


Key Plan

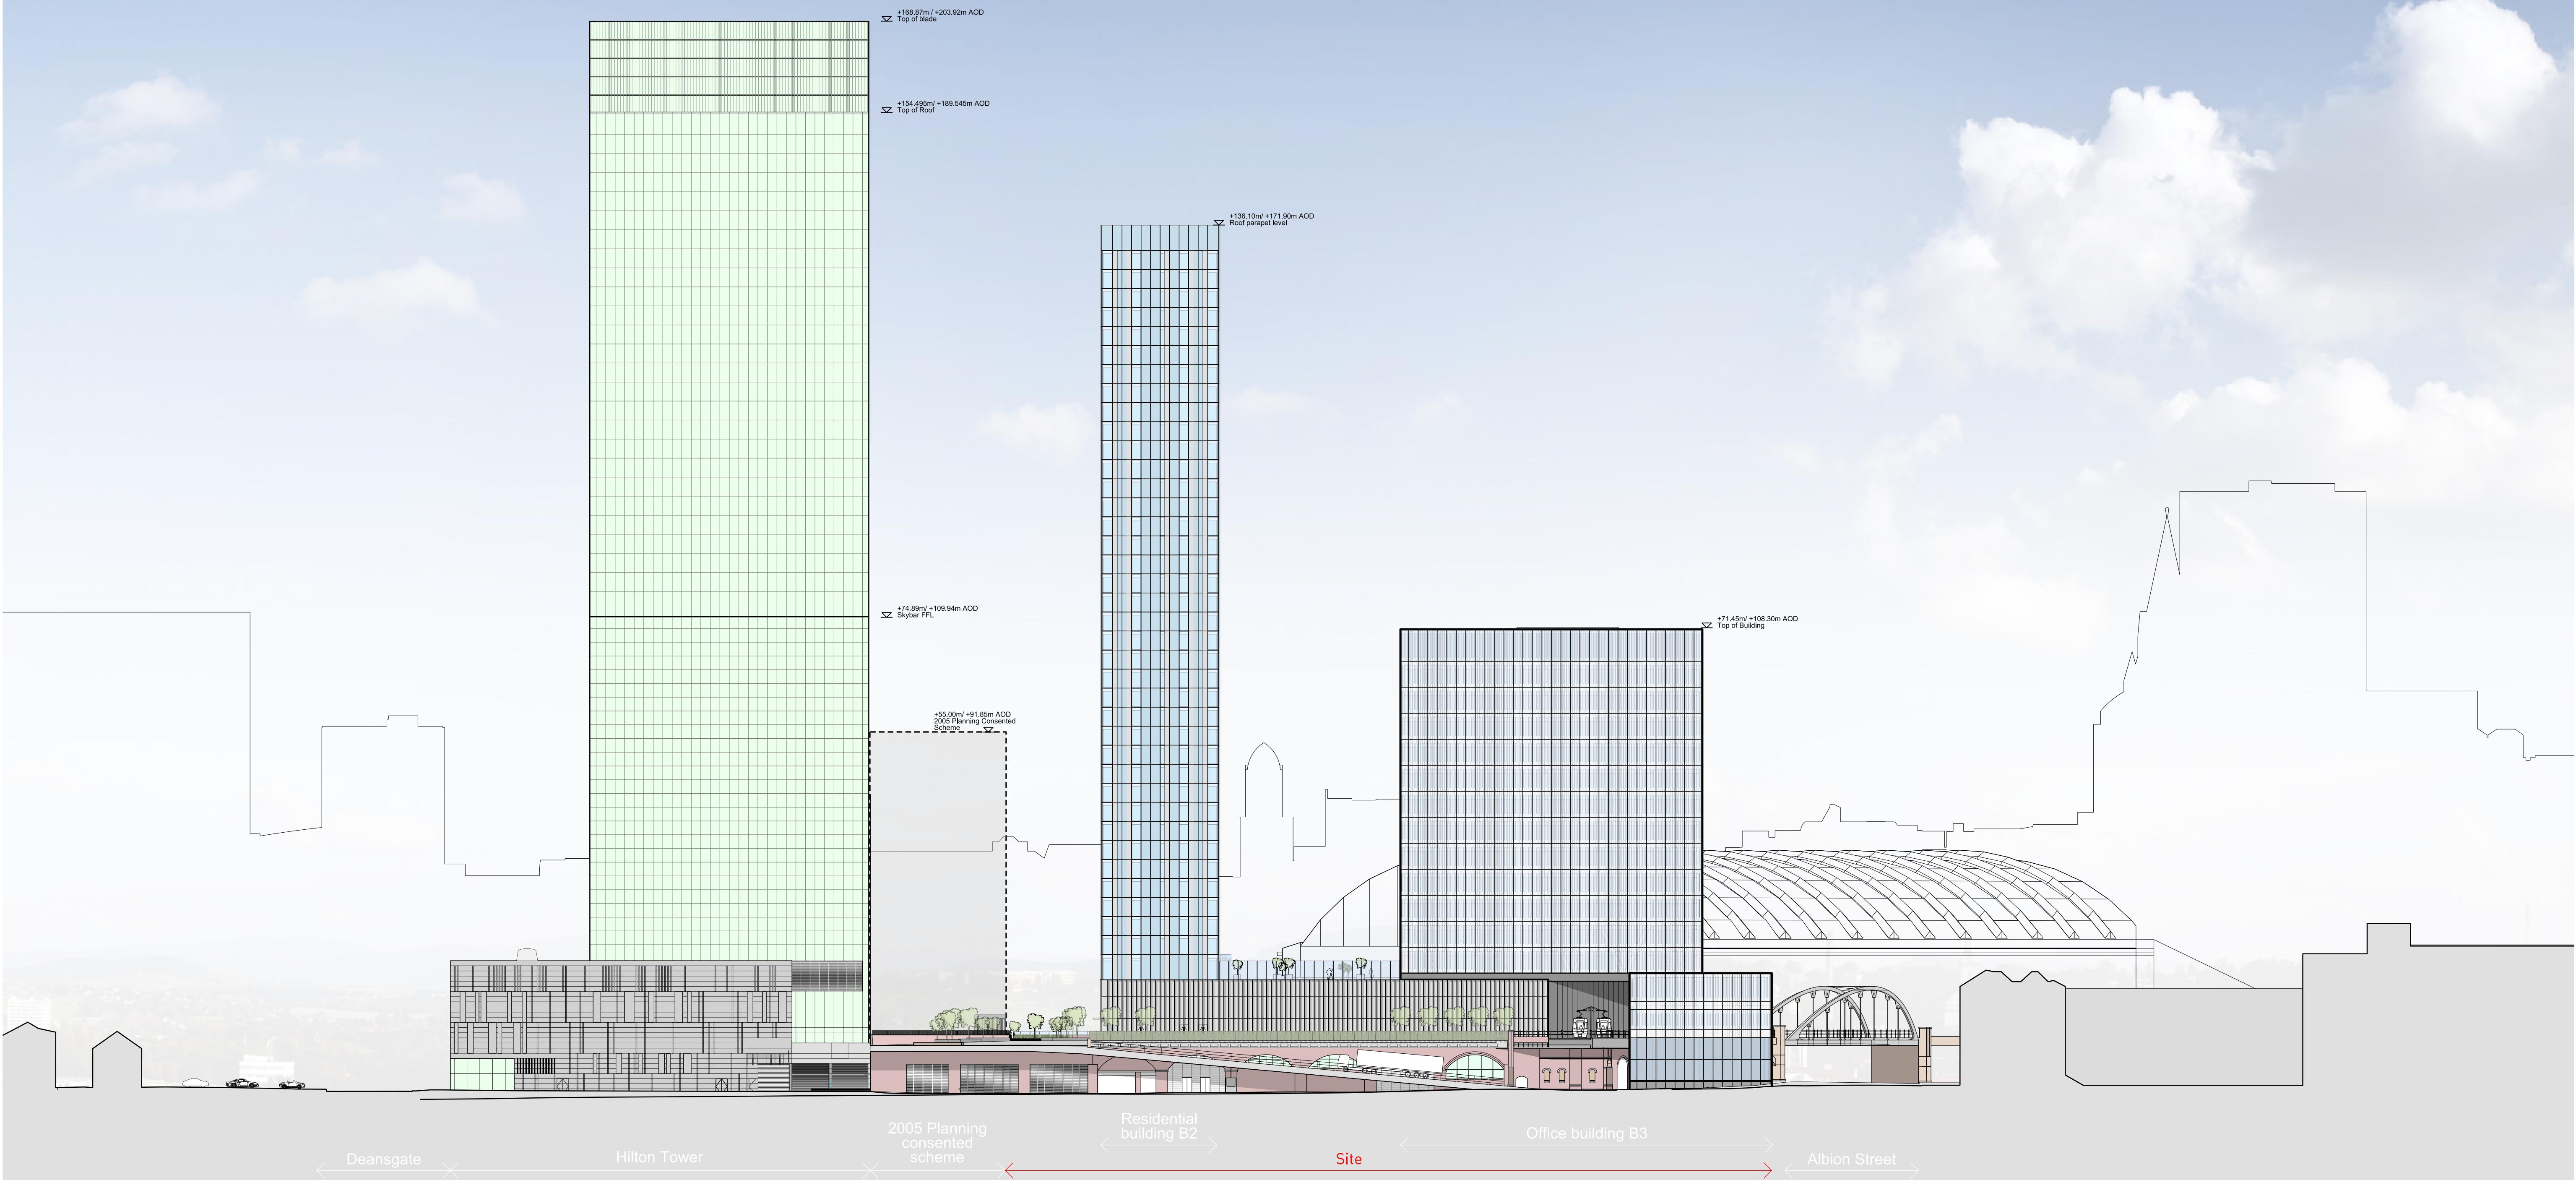

South Elevation

This drawing is copyright Do not scale off dimensions. All dimensions to be checked on site by contractor. Contractor to report any dimensional discrepancies, errors or omissions prior to commencing on site.	Rev	Date	Description	Rev	Date	Description	Rev	Date	Description	North	Project Title Former Bauer Millet Site Drawing Title Masterplan - Proposed South Elevation	Status Planning Scale 1:1000 @ A3 1:500 @ A1 Date March 2017 Job No 10053 Drawing No 10053-MP-A-B5D9-G200-E-S-001 Revision 04				
	00	17-03-2017	Planning Issue													
	01	30-04-2020	Minor Material Amendment Application													
	02	29-05-2020	Minor Material Amendment Application													
	03	12-06-2020	Minor Material Amendment Application													
	04	15-12-2020	Non-Material Amendment Application													
MANCHESTER Riverside, 4 Commercial St Manchester M16 4RD +44 (0)161 835 2345 www.simpsonhaugh.com LONDON 8-8 Roberts Place London EC1R 8BB +44 (0)20 7549 4900 mail@simpsonhaugh.com											simpsonhaugh					