



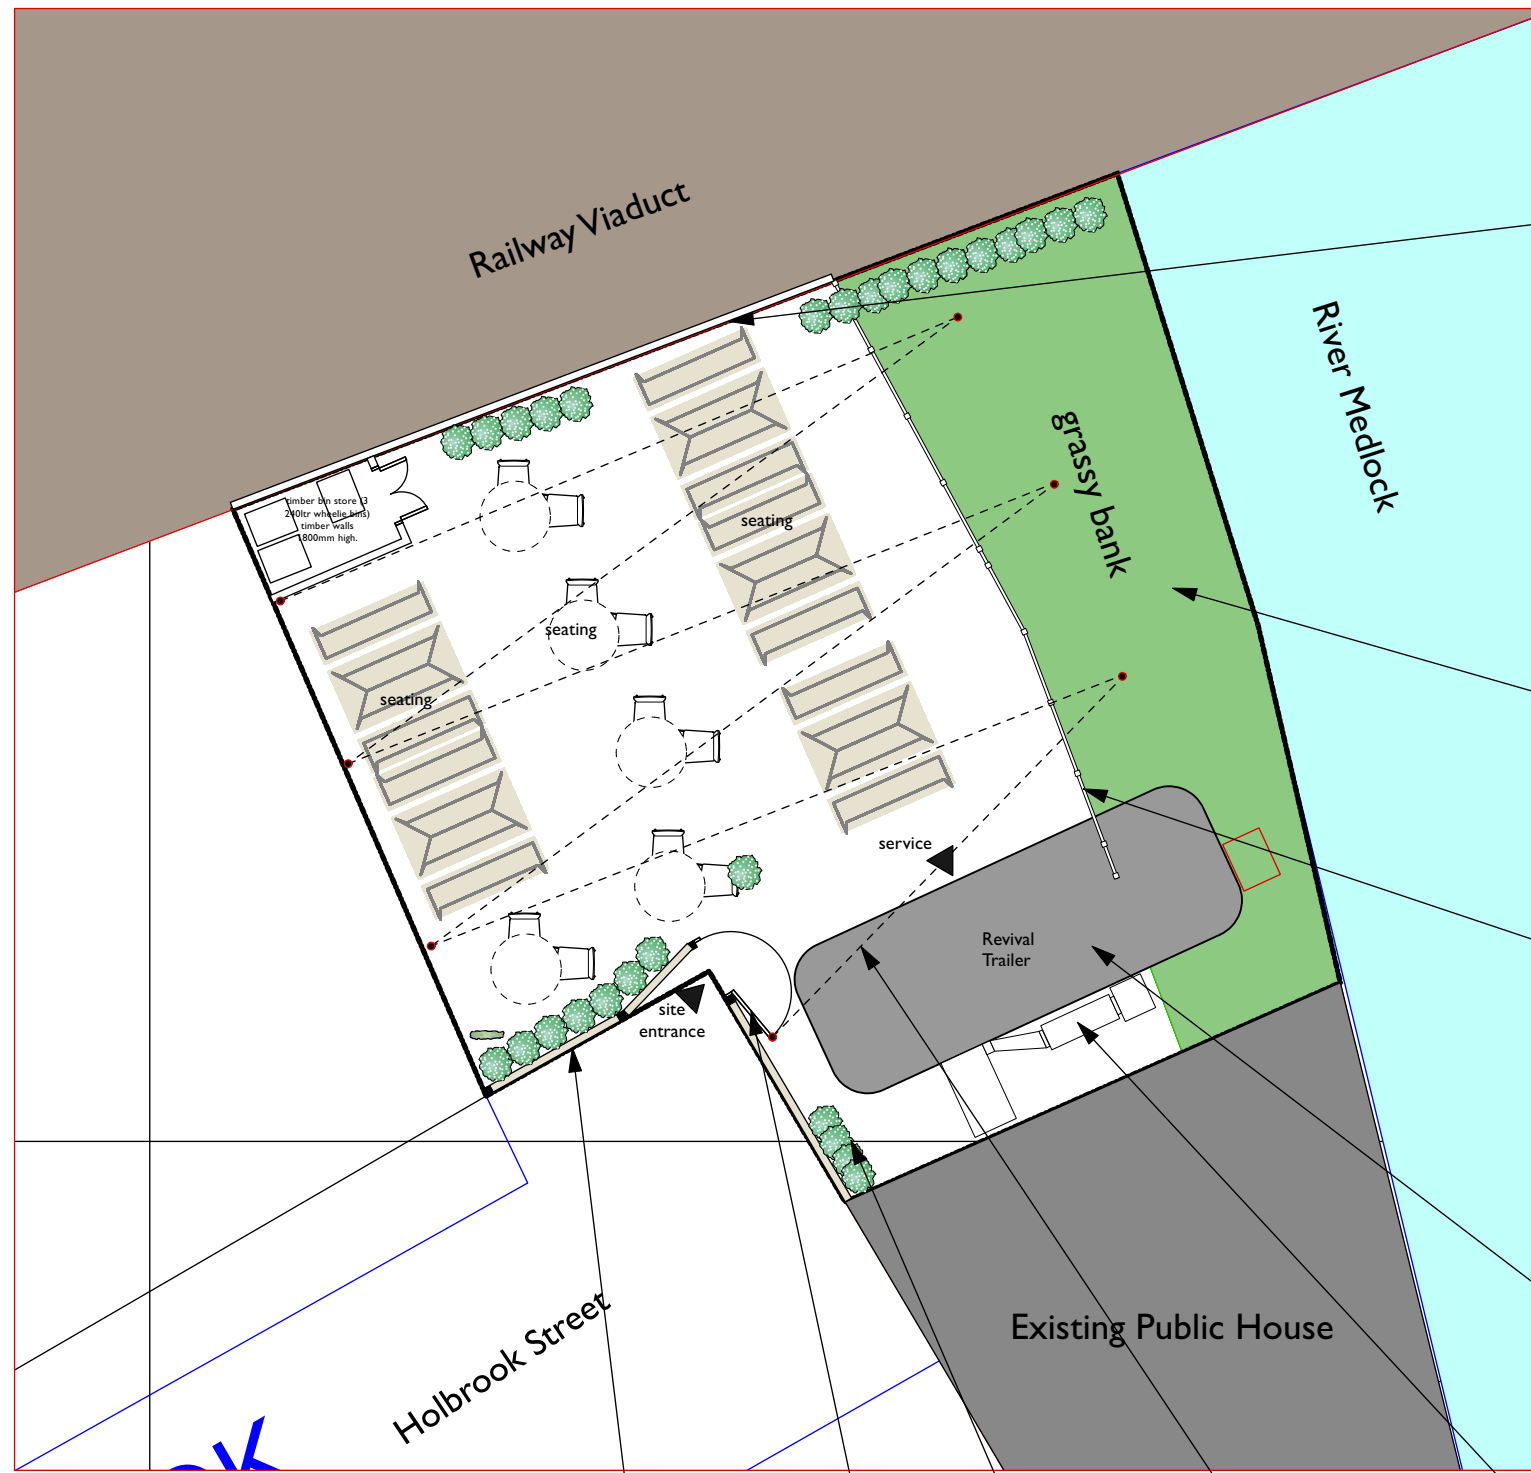

4 Site Plan
Scale: 1:100

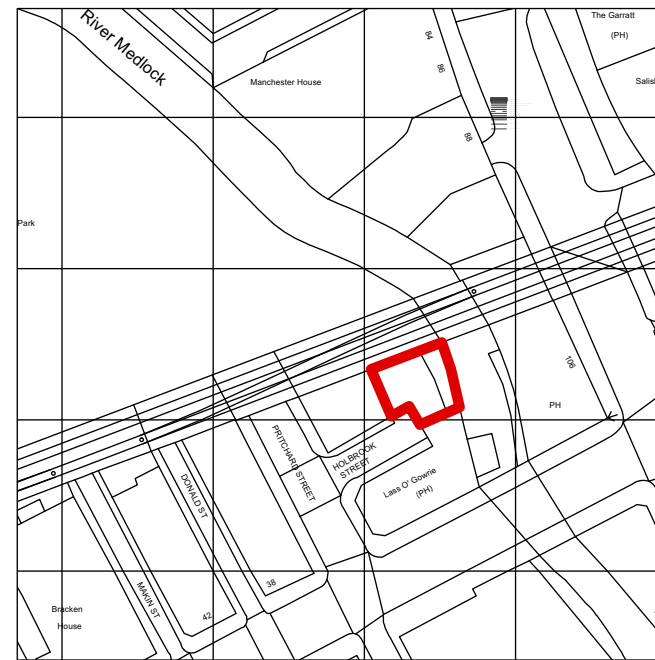

2 Site Location Plan
Scale: 1:1250

existing timber fence to carpark to remain

existing bank to be cleared and turfed.



900mm high barrier indicated thus at riverbank




1500mm high barrier indicated thus constructed from railway sleepers with vertical sleepers at 2.4m centres

1500mm high timber gates locked after hours

tall planting to screen extract kit

high level fairy lighting on 100mm diameter timber poles where indicated

M&E extract kit. refer to Swan projects drawing

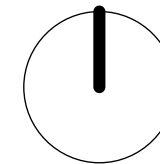

B	revisions to entrance. M&E	AB	AB
18/03/2021	kit added, planting added. vehicle adjusted.		
A	fence revised	AB	AB
09/02/2021			
Rev	Note	DRN	CHK

Holbrook Street

Site Plan

scheme	1924
drwg no.	P(900)
revision	B

scale	AS NOTED
date first drawn	Jan 21
drawn	AB

SK sketch E existing P proposed T tender C construction FI final issue

www.ateliernb.co.uk
t 0161 236 0051
e architect@ateliernb.co.uk