
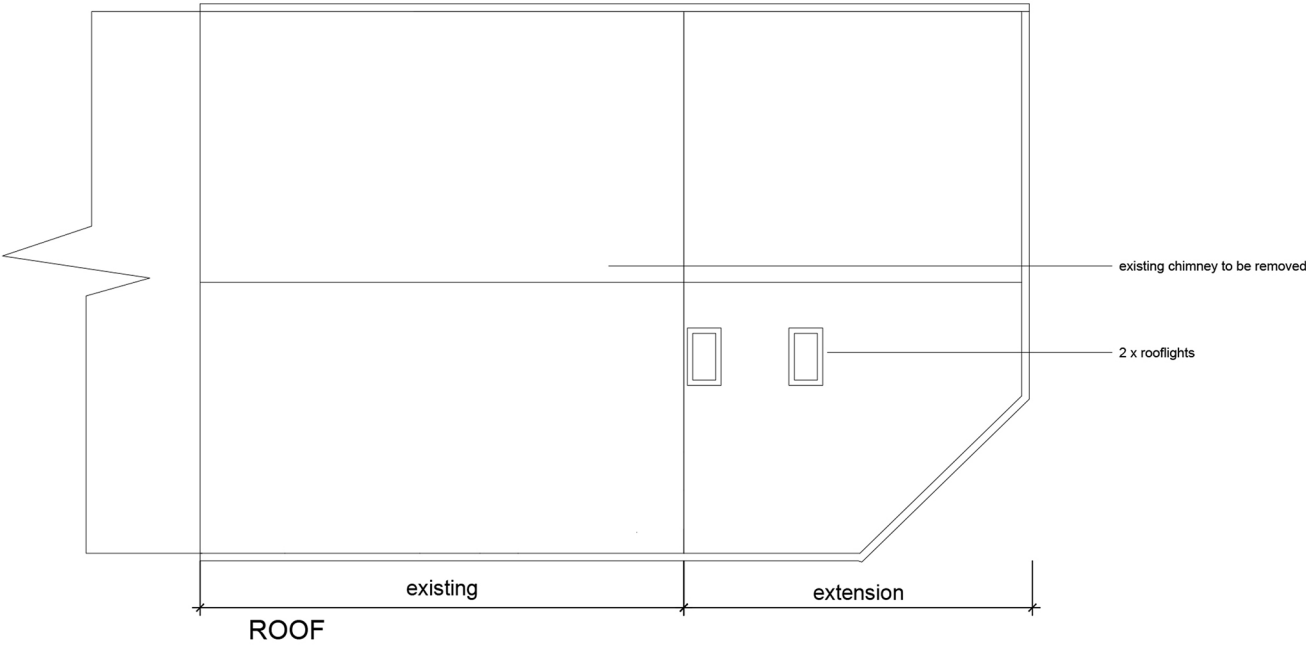
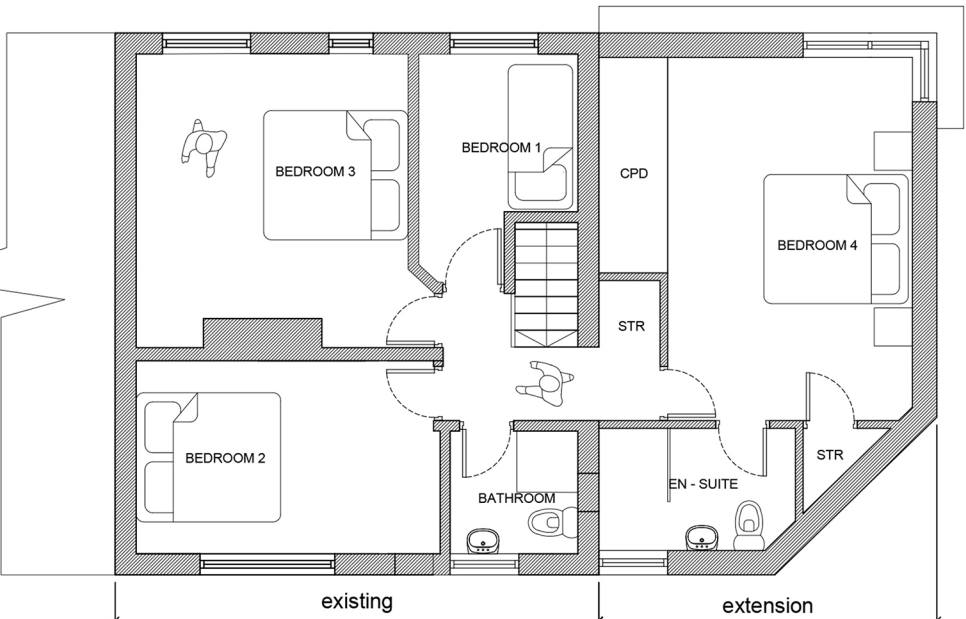


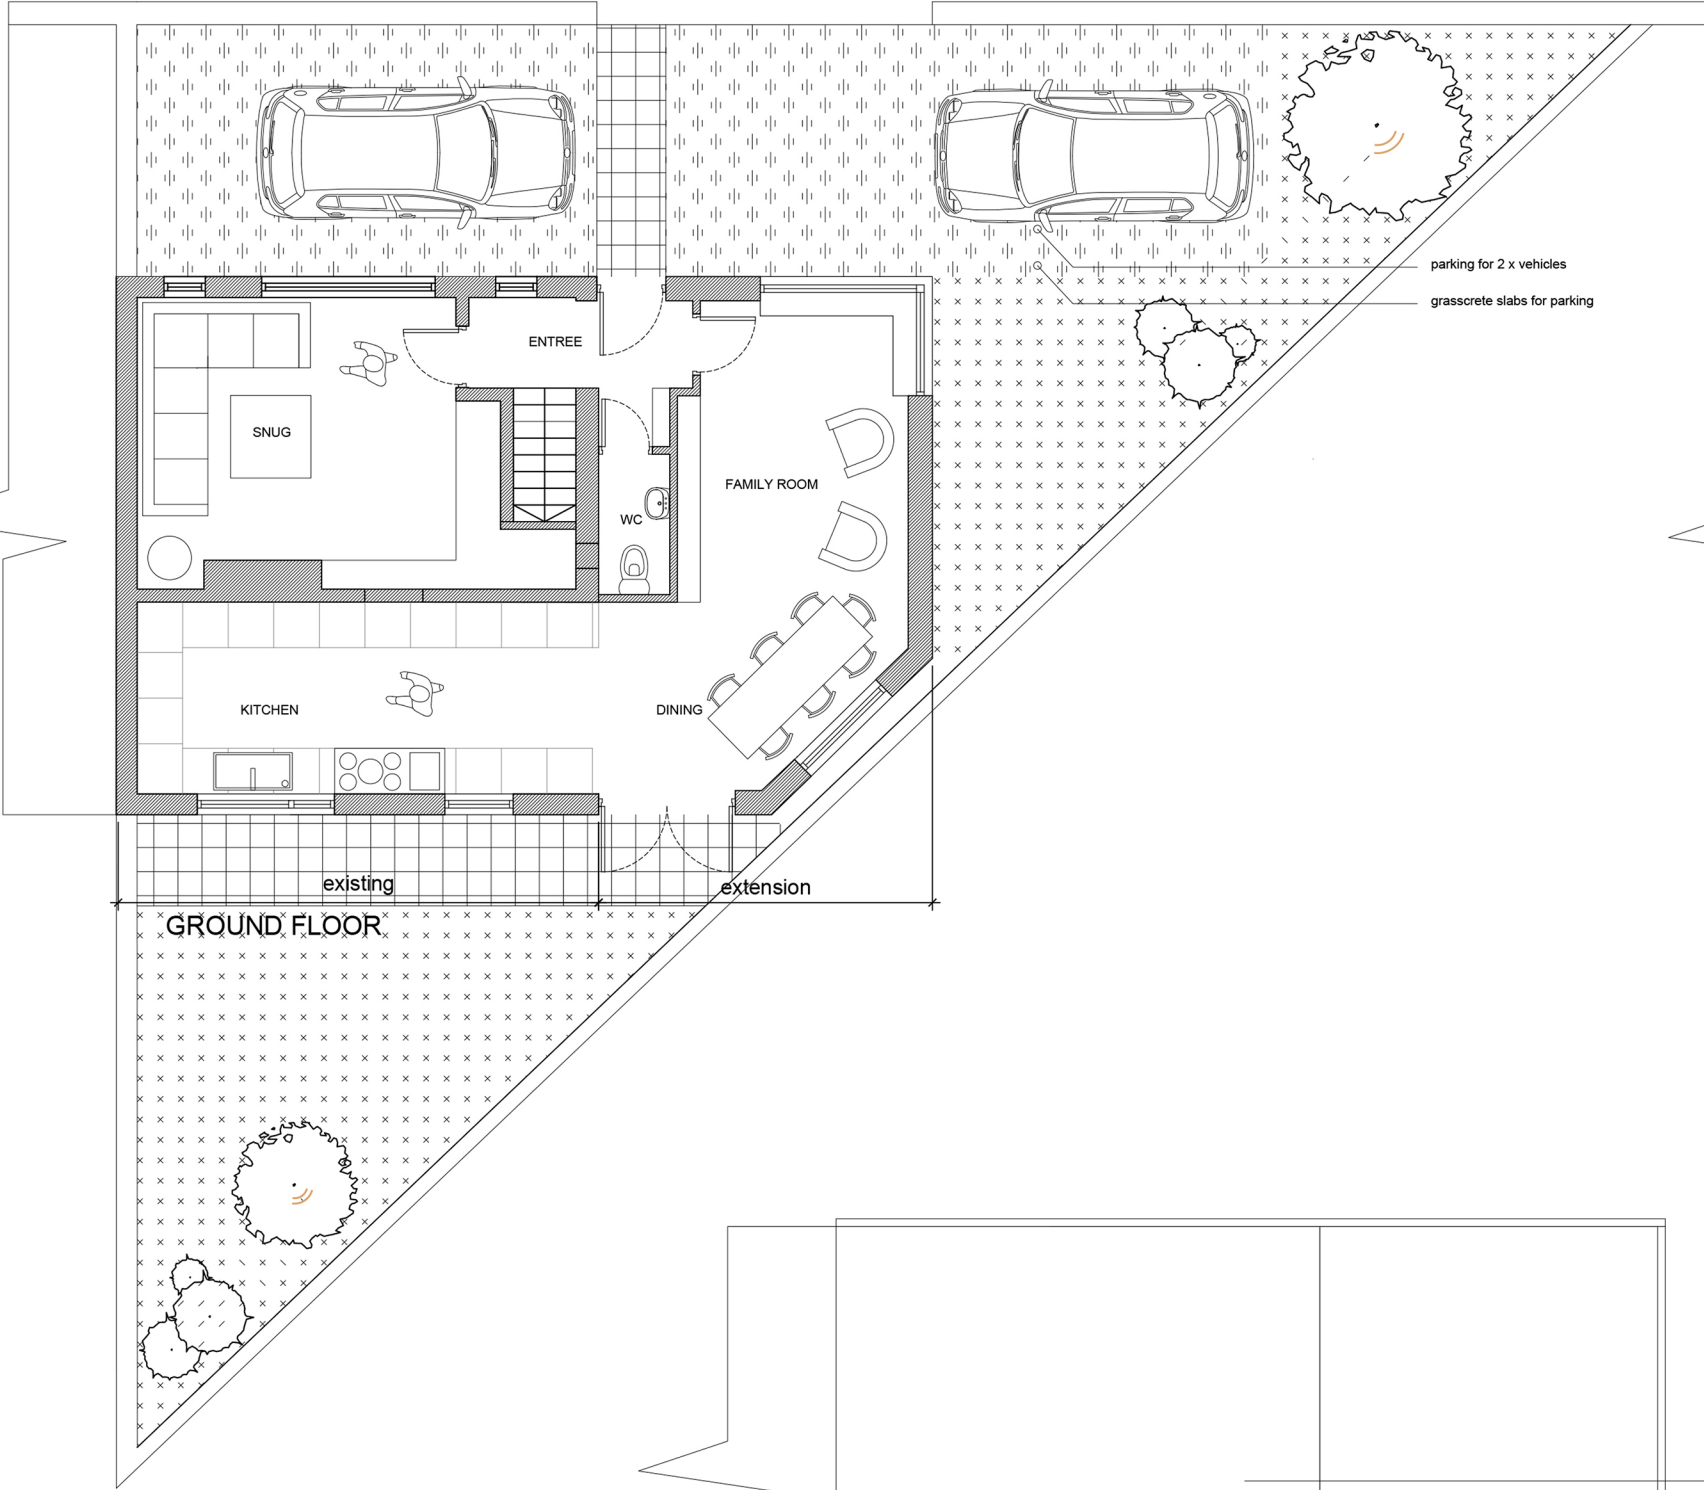

SHELLEY & PADDY WAGON	client
10 THORNEYCROFT AVE MANCHESTER	project
PROPOSED FLOOR PLANS GROUND FIRST ROOF	title
X043	job No.
AL.01	dwg No.
1:100 @ A3	scale
JG	drawn