


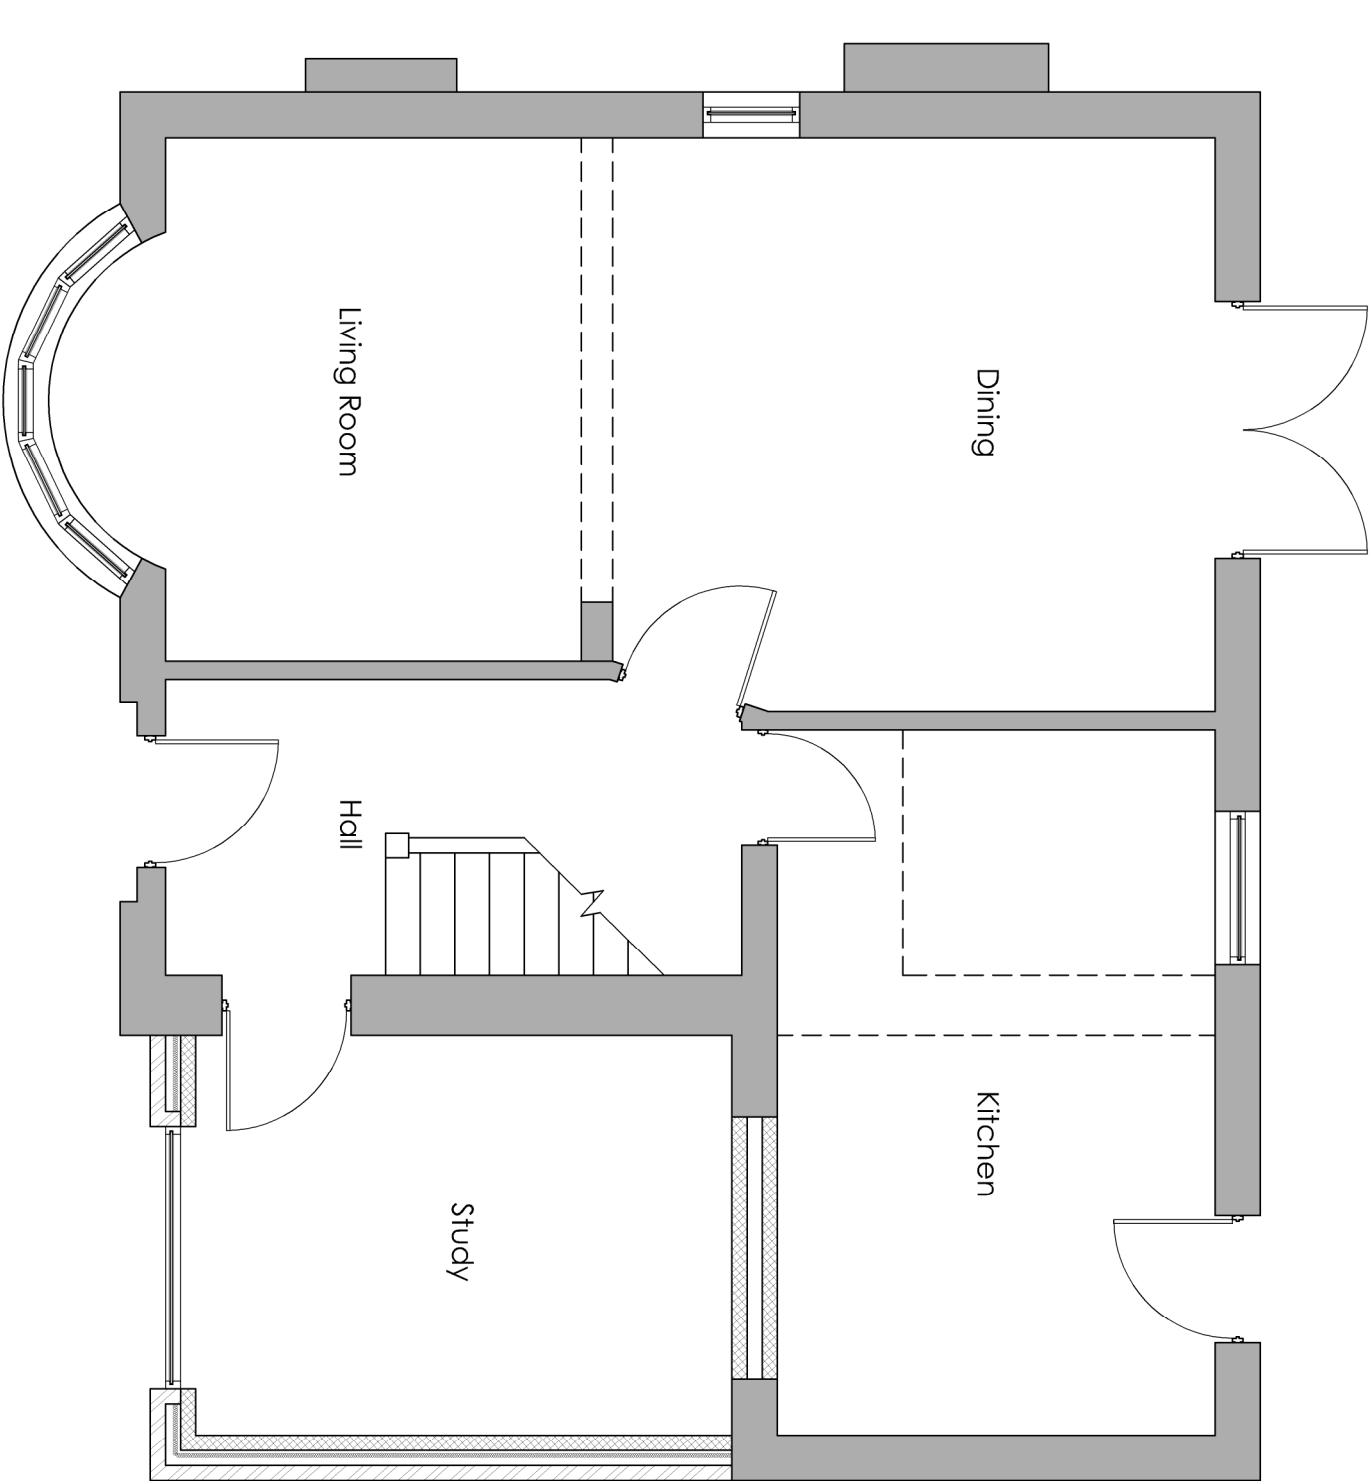

rev	date/mth				
project					
50 Ringway, Moss Nook,					
location					
Manchester, M22 5NF					
client					
Mr Hushier Mich					
drawing title					
Proposed Ground Floor Plan					
dwg purpose					
For Planning Application Purposes					
scale	1:50	drawn	CB		
@ sheet size	A3	rev date	04.08.20		
1055	(20)001			-	
job number	drawing number				
	revision				