


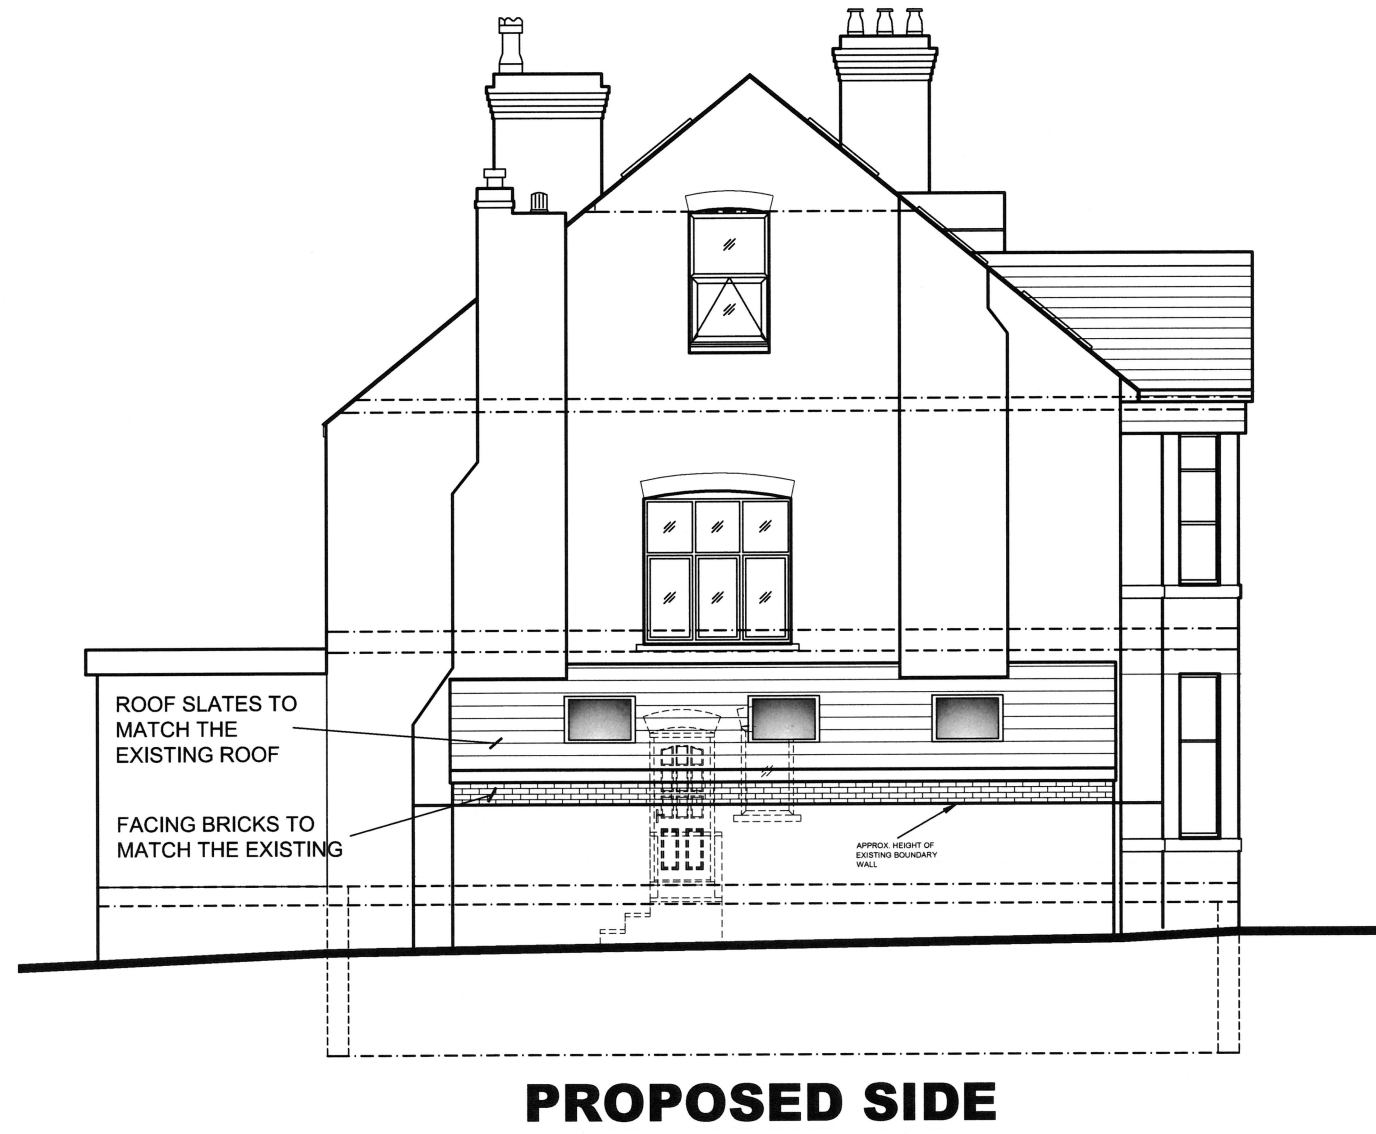

METRES
0 1 2
SCALE 1:100

PLANNING

REV	DATE	AMENDMENTS	INT
Harry Jackson Surveyors Limited Unit 4A Farnworth Park Industrial Estate Wellington Street, Farnworth, Bolton BL4 7BY Tel: 01204 701740 Mobile: 07931 321879			
CLIENT		Sophie Hammond & Edmund Pigott	
ADDRESS		5 Moorland Road Manchester, M20 6BB	
PROJECT		Side Extension & Roof Windows	
TITLE		Proposed Elevations 2 of 2	
DRAWING No.	9	REV	
SCALES	1:100	DATE	Dec 2020
DRAWN BY	BE	SHEET SIZE	A3
CHECKED BY	HJ	COPYRIGHT	©

ASSUMED POSITION OF BOUNDARY
(EXACT POSITION OF BOUNDARY, AND
ANY OVERHANGING, TO BE
DETERMINED BY THE CLIENT AND
AGREED WITH ADJACENT NEIGHBOUR)

6No. NEW ROOF
WINDOWS TO
FRONT ELEVATION

ROOF SLATES
TO MATCH THE
EXISTING ROOF

FACING
BRICKS TO
MATCH THE
EXISTING

PROPOSED FRONT

BOUNDARY LINE

5No. NEW ROOF
WINDOWS TO REAR
ELEVATION


ASSUMED POSITION OF BOUNDARY
(EXACT POSITION OF BOUNDARY, AND
ANY OVERHANGING, TO BE
DETERMINED BY THE CLIENT AND
AGREED WITH ADJACENT NEIGHBOUR)

ROOF SLATES
TO MATCH THE
EXISTING ROOF

FACING
BRICKS TO
MATCH THE
EXISTING

PROPOSED REAR

BOUNDARY LINE

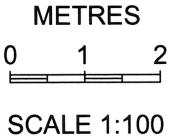

PLANNING

REV	DATE	AMENDMENTS	INT
Harry Jackson Surveyors Limited Unit 4A Farnworth Park Industrial Estate Wellington Street, Farnworth, Bolton BL4 7BY Tel: 01204 701740 Mobile: 07931 321879			
CLIENT		Sophie Hammond & Edmund Pigott	
ADDRESS		5 Moorland Road Manchester, M20 6BB	
PROJECT		Side Extension & Roof Windows	
TITLE		Proposed Elevations 1 of 2	
DRAWING No. 8		REV	
SCALES 1:100		DATE Dec 2020	
DRAWN BY BE		SHEET SIZE A3	
CHECKED BY HJ		COPYRIGHT ©	

ASSUMED POSITION OF
BOUNDARY (EXACT POSITION OF
BOUNDARY, AND ANY
OVERHANGING, TO BE
DETERMINED BY THE CLIENT AND
AGREED WITH ADJACENT
NEIGHBOUR)

REV	DATE	AMENDMENTS	INT
-----	------	------------	-----

Harry Jackson Surveyors Limited			
Unit 4A Farnworth Park Industrial Estate			
Wellington Street, Farnworth, Bolton BL4 7BY			
Tel: 01204 701740 Mobile: 07931 321879			

CLIENT	Sophie Hammond & Edmund Pigott		
--------	--------------------------------	--	--

ADDRESS	5 Moorland Road Manchester, M20 6BB		
---------	--	--	--

PROJECT	Side Extension & Roof Windows		
---------	-------------------------------	--	--

TITLE	Existing Second Floor Plan		
-------	----------------------------	--	--

DRAWING No.	6	REV	
-------------	---	-----	--


SCALES	1:50	DATE	Dec 2020
--------	------	------	----------

DRAWN BY	BE	SHEET SIZE	A3
----------	----	------------	----


CHECKED BY	HJ	COPYRIGHT	©
------------	----	-----------	---

PLANNING

METRES

 

SCALE 1:50

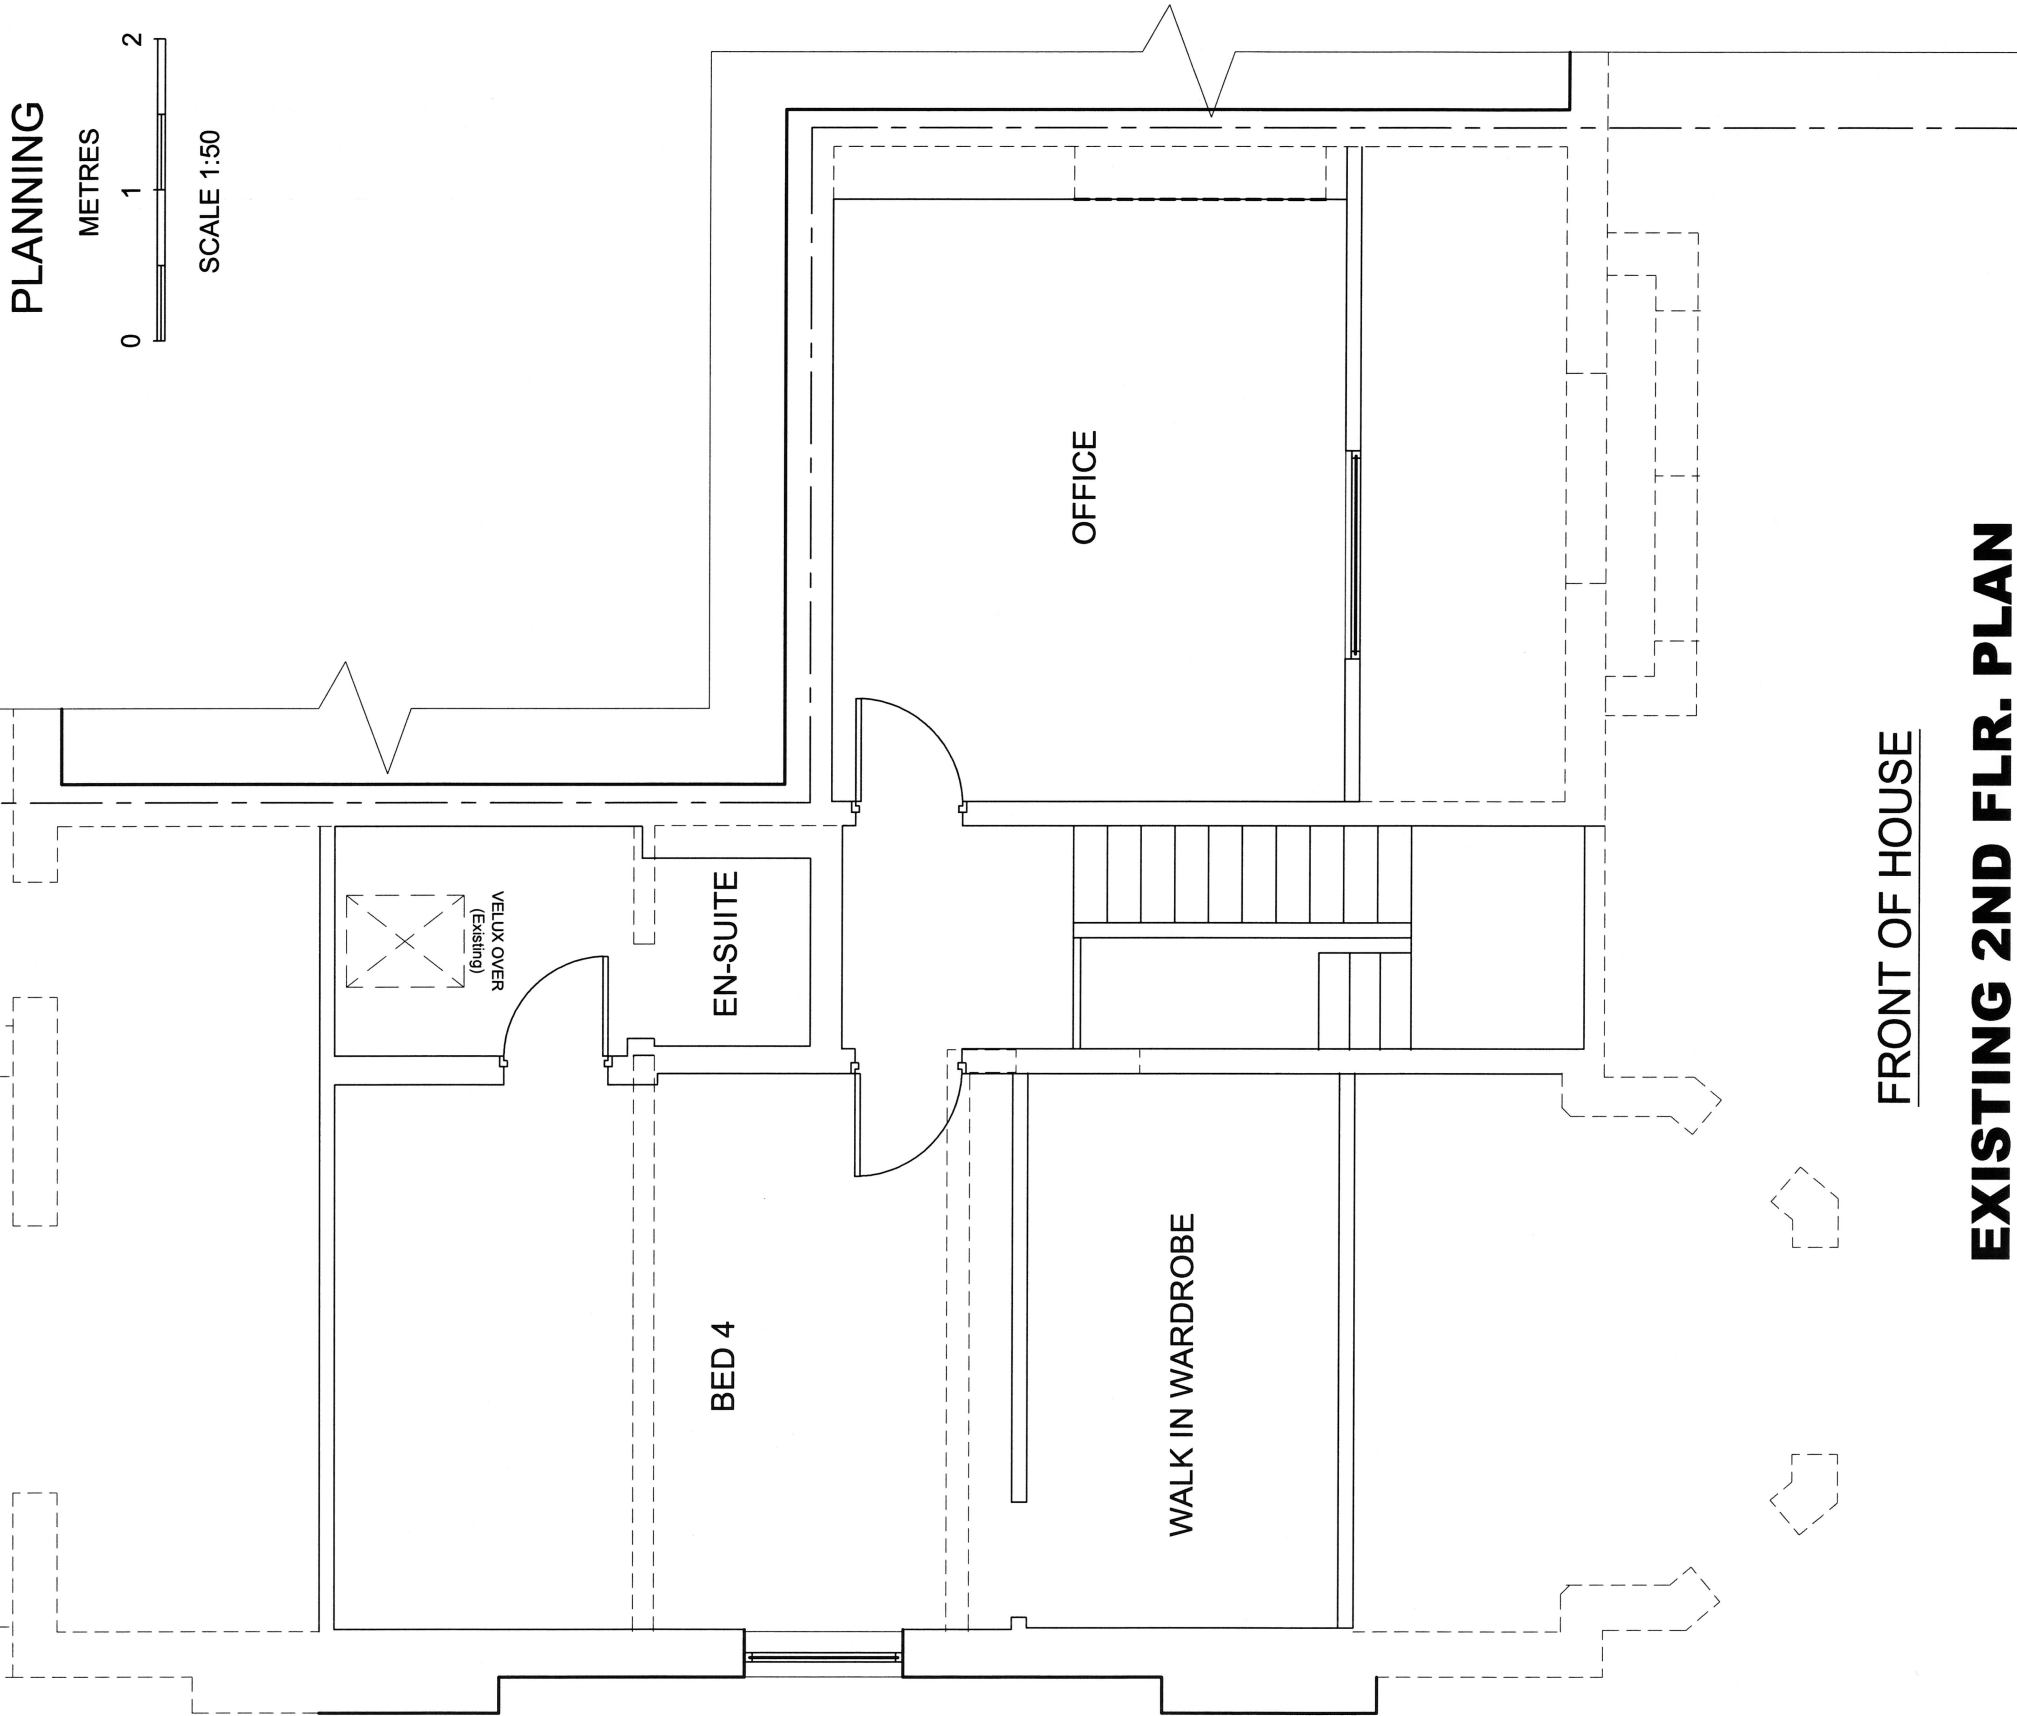

FRONT OF HOUSE

EXISTING 2ND FLR. PLAN

ASSUMED POSITION OF
BOUNDARY (EXACT POSITION OF
BOUNDARY, AND ANY
OVERHANGING, TO BE
DETERMINED BY THE CLIENT AND
AGREED WITH ADJACENT
NEIGHBOUR)

REV	DATE	AMENDMENTS	INT
Harry Jackson Surveyors Limited Unit 4A Farnworth Park Industrial Estate Wellington Street, Farnworth, Bolton BL4 7BY Tel: 01204 701740 Mobile: 07931 321879			
CLIENT Sophie Hammond & Edmund Pigott			
ADDRESS 5 Moorland Road Manchester, M20 6BB			
PROJECT Side Extension & Roof Windows			
TITLE Existing First Floor Plan			
DRAWING No. 5 REV			
SCALES 1:50 DATE Dec 2020			
DRAWN BY BE SHEET SIZE A3			
CHECKED BY HJ COPYRIGHT ©			

PLANNING

METRES



SCALE 1:50

BATHROOM

BED 3

BED 2

BED 1

FRONT OF HOUSE

EXISTING 1ST. FLR. PLAN