




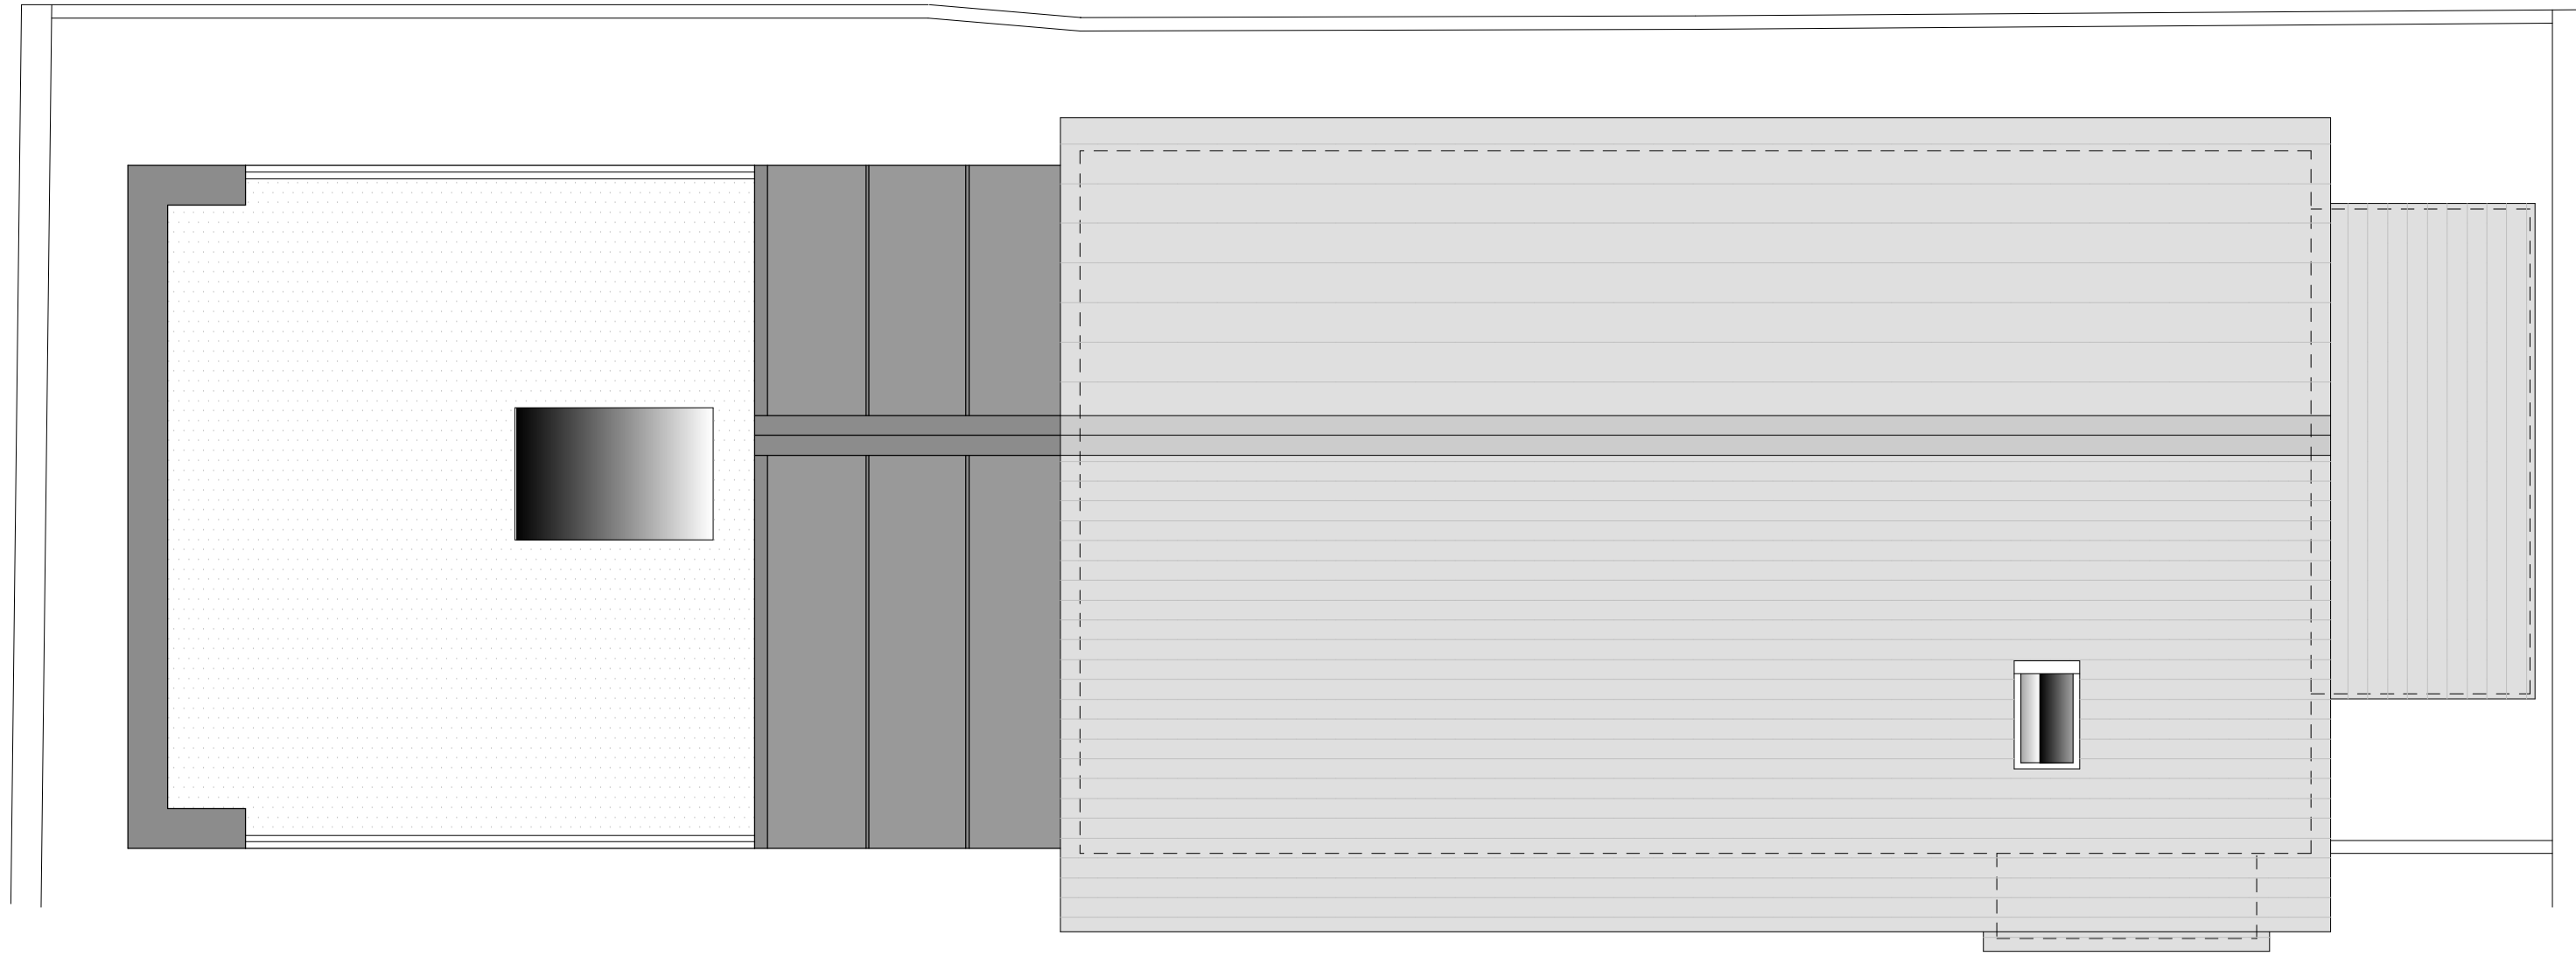


3 PROPOSED ROOF PLAN 1 : 50

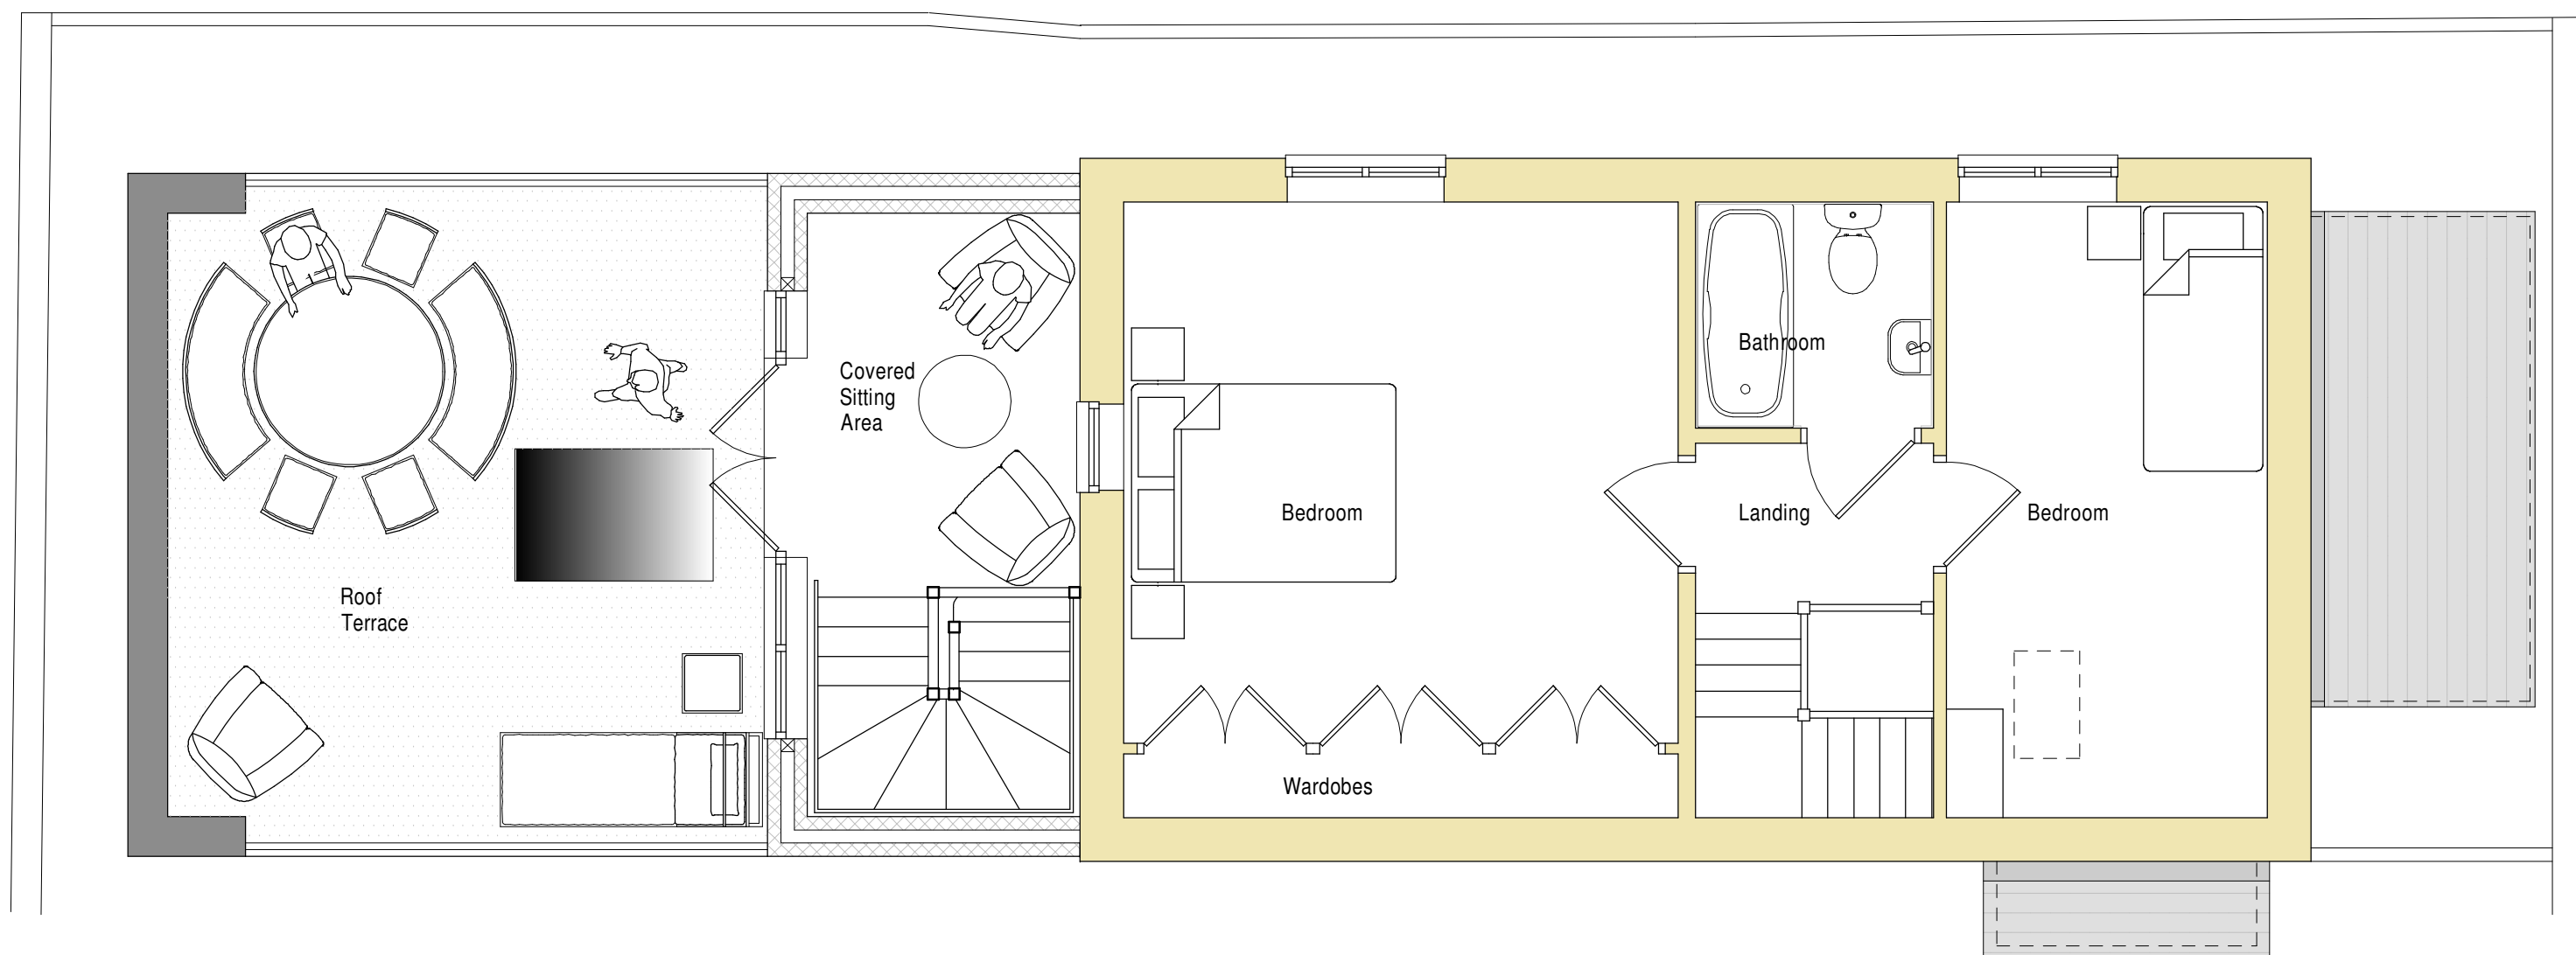

2 PROPOSED FIRST FLOOR PLAN 1 : 50

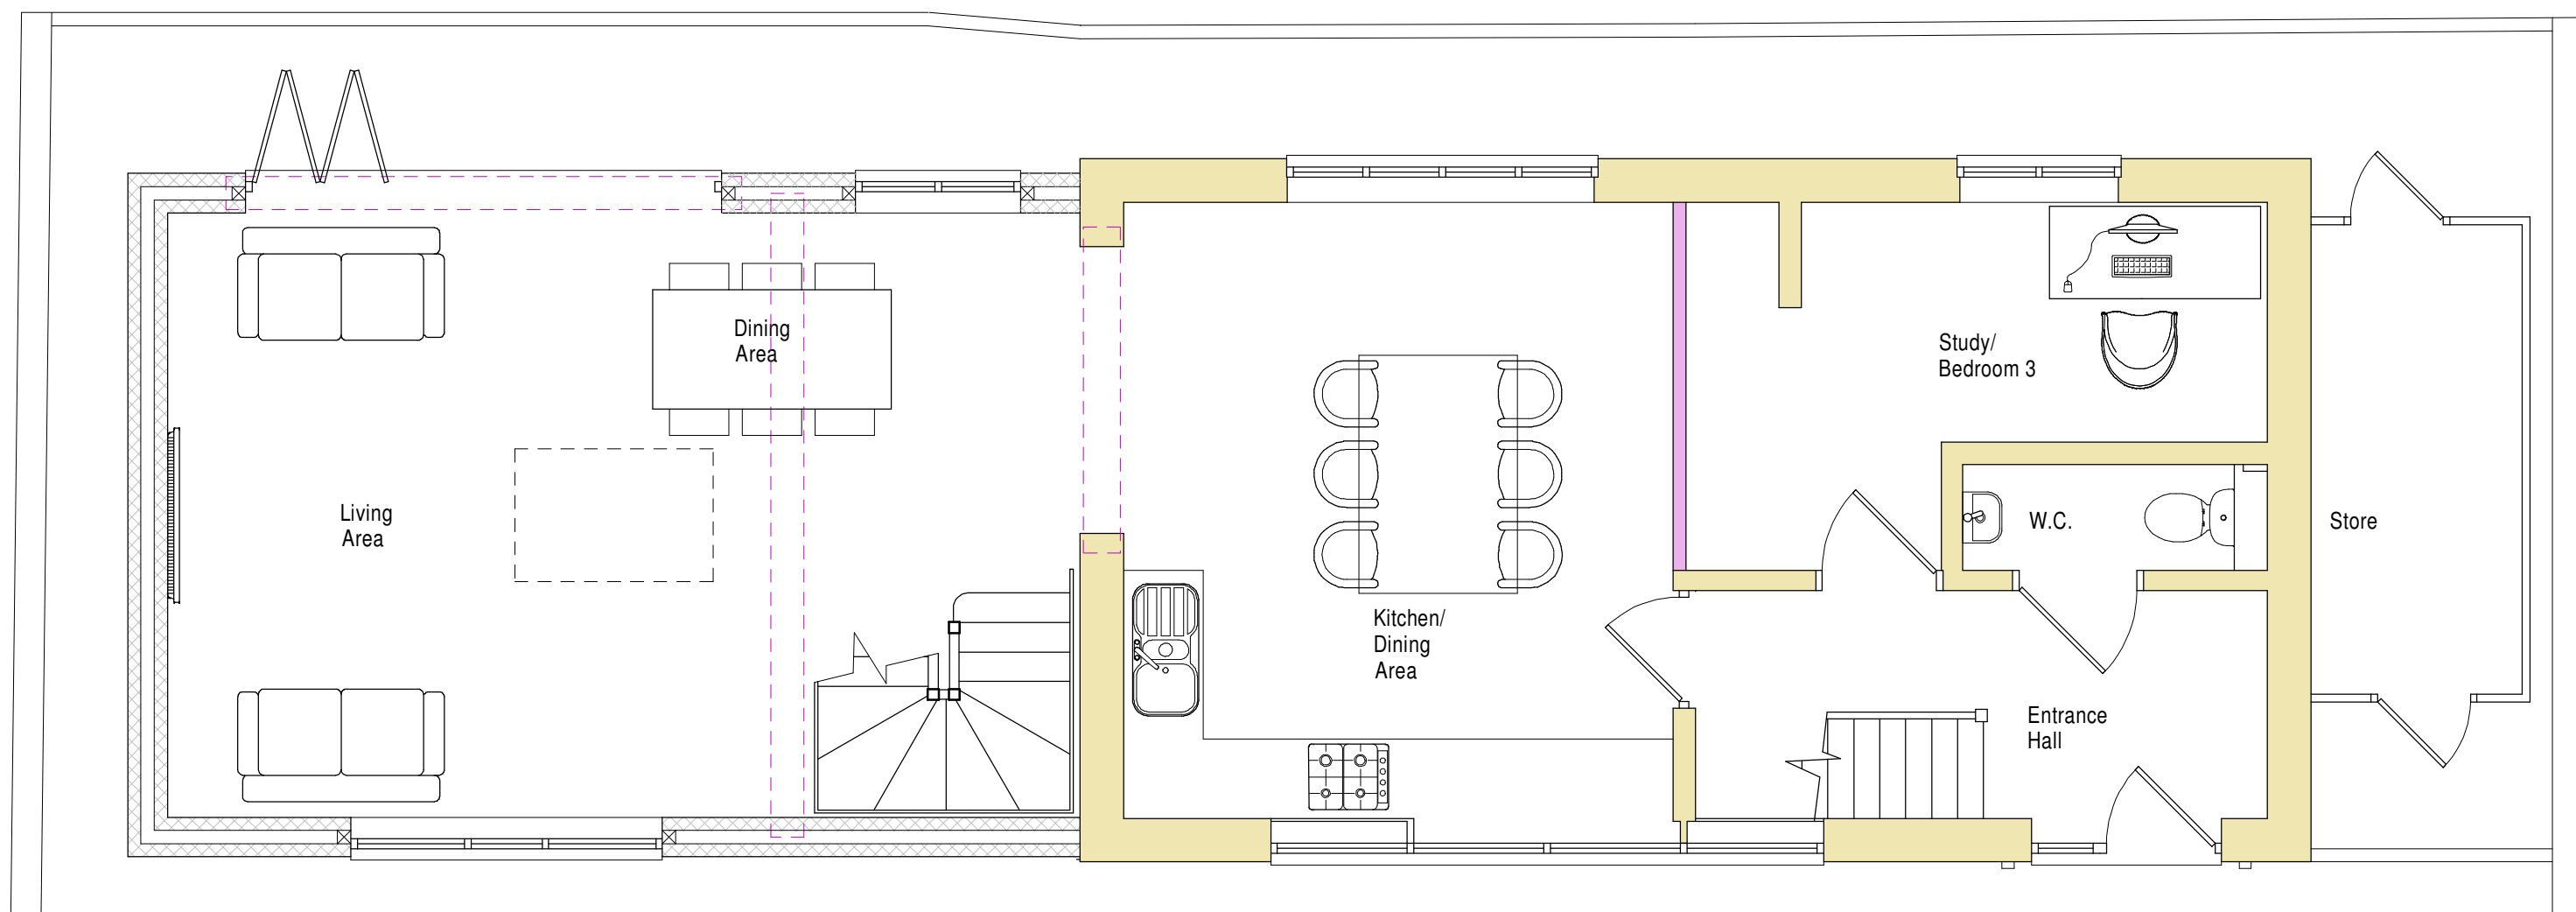


1 PROPOSED GROUND FLOOR PLAN 1 : 50

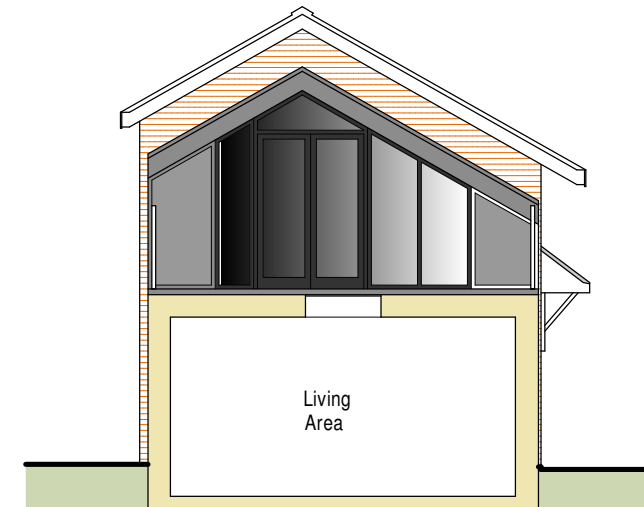


8 PROPOSED SOUTH - EAST SECTION/ELEVATION 1 : 100

LINE INDICATES THE PERMITTED
DEVELOPMENT AREA

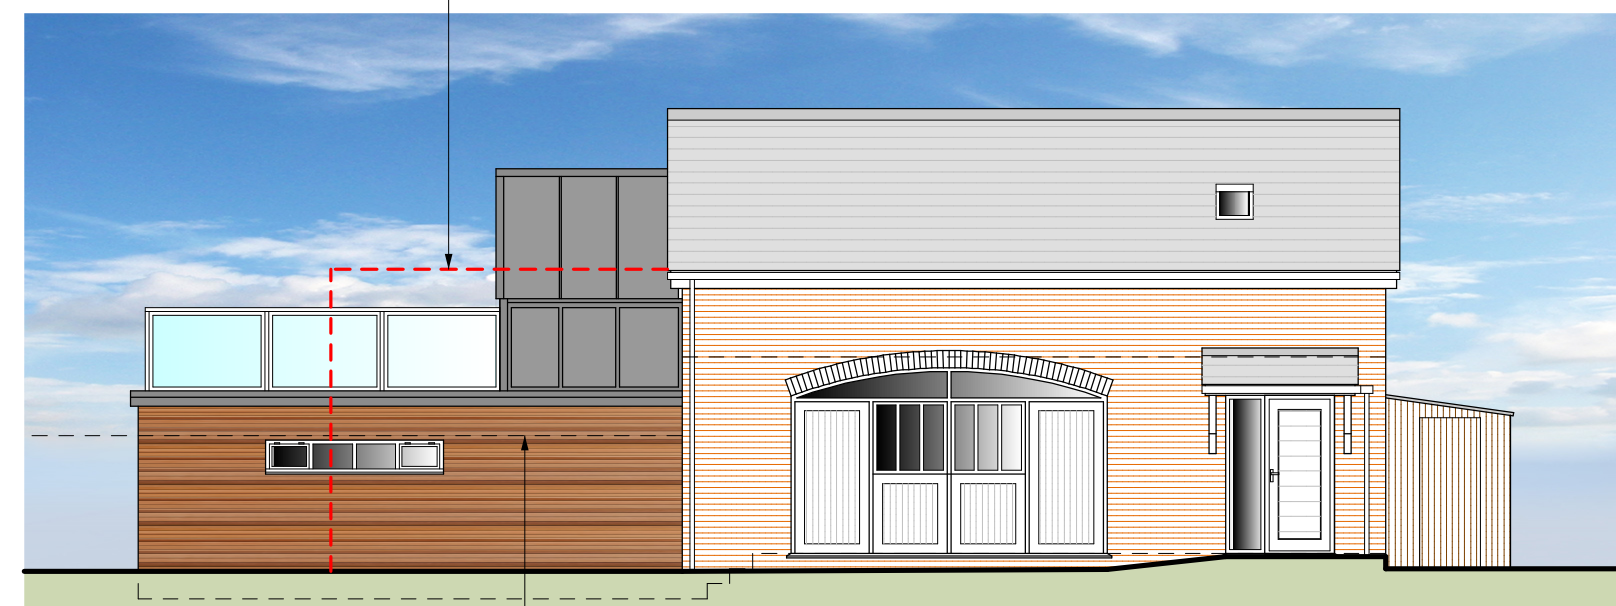


LINE INDICATES THE EXISTING FENCE


4 PROPOSED NORTH - EAST (FRONT) ELEVATION 1 : 100

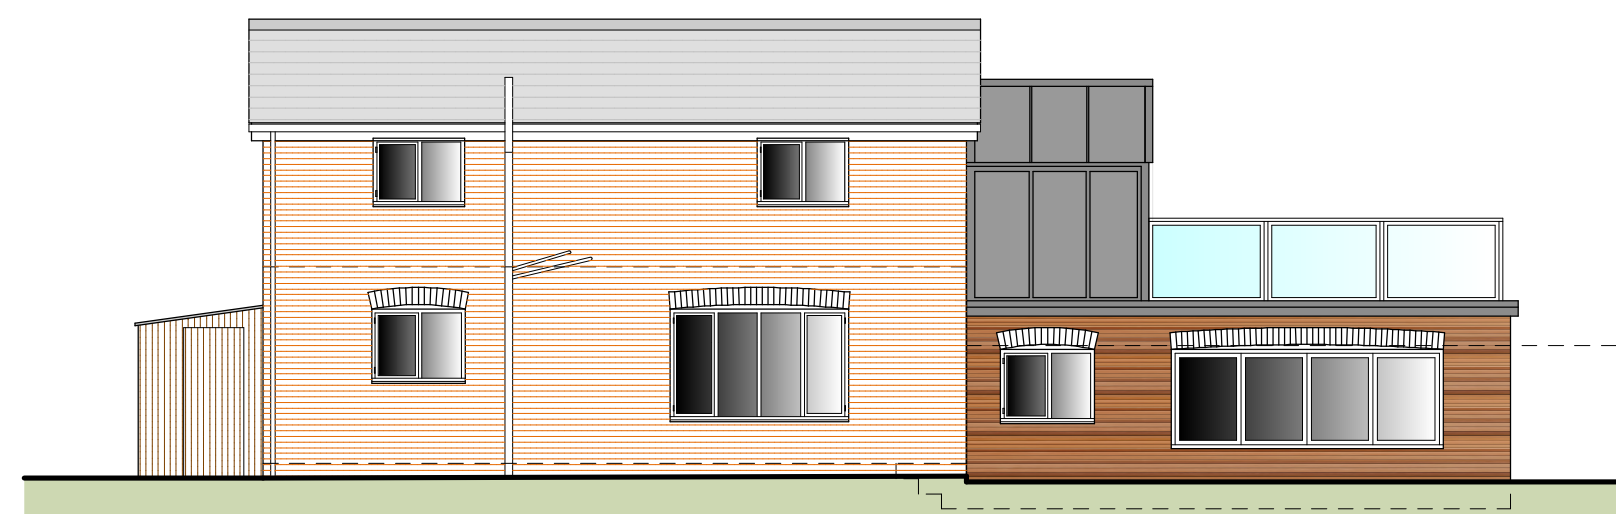


5 POPOSED SOUTH - WEST (REAR) ELEVATION 1 : 100

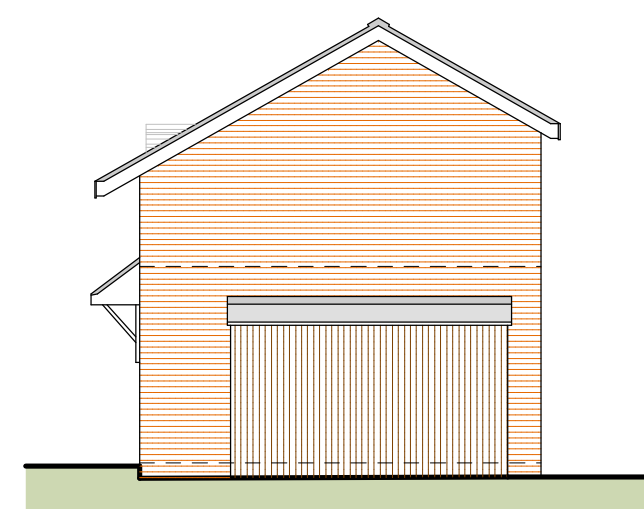

6 PROPOSED NORTH - WEST (SIDE) ELEVATION 1 : 100

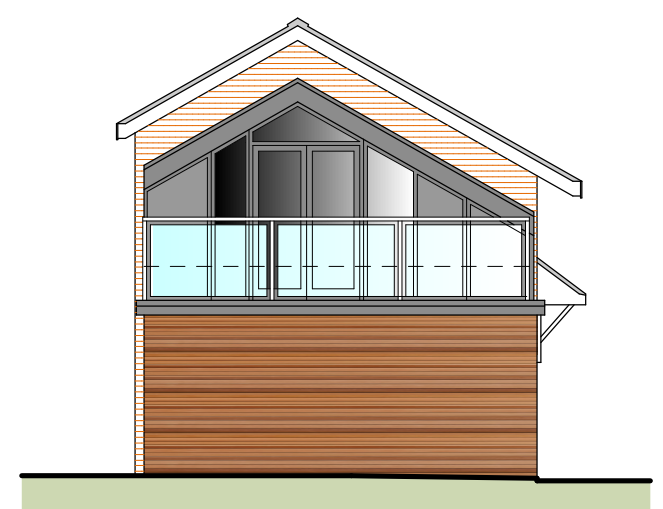

7 PROPOSED SOUTH - EAST (SIDE) ELEVATION 1 : 100

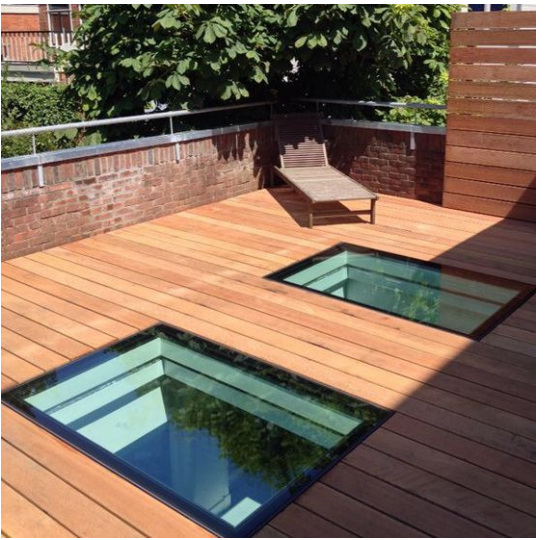

NOTES:
All drawings and specifications contained in this document are the copyright of
ARH Architectural Design
All dimensions must be checked on site and not scaled from the drawings.
All discrepancies must be notified to the Agent immediately.

KEY :

Rev	Date	Revisions
Drawn by :	Date :	
A.R. HEWITT	SEPTEMBER 2020	

ARH Architectural Design

206 Liverpool Road,
Whitchurch,
Shropshire,
SY13 1UT

Tel: 07891 147512
e-mail
arharchitecturaldesign@gmail.com

ARH Architectural Design is the trading name of Sany Hewitt & Associates Ltd.
Company Registered in England and Wales No: 12336458

© copyright This drawing must not be reproduced without first obtaining written permission

Client :
Mr. R. Lewis

Job Title :
PROPOSED SINGLE STOREY EXTENSION WITH
GARDEN ROOF TERRACE AT
THE COACH HOUSE
58 CENTRAL ROAD
WEST DIDSBURY
MANCHESTER
M20 4ZA

Drawing Title :
OPTION A
PROPOSED FLOOR PLANS AND ELEVATIONS

Dwg No : SHA35/ 03	Scale : As Shown @ A1	Rev : -
-----------------------	--------------------------	------------