

Do not scale from this drawing for construction purposes

SCALE Metres (1:100)


0

2


4

6


8

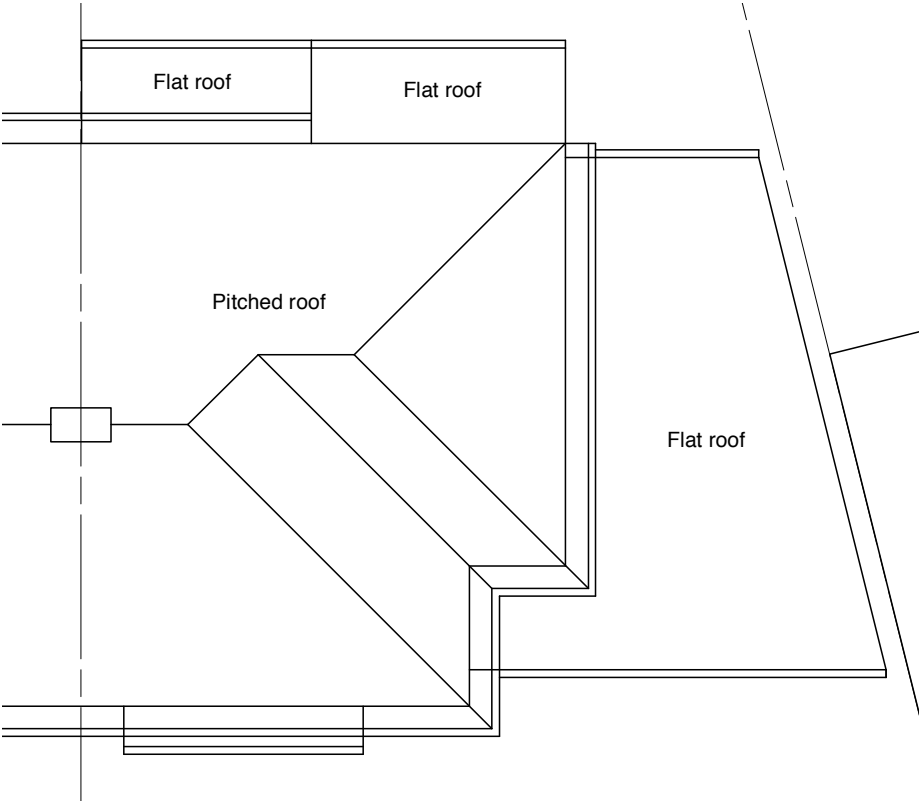

Roof Plan

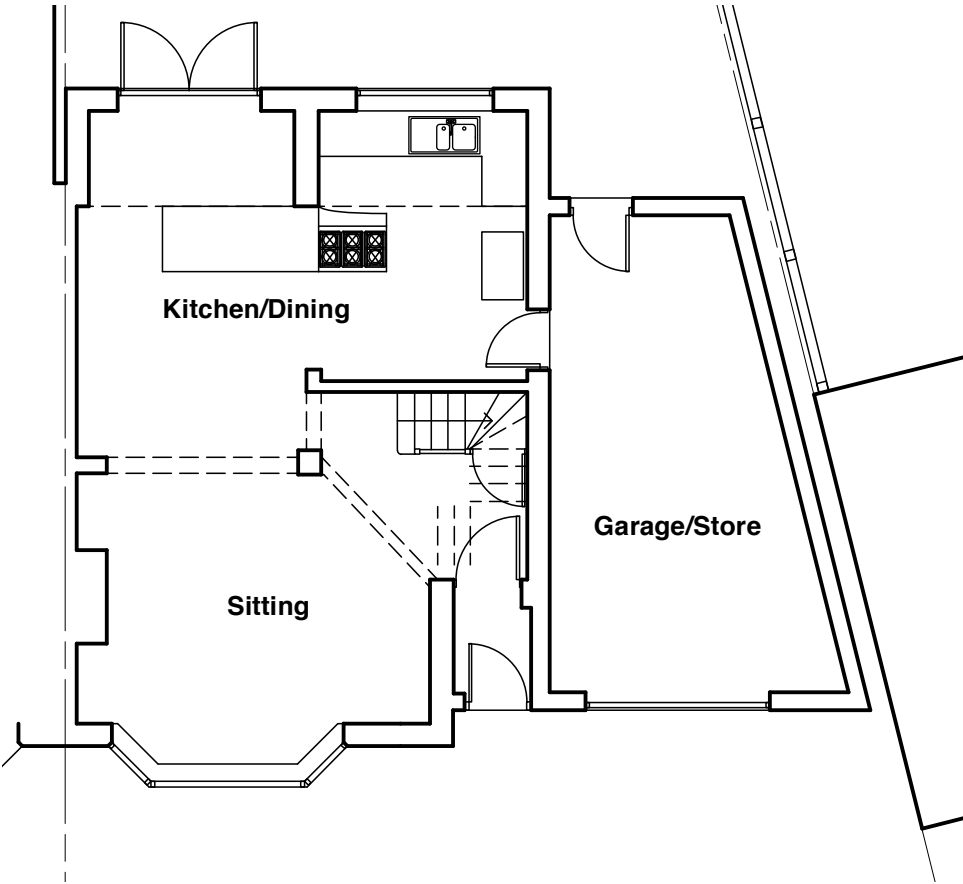

Ground Floor Plan

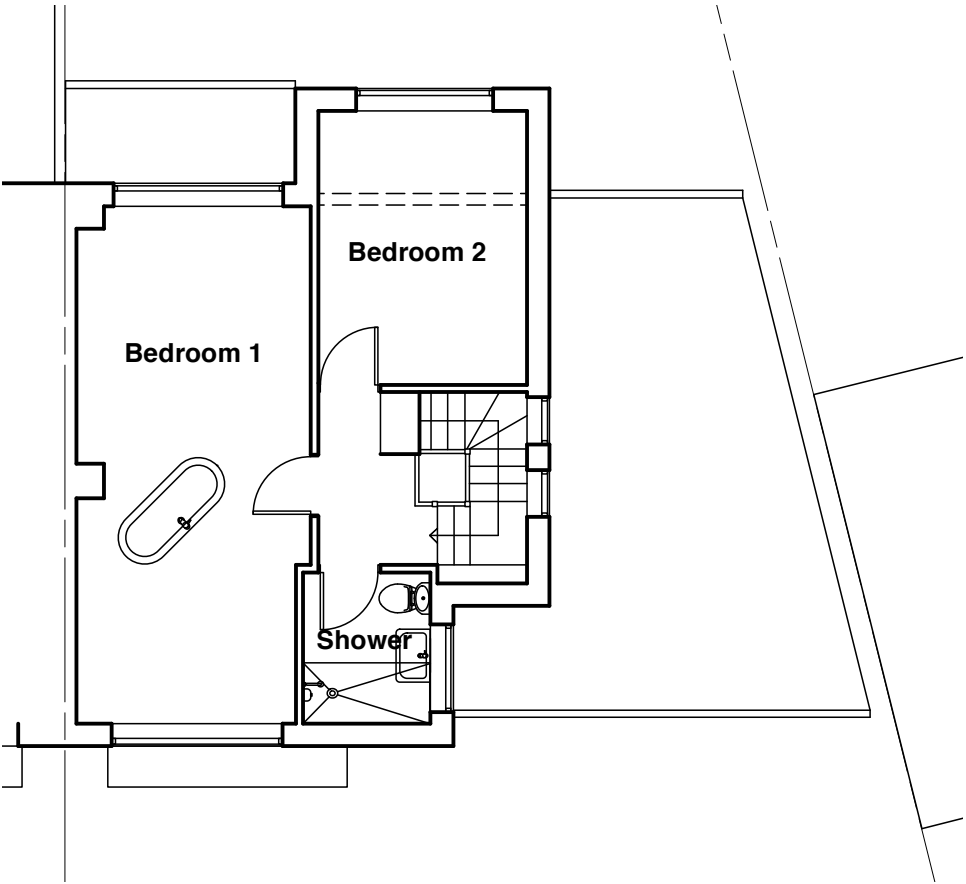

First Floor Plan

- B

12/03/2021 Completed for planning application

JDS
- A

18/12/2020 Roof Plan Added

JDS

revision	date	item	by
----------	------	------	----

James De Santis : Architect

406 Buxton Road Macclesfield Cheshire SK11 7EP

t : 07971 197 754

e : james@jamesdesantisarchitect.com

w : jamesdesantisarchitect.com

project Extension to 12 Penarth Road Northenden M22 4AR for Cheryl Scott			
drawing Existing Plans			
scale 1:100	plot size A3	date 09.2020	drawn by JDS
job no. JDS112	drawing no. 11	revision B	

