



P79 - View of front elevation of Wythenshawe Hall



P80 - View of bay window to Room A0/37



P81 - View of bay window to Room A0/37





P82 - View of bay window to Room A0/37. No. 4No. larger openings have been fitted with polycarbonate glazing.



P83 - View of opening to bay window of Room A0/37. Polycarbonate to be removed and replaced with hand drawn glass.



P84 - View of adjacent window fitted with mesh protective grille to external face.

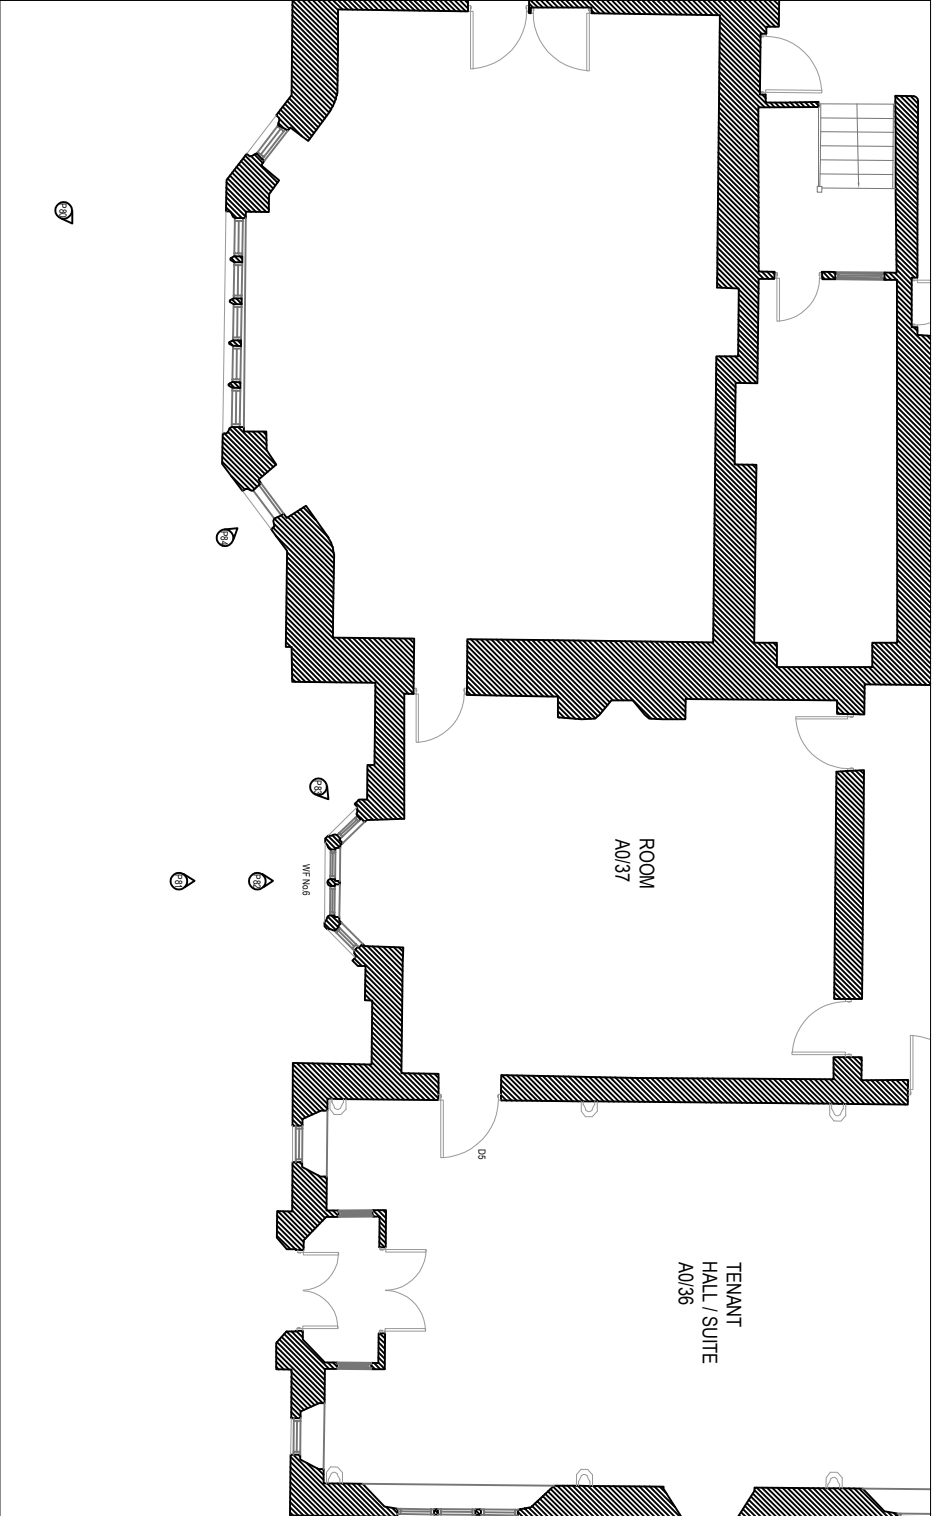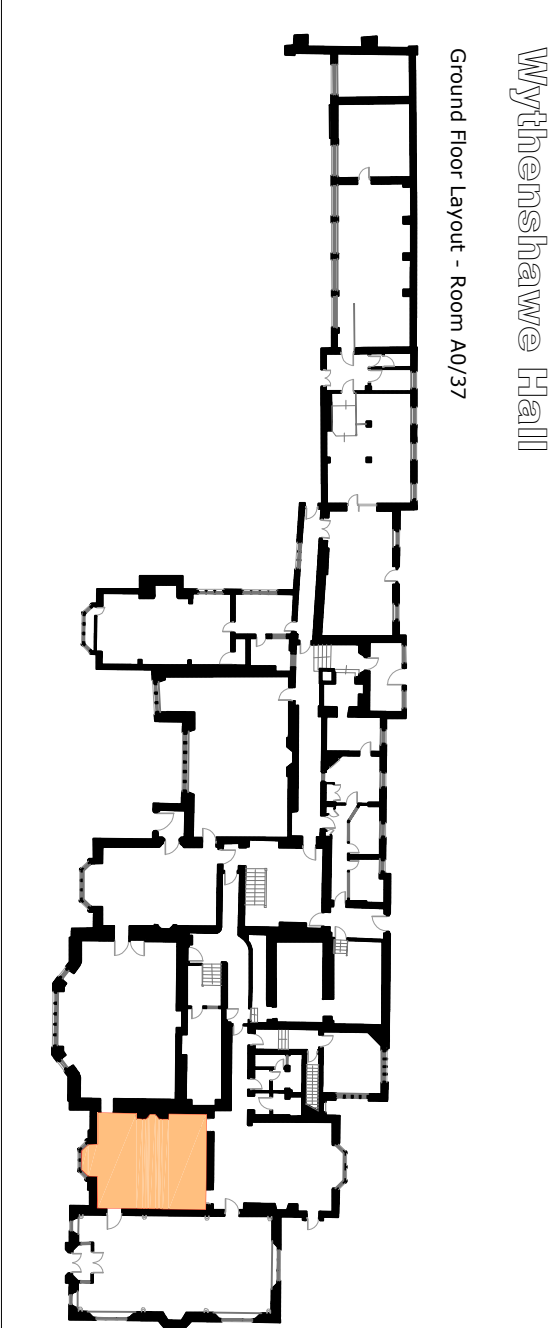

SPECIFICATION OF WORKS

WINDOWS

Ground Floor Bay Window No.6 to Room A0/37 - To remove existing panels of polycarbonate glazing to 4No. openings forming the bottom of the bay window and dispose of. To re-glaze with new panes of Mono RT + single glazing 4mm thick clear Hand-Drawn and toughened, as manufactured by Hiseglass. Allow for 2No. panes each approx. size 485mm (W) x 1220mm (H) and 2No. panes approx. size 430mm (W) x 1220mm (H), including all necessary new leading and putty pointing.

Security Screen to Bay Window No.6 to Room A0/37 - To manufacture and fit mesh security screens to protect the new glazing to the bay window. Allow for manufacturing and screw fixing to the face of the window frames. 4No. welded wire mesh grilles 75 x 12 x 4mm to match existing adjacent windows with a powder coated finish. Approx. size of grilles are 2No. 520mm (W) x 1290mm (H) and 2No. 470mm (W) x 1290mm (H). Also, to supply and fit 4No. mesh security screens as previously described to the high level windows to the bay window, approx. size 2No. 520mm (W) x 500mm (H) and 2No. 470mm (W) x 500mm (H).



MANCHESTER
City Council
Capital Programmes
Division

LISTED BUILDING

PROPERTY TITLE
Wythenshawe Hall
Nathans Road, Wythenshawe,
Manchester M23 0AB


UPRN
000077247513

PROJECT TITLE
Wythenshawe Hall - Refurbishment Works

DRAWING TITLE
Ground Floor Room A0/37 - Proposed Works

ISS NO.	DATE	REV
LP14682	18/03/2021	
SCALE	AUTHOR	CHECKED BY
N.T.S.	A. Johnson	APPROVED BY

DRAWING NO. MCC-B01-01-DR-B-0024

 

No part of this drawing or data file may be reproduced without prior written permission of the Manchester City Council or approved representative.