



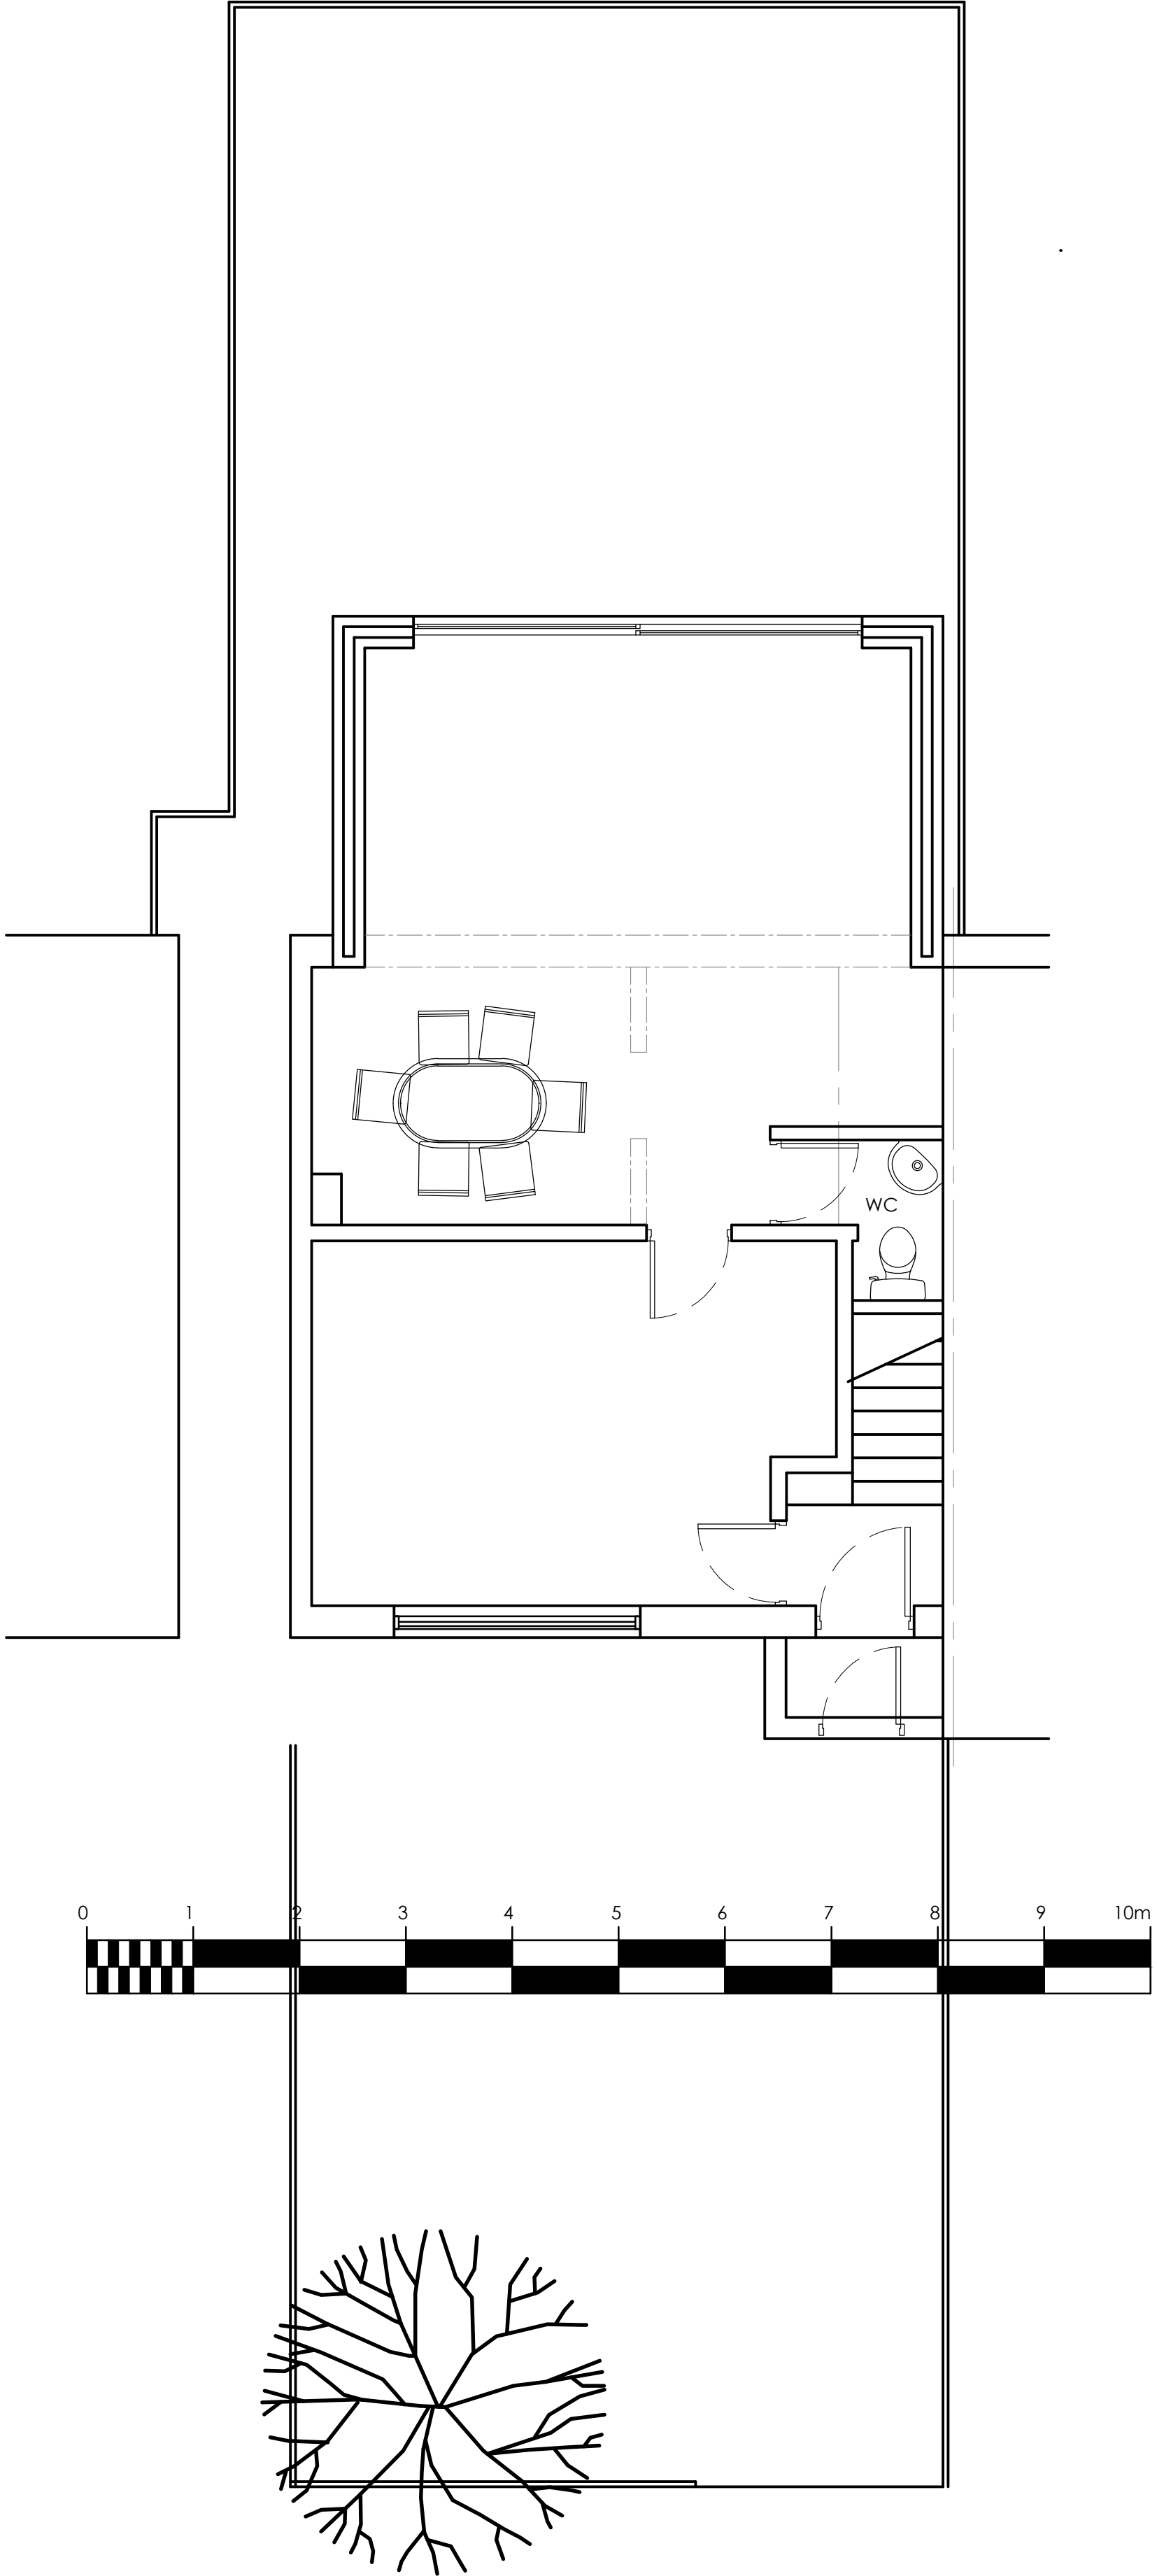

PROPOSED SITE PLAN

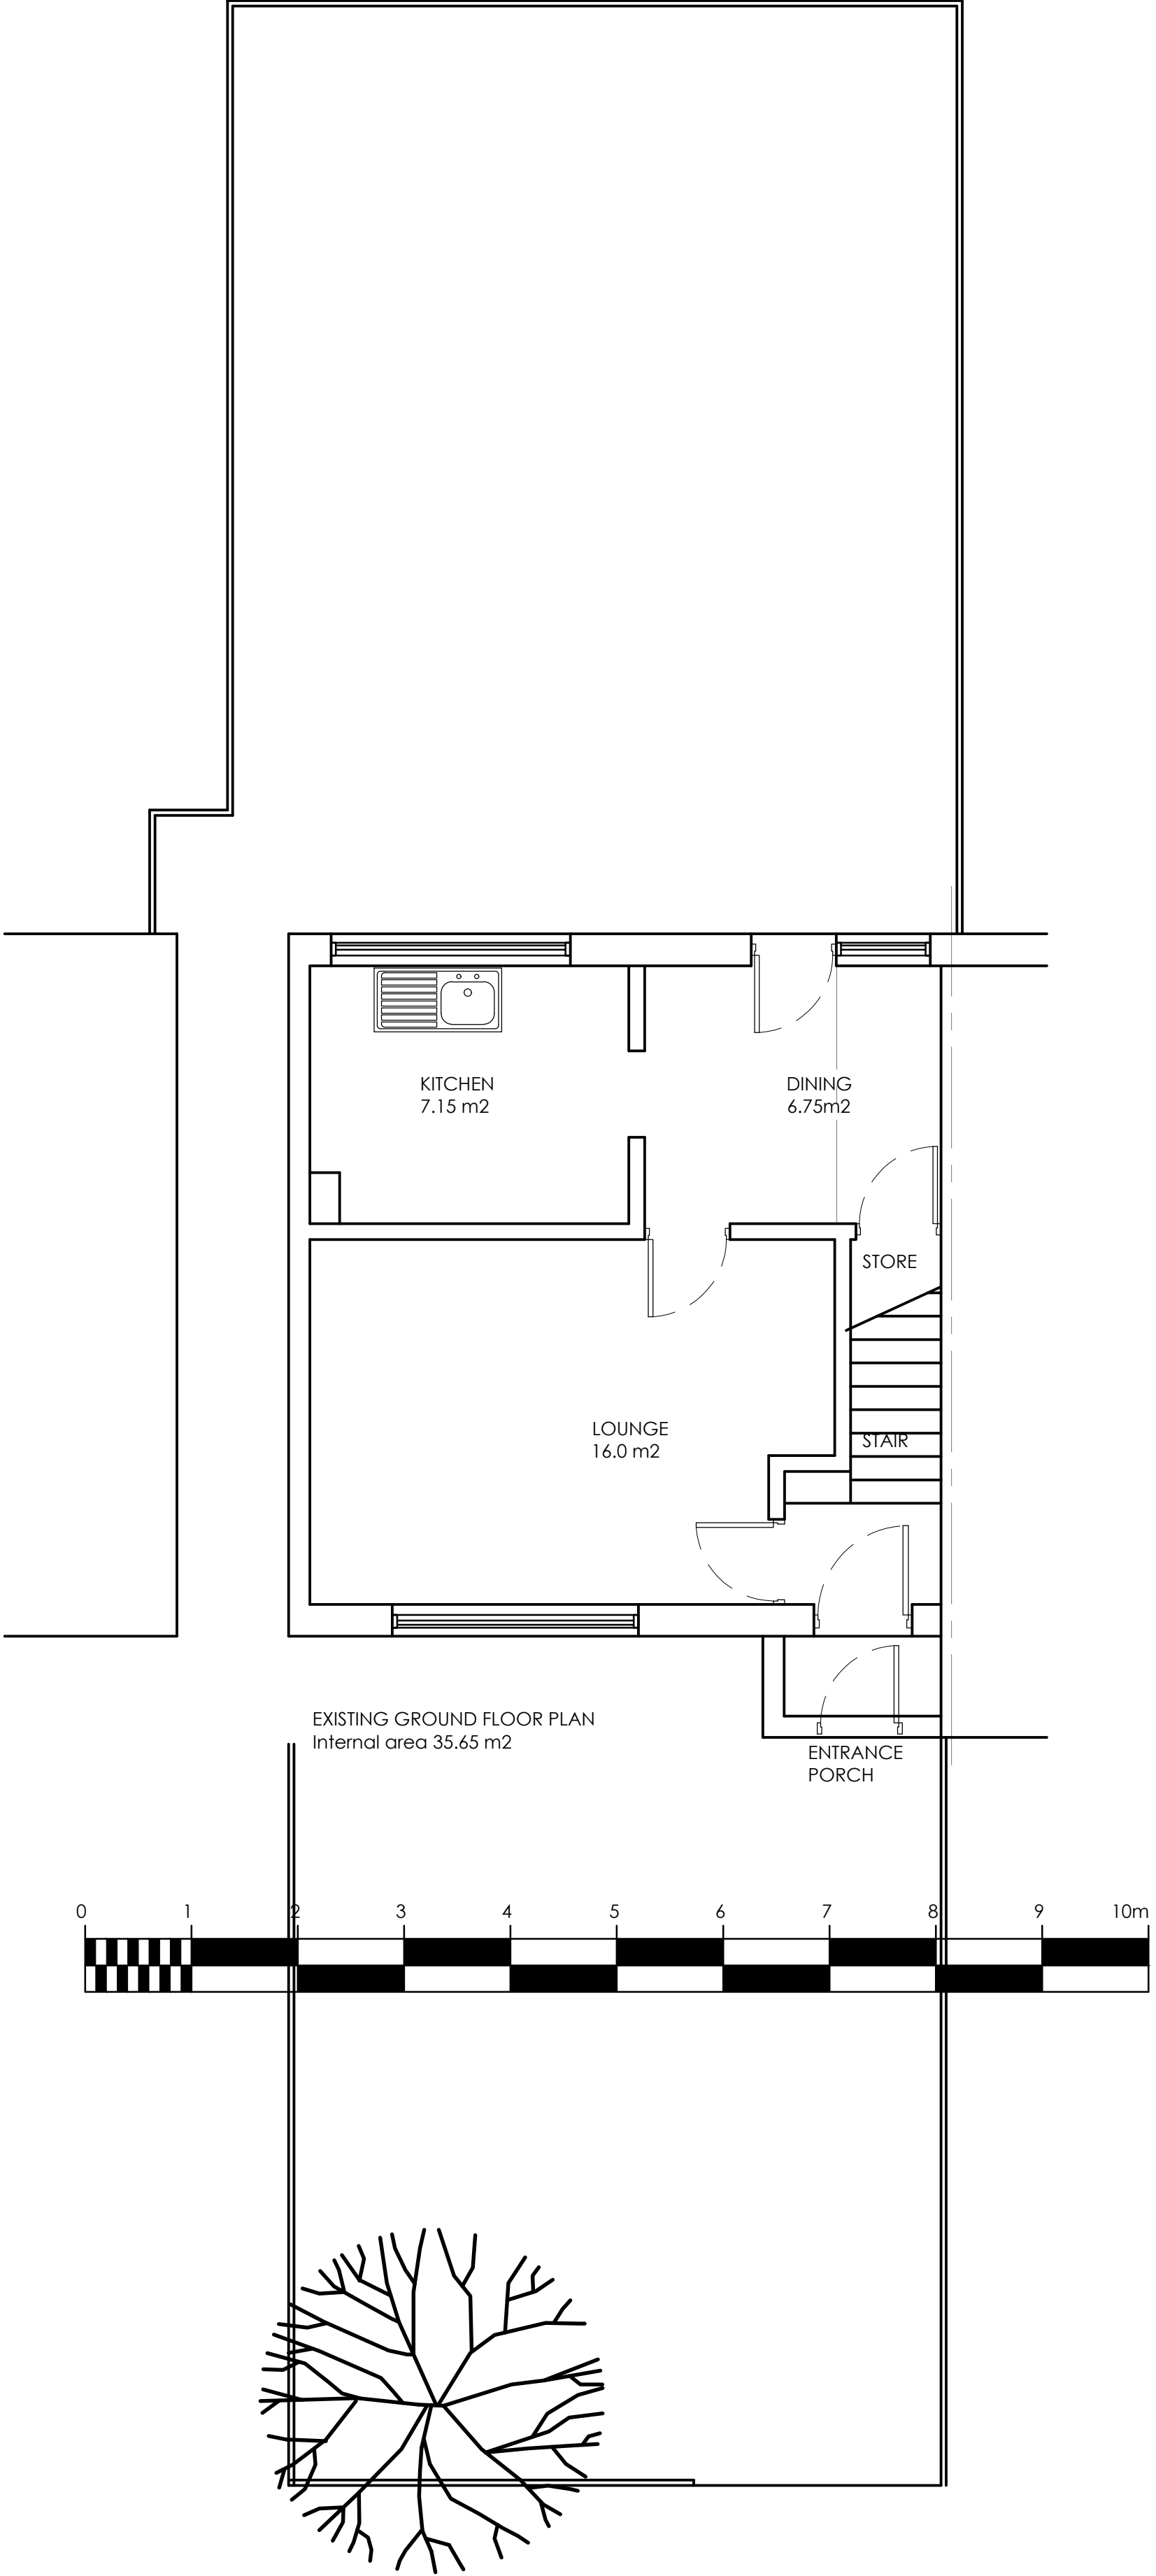

EXISTING SITE PLAN

NOTE:

The Contractor is to check and verify all building and site dimensions, levels and sewer invert levels at connection points before work starts.

This drawing must be read with and checked against any structural or other specialist drawings provided.

The Contractor is to comply in all respects with the current Building Regulations whether or not specifically stated on these drawings.

This drawing is not intended to show details of foundation or ground conditions. Each area of ground relied upon to support the structure depicted must be investigated by the Contractor and suitable methods of foundation be provided.

THIS SCHEME IS NOT BASED ON A SURVEY

DO NOT SCALE FROM THIS DRAWING

Drawing Status			
Construction Status			
Rev.		By	Date

RICHMOND CONSULTANTS

Mobile 07710131750

Email srnnicholls@ntlworld.com

Site

11 Longport Avenue

Withington

M20 1EN

Title

Existing and Proposed

Site Plans

Checked	Drawn By	Scale	Date
	SRN	1:200 @A1	Feb 2021
Drawing Number		Rev.	
04-21 LA104		-	