


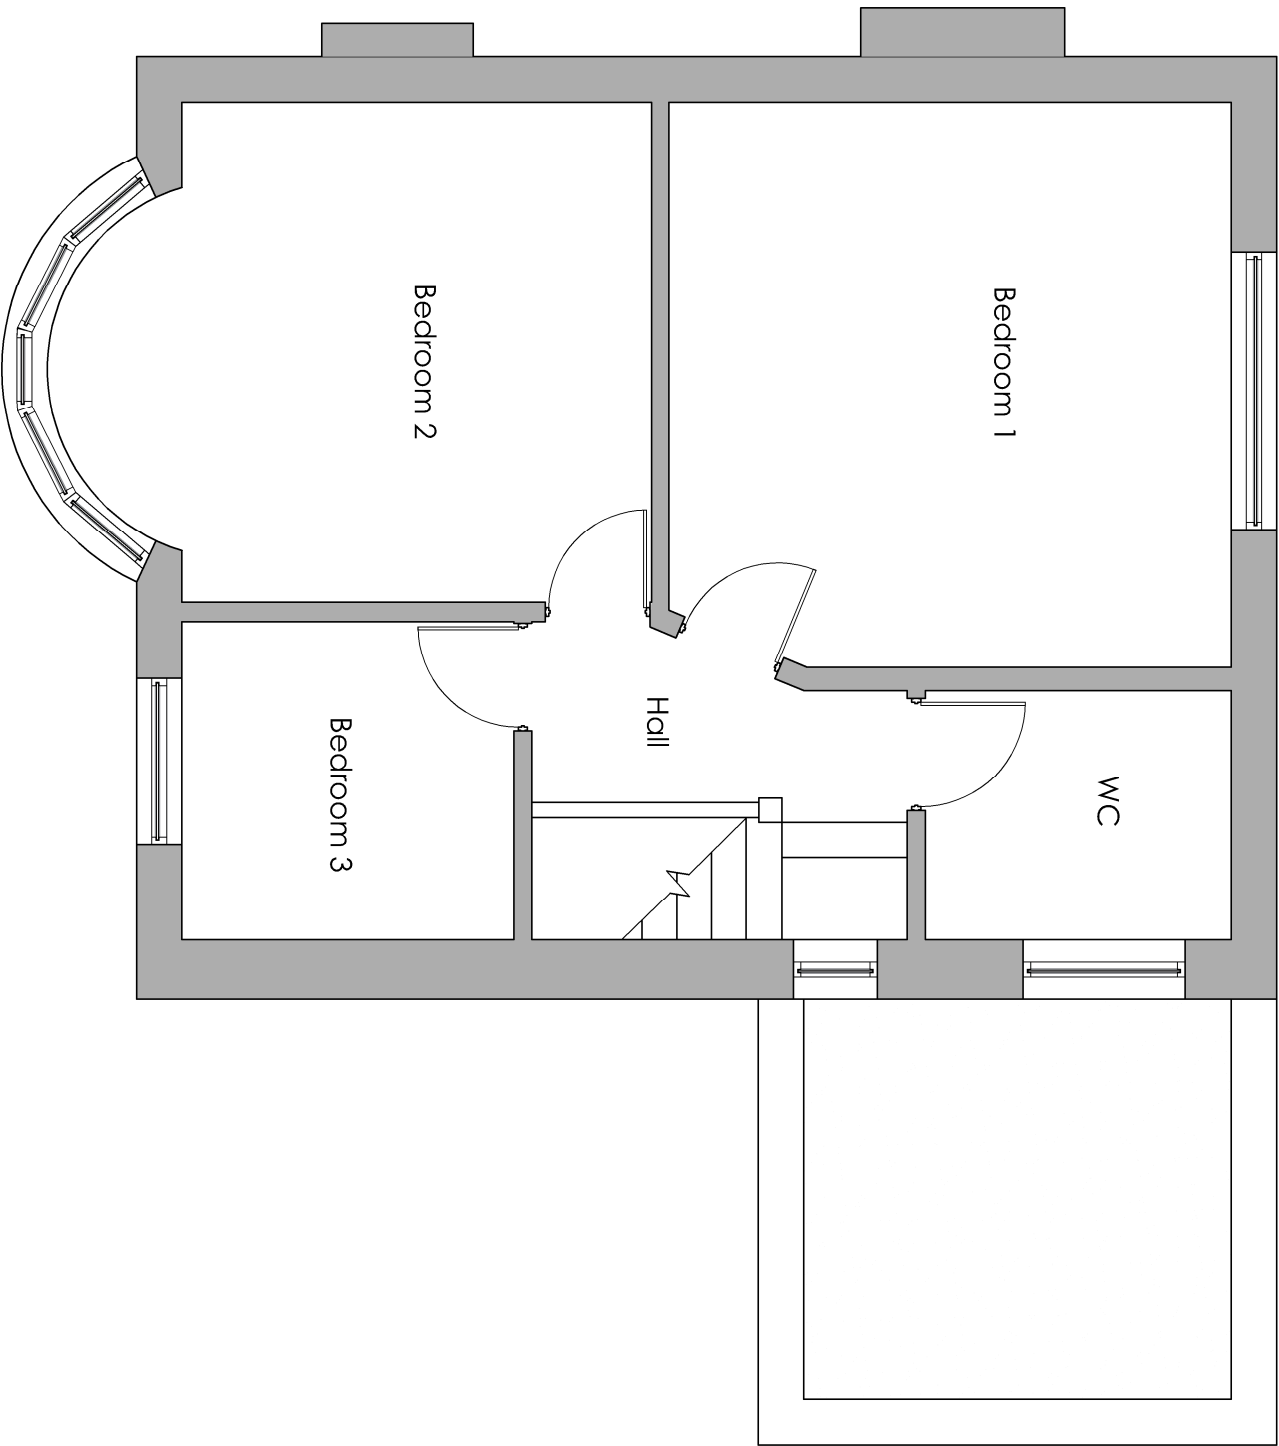

|                                   |                |          |          |
|-----------------------------------|----------------|----------|----------|
| rev date/mtls                     |                |          |          |
| project                           |                |          |          |
| 50 Ringway, Moss Nook,            |                |          |          |
| location                          |                |          |          |
| Manchester, M22 5NF               |                |          |          |
| client                            |                |          |          |
| Mr Hushier Mich                   |                |          |          |
| drawing title                     |                |          |          |
| Existing First Floor Plan         |                |          |          |
| dwg purpose                       |                |          |          |
| For Planning Application Purposes |                |          |          |
| scale                             | 1:50           | drawn    | CB       |
| @ sheet size                      | A3             | rev date | 04.08.20 |
| 1055                              | (00)002        | revision |          |
| job number                        | drawing number |          |          |