




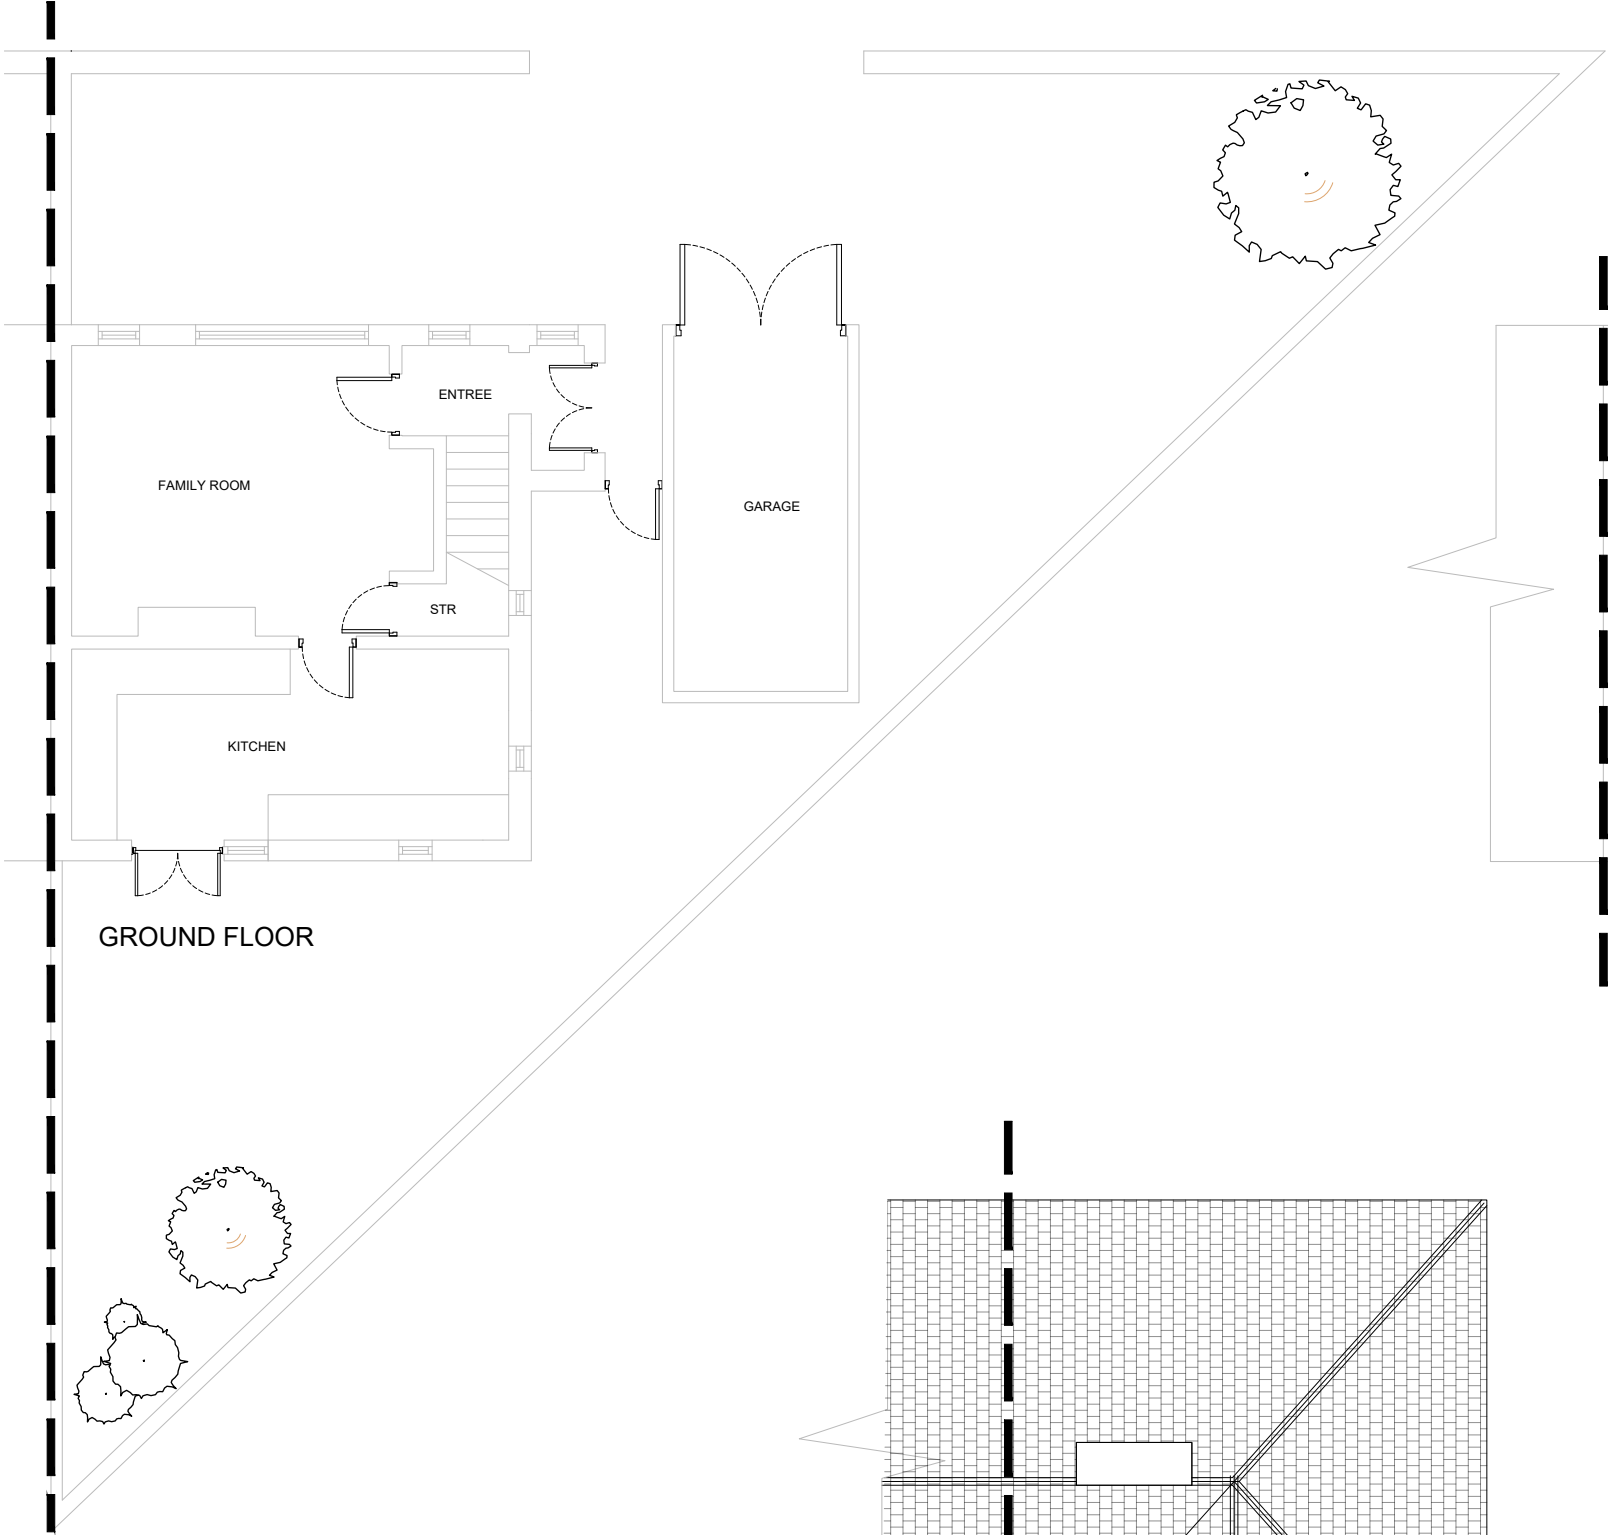

GROUND FLOOR

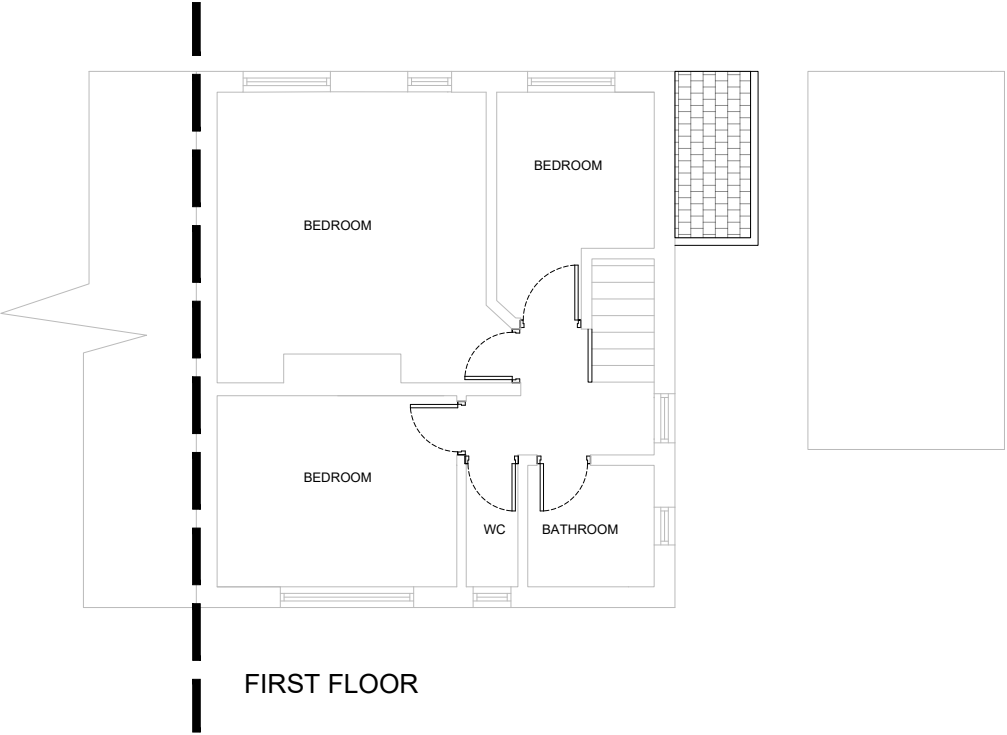

FIRST FLOOR

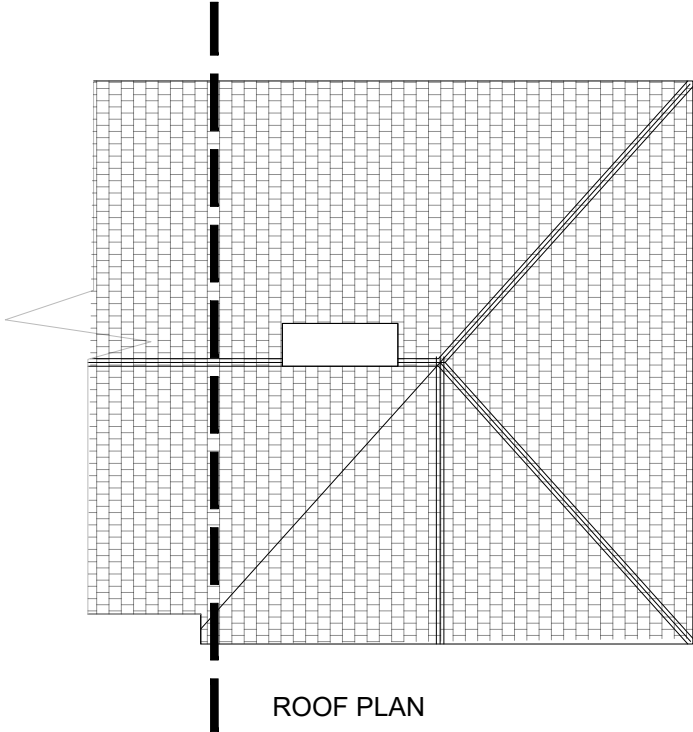

ROOF PLAN

REVISION
- FIRST ISSUE

29.11.30 JG

SHELLEY & PADDY WAGON	client
10 THORNEYCROFT AVE MANCHESTER	project
EXISTING PLANS GROUND FIRST ROOF	title
X043	job No.
AS.01	dwg No.
1:100 @ A3	scale
JG	drawn