


EXISTING LAYOUTS /ELEVATIONS

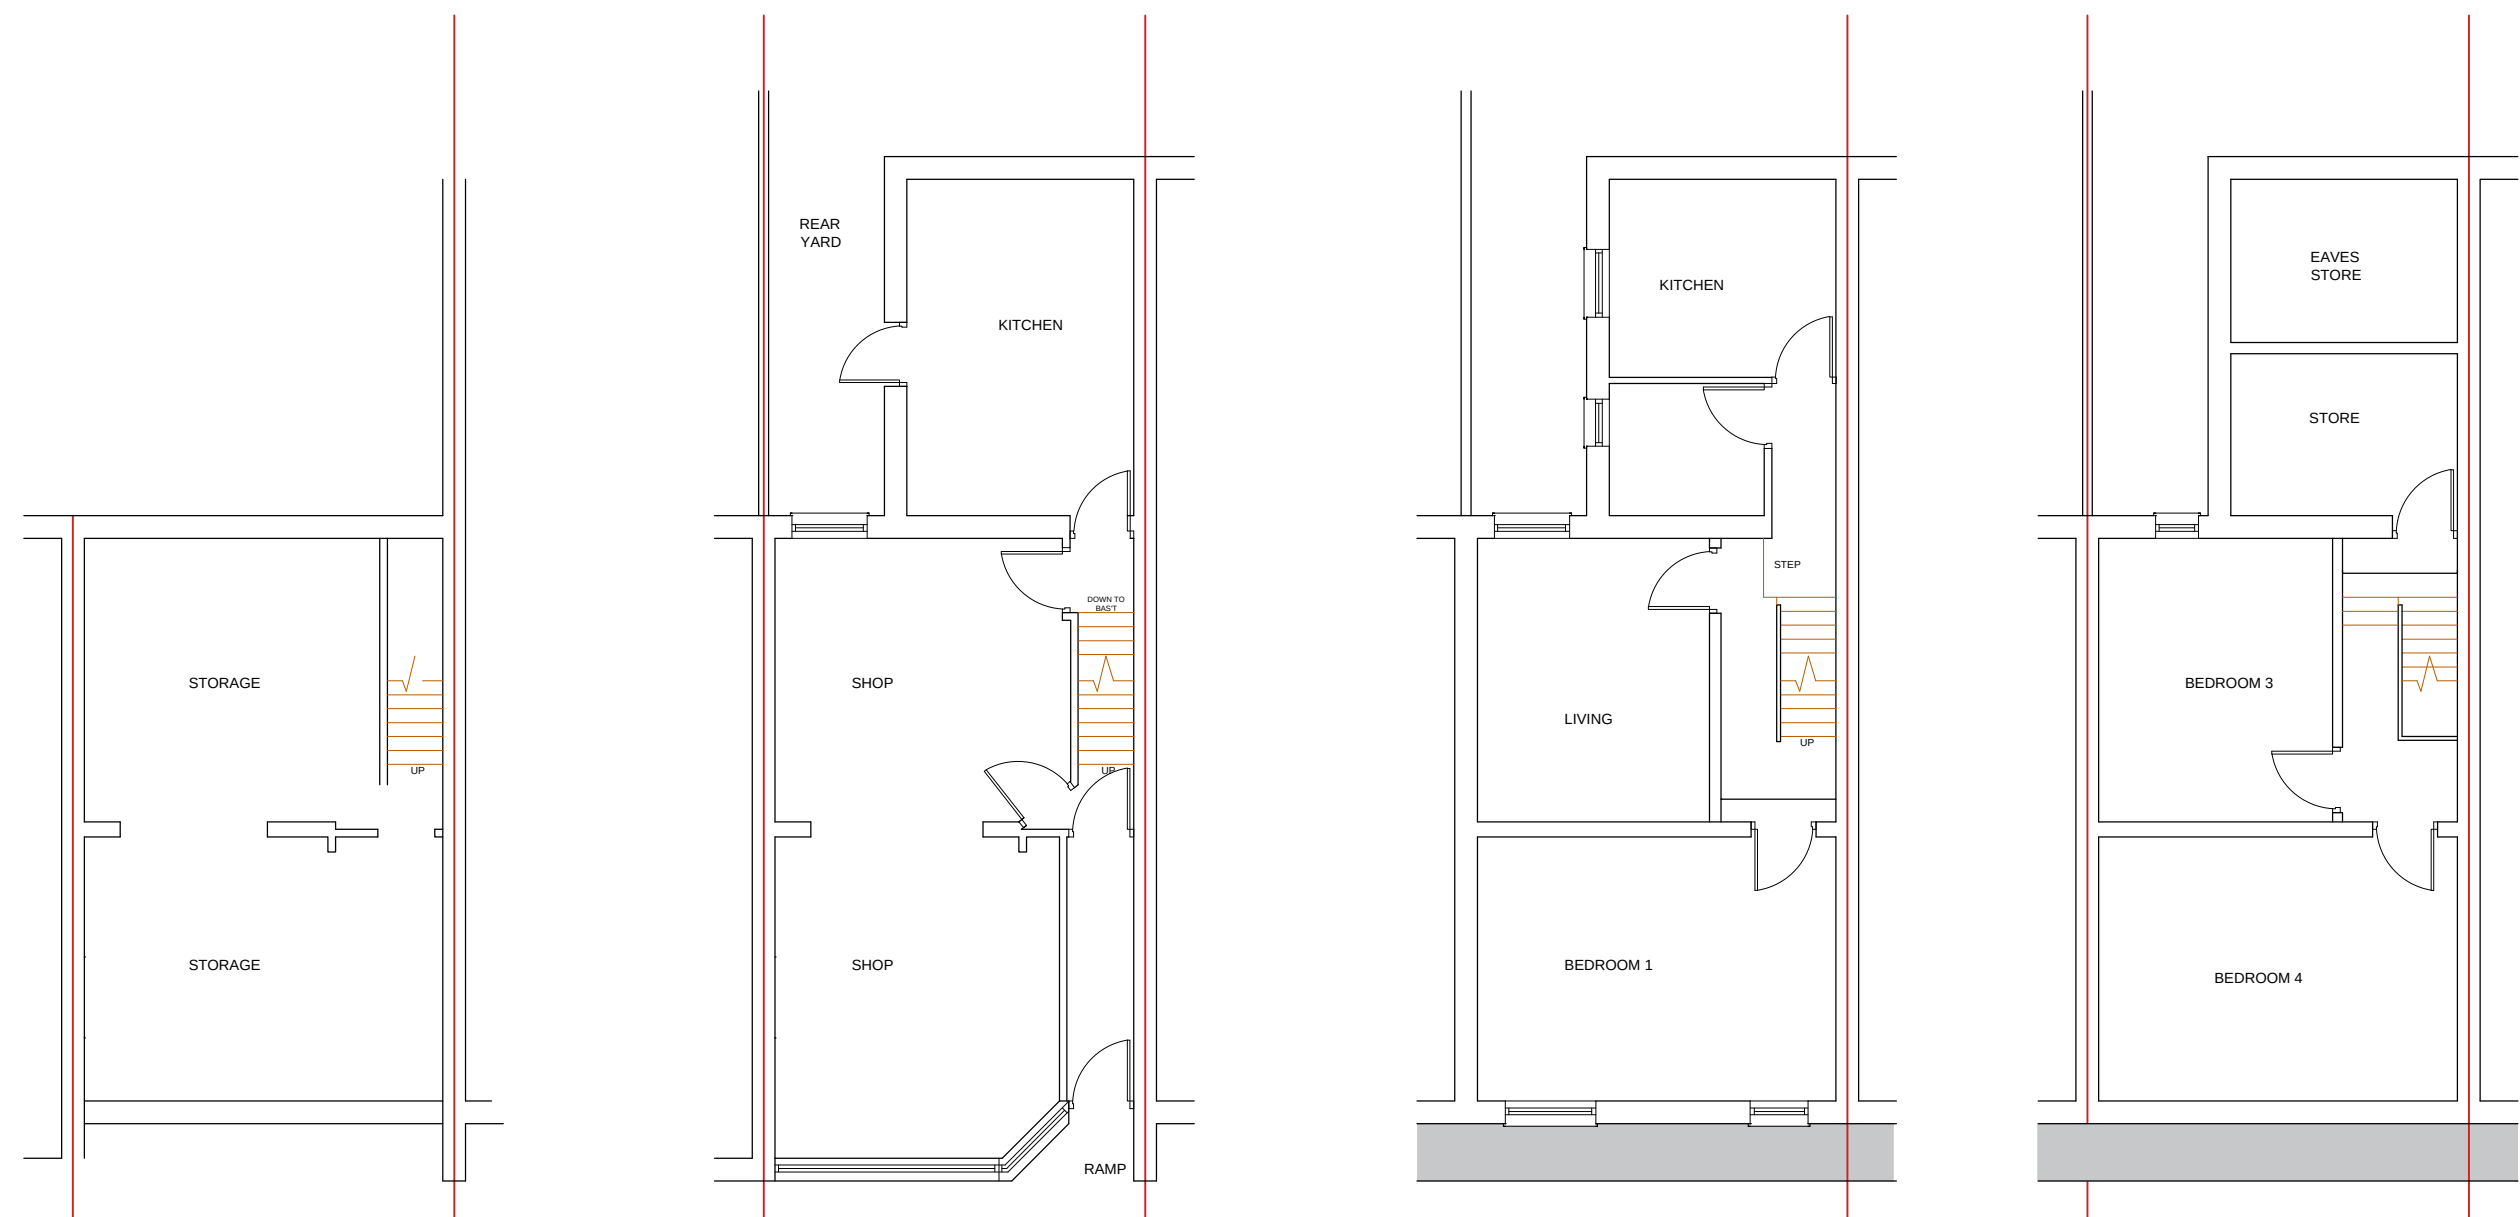

EXISTING BASEMENT


EXISTING GROUND FLOOR

EXISTING 1st FLOOR


EXISTING 2nd FLOOR




EXISTING FRONT ELEVATION

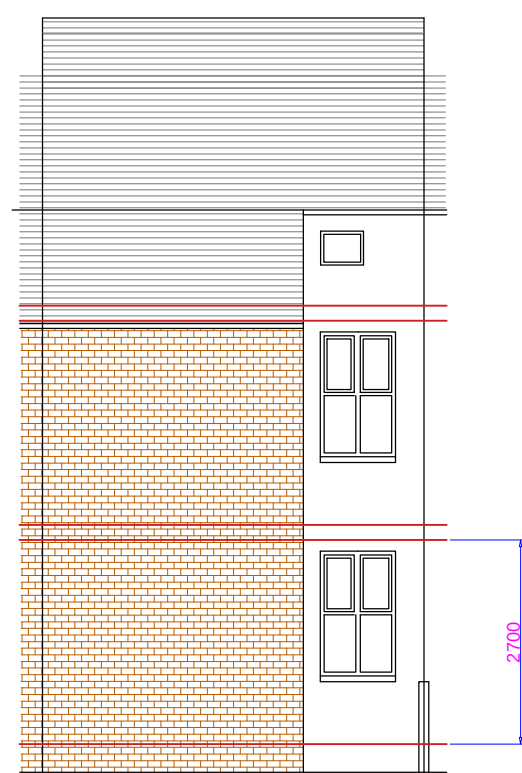

EXISTING REAR ELEVATION

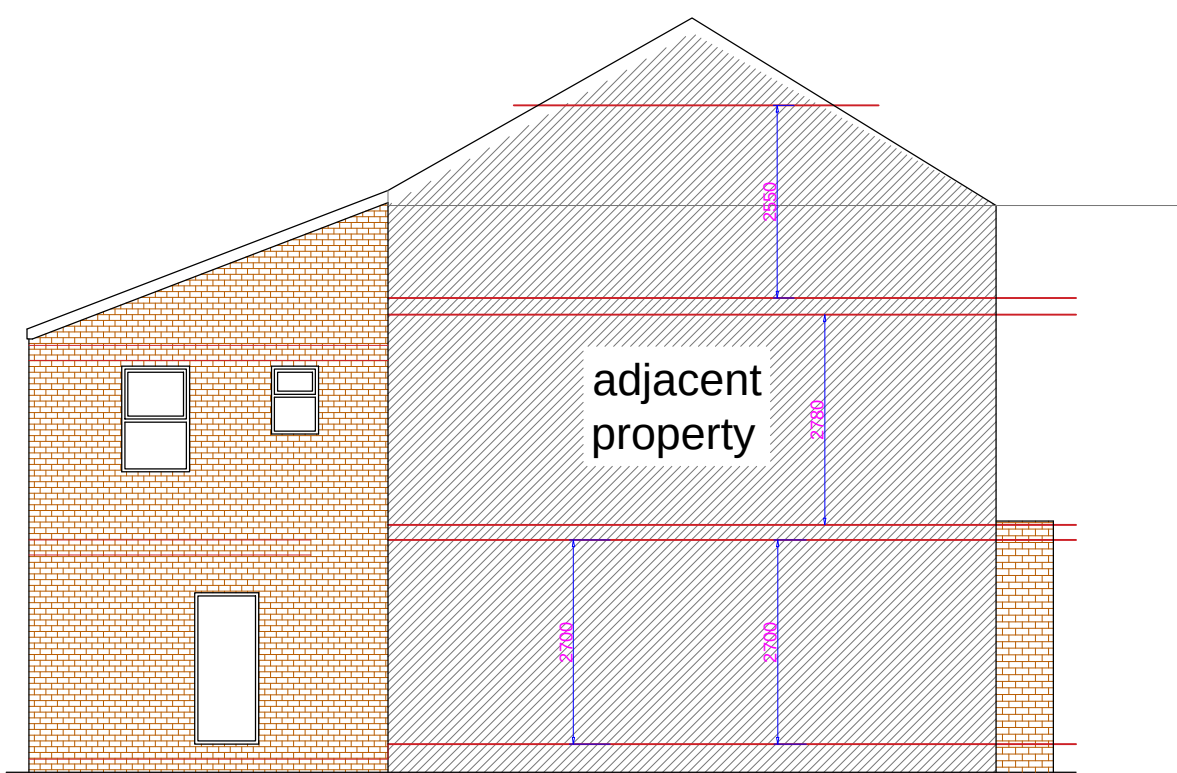

EXISTING SIDE ELEVATION

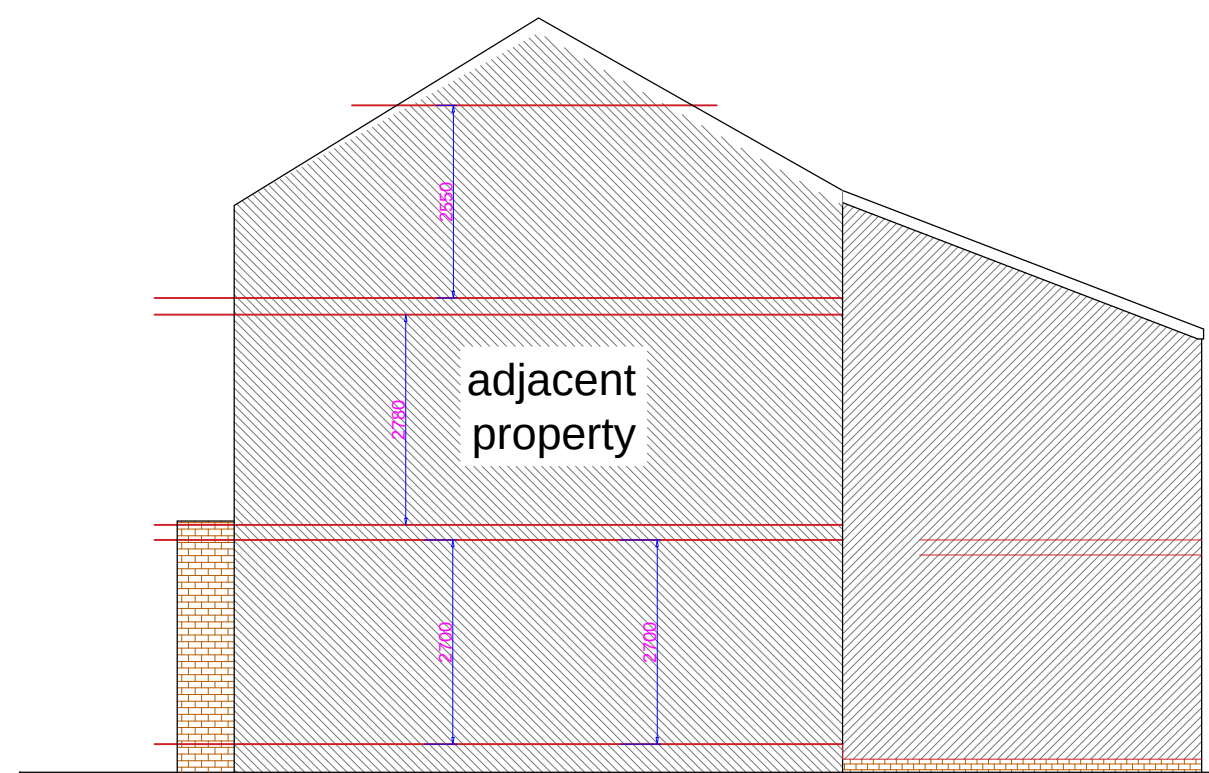

AS EXISTING VIEWED FROM NO.42

NOTES

REVISIONS

PROJECT: EXTENSION AT 44 BARLOW
RD LEVENSHULME

CLIENT:IMRAN

SCALE:1:100 on a1 paper

REFERENCE NO: 1192 AS EXISTING
DRAWINGS

BARRY CULLEN
ARCHITECTURE
email:barrycullen_bc@yahoo.co.uk
mob: 07851262695