

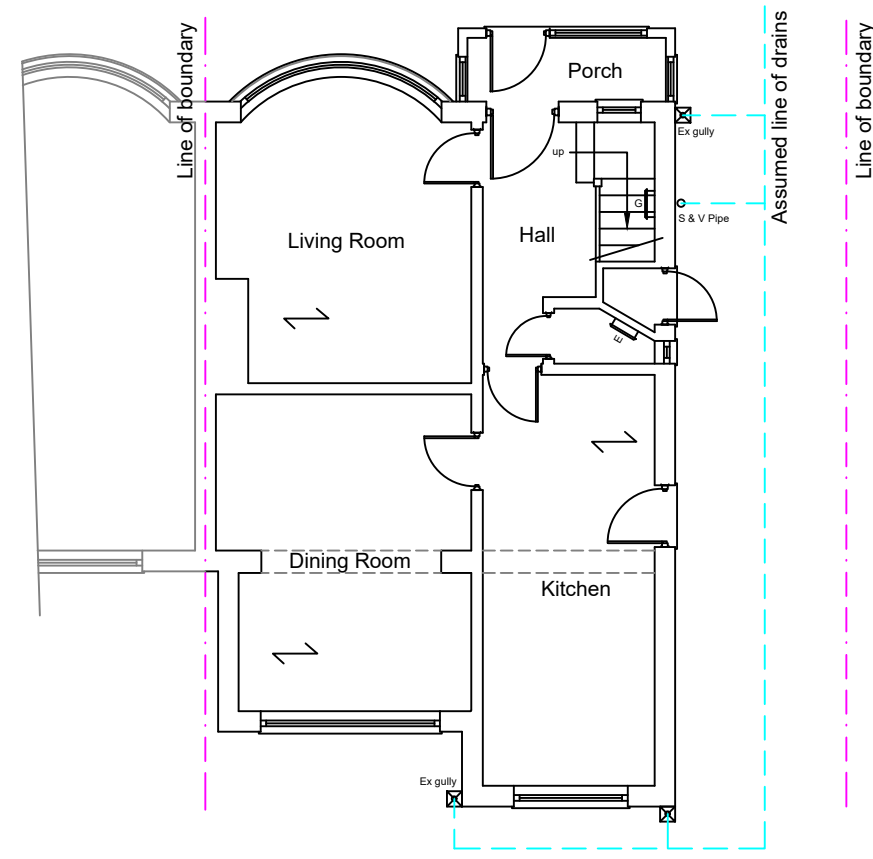


This drawing is protected by copyright and the information contained therein is the property of William McCall.
The drawing must not be copied and the information contained therein may not be used or disclosed without written permission of and in the manner permitted by William McCall.

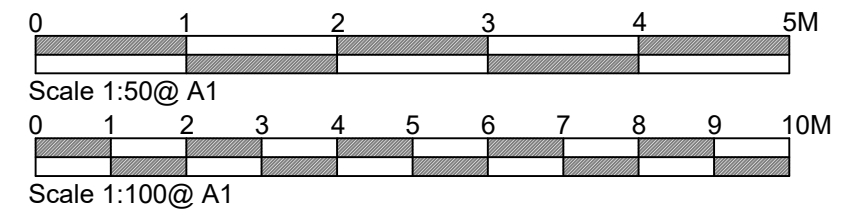


Existing Ground Floor Plan


1:100

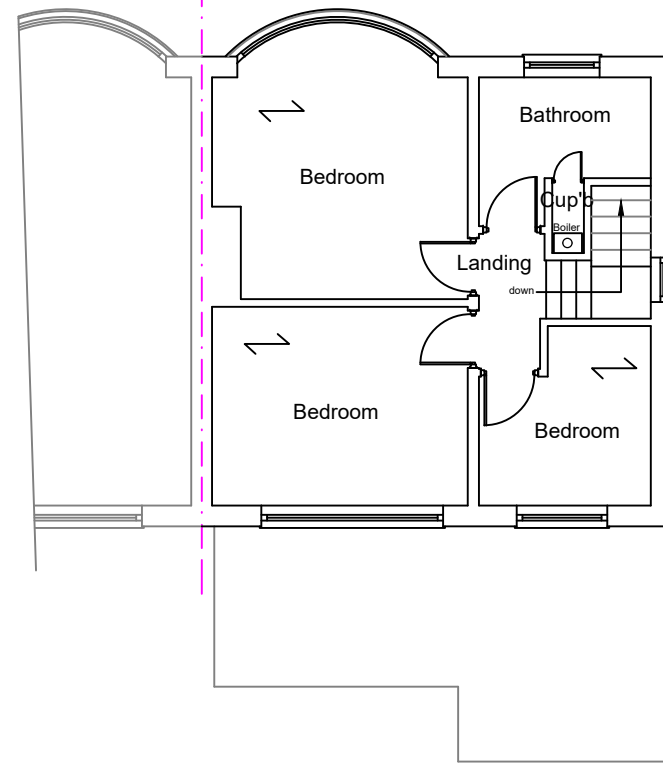

Existing First Floor Plan

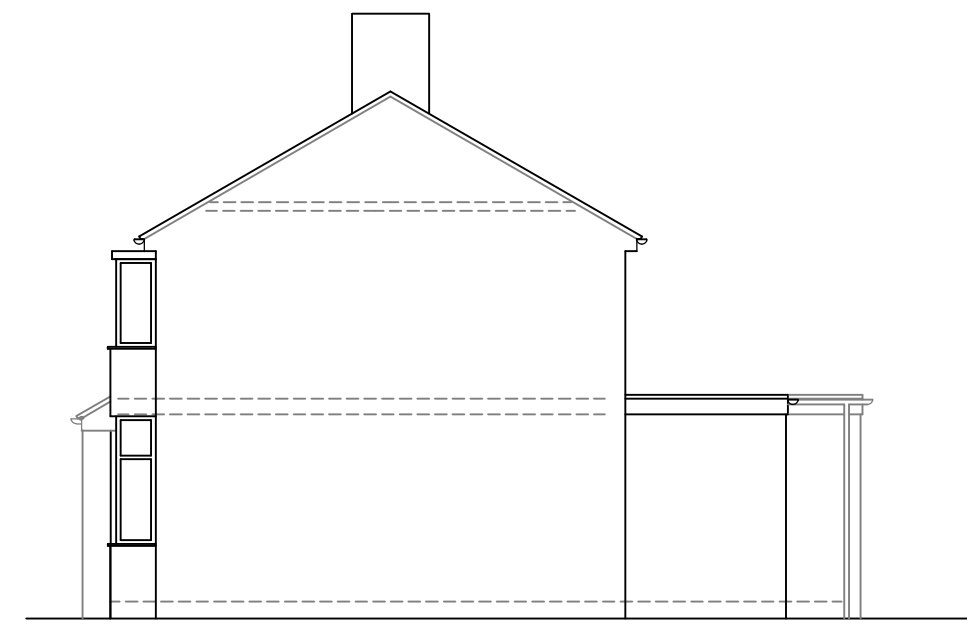


Existing Side Elevation

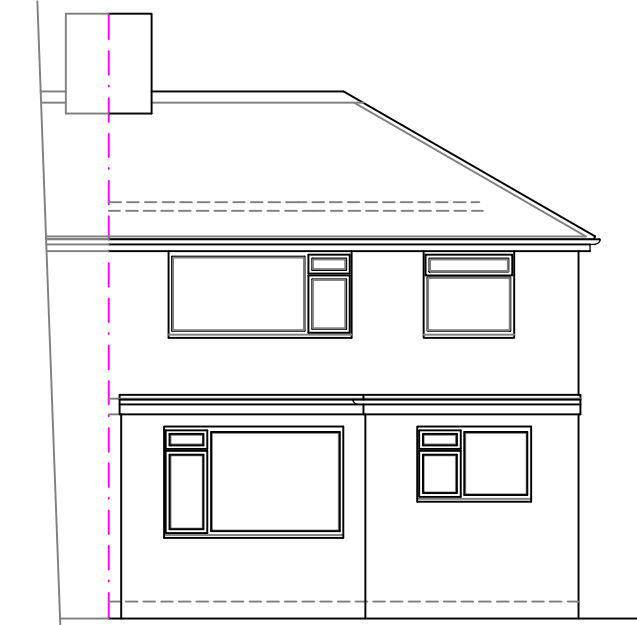


Existing Rear Elevation



Existing Side Elevation

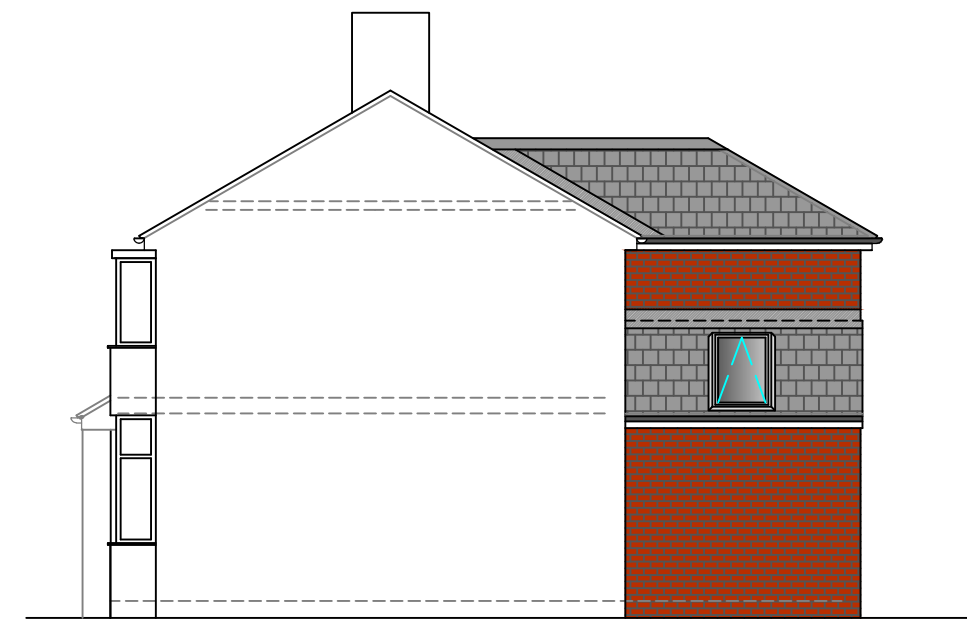


Proposed Side Elevation

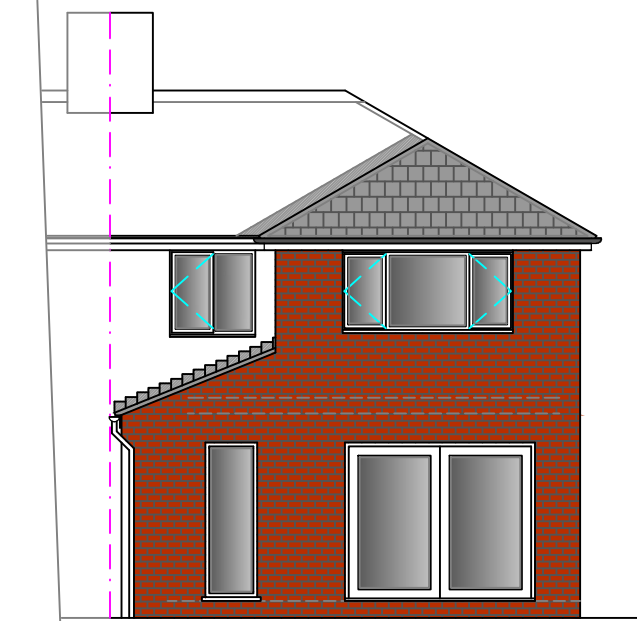


Proposed Rear Elevation



Proposed Side Elevation

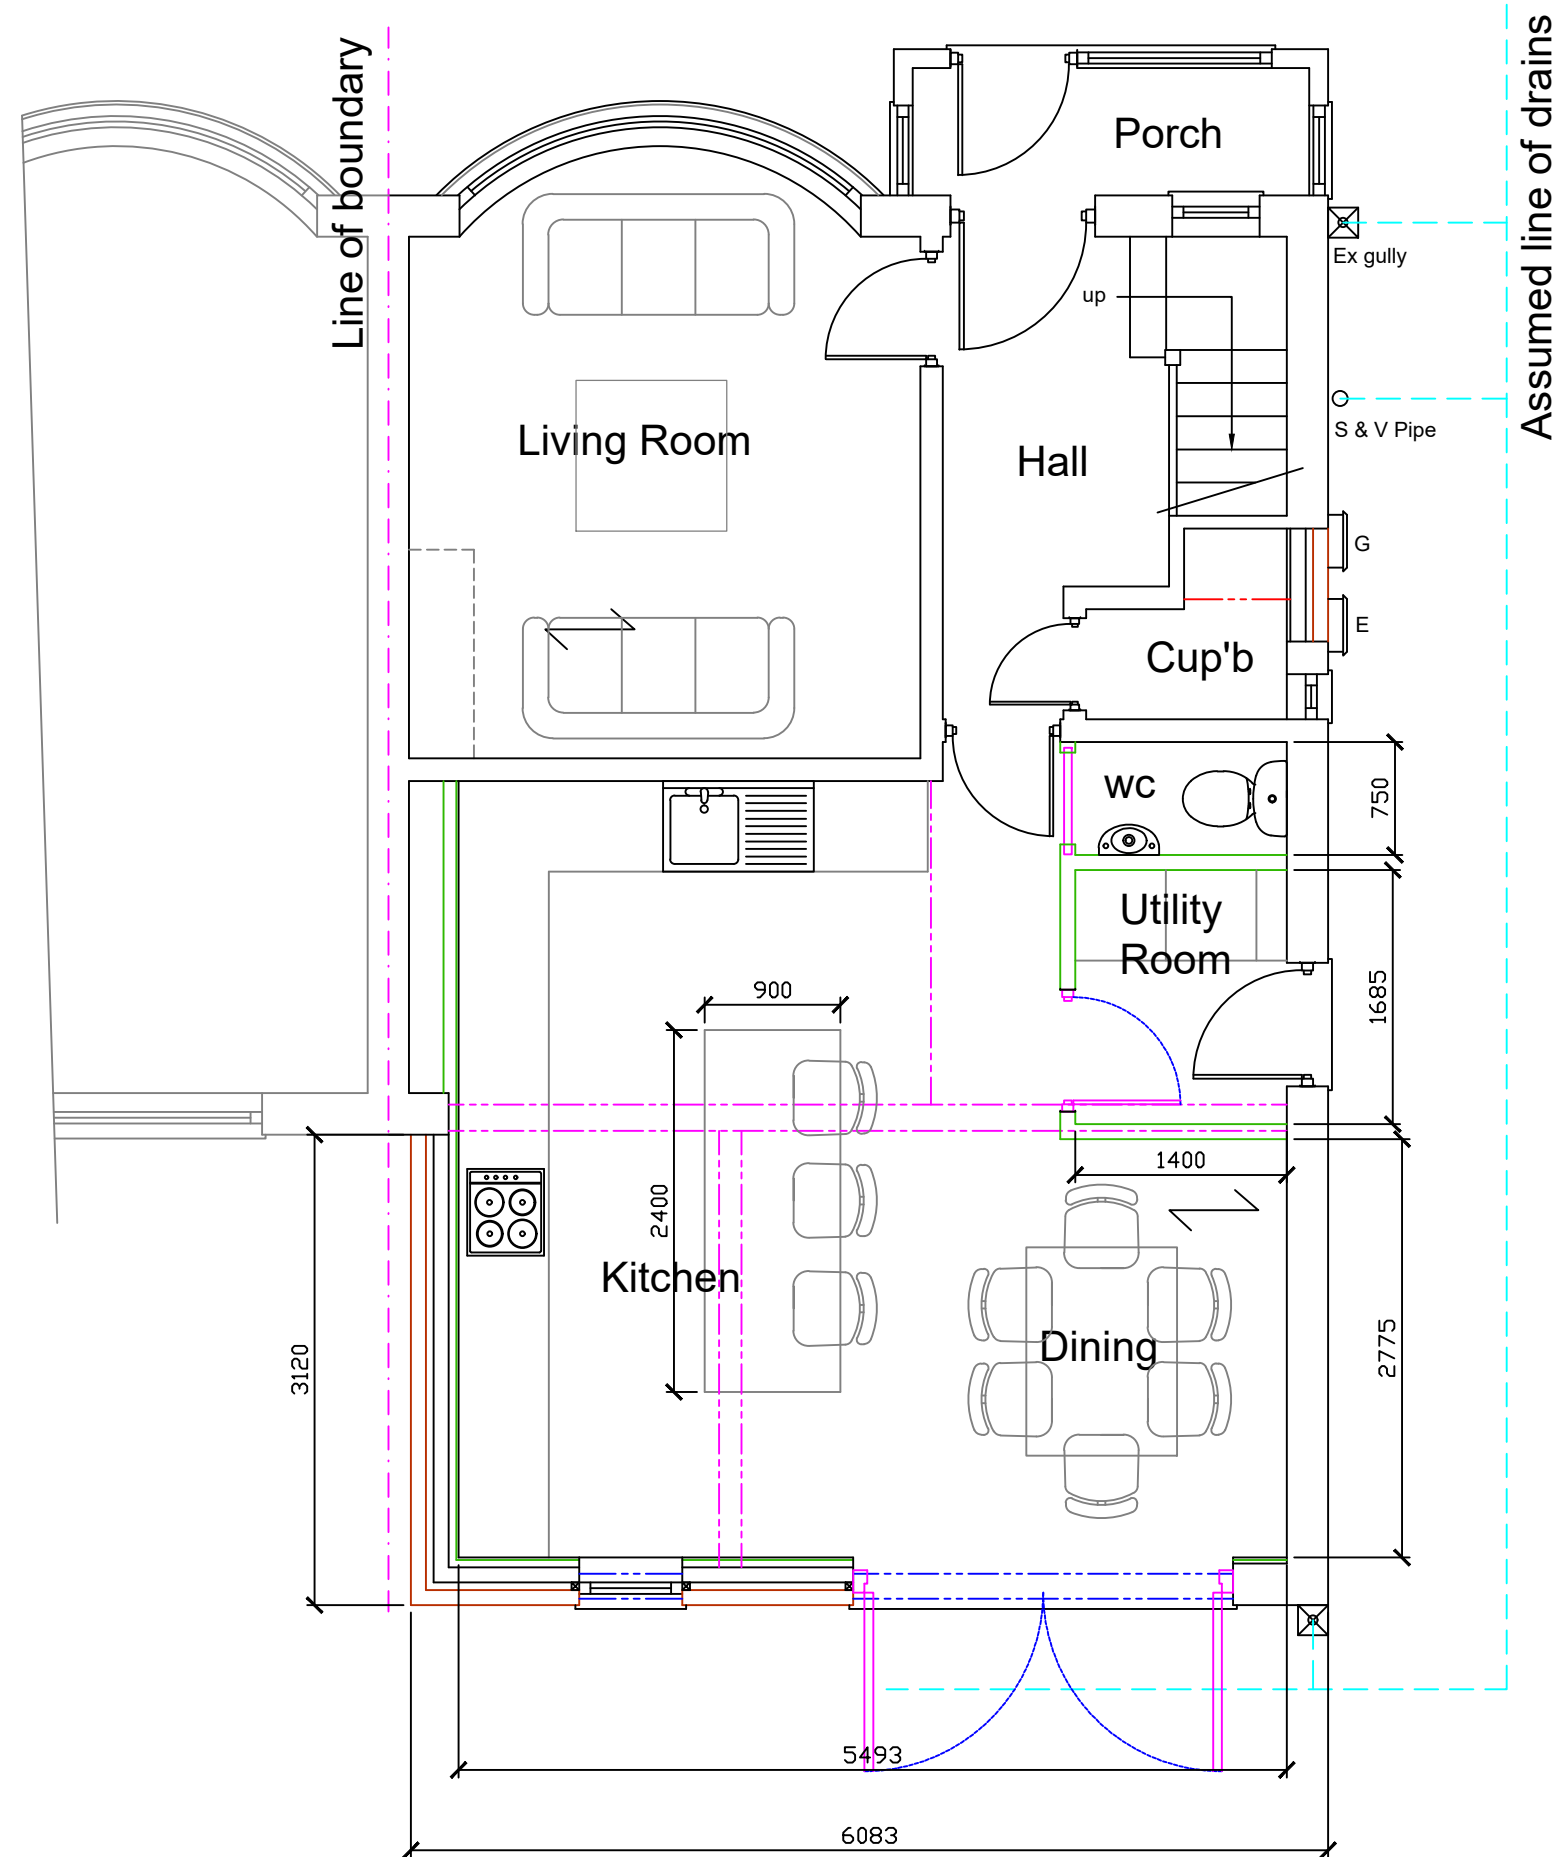


Proposed Ground Floor Plan

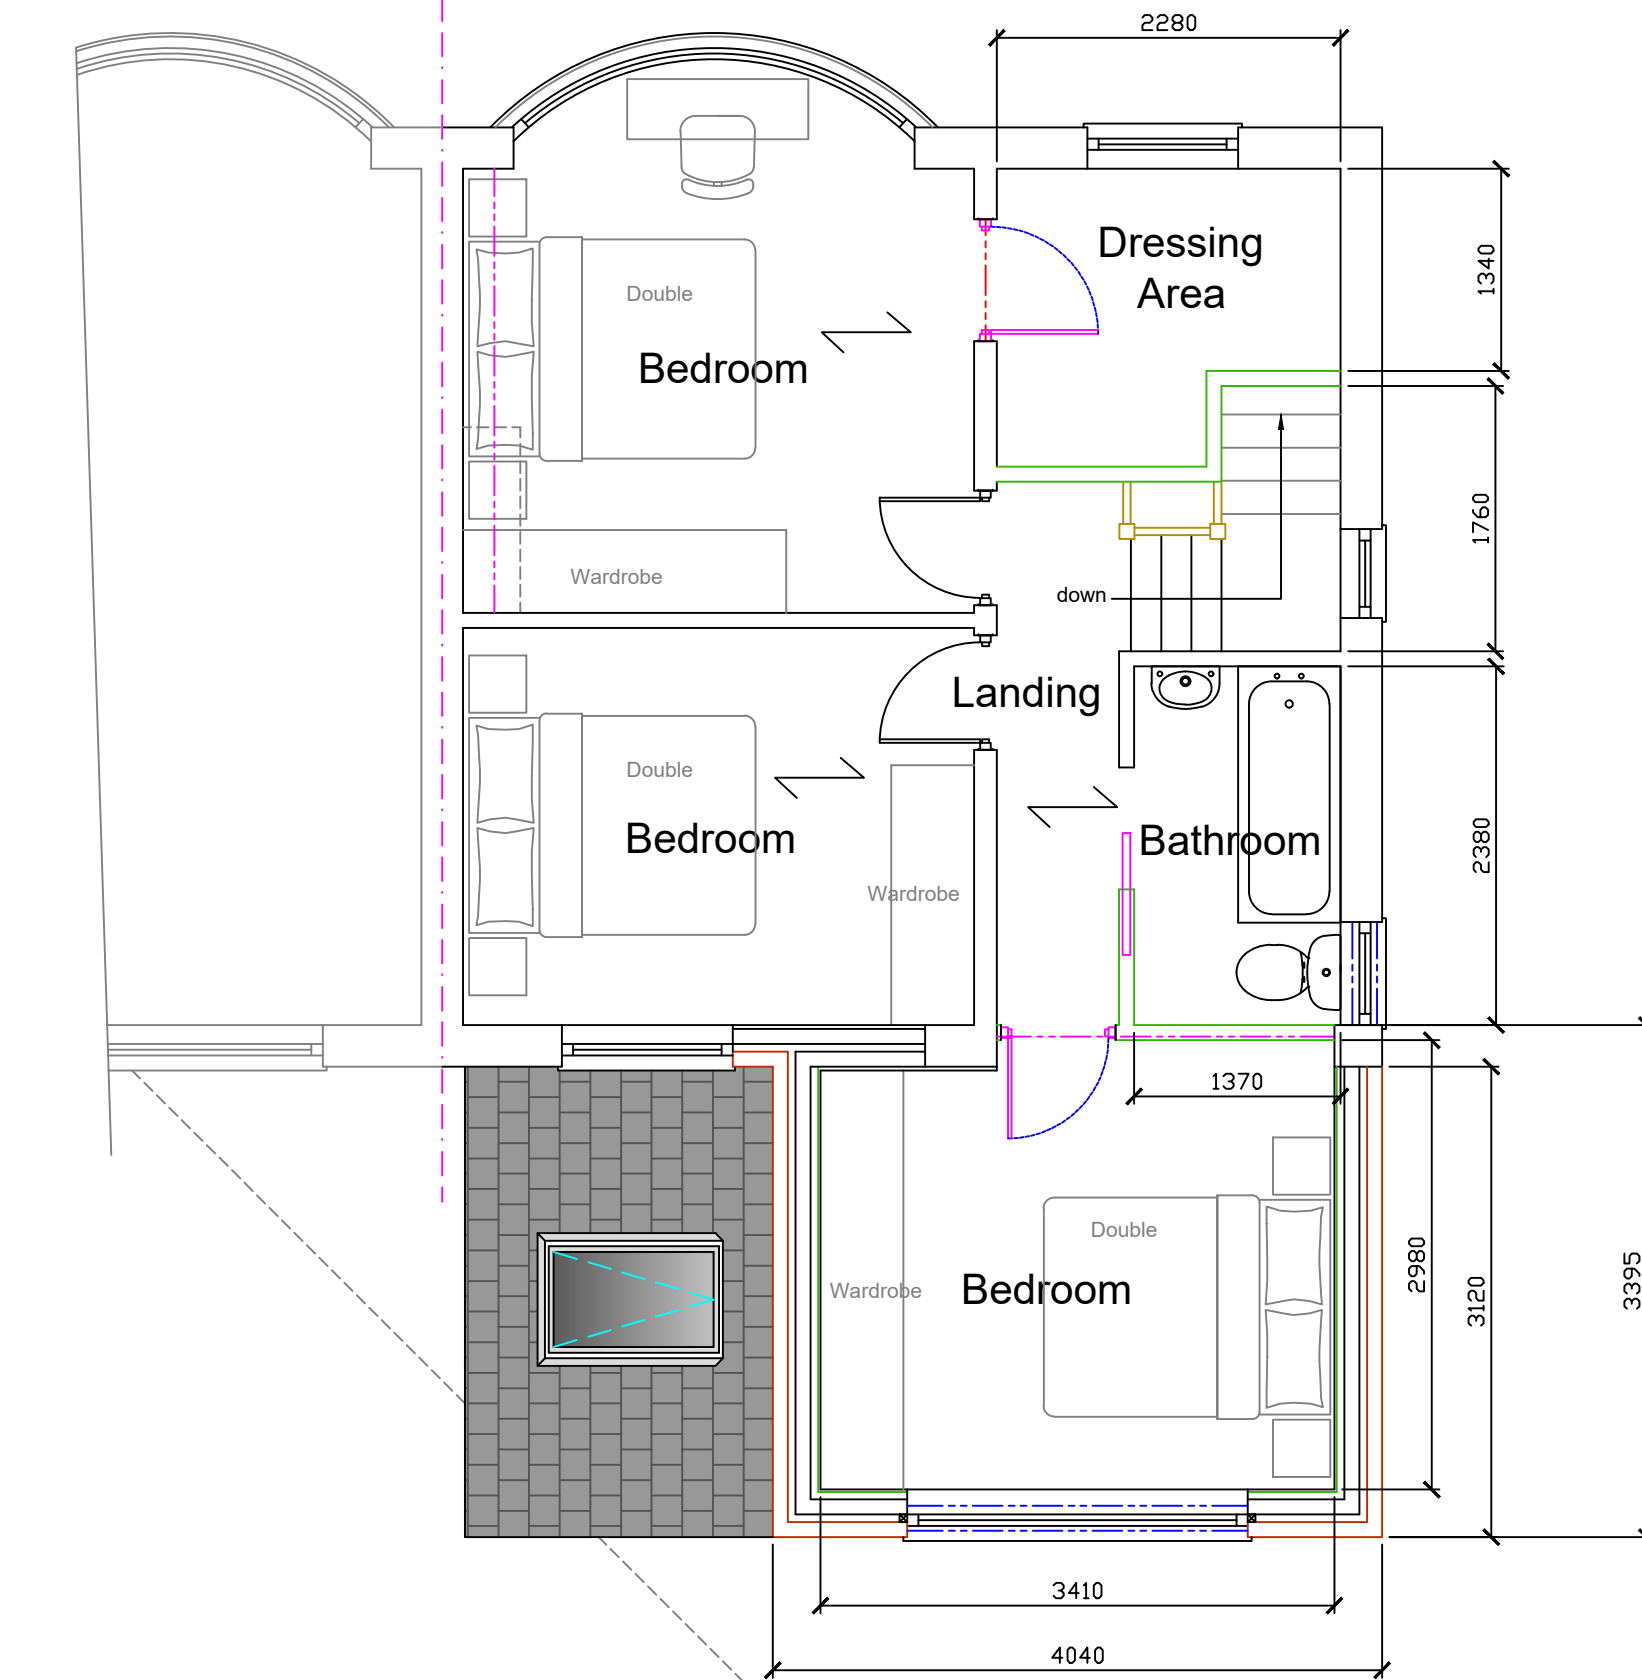

Proposed First Floor Plan

1:50

Rev A 17.03.21
Bathroom window to be obscured glazed at request of planning authority

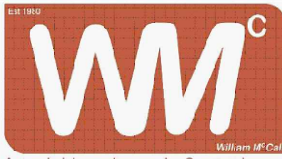Stage :- Householder Planning			
Project Title :- Proposed Two Storey & Single Storey Rear Extension			
Drawing Title :- Existing & Proposed Plans & Elevations			
Client :- Associated Security			
Drwg No :- 01/21/04		1 of 2	Date :- Jan '21
Scale :- 1:100 & 1:50@A1		Drawn:- SCM	Rev :- Rev A
Site Address :-		Checked :-	
228 Moston Lane East, New Moston, Manchester, M40 3QH			
The Old Post Room 34 Chew Valley Road Greenfield Saddleworth OL3 7DA Tel: 01457 871202 www.william-mccall.com enquiries@william-mccall.com  ARCHITECTURAL SERVICES  Partners Authority Scheme			

A1