




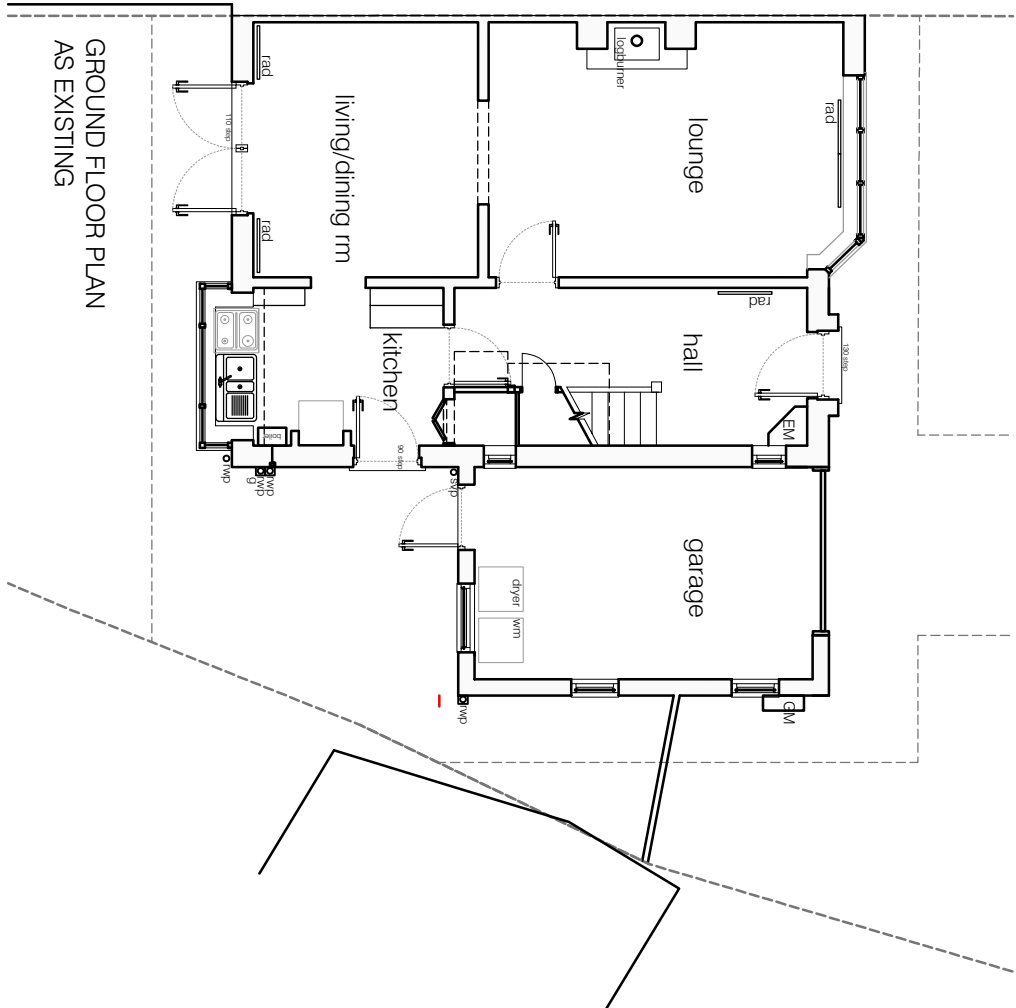

GROUND FLOOR PLAN
AS EXISTING

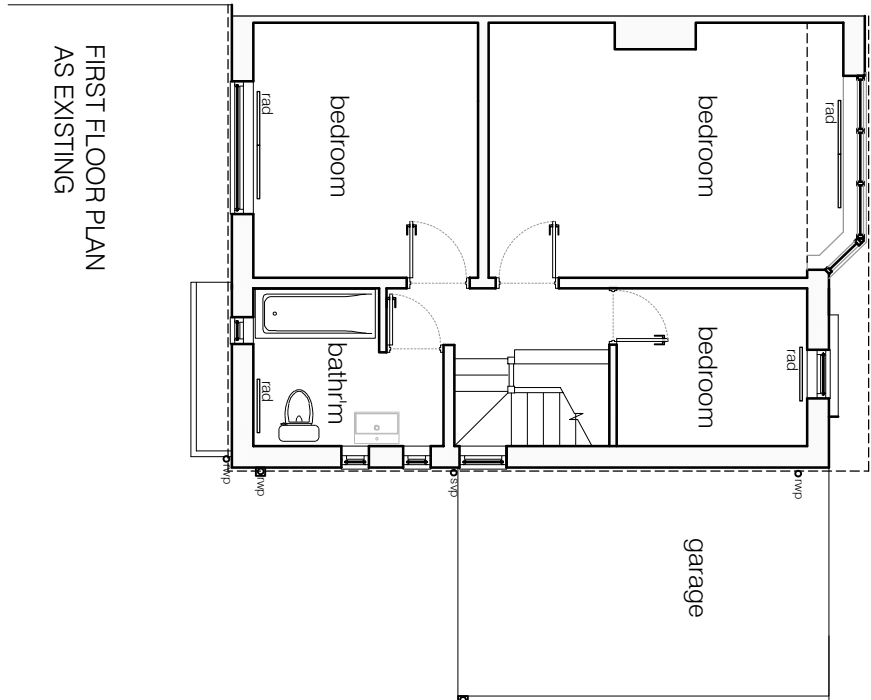


FIRST FLOOR PLAN
AS EXISTING

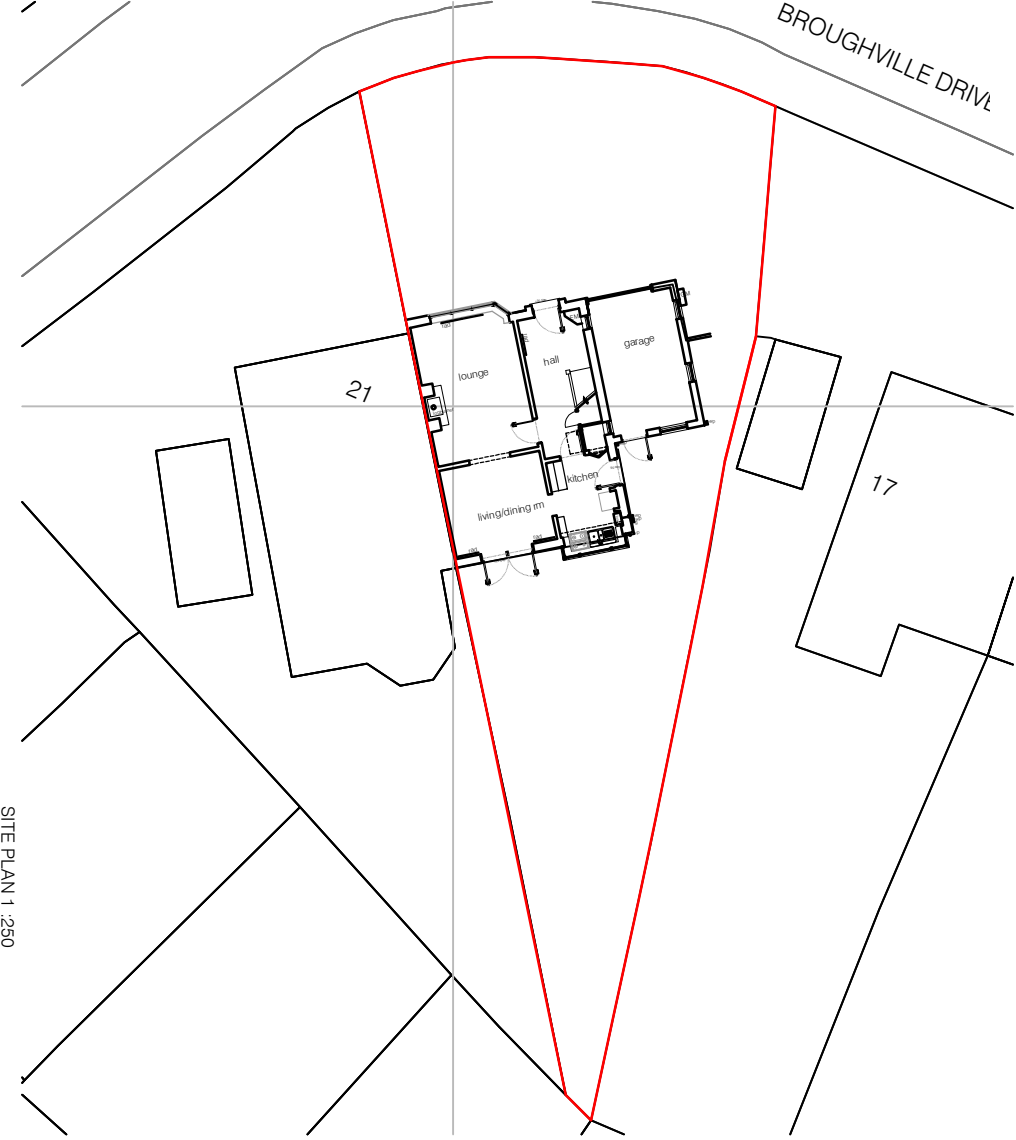


SITE PLAN 1:250




Clay tiled roof.
Facing brick to front/common brick to side/rear walls
White upvc framed dig windows
Black upvc rainwater goods/fascias
White boarded soffit to front

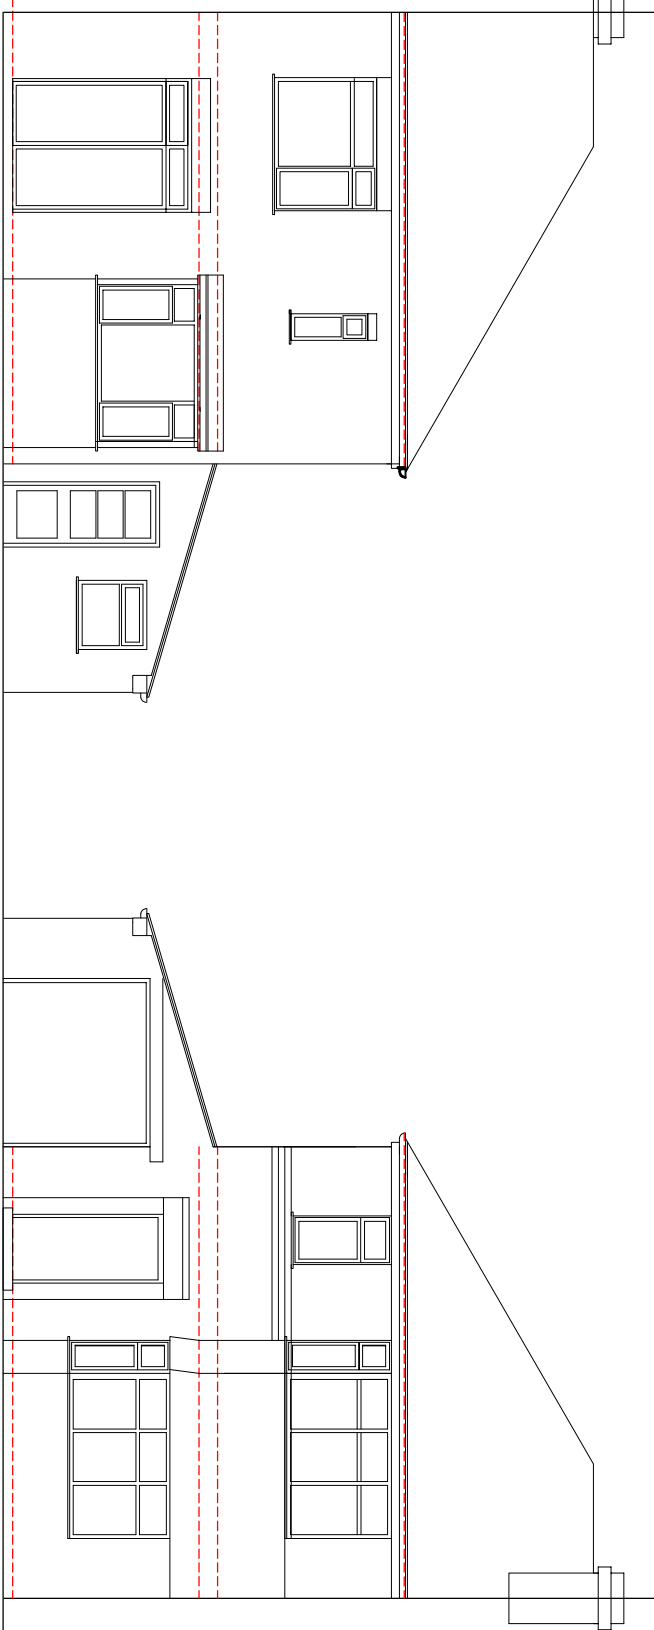

REAR ELEVATION
AS EXISTING

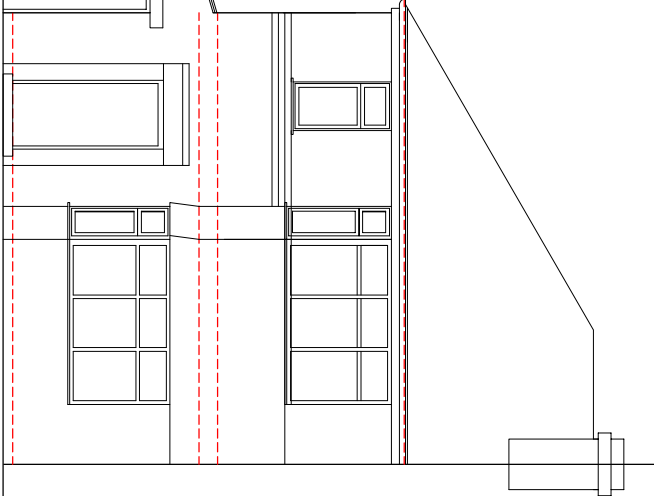

FRONT ELEVATION
AS EXISTING

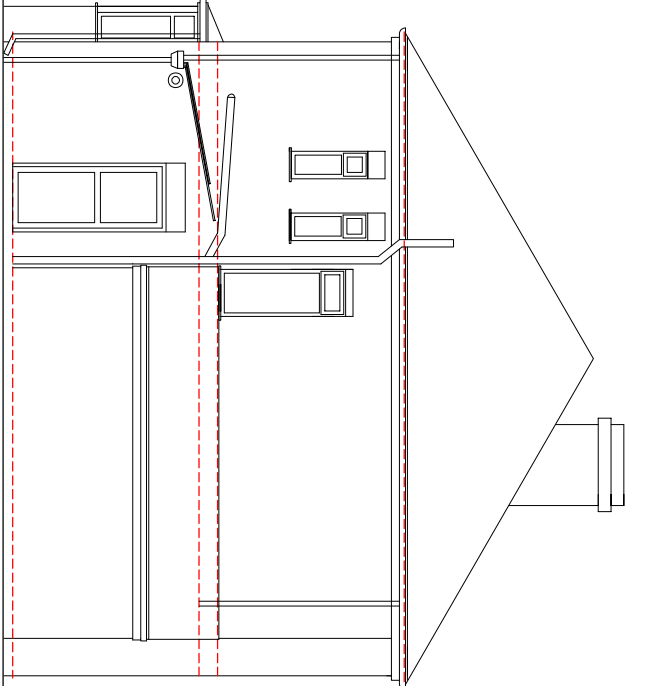

SIDE ELEVATION
AS EXISTING



Simon R Miles
Chartered Architect
Didsbury
Manchester
T: 07778 137850
E: similesarchitect@gmail.com

Revision Date Revision note

Notes

Do not scale. Contractors must check all dimensions on site before proceeding. Drawings are for information only and do not constitute a contract. This drawing and its design is the copyright of S.R. Miles Ltd and may not be reproduced in any form without their prior express written consent.

Project: 19 Broughville Drive Didsbury
Title: Floor plans and elevations as existing
Drawing number: 21 249 PL100
Issue: 1
Client: Helen & Patrick Knight

Scale: 100@A3
Date: 25.01.2021
CAD File: 21 249
Drawn by: SRM

SRM
Simon R Miles
Chartered Architect