


Architects are to be notified of any discrepancies.
Contractors must check all dimensions on site.
This drawing is subject to inspection and is for use on this project only.
This drawing is to be used solely for the information as stated only.
For other information refer to the latest revision of any cross-referenced drawings.
To be read in conjunction with relevant design standards/protocols.



This is a colour drawing. In order to ensure any subsequent reproduction is viewed correctly it should be printed in full colour.

KEY:



- SITE APPLICATION BOUNDARY
- LAND IN OWNERSHIP OF APPLICANT

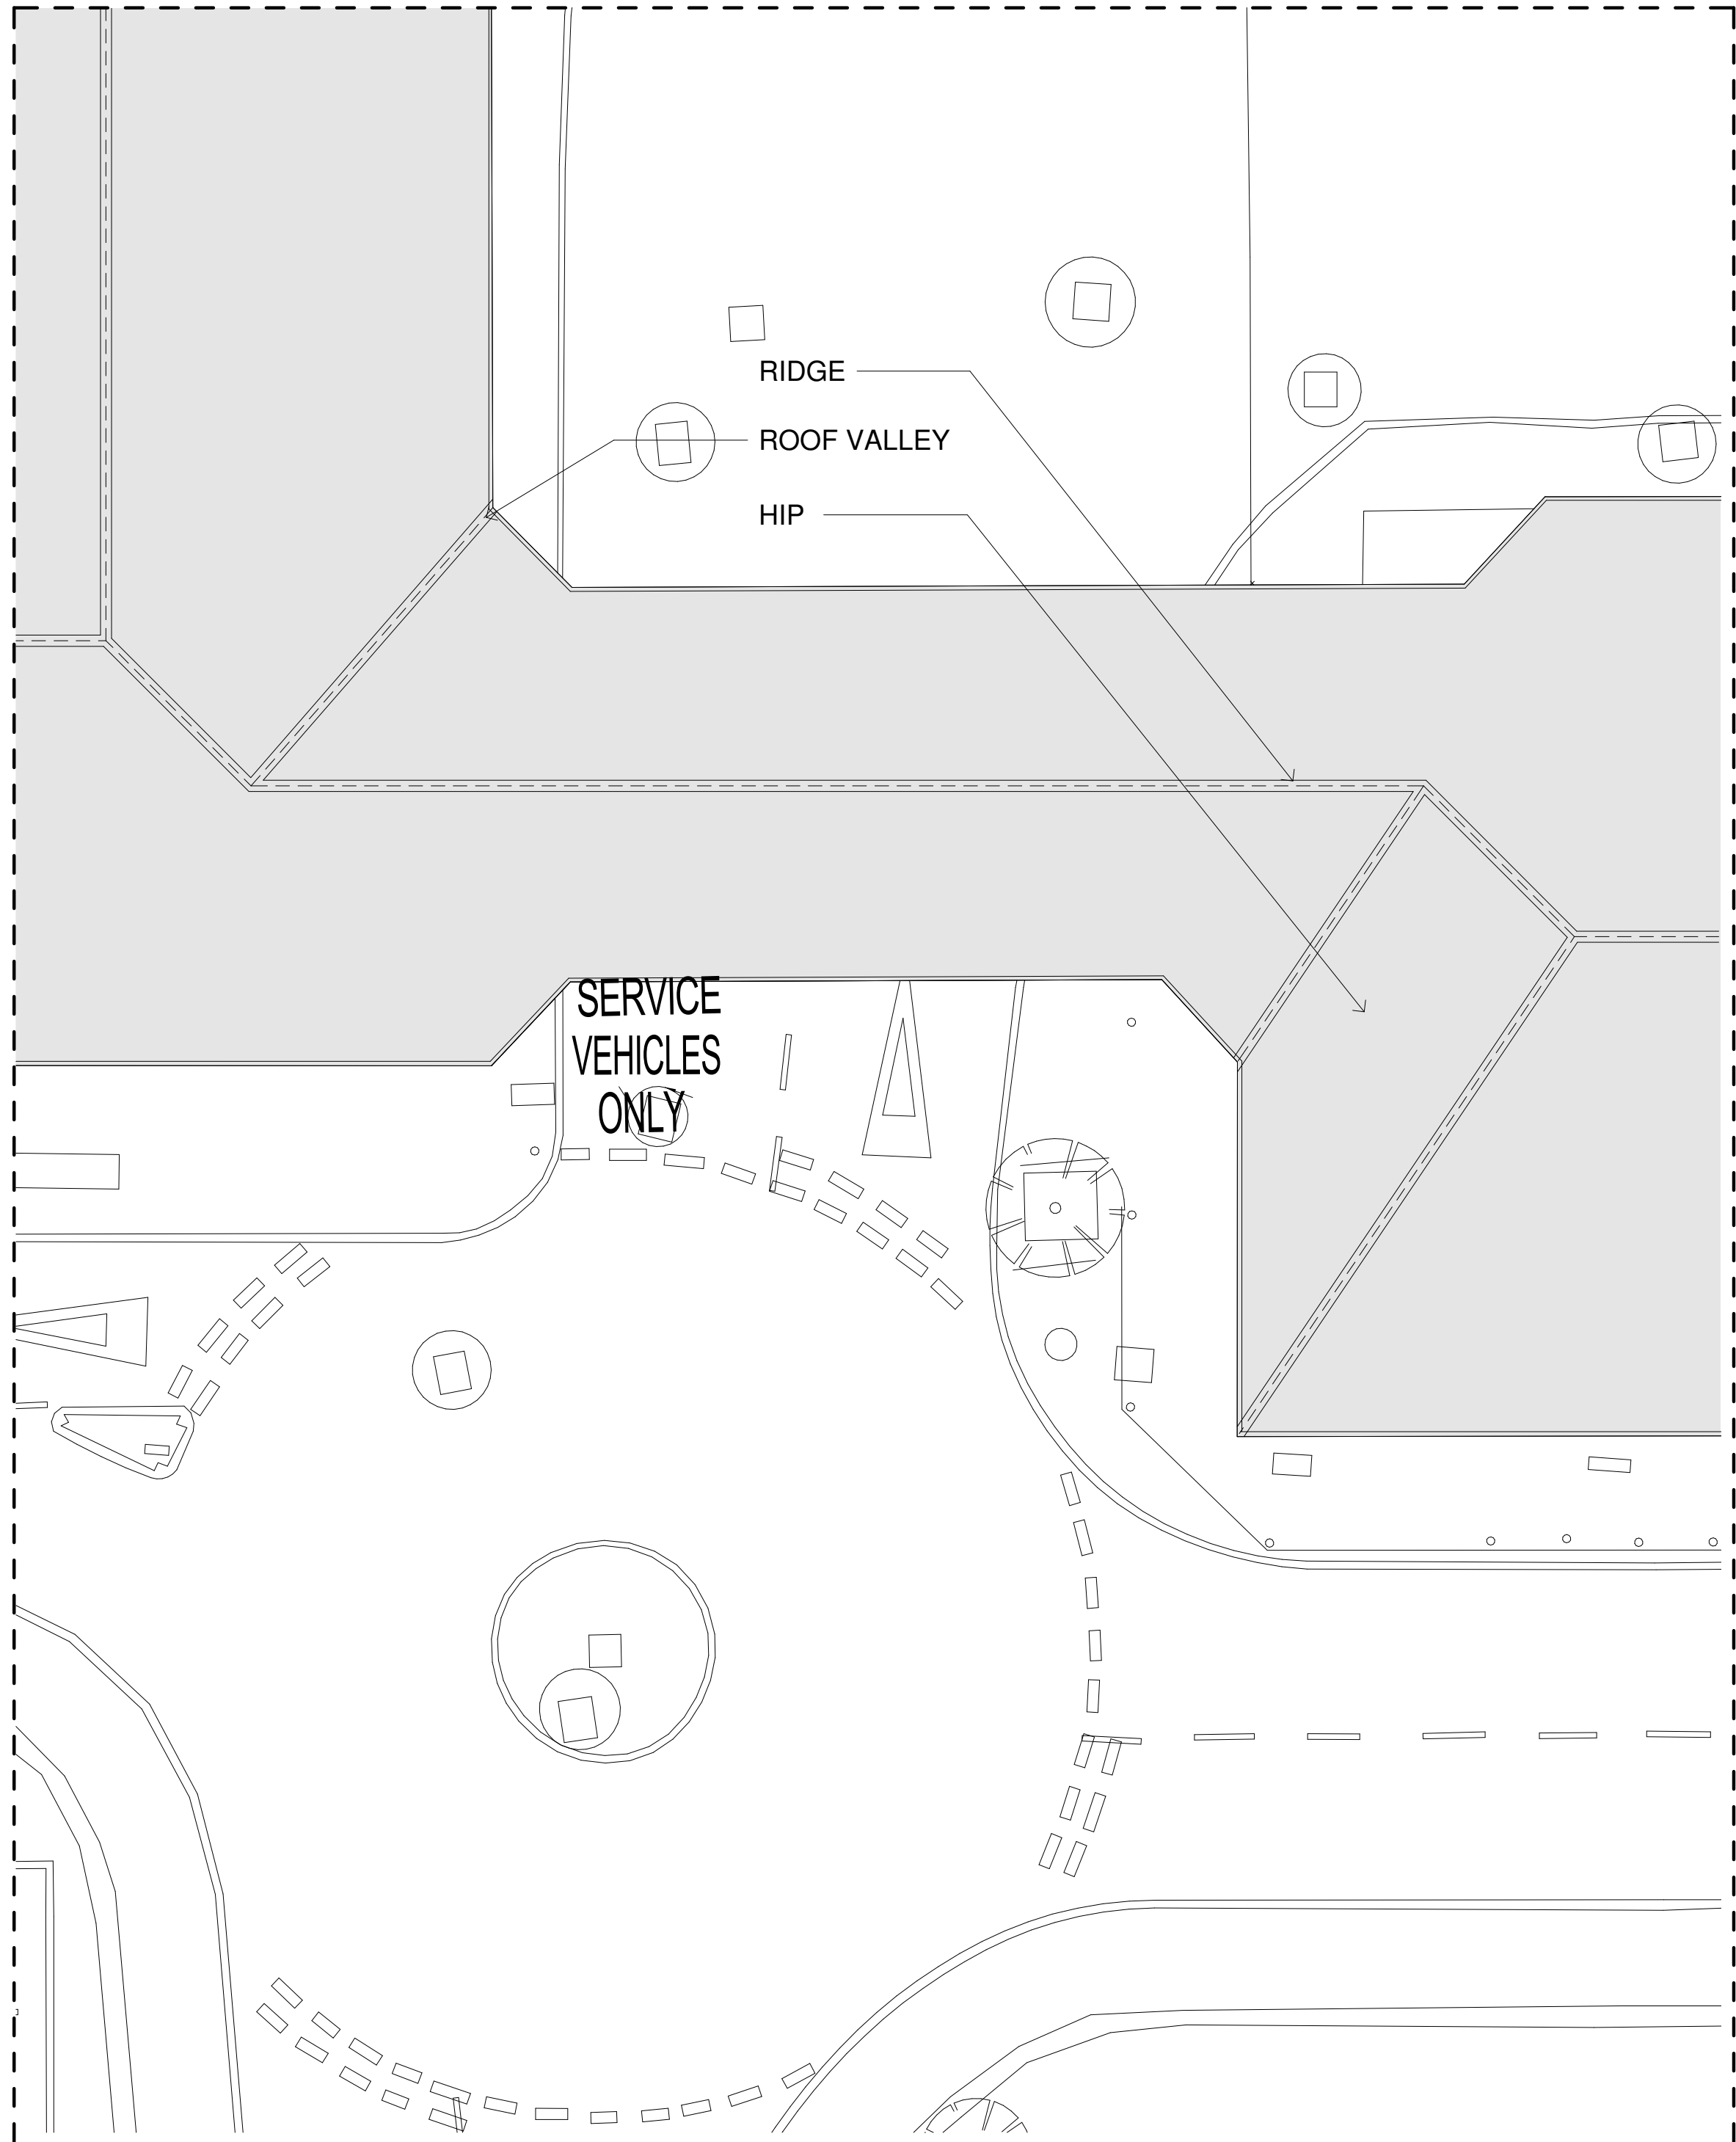


1. EXISTING ROOF PLAN
1 : 100

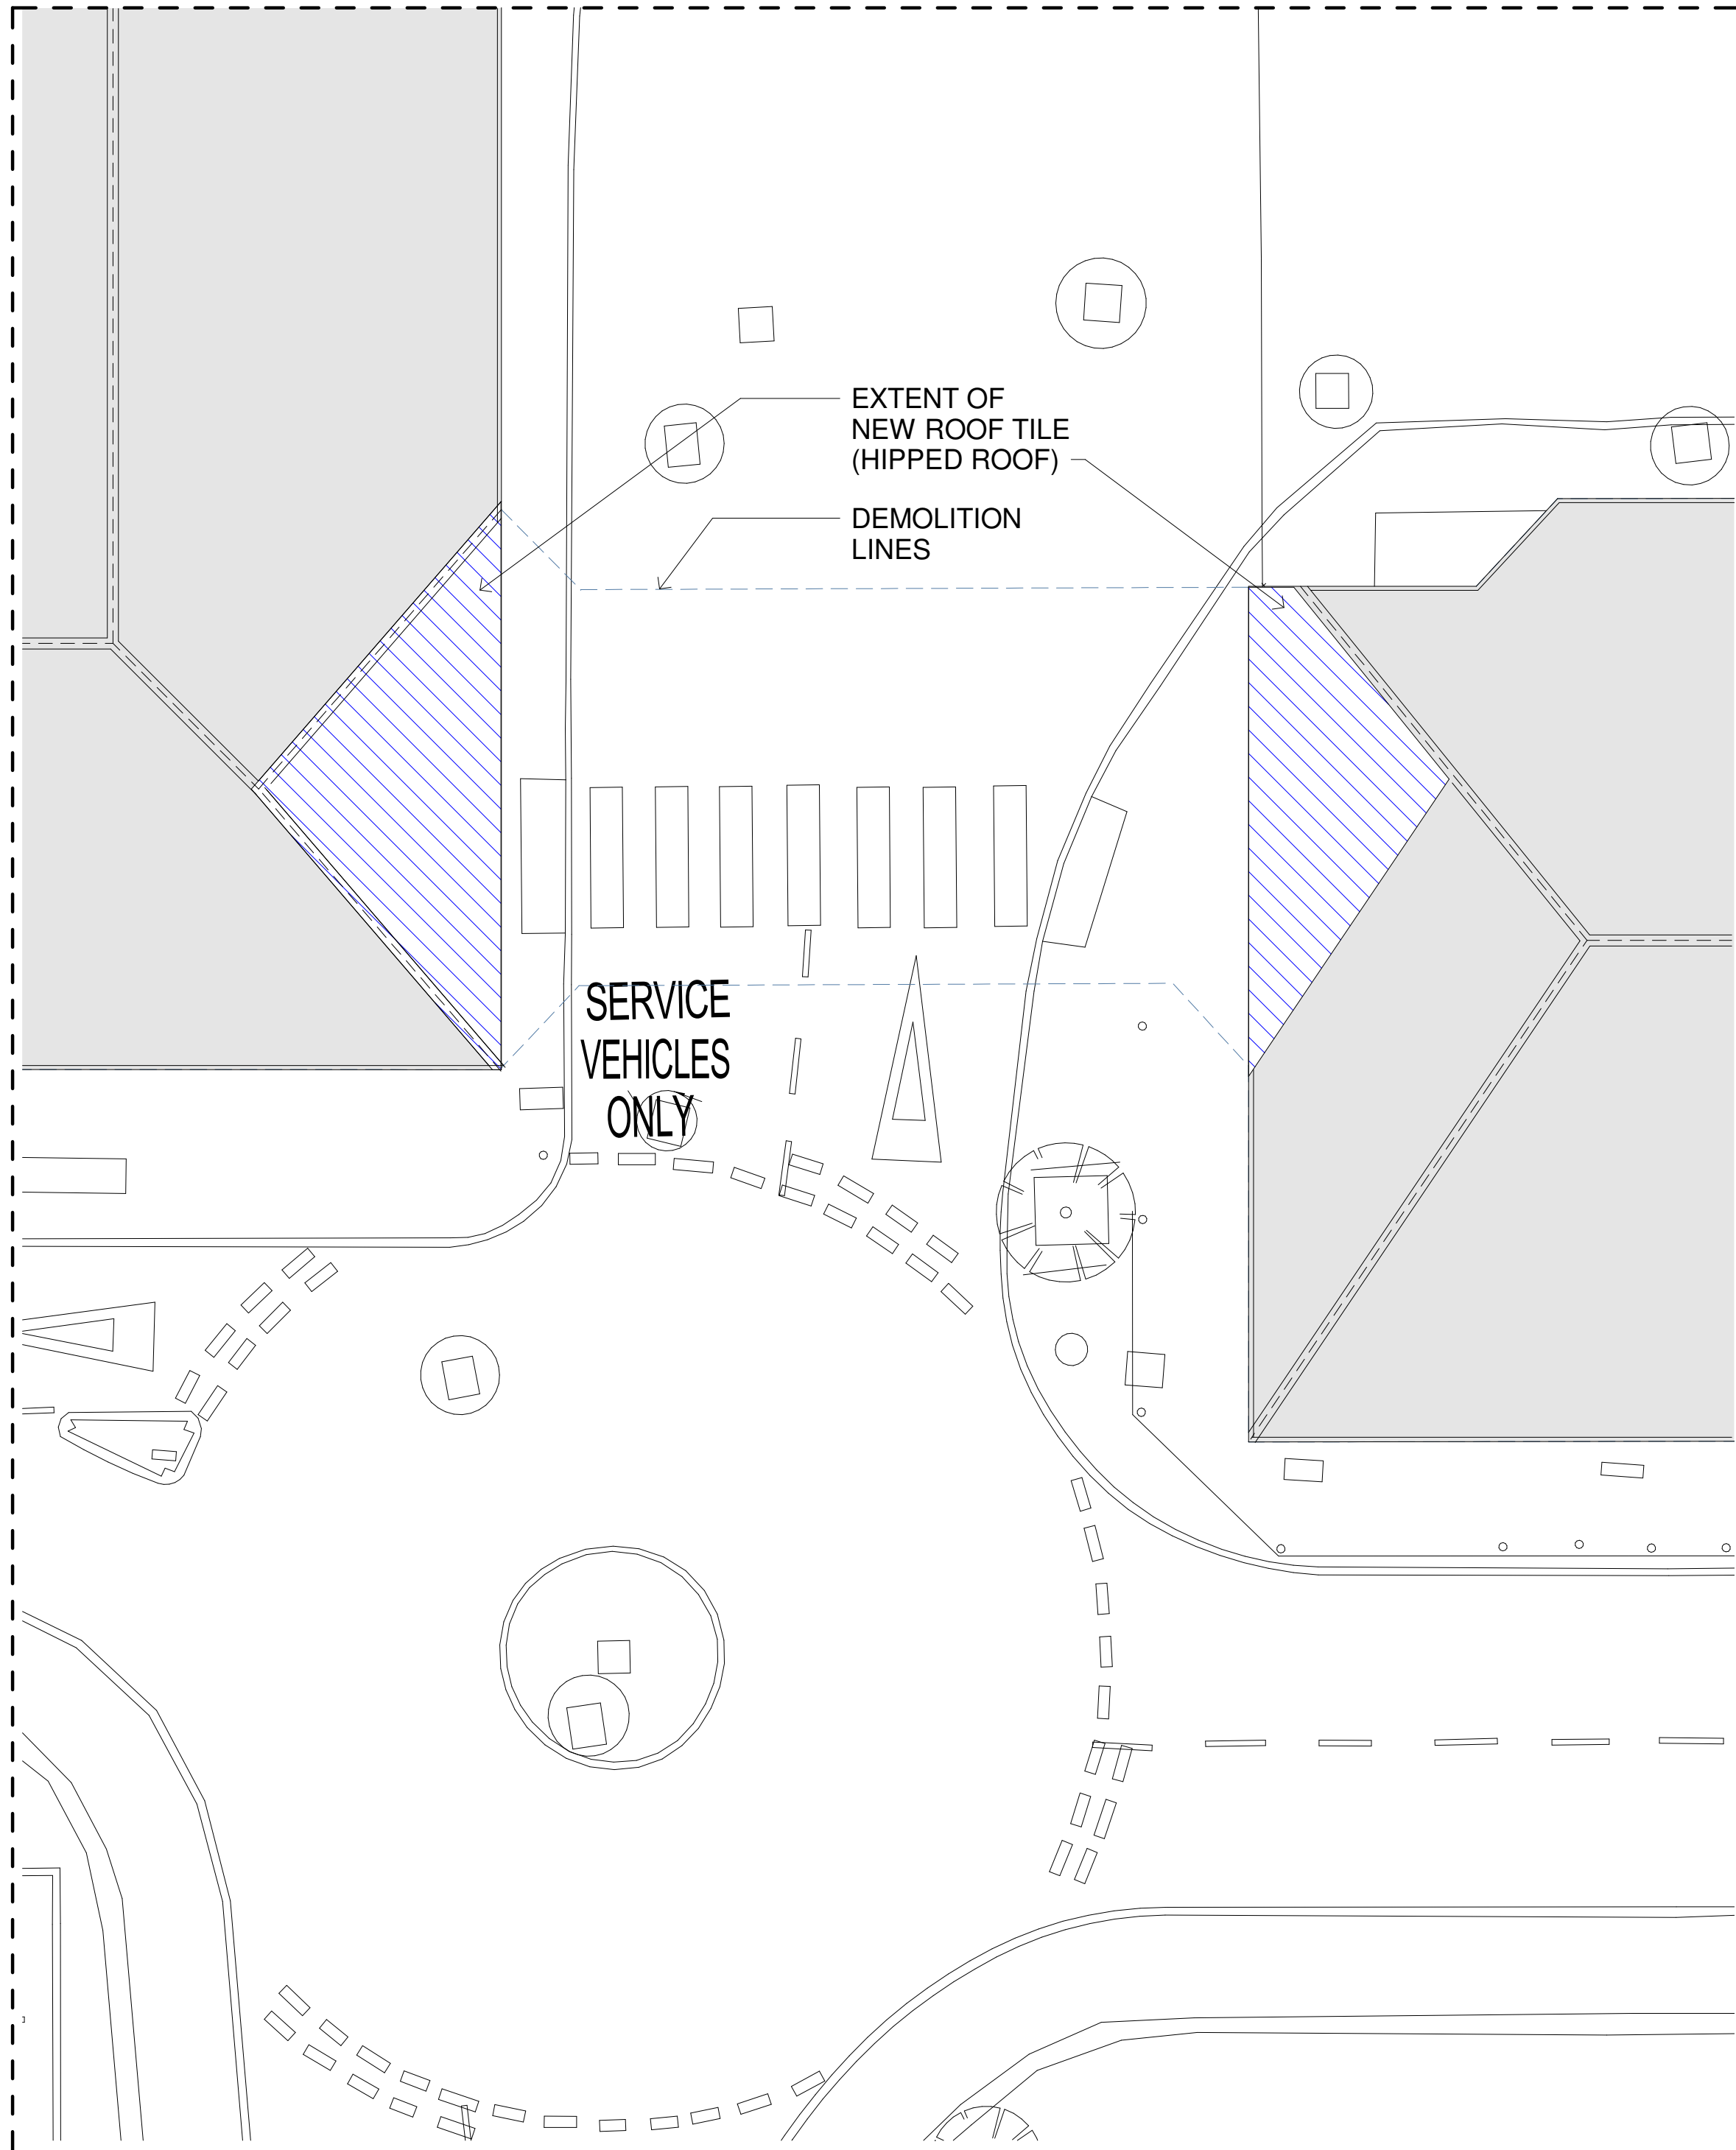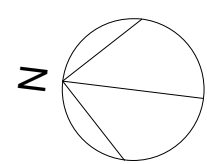


2. PROPOSED ROOF PLAN
1 : 100

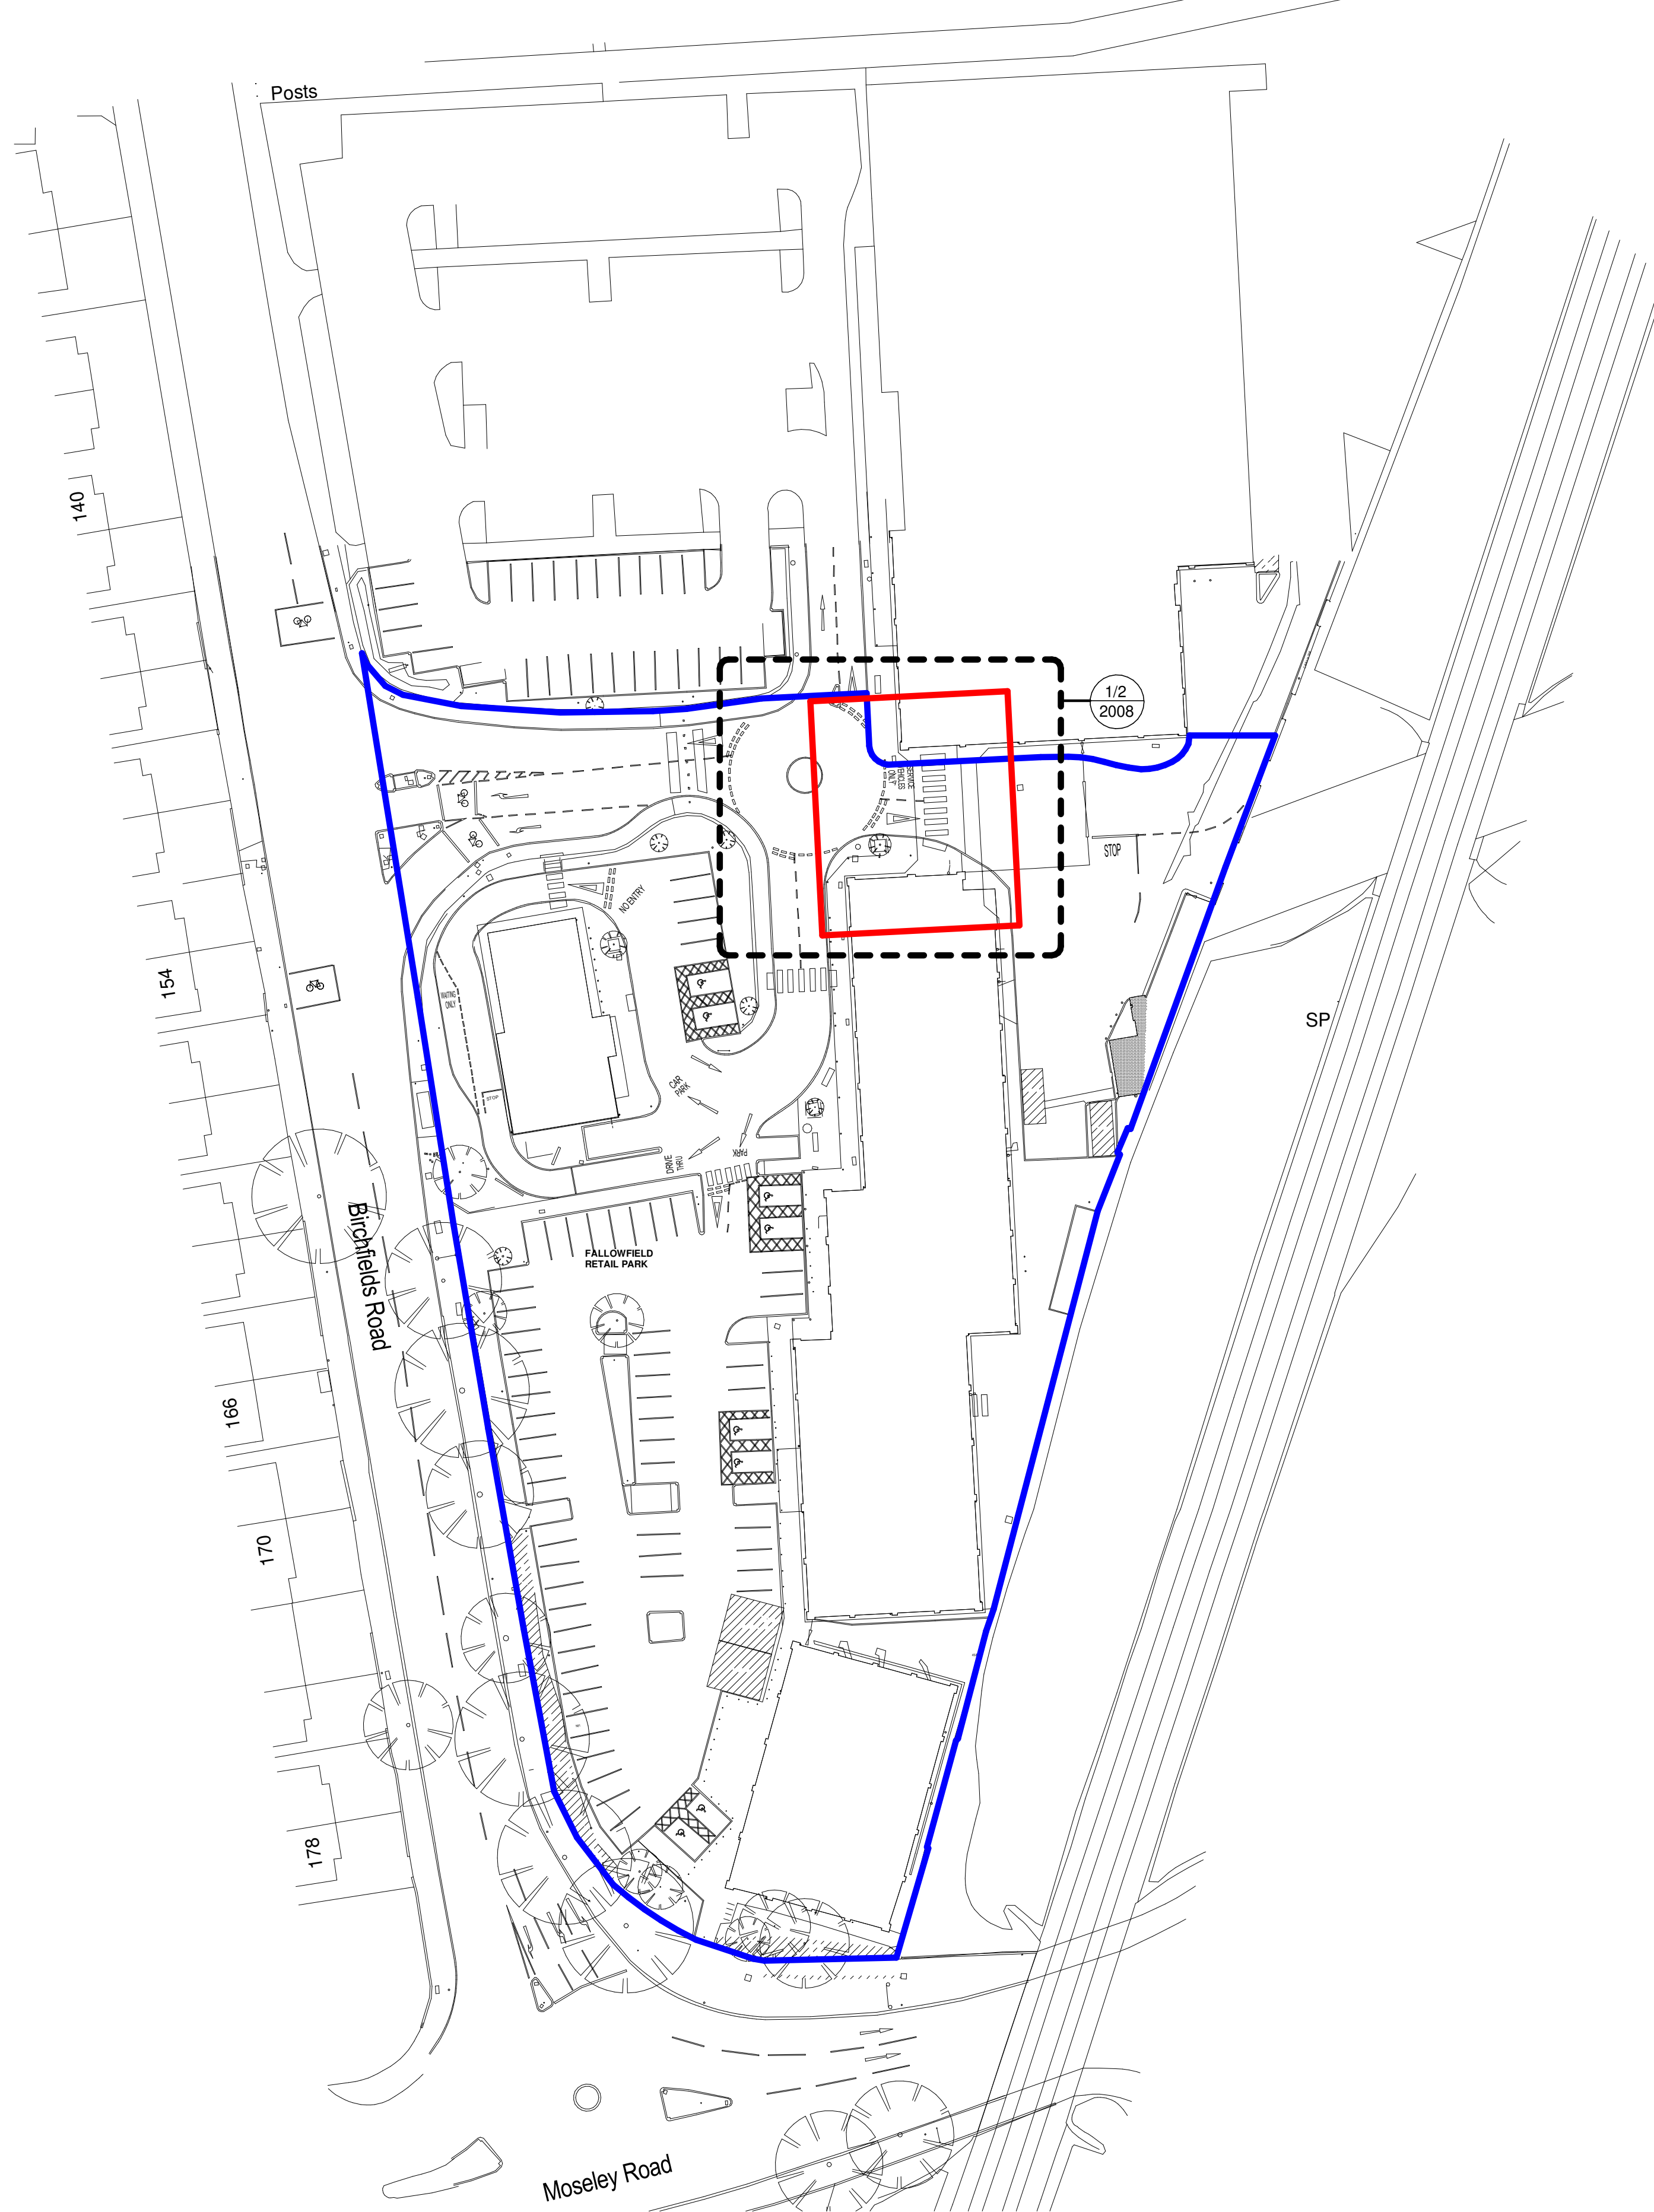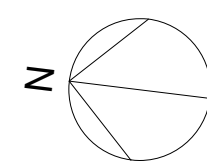

KEY PLAN
1 : 500

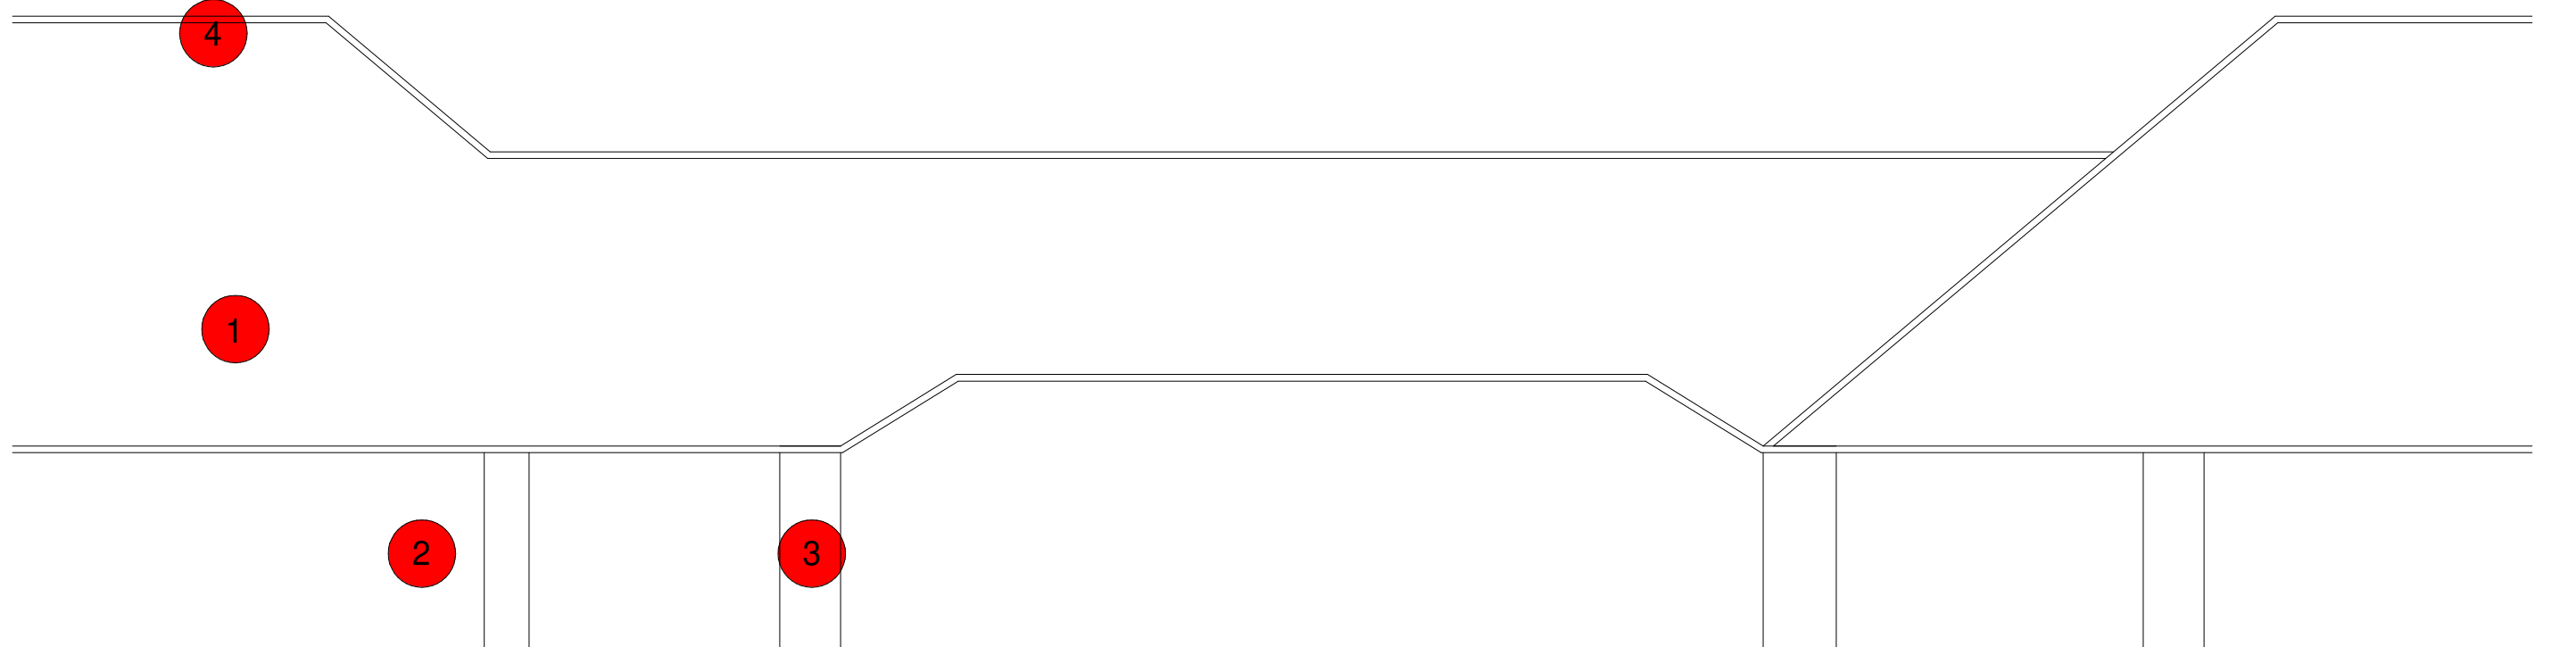

3. EXISTING CANOPY ELEVATION
1 : 100

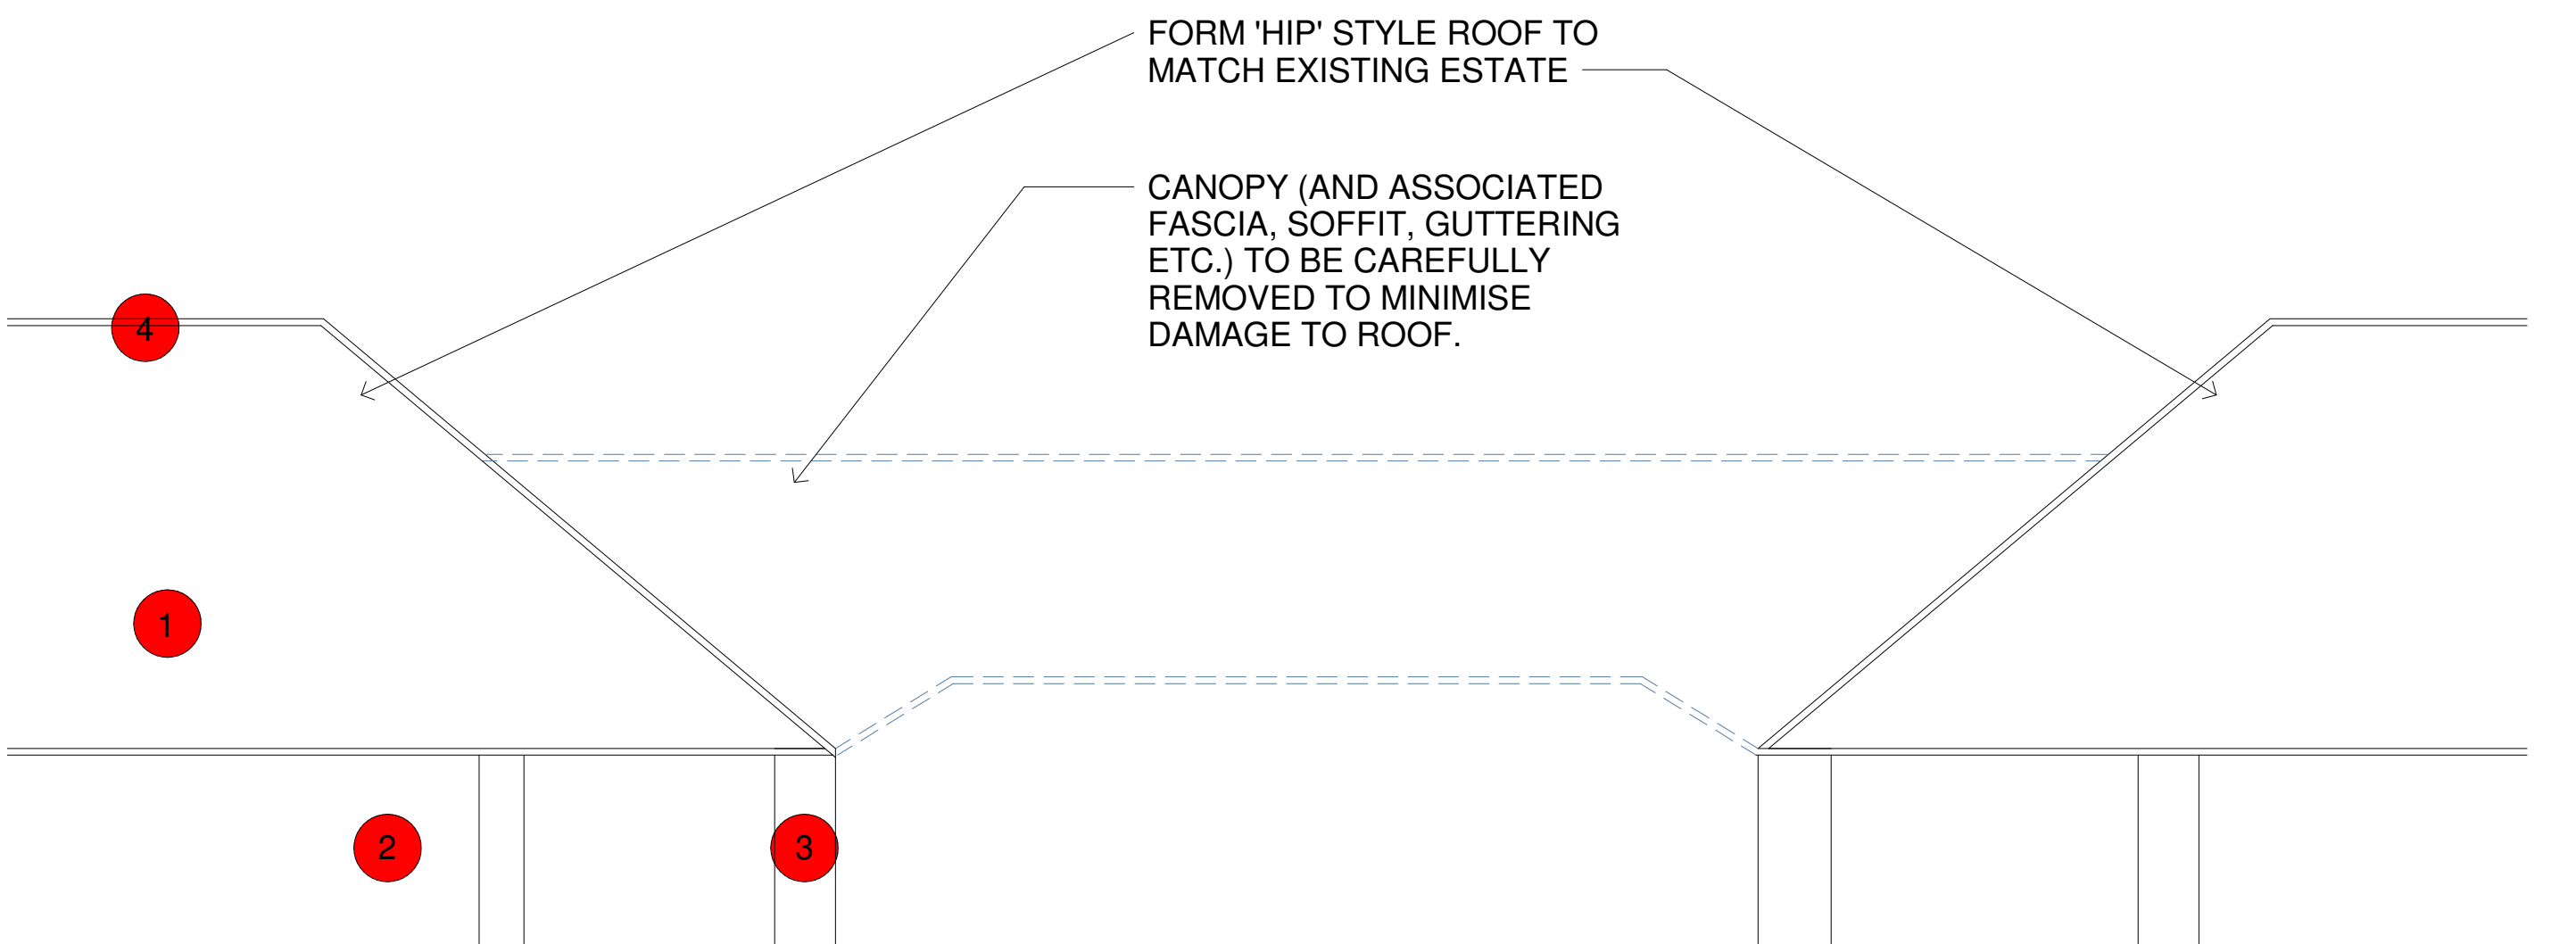

4. PROPOSED CANOPY ELEVATION
1 : 100

DRAFT : AWAITING FULL BUILDING SURVEY

MATERIAL KEY:

- 1. SLATE ROOF TILE
- 2. BRICK
- 3. BRICK PIER
- 4. RIDGE TILE

NOTE: EXISTING TILE IN GOOD CONDITION TO BE CAREFULLY REMOVED TO BE REUSED

C1	APPLICATION BOUNDARY	06.01.21	DM	JM
P1	REVISED			
Rev	Description	Date	Dim	Old
1	DRAFT ISSUE	16.12.20	MS	JM
Status	PLANNING			
SMR				
SMALLEY MARSEY RISPIN				
ARCHITECTS				
Floor 2, The Exchange, Station Parade, Harrogate, HG1 1TS				
01423 707 757 admin@smrarchitects.co.uk				
Project				
Fallowfield Retail Park				
Client				

Drawing Title
CANOPY DEMOLITION - EXISTING AND PROPOSED
PLAN/ ELEVATION

Proj Ref	Origin	Zone Level	Type	Num	Status	Rev
-- 7397 -	SMR	-- 00 -	XX -	DR -	A -	2008 - A3 - C1
SMR Job Ref	Sheet	Scale	Drawn			
7397-00-2008	A0	As indicated	MS			