


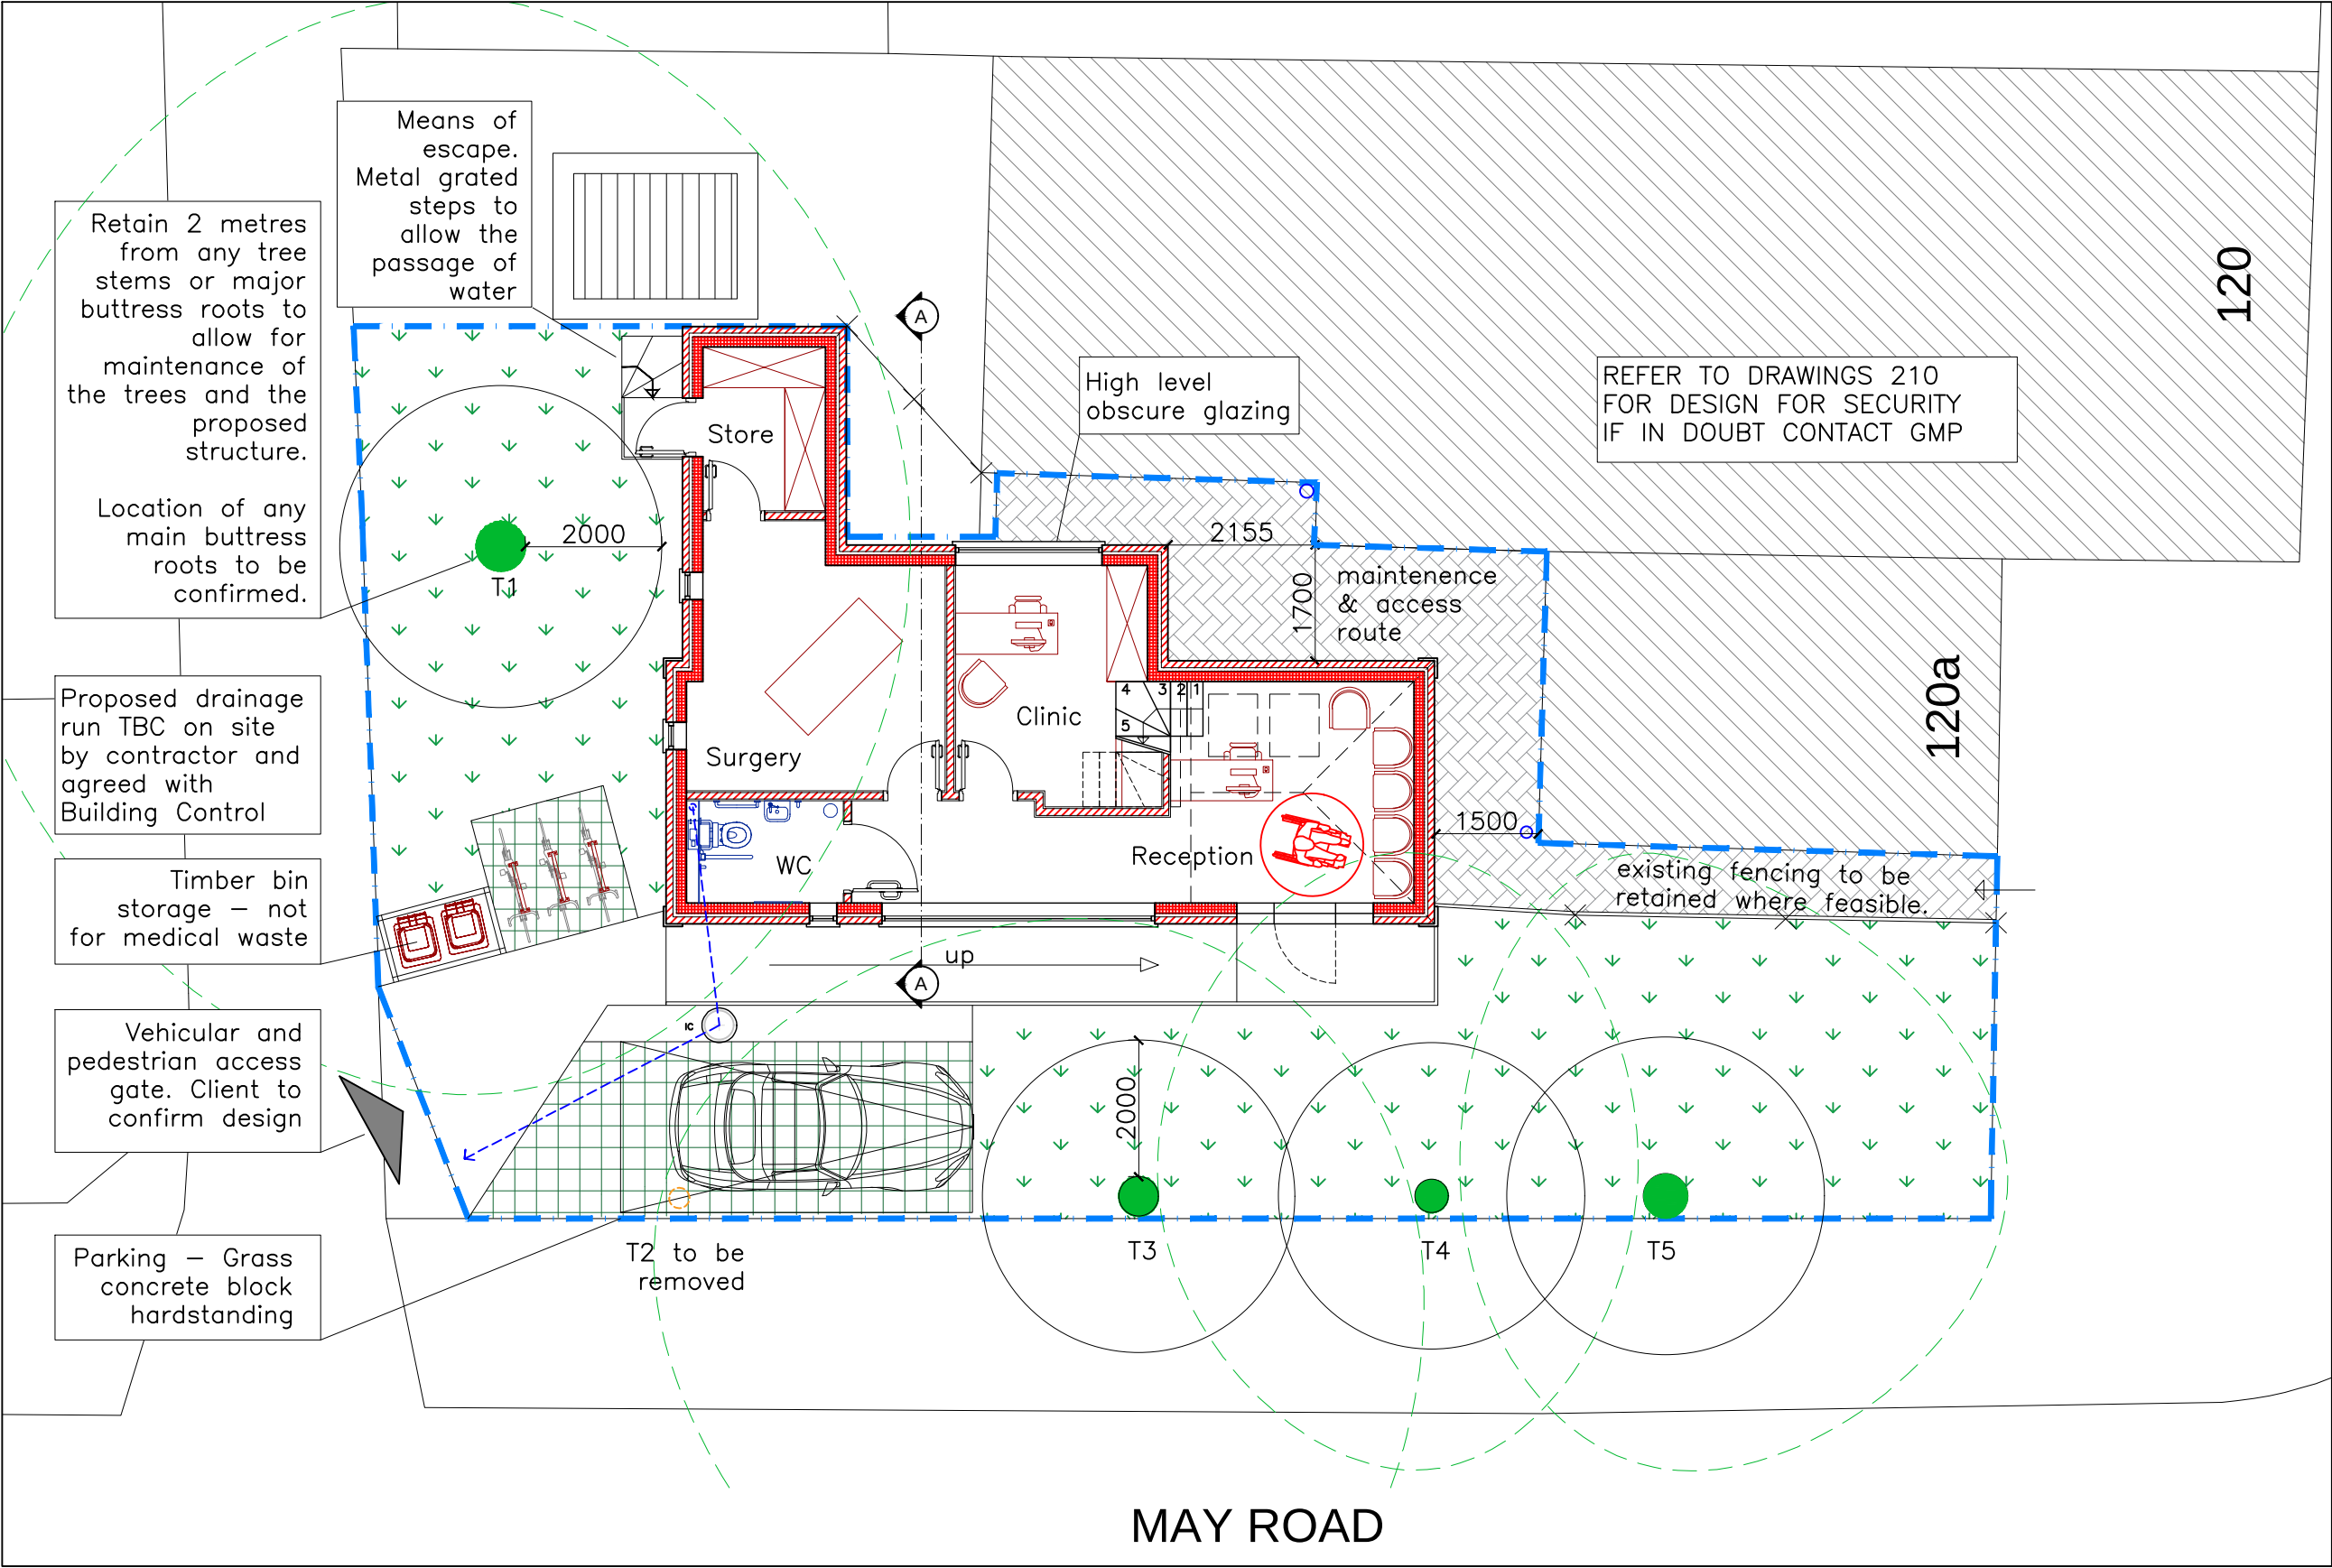

This design and drawing is the **copyright of CA+D designs** and must not be re-produced by others in any form whatsoever without written consent. Issue of this drawing does not impact any real or implied copyright license.

DO NOT SCALE FROM THIS DRAWING FOR CONSTRUCTION.

IF IN DOUBT CONTACT THE ARCHITECT.

This drawing is to be read in conjunction with all relevant drawings and information.

The main contractor/builder is to interpret the requirements in relationship to the site conditions encountered and as agreed with the Building Control officer.

All dimensions and sizes to be verified on site prior to the purchase or manufacture of any elements, any discrepancies to be reported to the client/project manager. These annotations were prepared for planning and/or building control submission only.

FINAL MEASUREMENTS TBC BY THE CONTRACTOR

Note: Drawings are not to be used for construction. All dimensions to be checked on site prior to any works commencing.



R6		
R5		
R4		
R3	16/3/21	Issue for planning- re-design
R2	21/1/21	Issue for comment- re-design
R1	20/1/21	Issue for client - re-design
Rev:	Date	Description

Issued for: planning

Location:
land to the rear of the premises (120 and 120a)
fronting Withington Road
Manchester
M16 8FA

Project:
Erection of part single part two storey building to provide clinic

Drawing Title:
Proposed Ground Floor Plans



Drawing No: 200	Date: 20/01/2019
Project No: 1178	Scale: 100@A3
Drawn: NP	Checked: MC

Proposed Ground Floor Plans

