



* Plans to be considered in conjunction with submitted planning statement

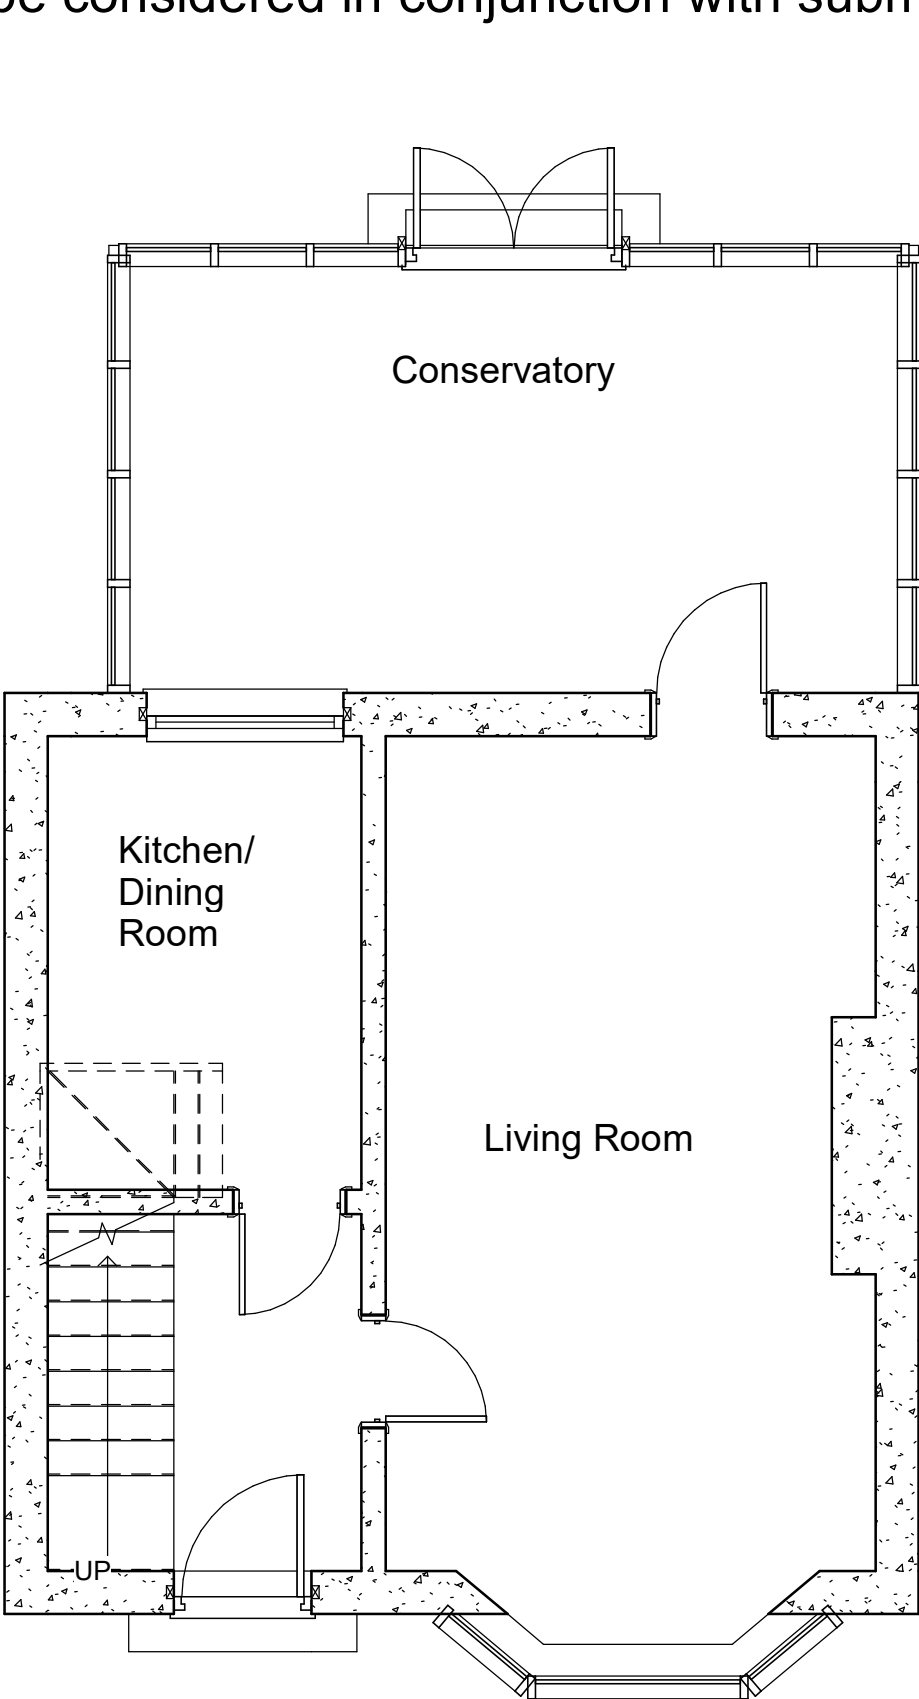

1 Ground Floor Existing
1 : 50

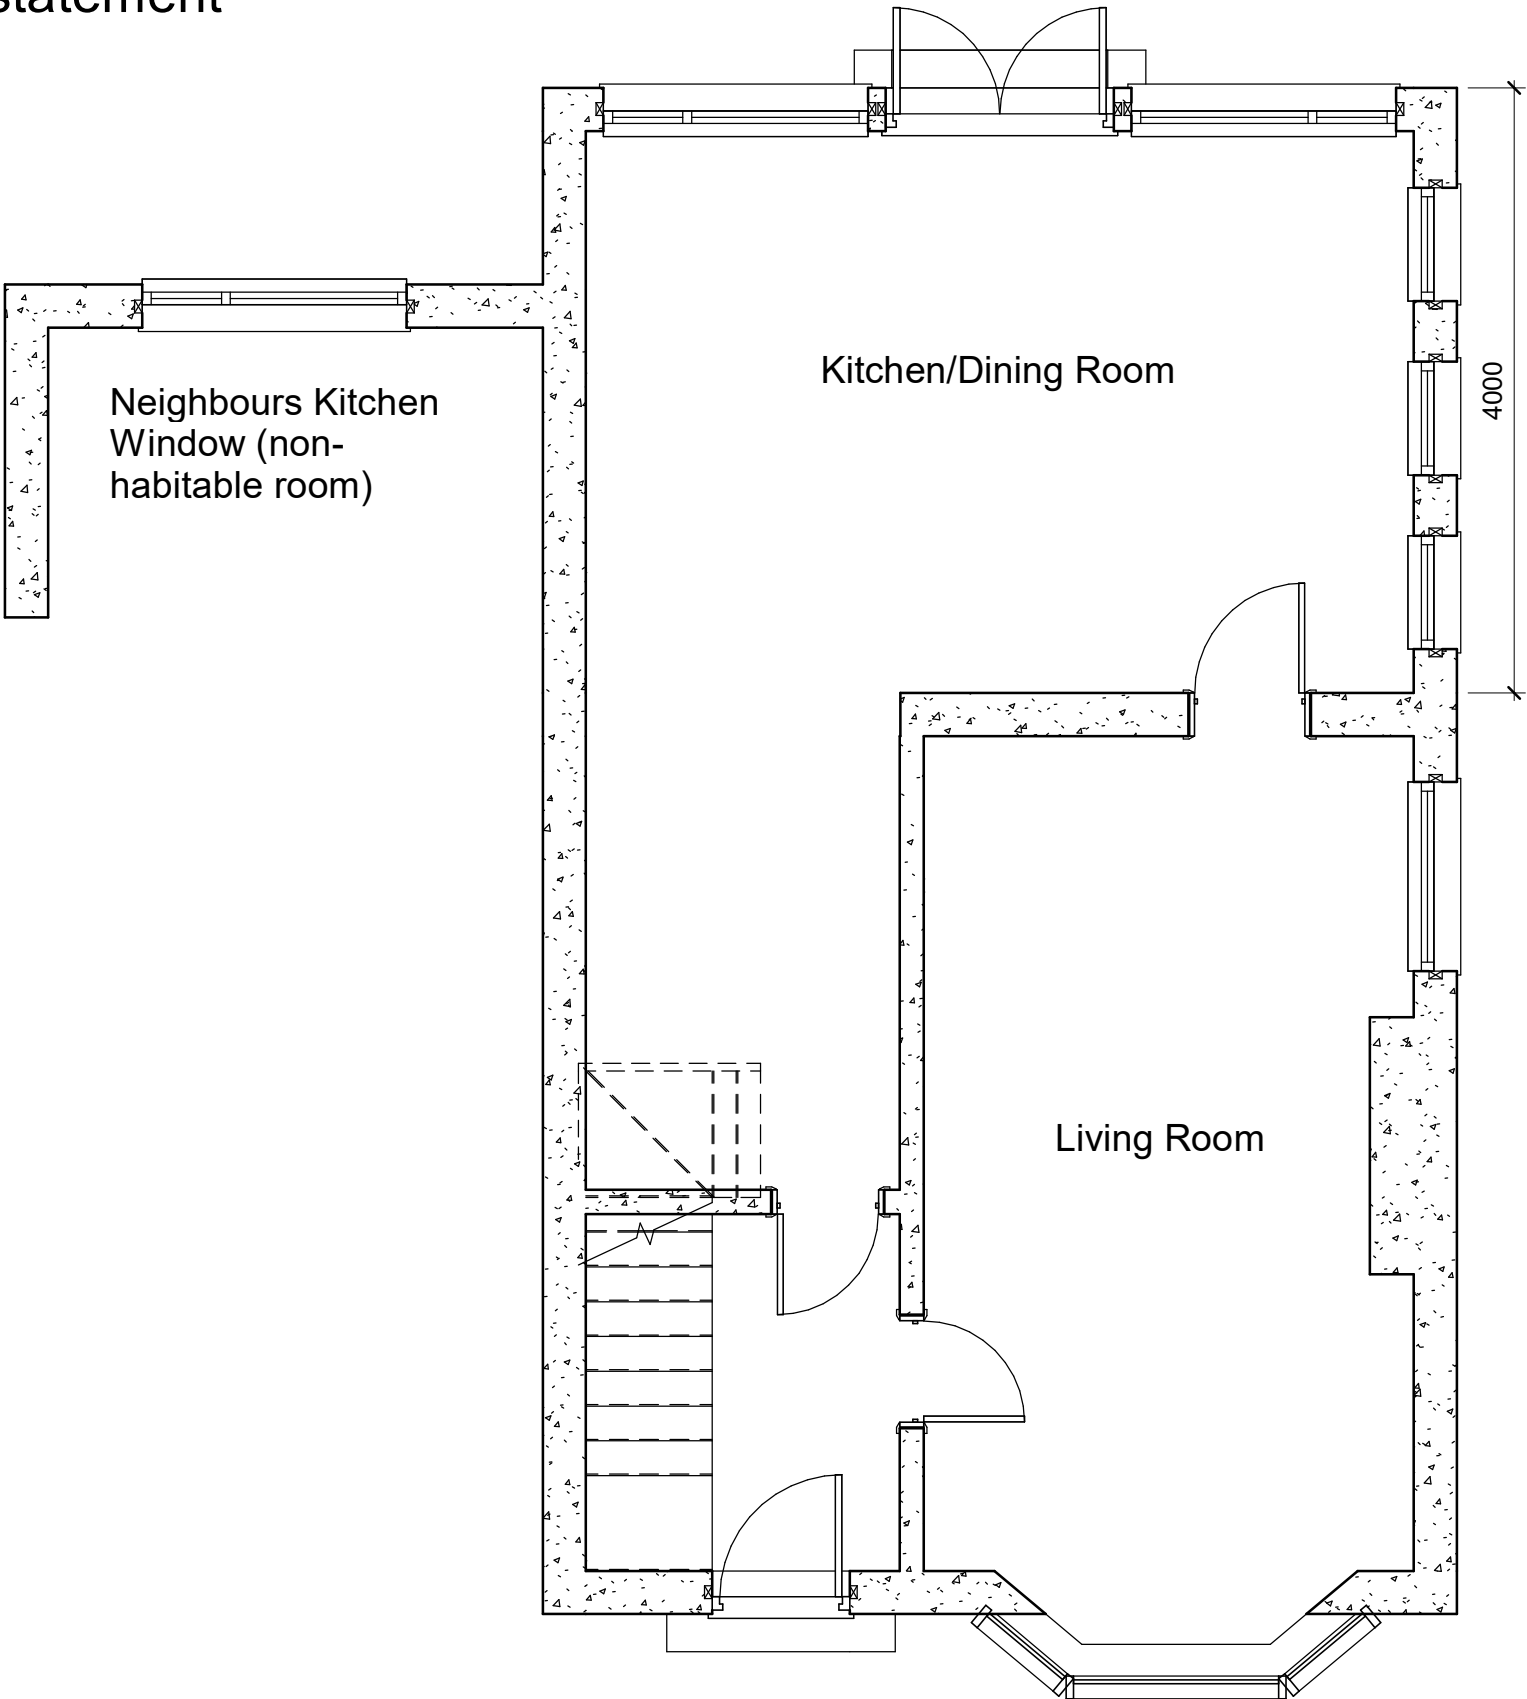

2 Ground Floor Proposed
1 : 50

- 1. DO NOT SCALE FROM DRAWING - ALL MEASUREMENTS ARE TO BE CHECKED ON SITE
- 2. ALL PARTY WALL ISSUES ARE TO BE DEALT WITH BY THE APPLICANT IN ACCORDANCE WITH PARTY WALL ACT 1996
- 3. APPLICANT TO SEEK PLANNING APPROVAL AND BUILDING REGULATION APPROVAL BEFORE PROCEEDING WITH ANY WORK
- 4. PROPERTY OF ALL PLANNING SERVICES - NOT TO BE USED OR DISTRIBUTED WITHOUT PERMISSION

PROJECT	30, Seddon Avenue		
	Date 09/03/21	Project number 210307	Scale (@ A3) 1 : 50
SHEET	Ground Floor Plans	DRAWING NUMBER A100	
		Checked by GDP	REV