




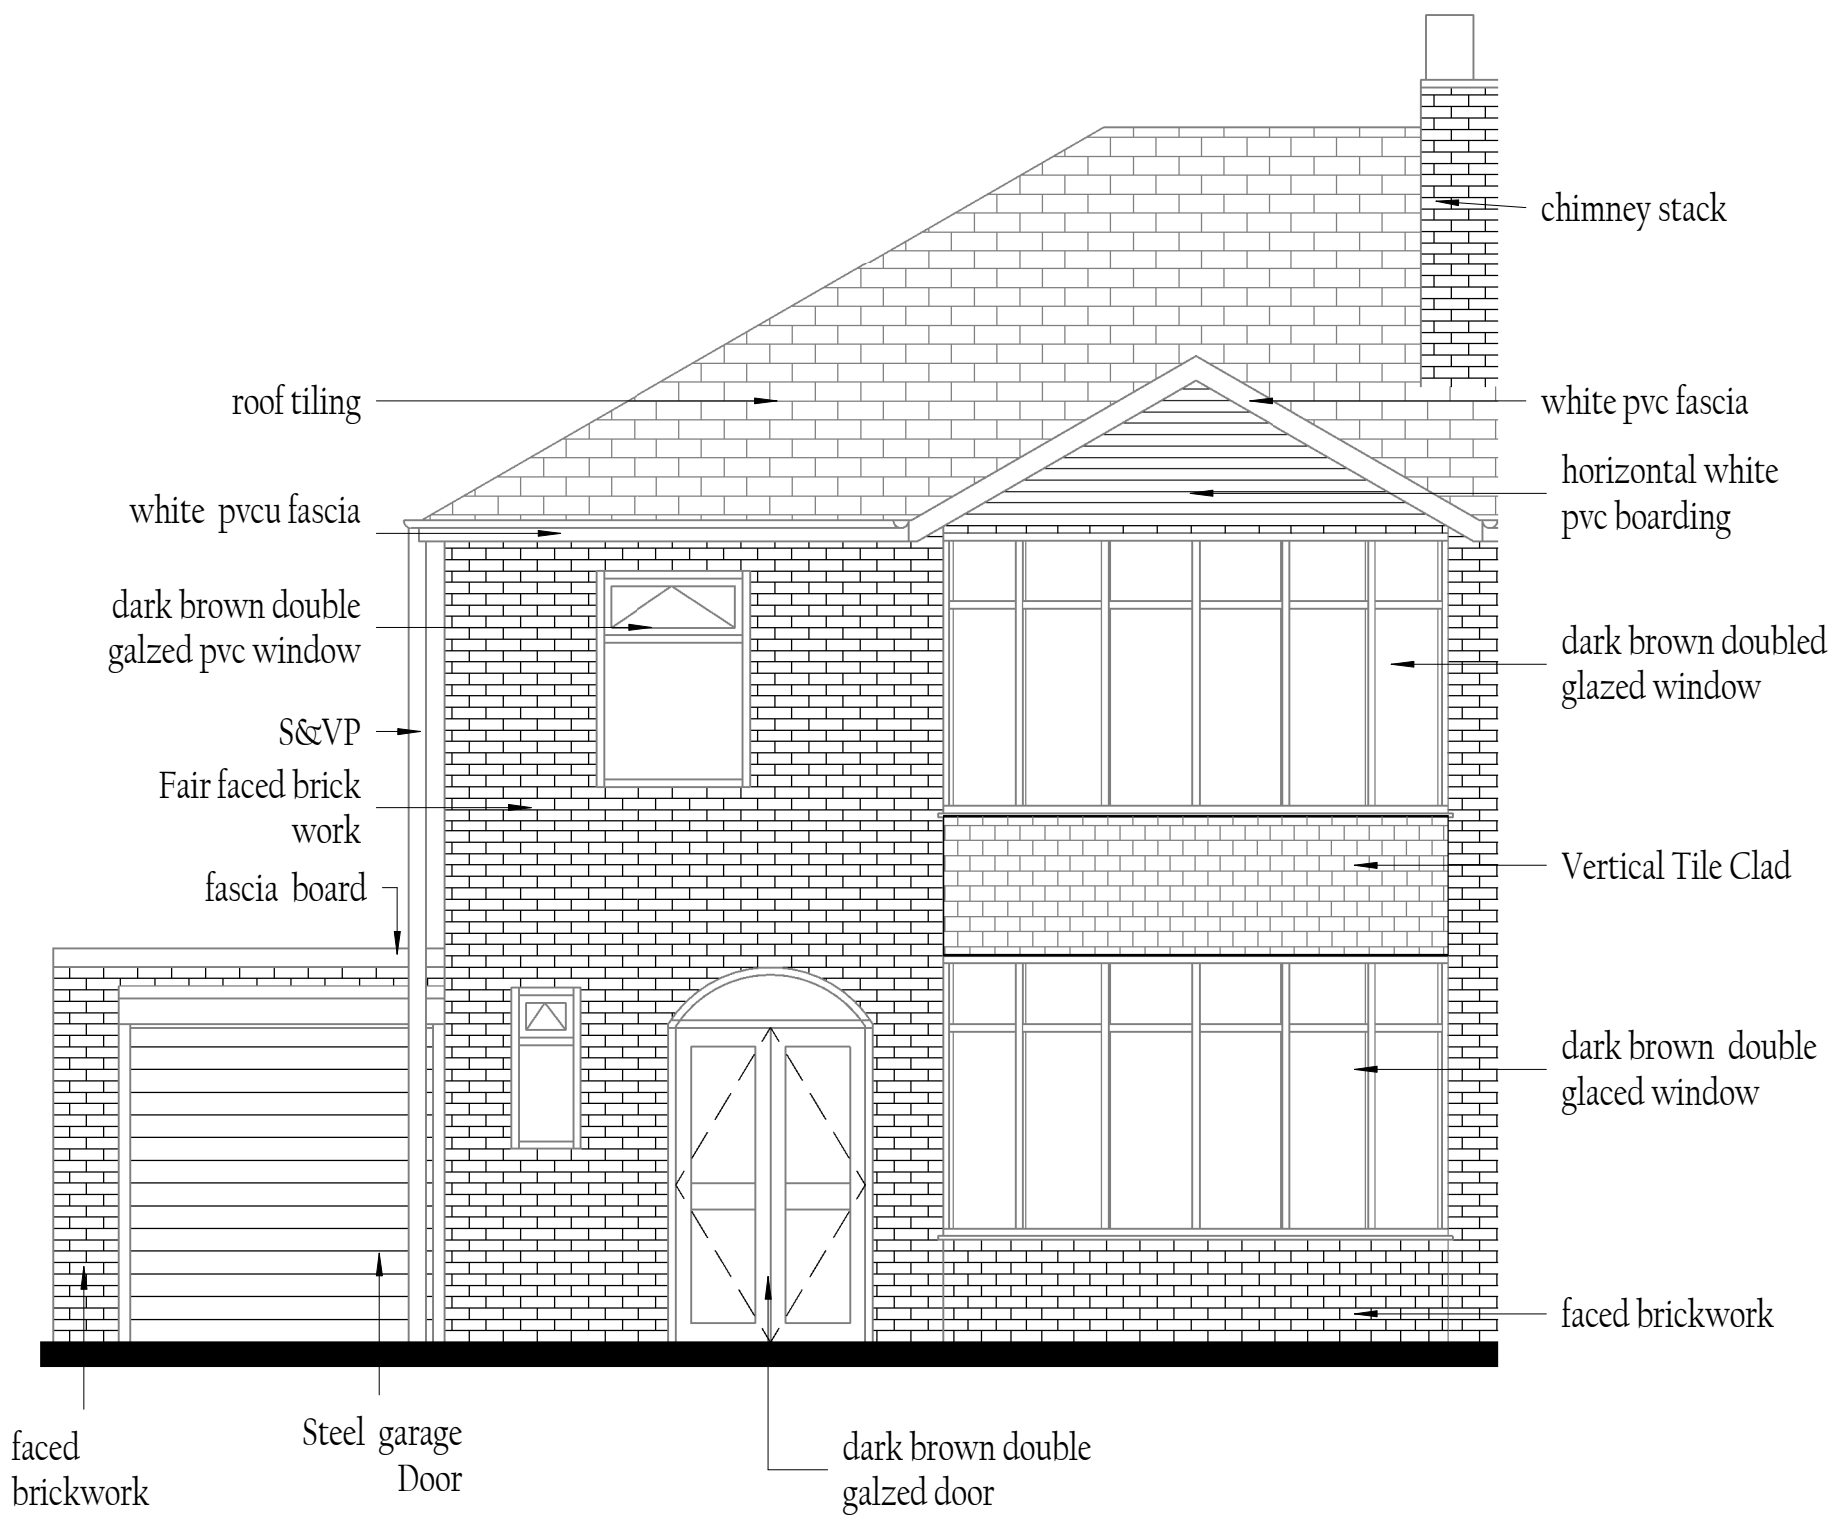


1 Existing Front Elevation
Scale 1 : 50

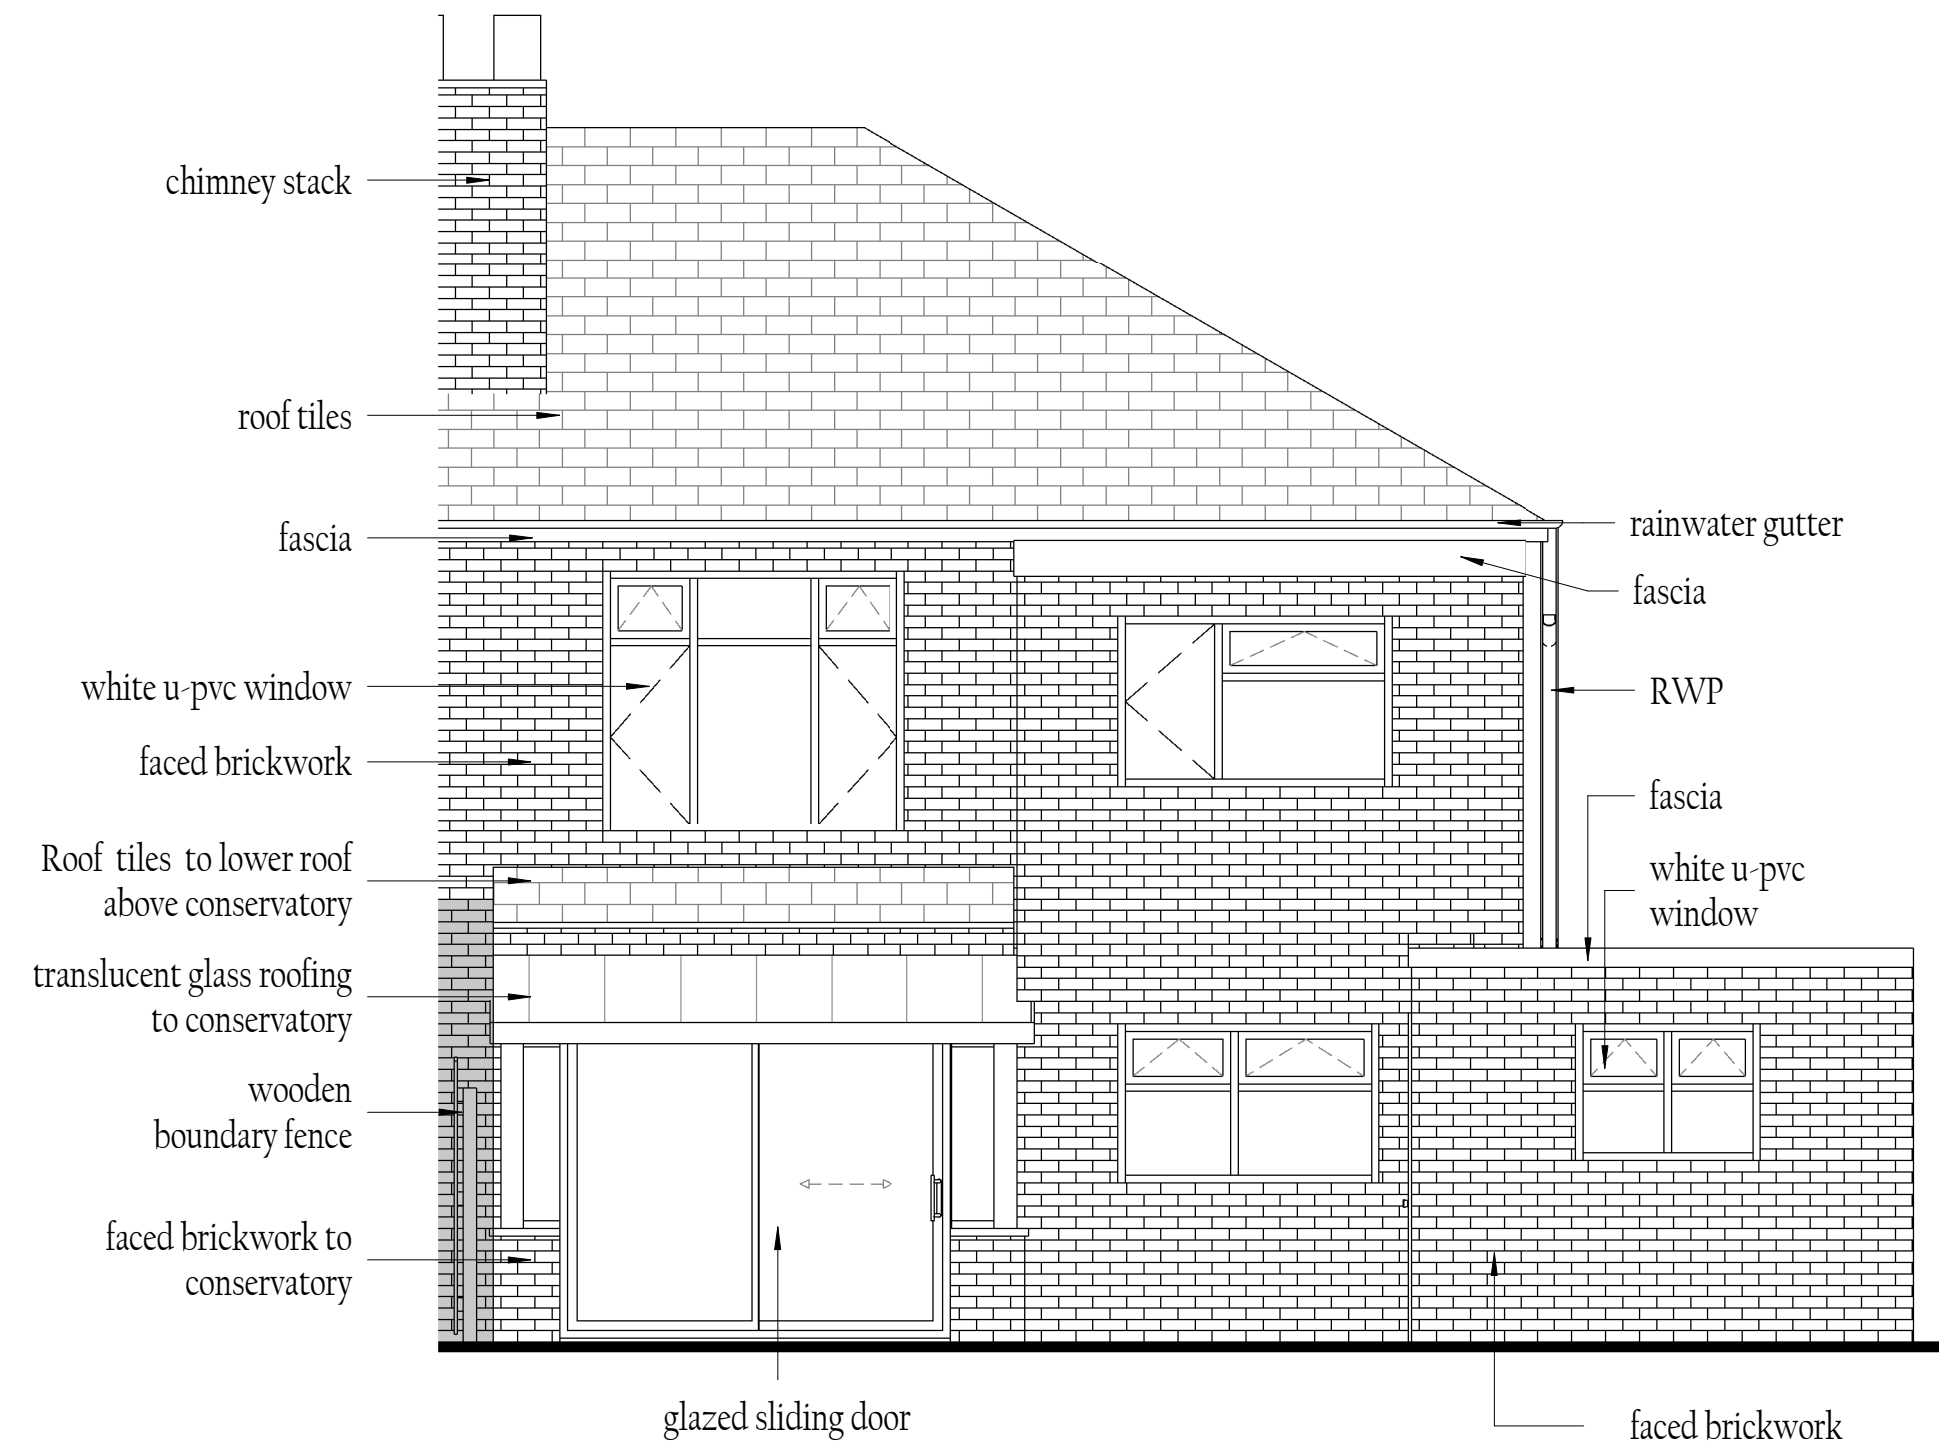

2 Existing Rear Elevation
Scale 1 : 50

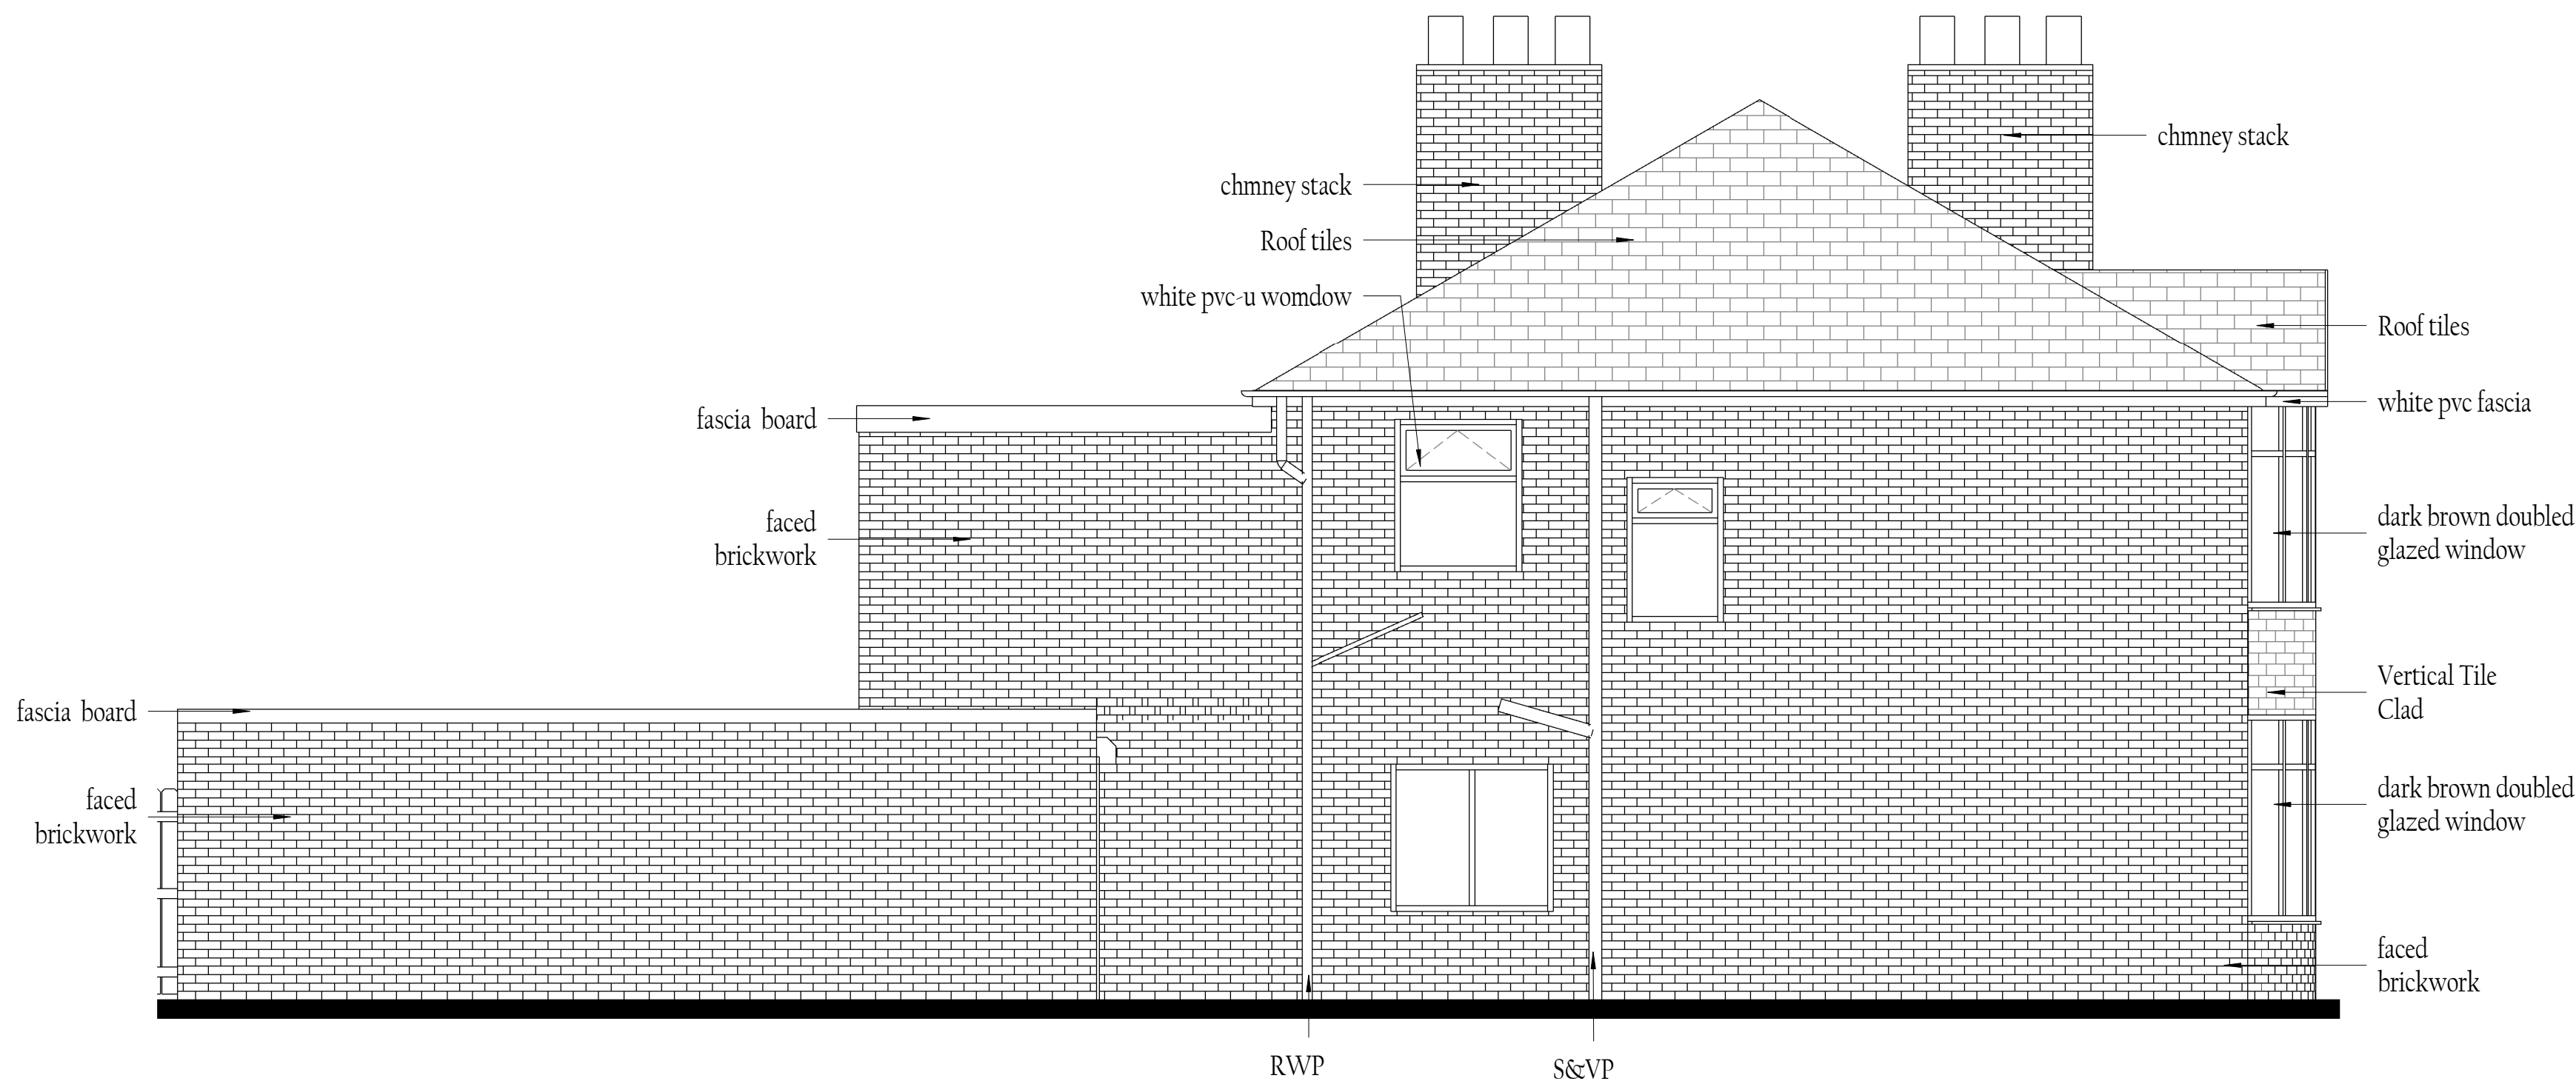

3 Existing Side Elevation
Scale 1 : 50

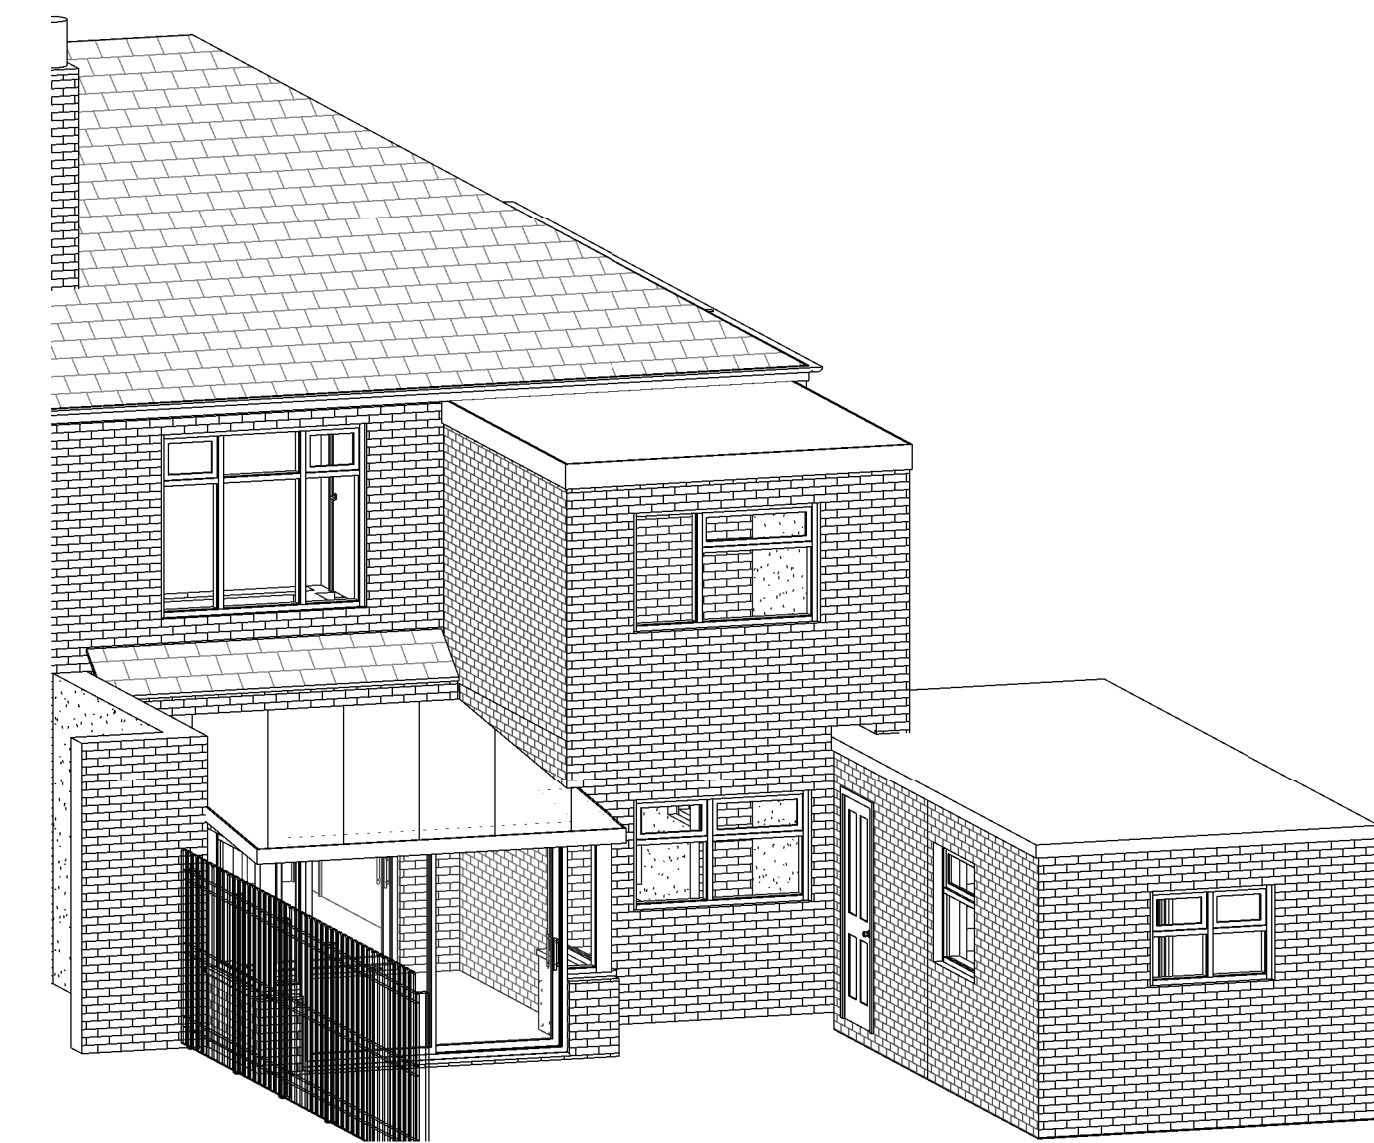

4 3D_Existing
Scale

Notes:

All dimensions and levels are to be checked on site.

Any discrepancies are to be reported to the architect prior to work commencement.

This drawing shall not be scaled to ascertain any dimensions. Work to figured dims only.

This drawing shall not be reproduced without express written permission from FMB Design

CDM:
Refer to designers health and safety risk assessment sheets for information relating to hazard identification and recommended control measures.

FOR PLANNING
APPROVAL

A	First Issue For Planning Approval	PB	12.02.21
REV	DESCRIPTION	BY	DATE
STATUS	Project Status		

FMB 2 Amari Street
Manchester, M14 7TL
Tel: 0161 226 4717
Mob: 07951751777
E: fmbarchitects@gmail.com

CLIENT:
MR. SHAHID HUSSAIN

FMB Design Architects

SITE:	278 Mauldeth Rd West, Manchester. M21 7TG		
TITLE:	EXISTING ELEVATIONS & 3D VIEW		
SCALE AT A1:	DATE:	DRAWN:	CHECKED:
1 : 50	12.02.21	PB	FB
SHEET NUMBER	1	OF	6
PROJECT NO:	DRAWING NO:	REVISION:	
FMB/278/210125	PL/101	A	