



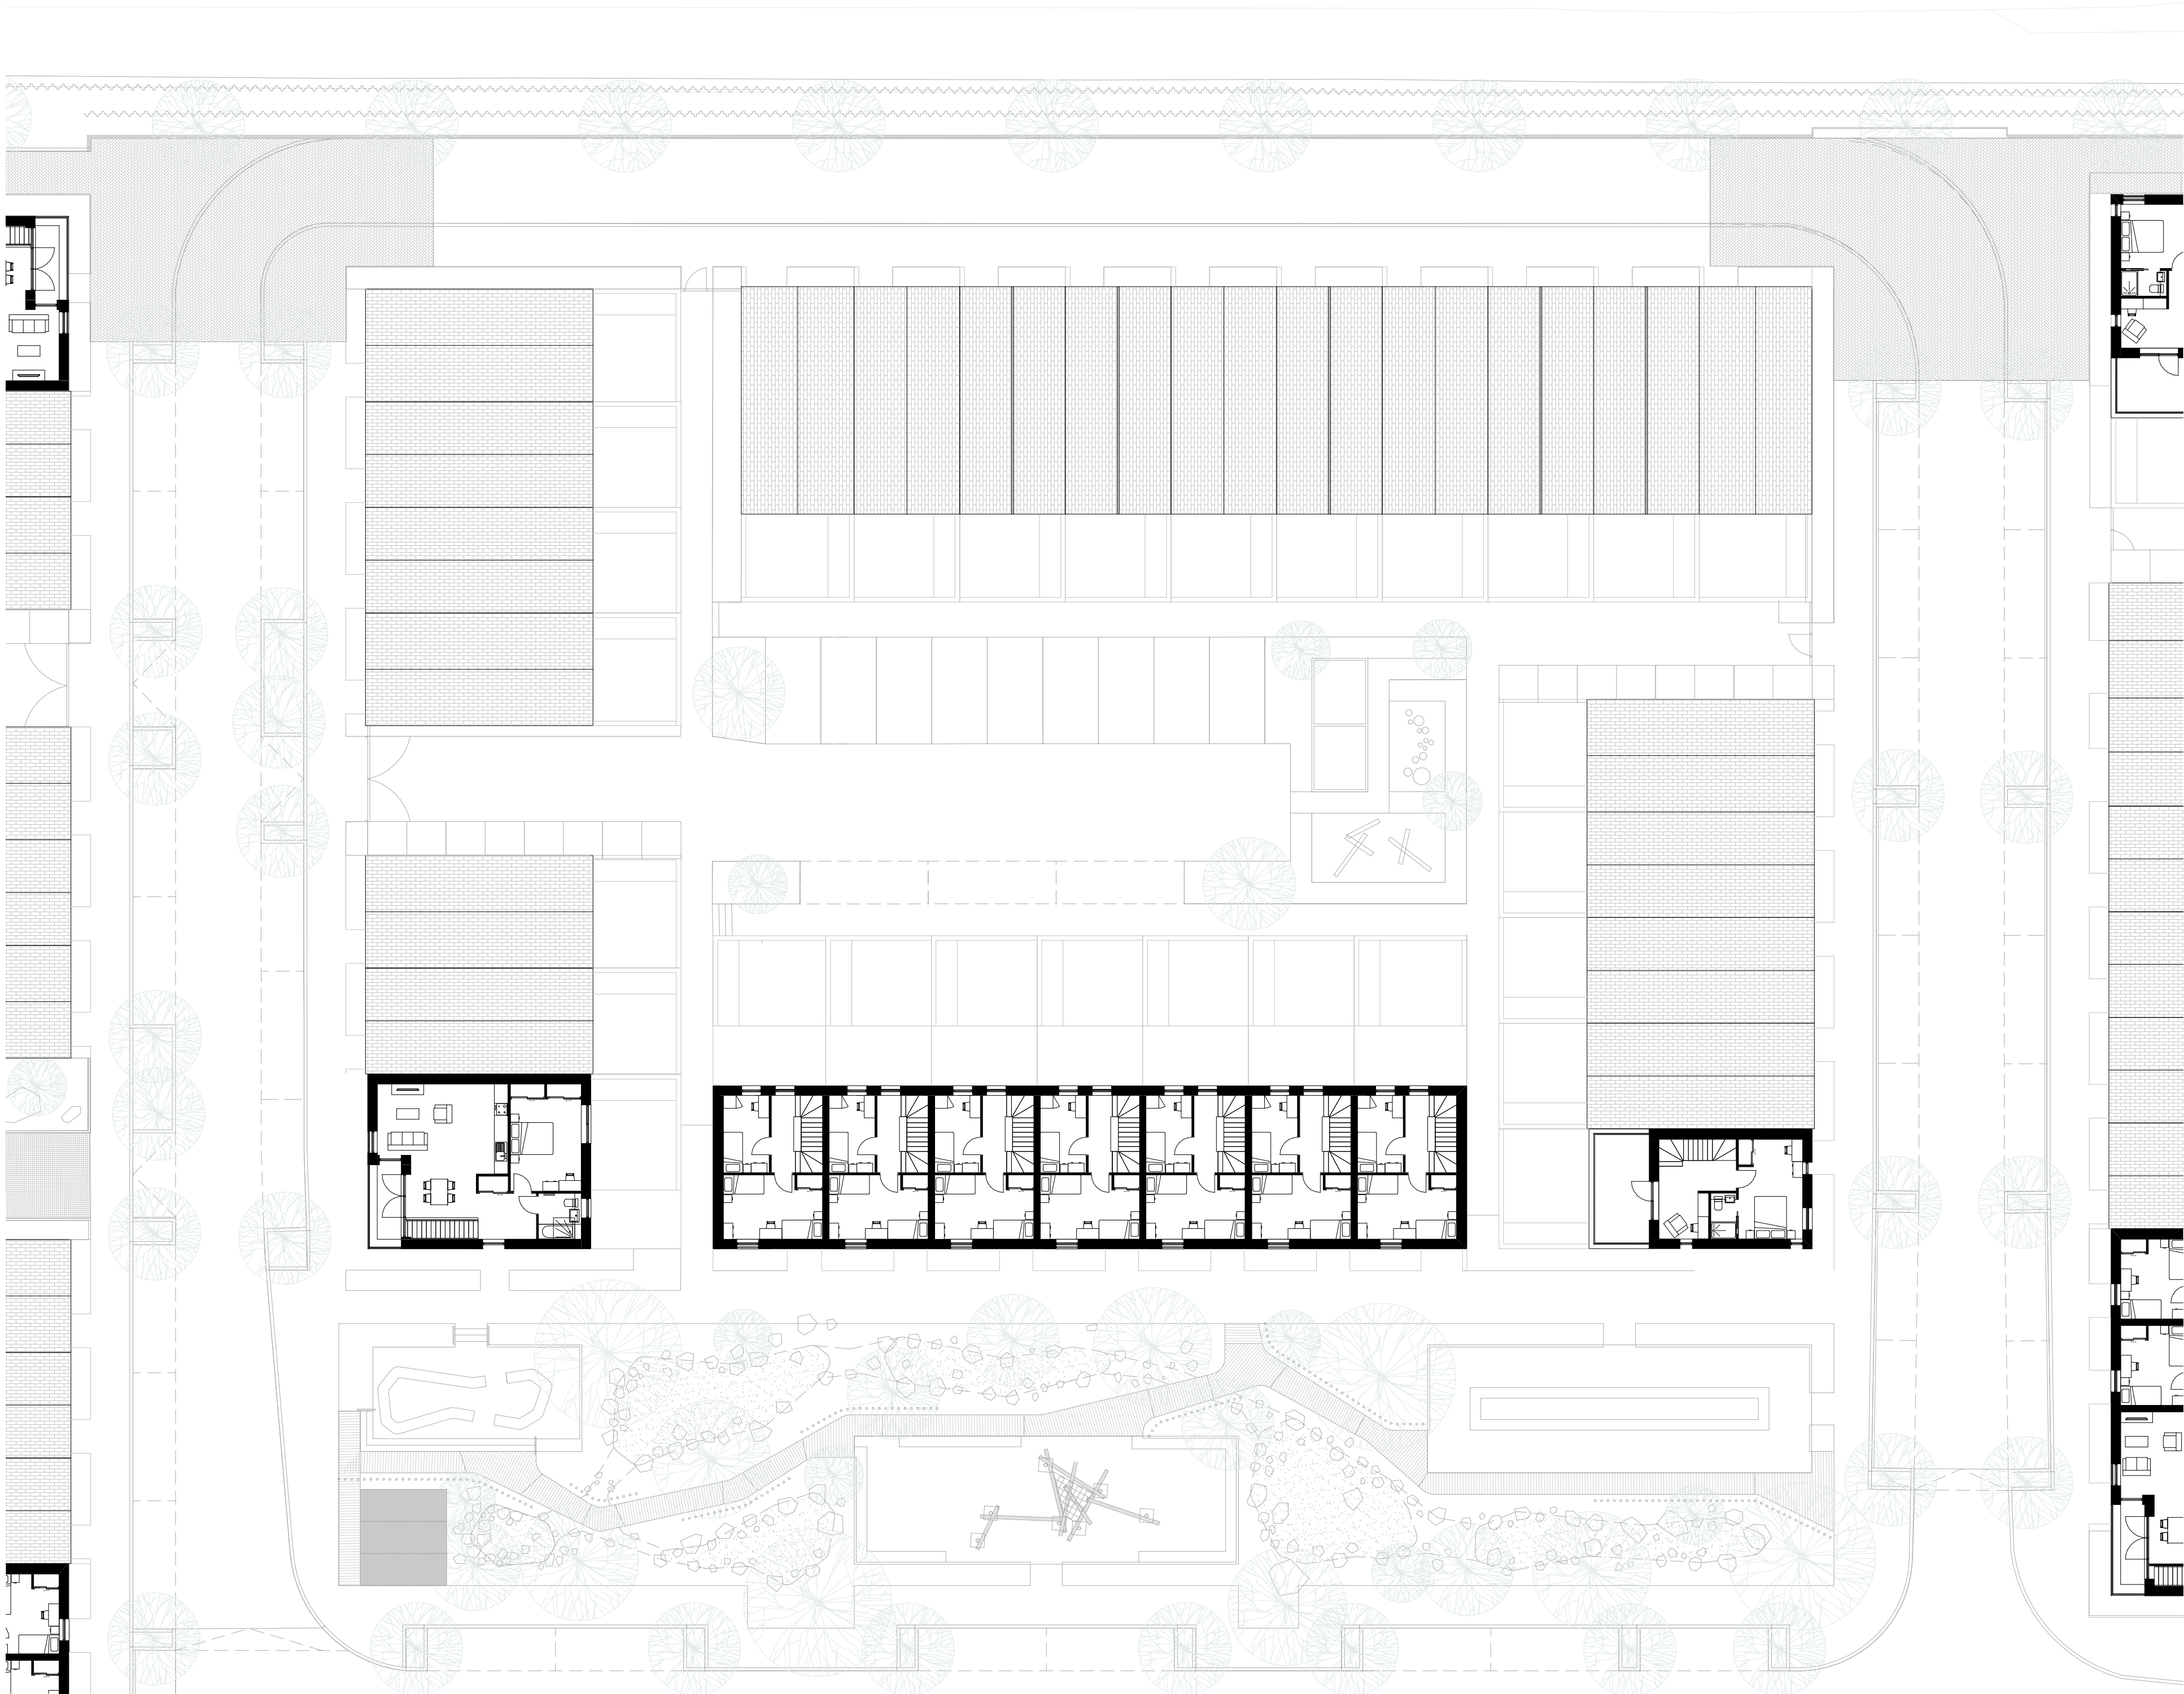


1 Plot D. Second Floor Plan
1 : 200

Notes

1. Do not scale this drawing.
2. All dimensions must be checked on site and any discrepancies verified with the architect.
3. Unless shown otherwise, all dimensions are to structural surfaces.
4. Drawing to be read with all other issued information. Any discrepancies to be brought to the attention of the architect.
5. This drawing is the copyright of Levitt Bernstein and may not be copied, altered or reproduced in any form, or passed to a third party without license or written consent.

This is not a construction drawing, it is unsuitable for the purpose of construction and must on no account be used as such.

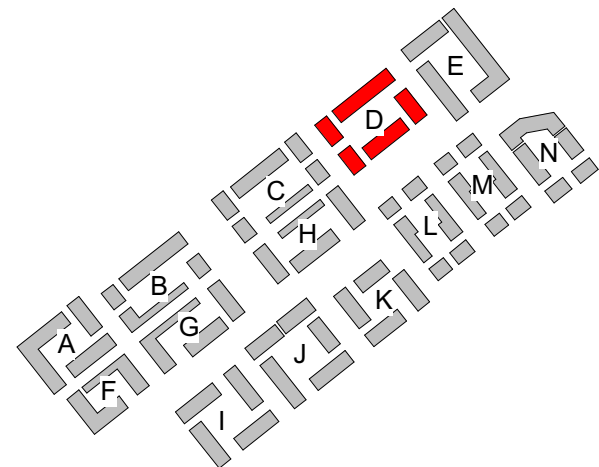 

LB Note: 24.02.2021
No updates to this drawing as part of Section 96a application

P4	24/03/20	Parking locations revised	LA
P3	25/02/20	Substation locations amended	LA
P2	26/11/19	Planning Issue	MF
P1	01/11/19	Draft Issue for Information	MF
Rev	Date	Description	Initials

Project name

Land at Coleshill Street Miles Platting

Drawing number Rev

3547A - LEV - 00 - 02 - DR - A - 1432 P4

Drawing

Plot D_Proposed Second Floor Plan

Purpose of issue Date
PLANNING ISSUE 01/11/19

Scale Drawn
1 : 200 @ A1 RF

Client Checked
Engie Services Ltd and Landcare (East Manchester) Ltd MF

London
Thane Studios
2-4 Thane Villas
London N17 7PA
+44 (0)20 7275 7676
Manchester
Bonded Warehouse
Grape Street
Manchester M3 3JE
+44 (0)16 1669 8740

Levitt Bernstein
levittbernstein.co.uk