





Side Elevation A

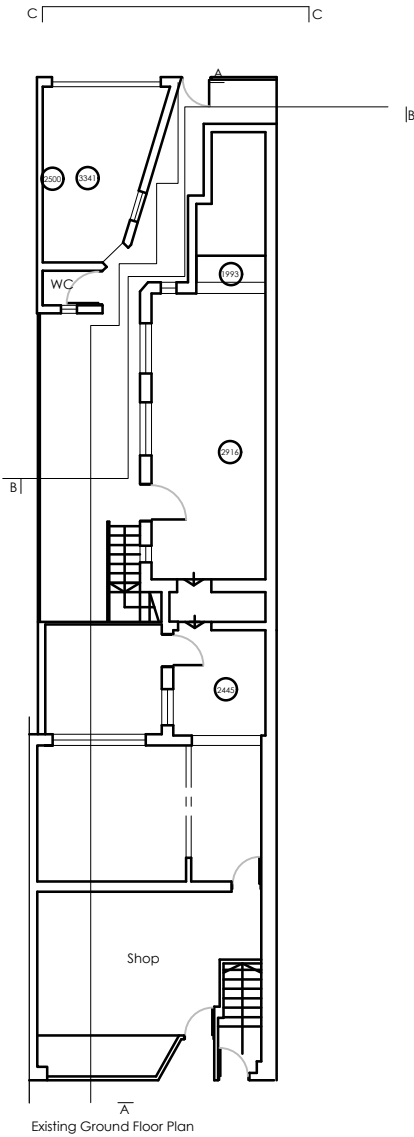

Existing Ground Floor Plan

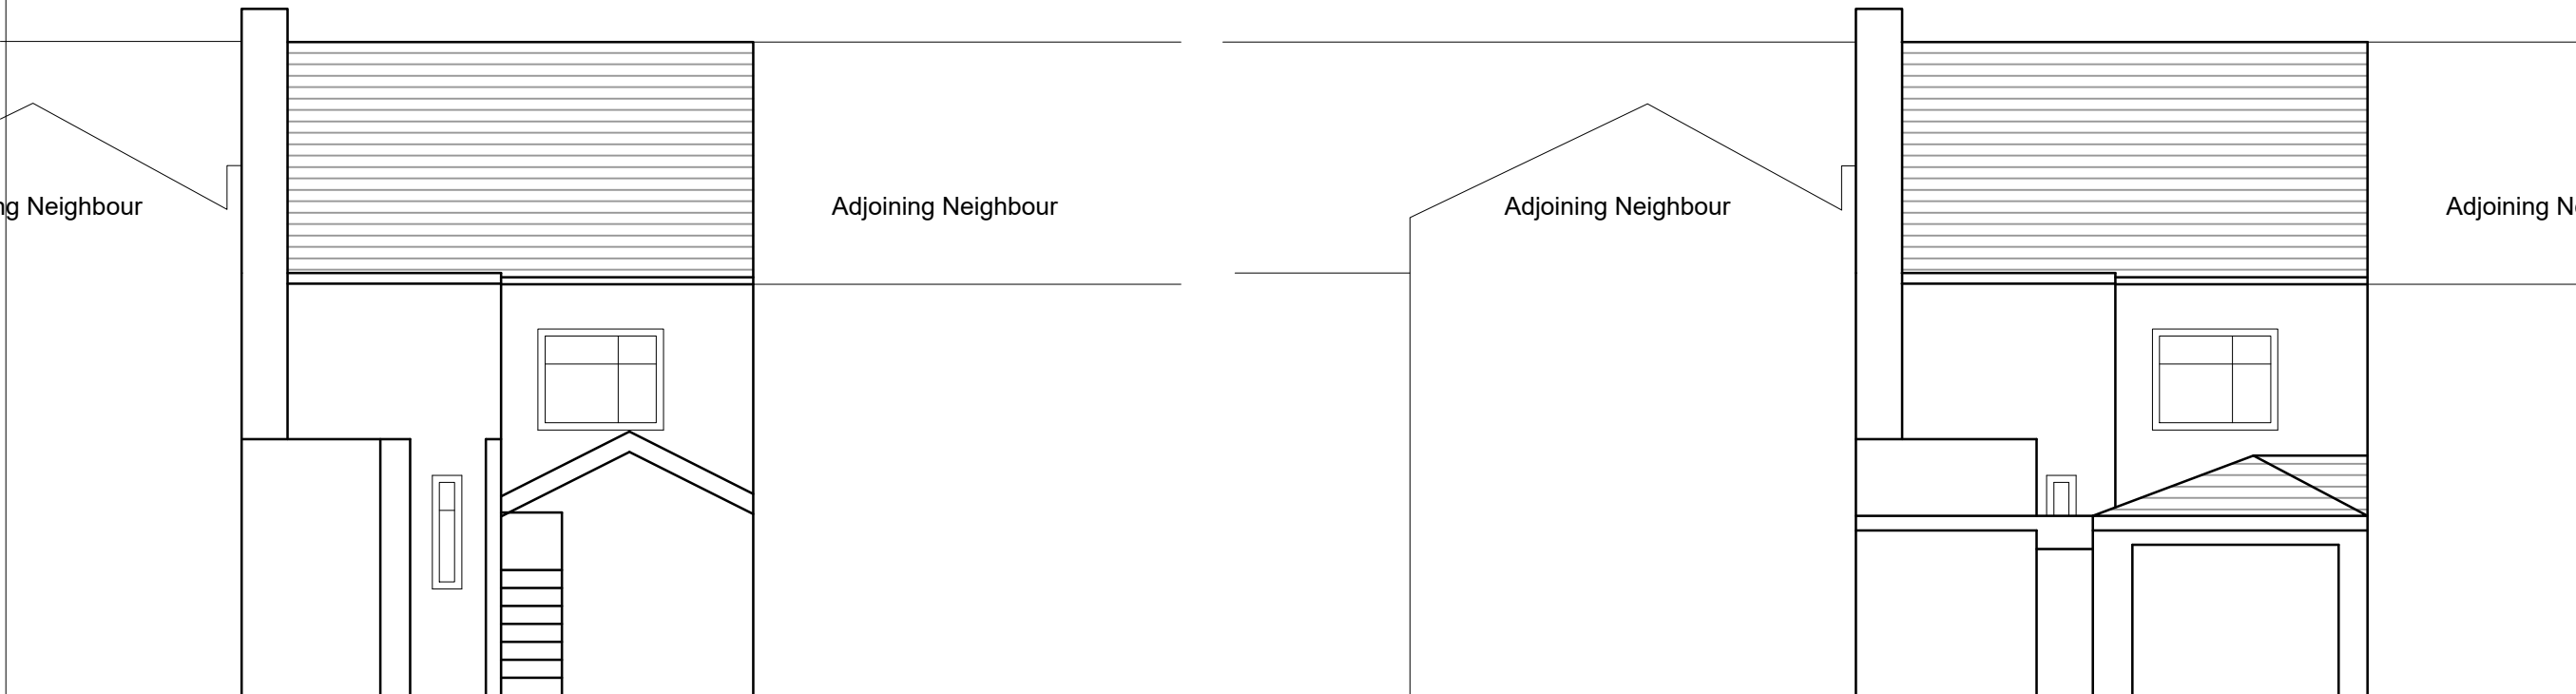

Elevation B

Rear Elevation C

Rev.	By	Date



Chartered Architects & Interior Designers
1 Cranleigh Avenue
Stockport
SK4 3 PZ
Tel : 07581 056 056

Site
Kelly's Bakery
Mauldeth Road

Title
Existing Elevations

Project Manager/ Checked	Drawn By	Scale	Date
		1:100 @ A3	Nov 20
Arch./Des.	Drawing Number	Rev.	
	F01/T/02		