


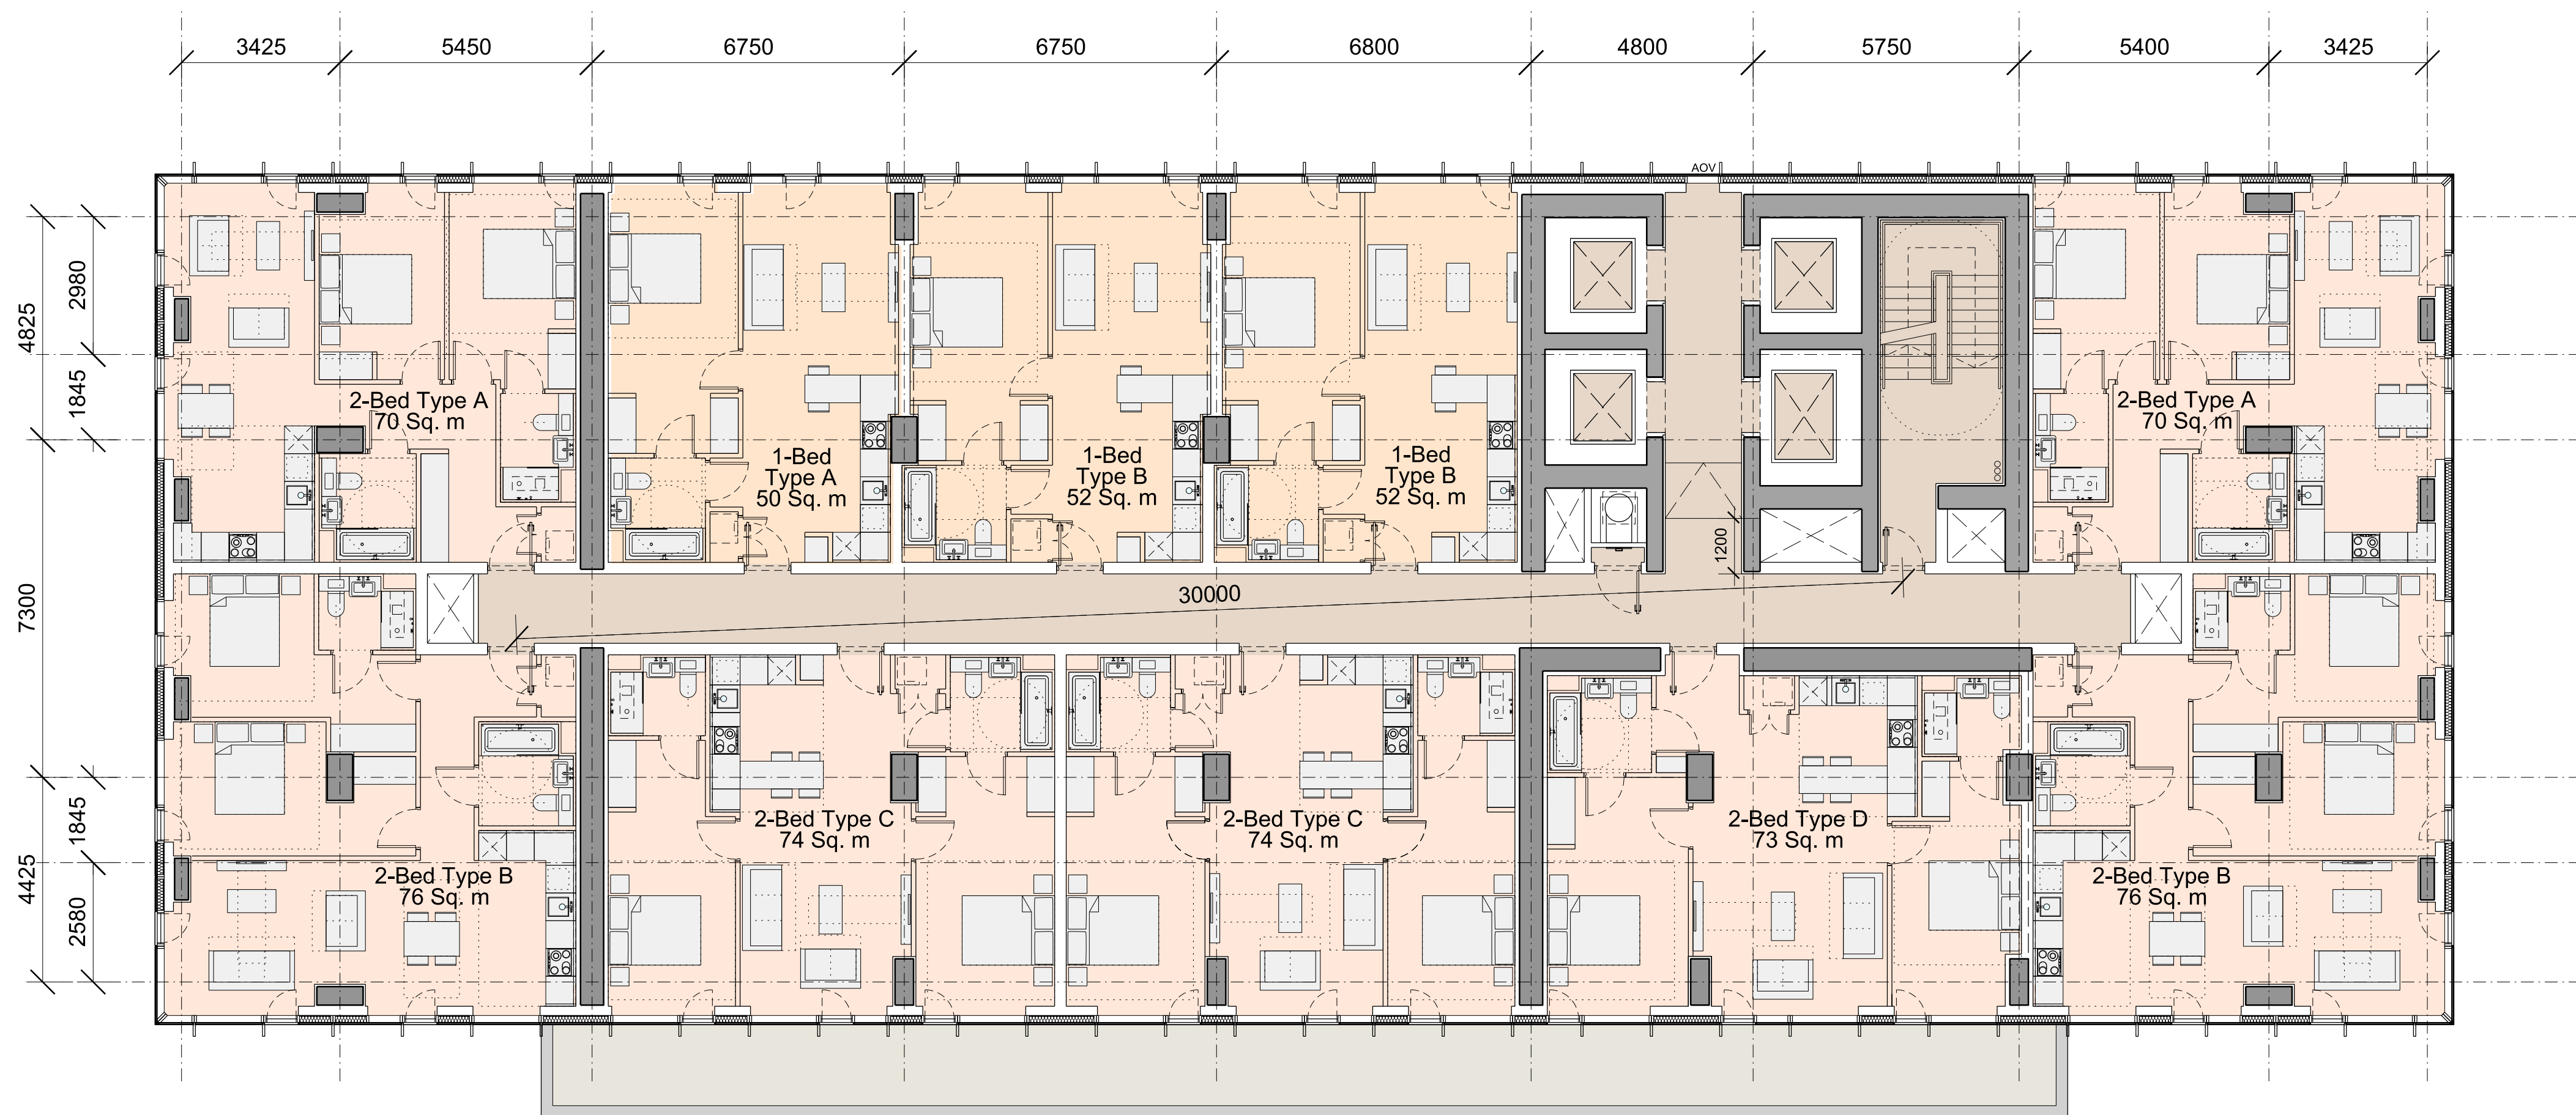

Typical Plan 1 TY1
Building 2

GIA NIA
876m2 667m2

Net to Gross
78%

This drawing is copyright Do not scale off dimensions. All dimensions to be checked on site by contractor. Contractor to report any dimensional discrepancies, errors or omissions prior to commencing on site. 0m2.5m5m10m	Rev/ Date	Description	Rev/ Date	Description	Rev/ Date	Description	North	Project Title Former Bauer Millet Site Drawing Title Building 2 - Third Floor Plan	Status			MANCHESTER Riverside, 4 Commercial St Manchester M16 4RD +44 (0)161 835 2342 www.simpsonhaugh.com LONDON 244 Roberts Place London EC1R 6BB +44 (0)20 7549 4900 mail@simpsonhaugh.com				
	00	17-03-2017	Planning Issue						Scale	1:200 @ A3			Date	March 2017		
	01	10-05-2017	Facade setting out updated							1:100 @ A1						
	02	30-04-2020	Minor Material Amendment Application													
	03	15-12-2020	Non-Material Amendment Application													
									Job No	10053			Drawing No	10053-B2-A-B5D9-G200-P-03-001		
									Revision		03					