


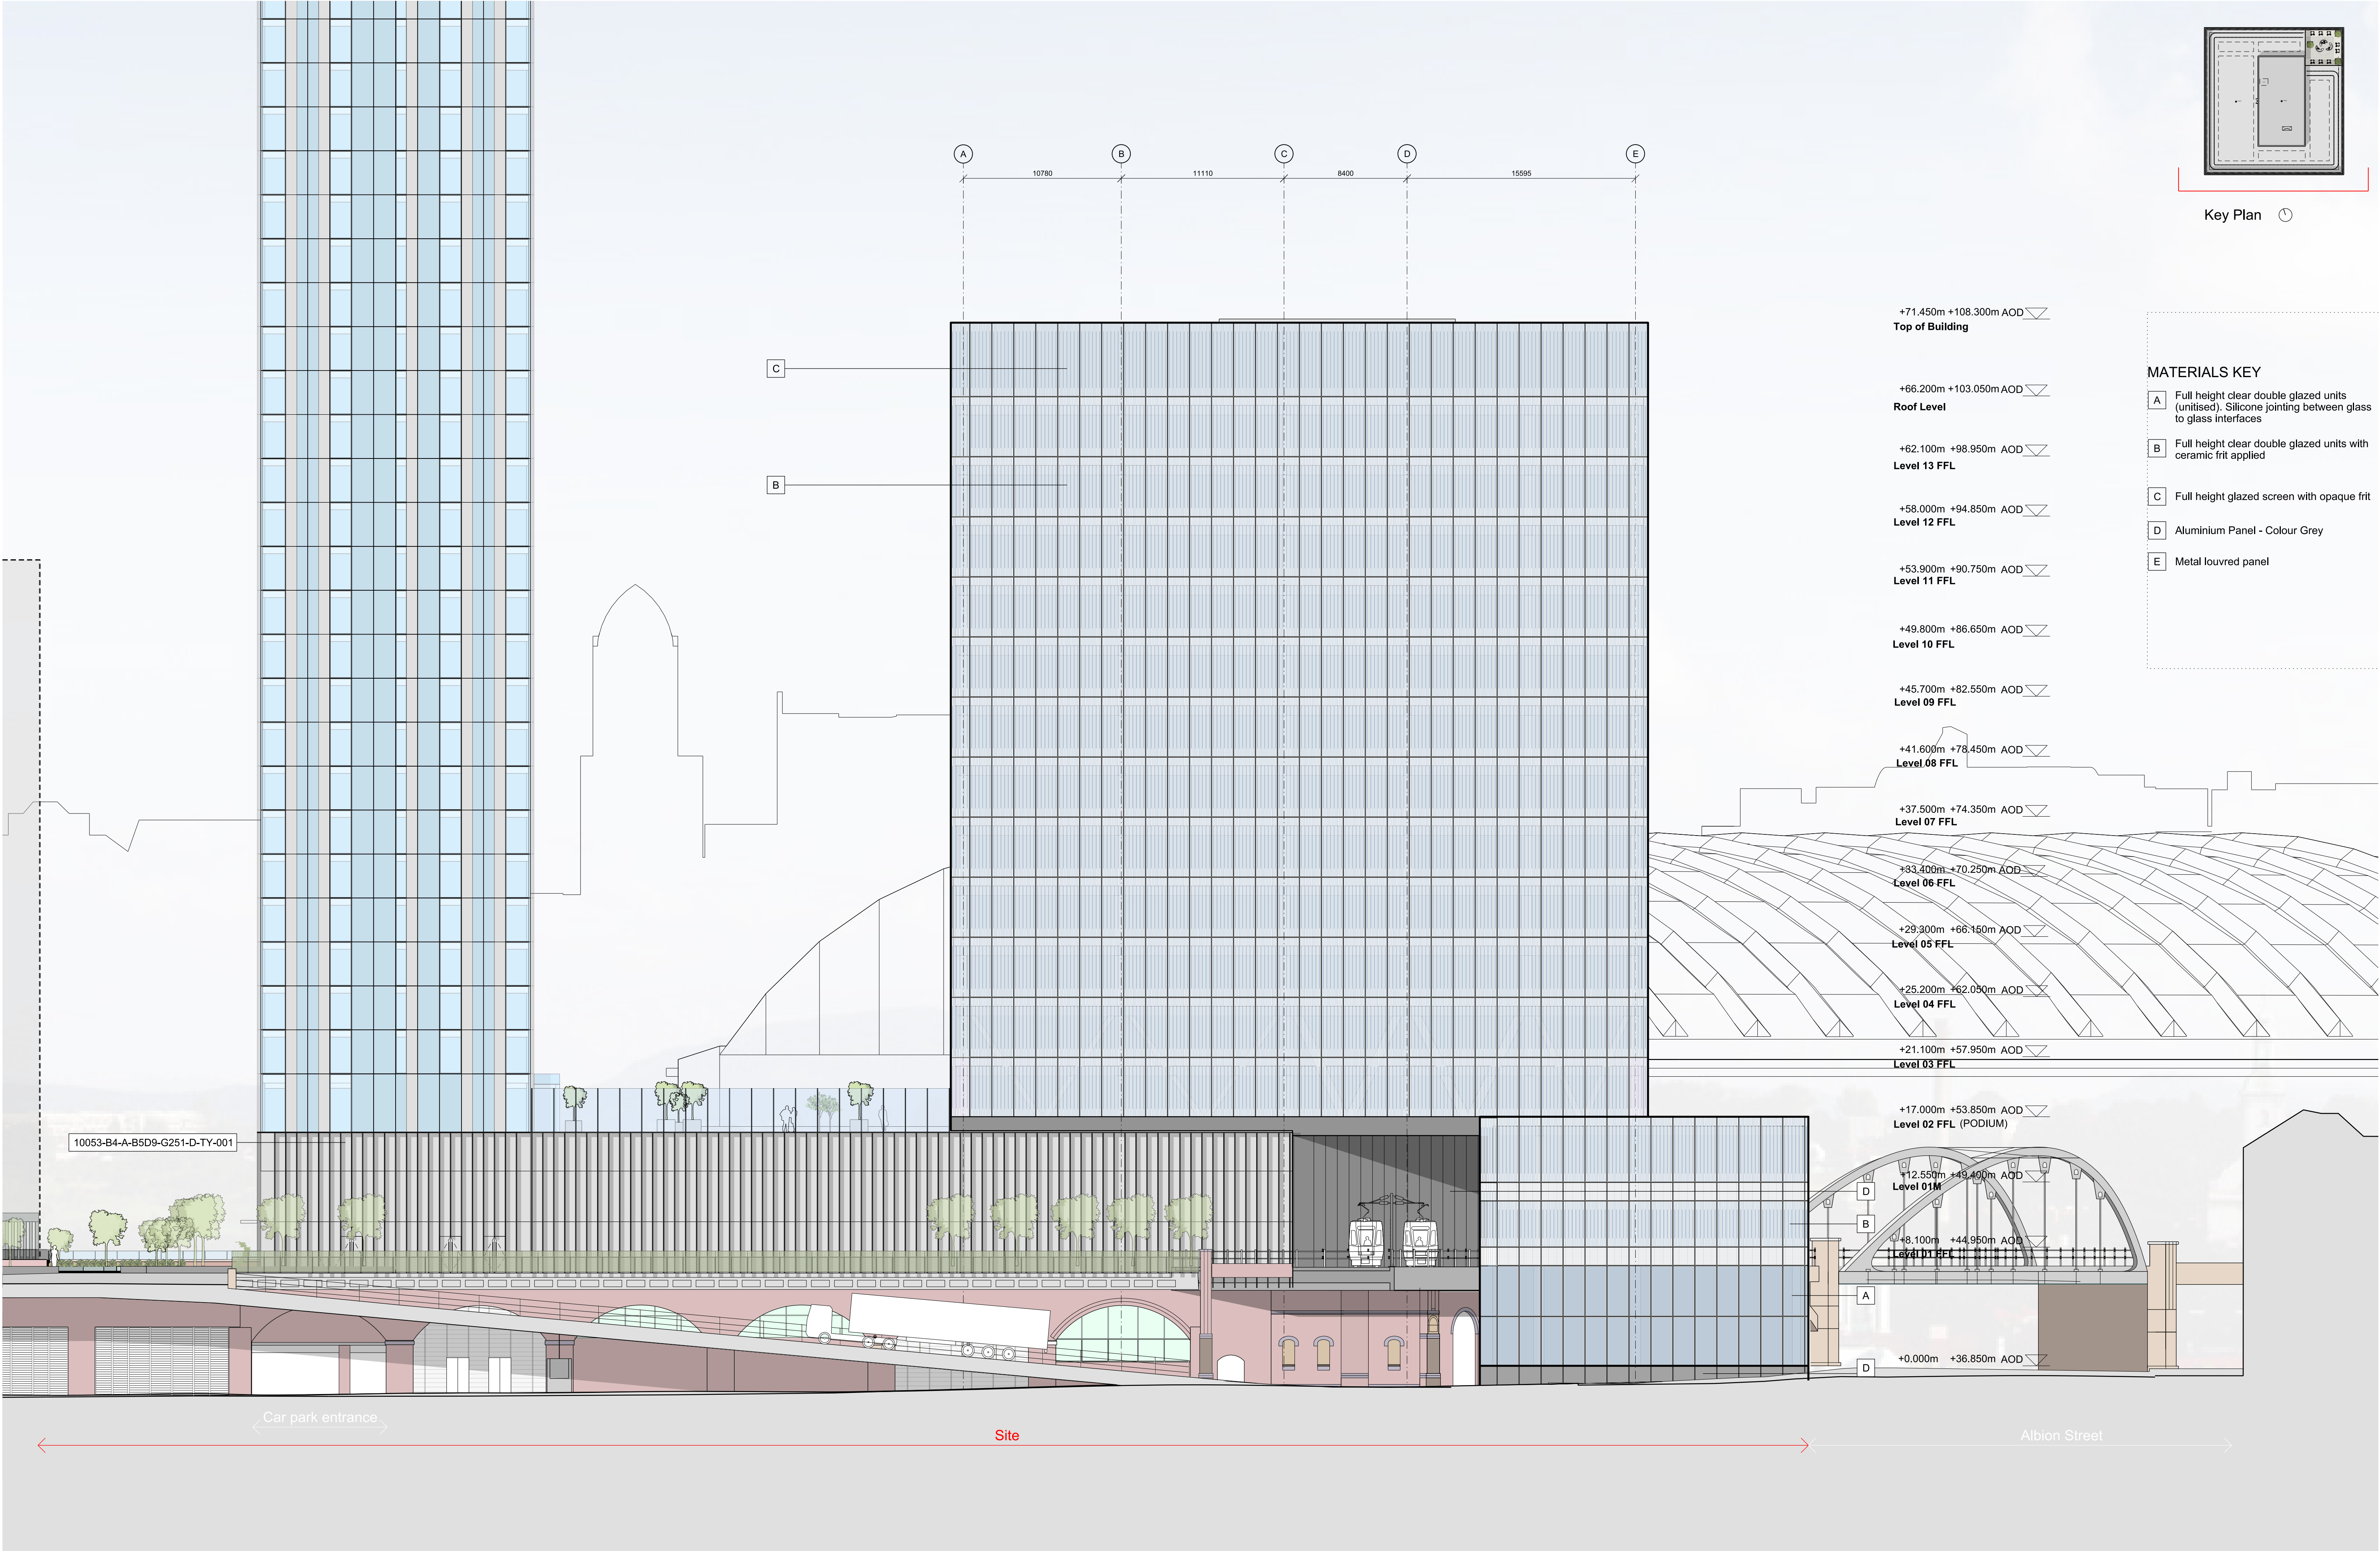

This drawing is copyright Do not scale off dimensions. All dimensions to be checked on site by contractor. Contractor to report any dimensional discrepancies, errors or omissions prior to commencing on site.	Rev/	Date	Description	Rev/	Date	Description	Rev/	Date	Description	North	Project Title Former Bauer Millet Site Drawing Title Building 3 - South Elevation	Status		MANCHESTER Riverside, 4 Commercial St Manchester M15 4RD +44 (0)161 835 2342 www.simpsonhaugh.com LONDON 244 Roper's Place London EC1R 6BB +44 (0)20 7549 4900 mail@smpsonhaugh.com				
	00	17-03-2017	Planning Issue									Planning						
	01	30-04-2020	Minor Material Amendment Application									Scale	1:400 @ A3		1:200 @ A1	Date	March 2017	
	02	29-05-2020	Minor Material Amendment Application									Job No	10053		Drawing No	10053-B3-A-B5D9-G200-E-S-001	Revision	04
	03	12-06-2020	Minor Material Amendment Application															
	04	15-12-2020	Non-Material Amendment Application															