


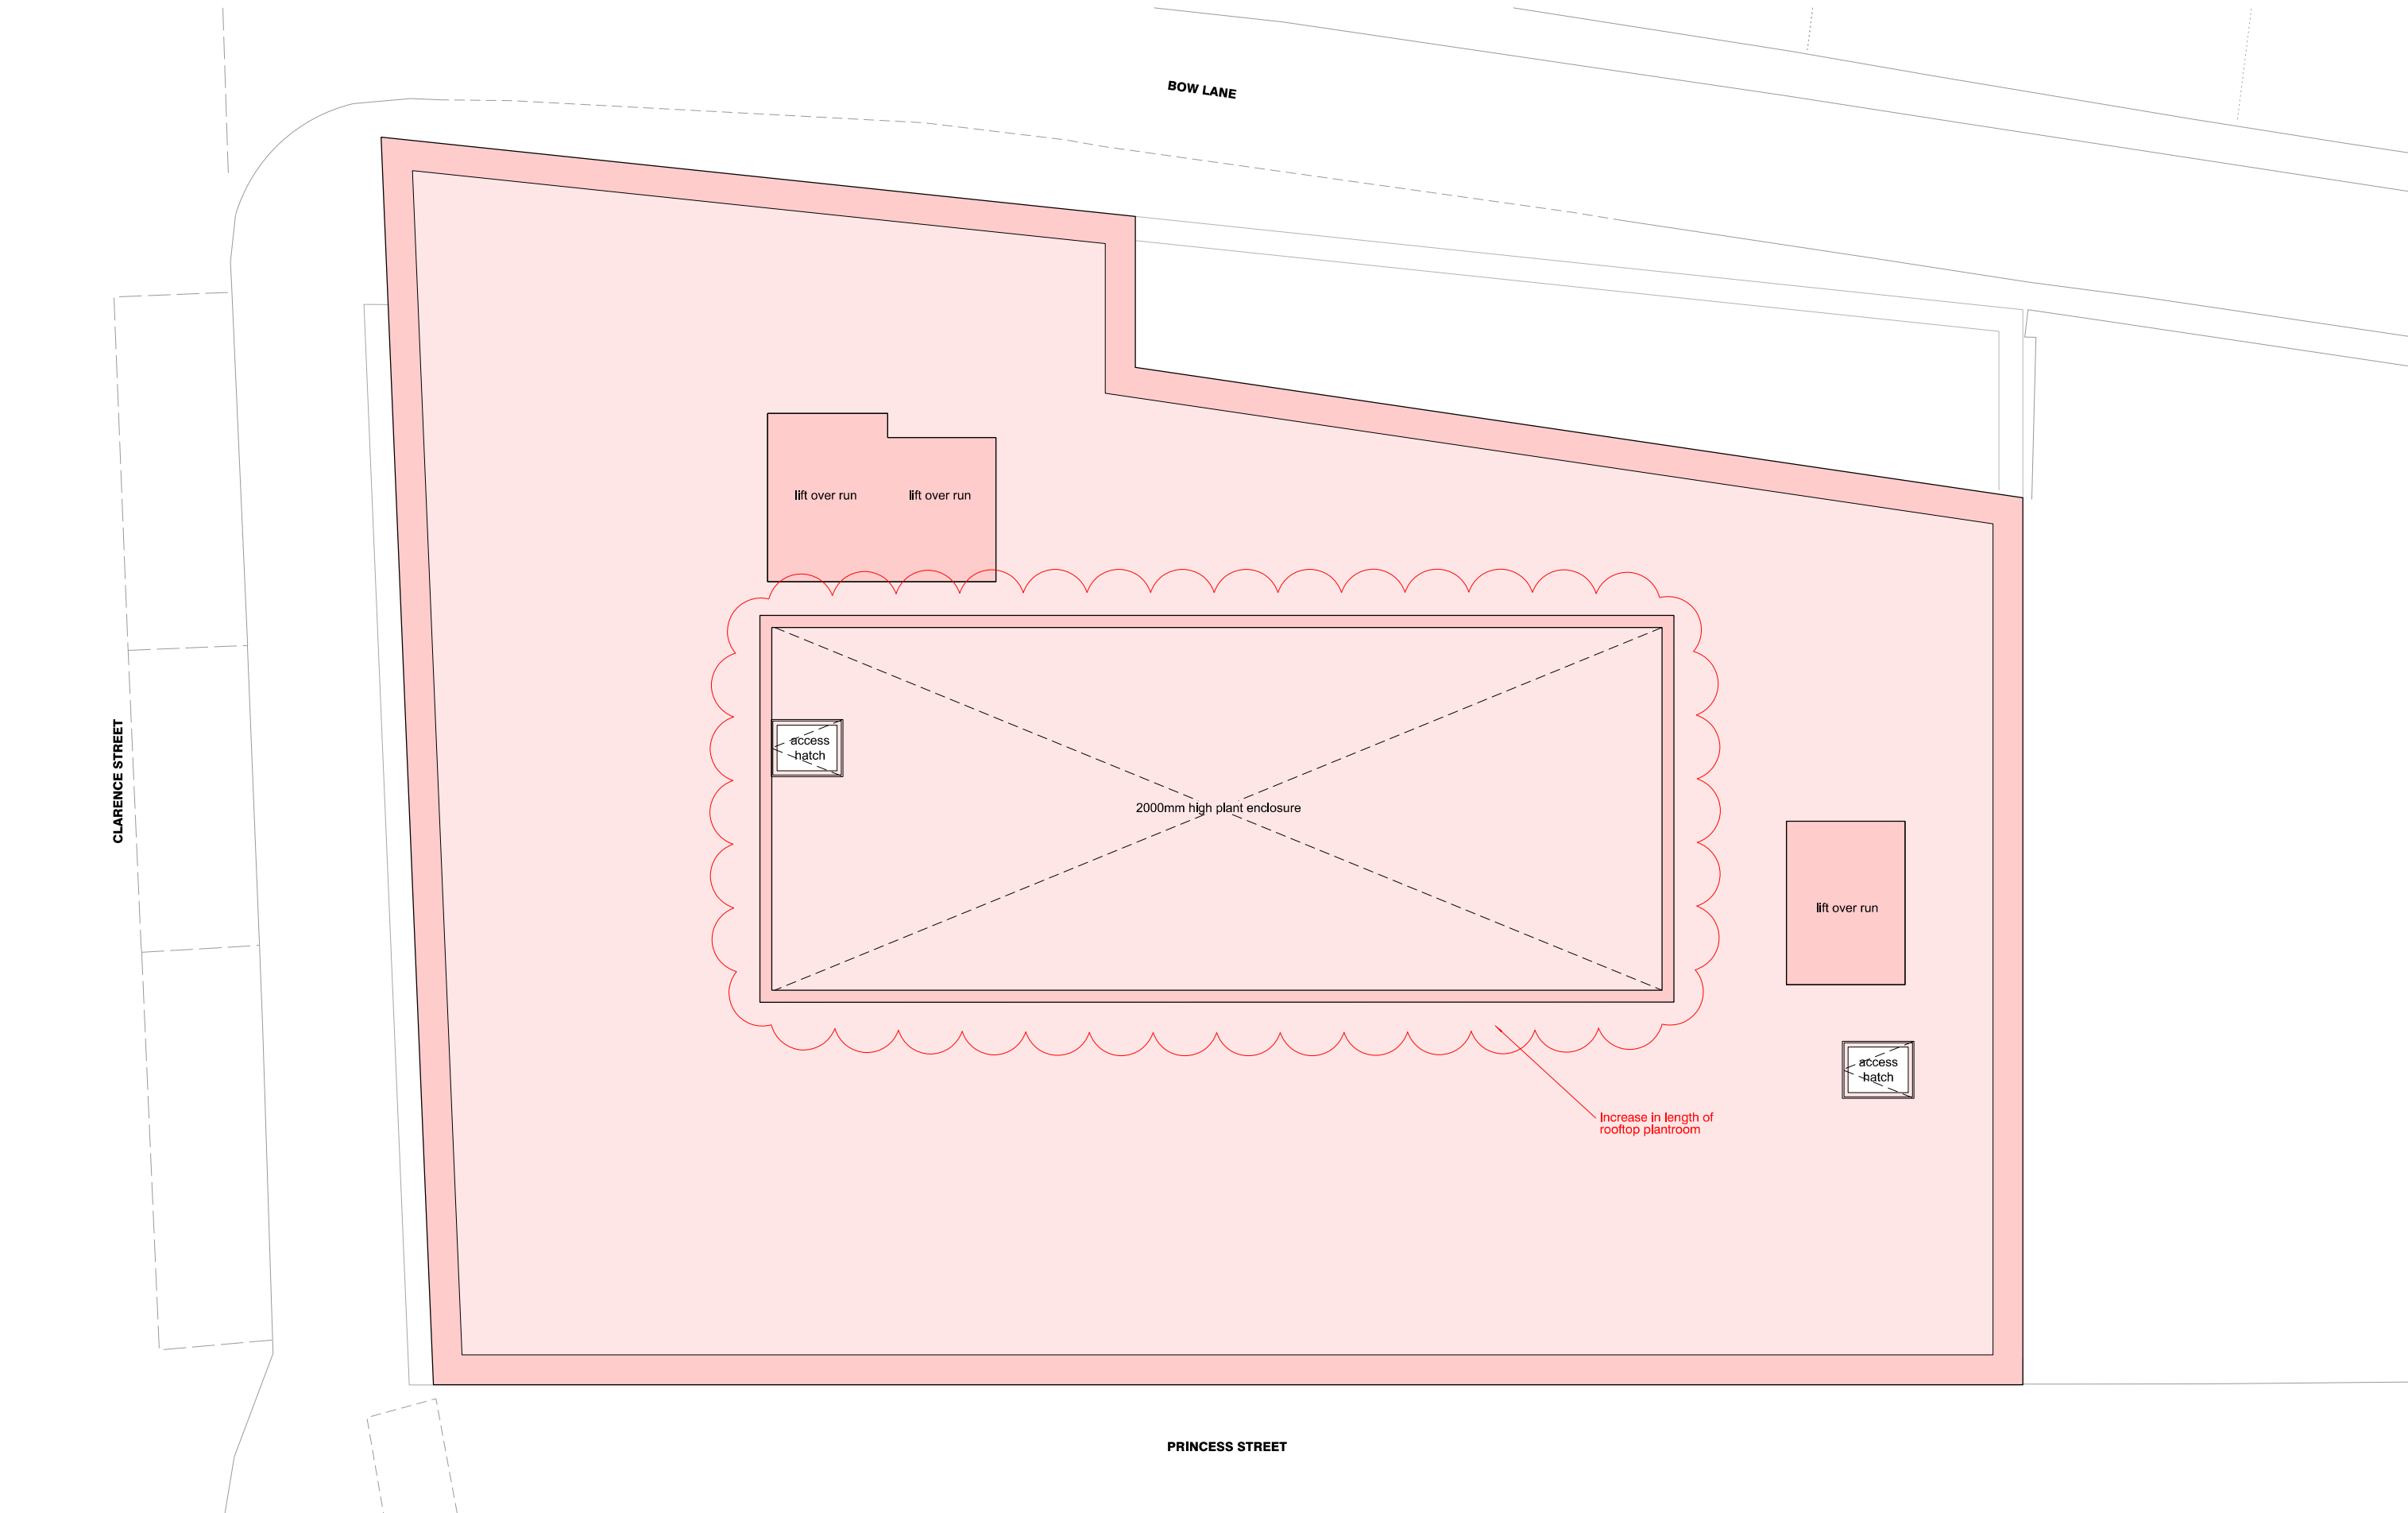

revision:	date:	note:
P01	20190425	planning submission
P02	20190827	rear canopy omitted
P03	20210113	section 73 application



project
4*hotel on princess street, manchester
7415

job no.
7415

title
proposed roof plan

scale
1:100 @ A3

drawing no.
al(05)0029

in association with
LEACH RHODES WALKER
ARCHITECTS
www.lrw.co.uk

**stephenson
STUDIO**
architects planners interiors

3 riverside mews
4 commercial street
manchester, M15 4RQ
www.stephenson-studio.com
mail@stephenson-studio.com
t +44 (0)161 832 0244