



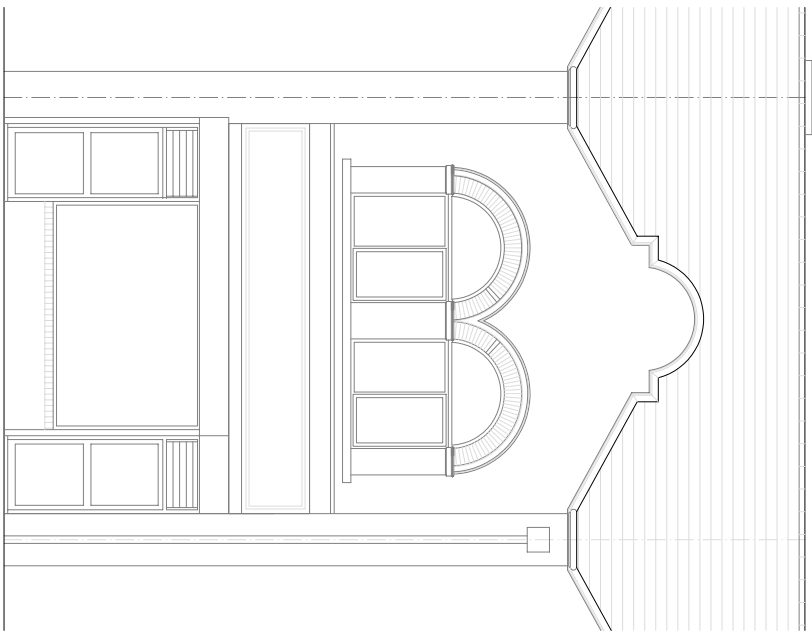


SHOP ENTRANCE
No. 169

FLAT ENTRANCE
No. 168A

FRONT ELEVATION (EXISTING)

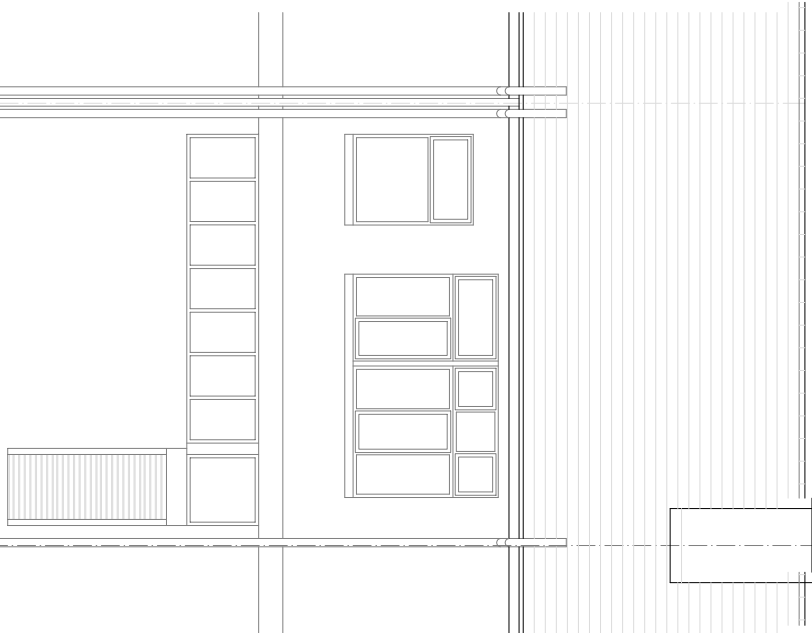


REAR ELEVATION (EXISTING)

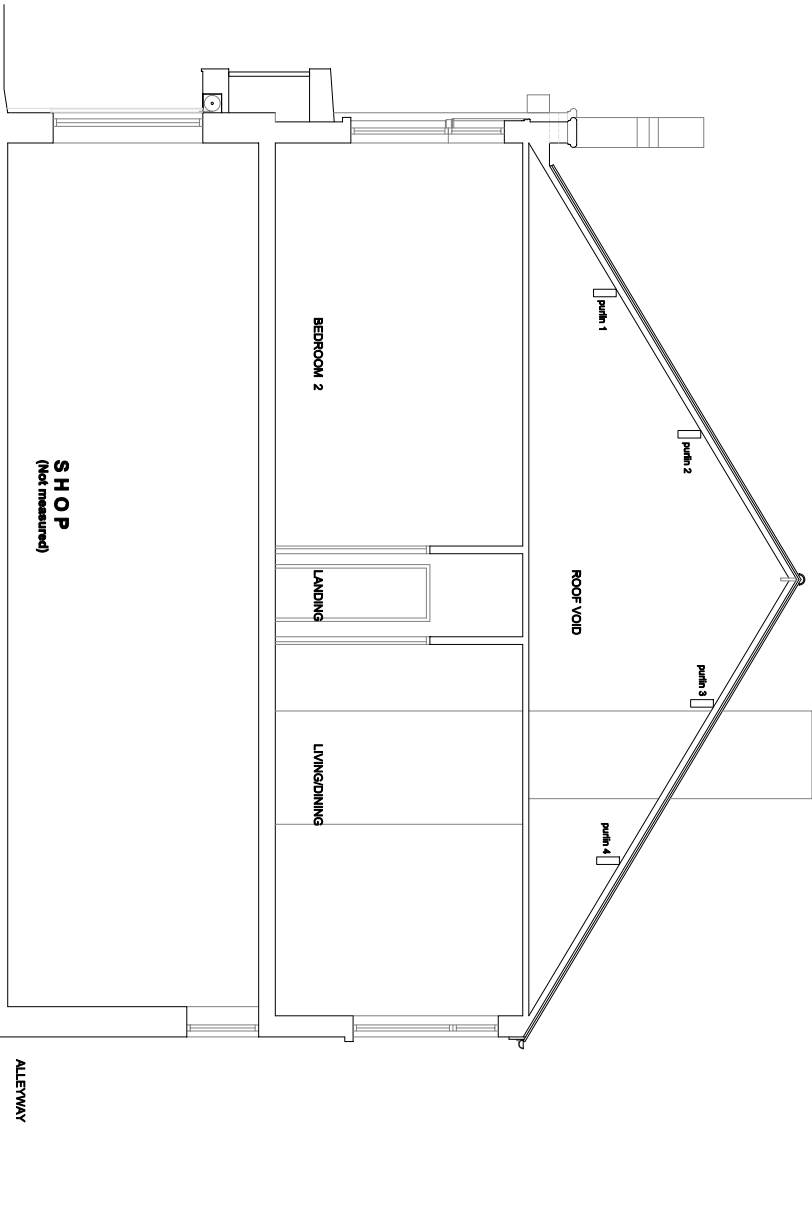


SECTION (EXISTING)


SECTION

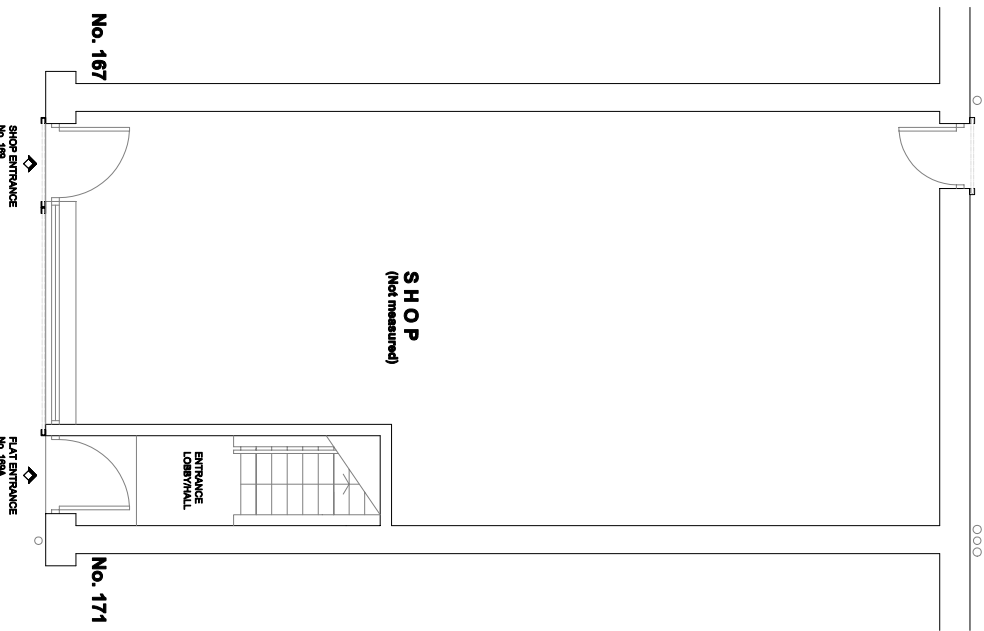

GROUND FLOOR PLAN (EXISTING)

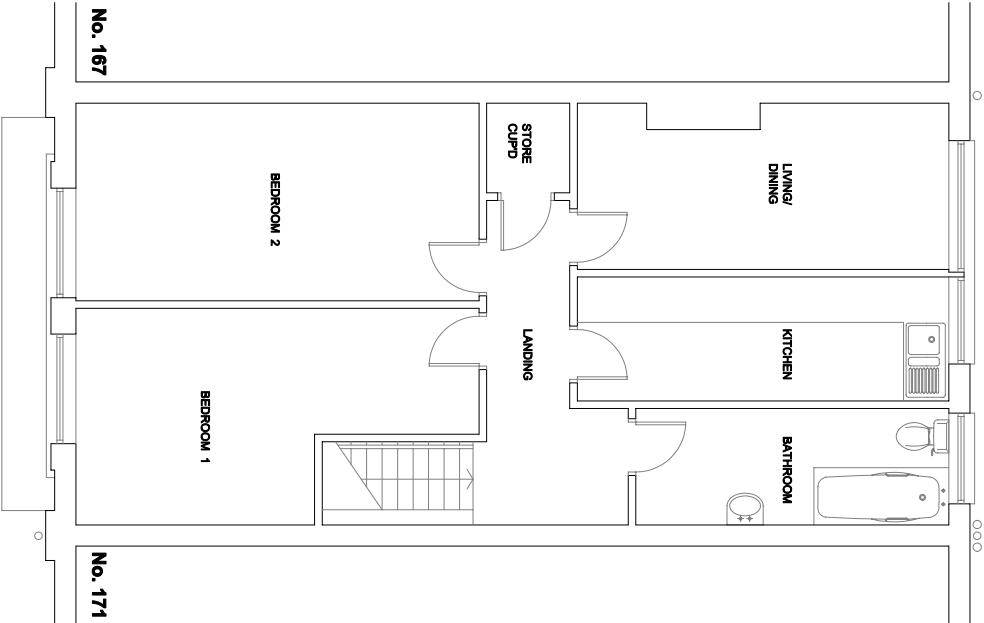

FIRST FLOOR PLAN (EXISTING)

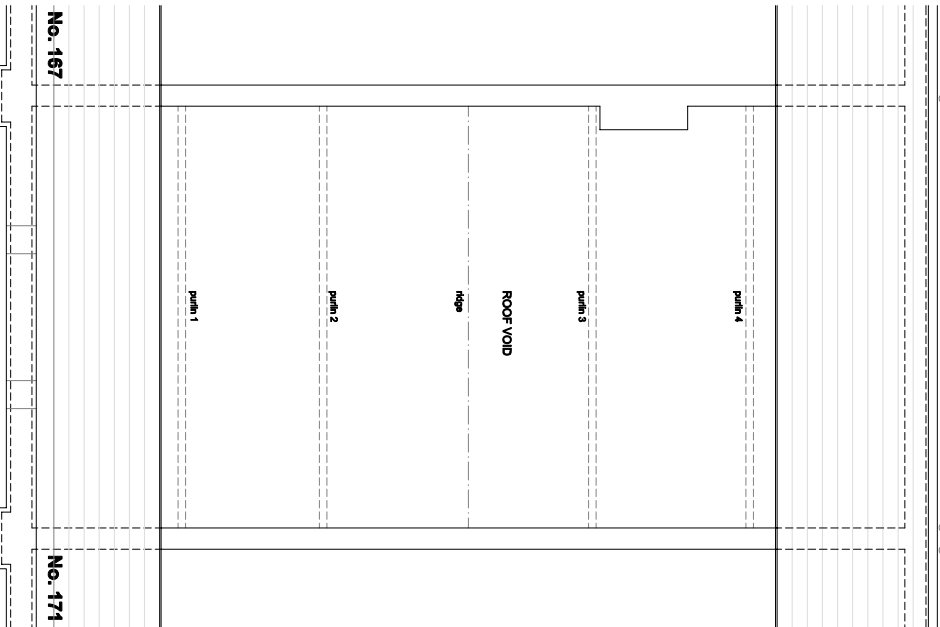

LOFT PLAN (EXISTING)

T2D (Team2Design)
Architecture and Structural Design Consultancy
Building Construction and Renovation Contractors
Project and Property Management Consultancy
email: team2design@tdtdesign.com
tel: 07850 607627 (mobile)

client
Mr. SADAR Mohammed

project
Proposed loft conversion to provide 2 bed
apartment and construct dormer at rear
169 DICKENSON ROAD, LONGSIGHT
MANCHESTER M13 0YN

drawing title
FLOOR PLANS, ELEVATIONS AND SECTION
AS EXISTING

scale 1:100 @ A3	date Jan 2021	dwg no 169DR/01
---------------------	------------------	--------------------

