



Existing Ground Floor

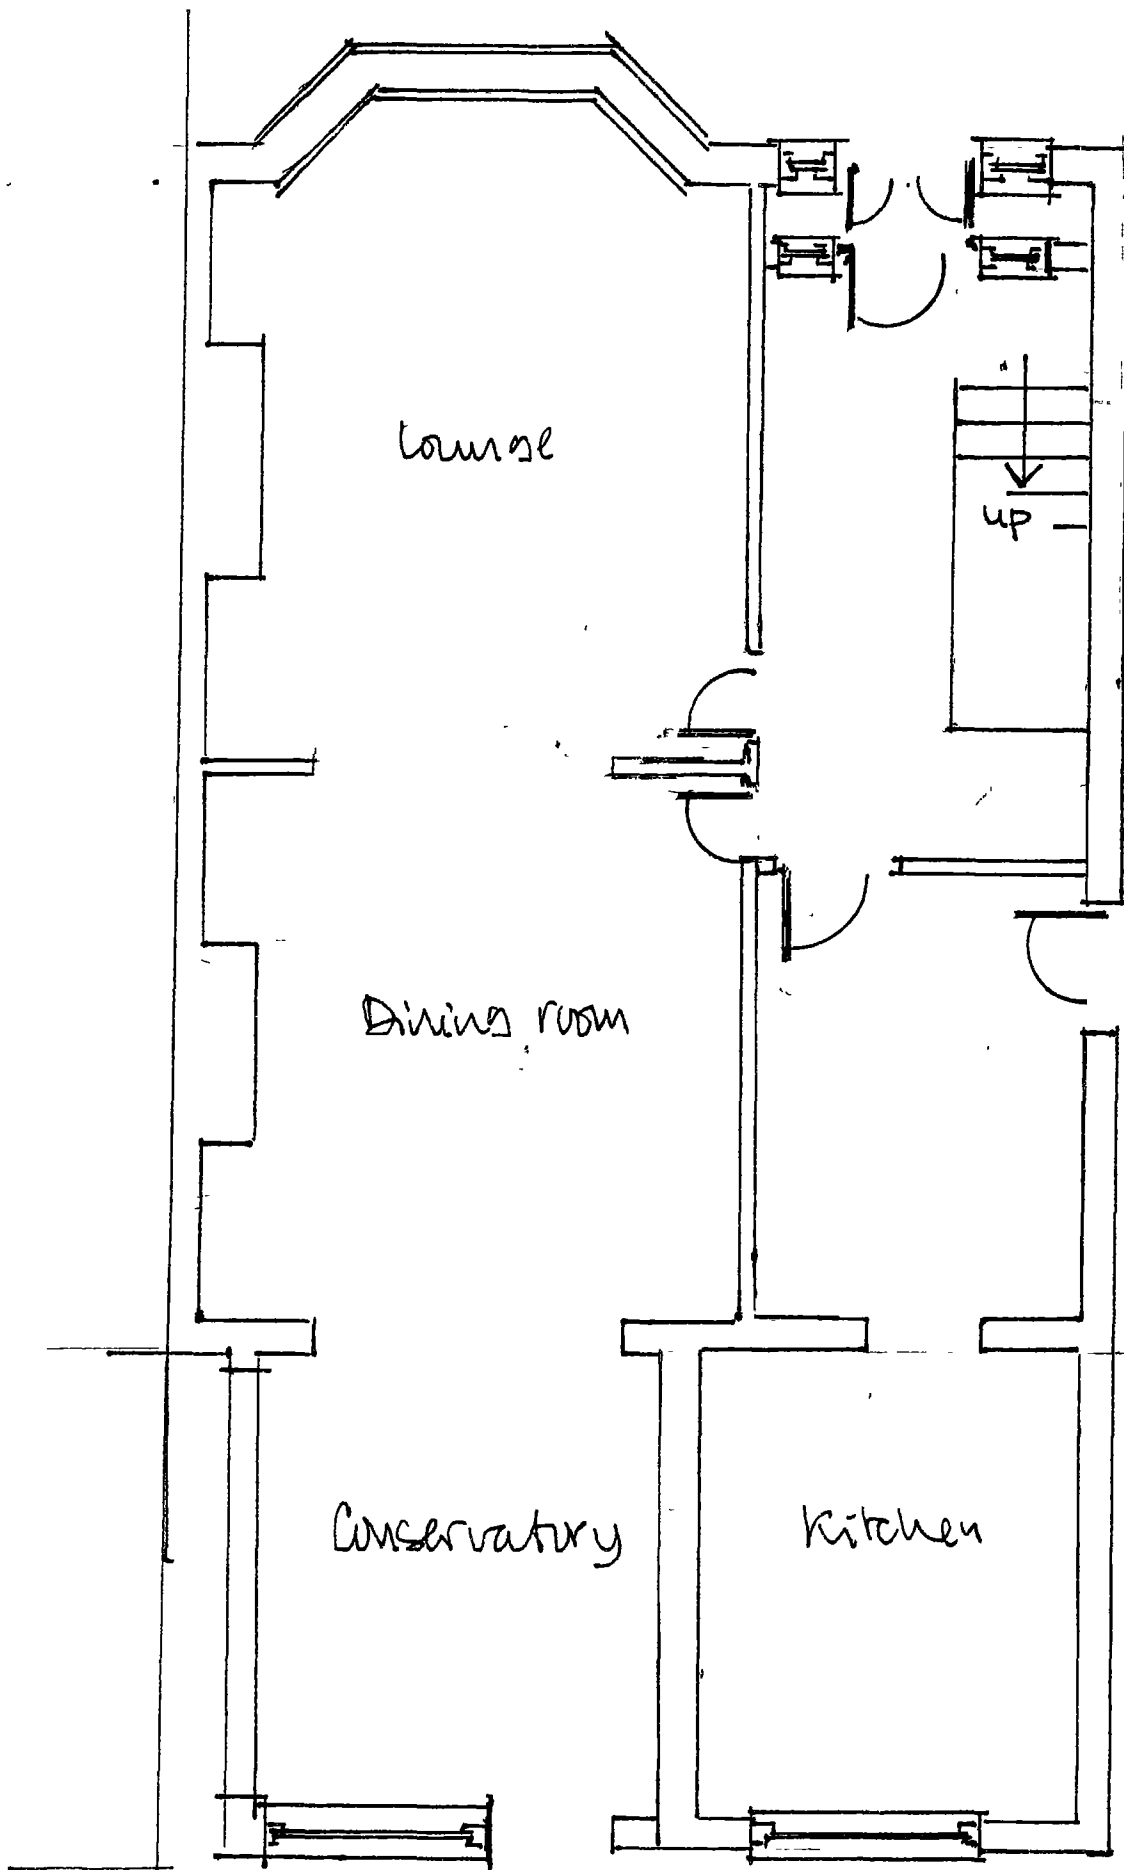


Conservatory and kitchen to be demolished

Proposed Ground Floor

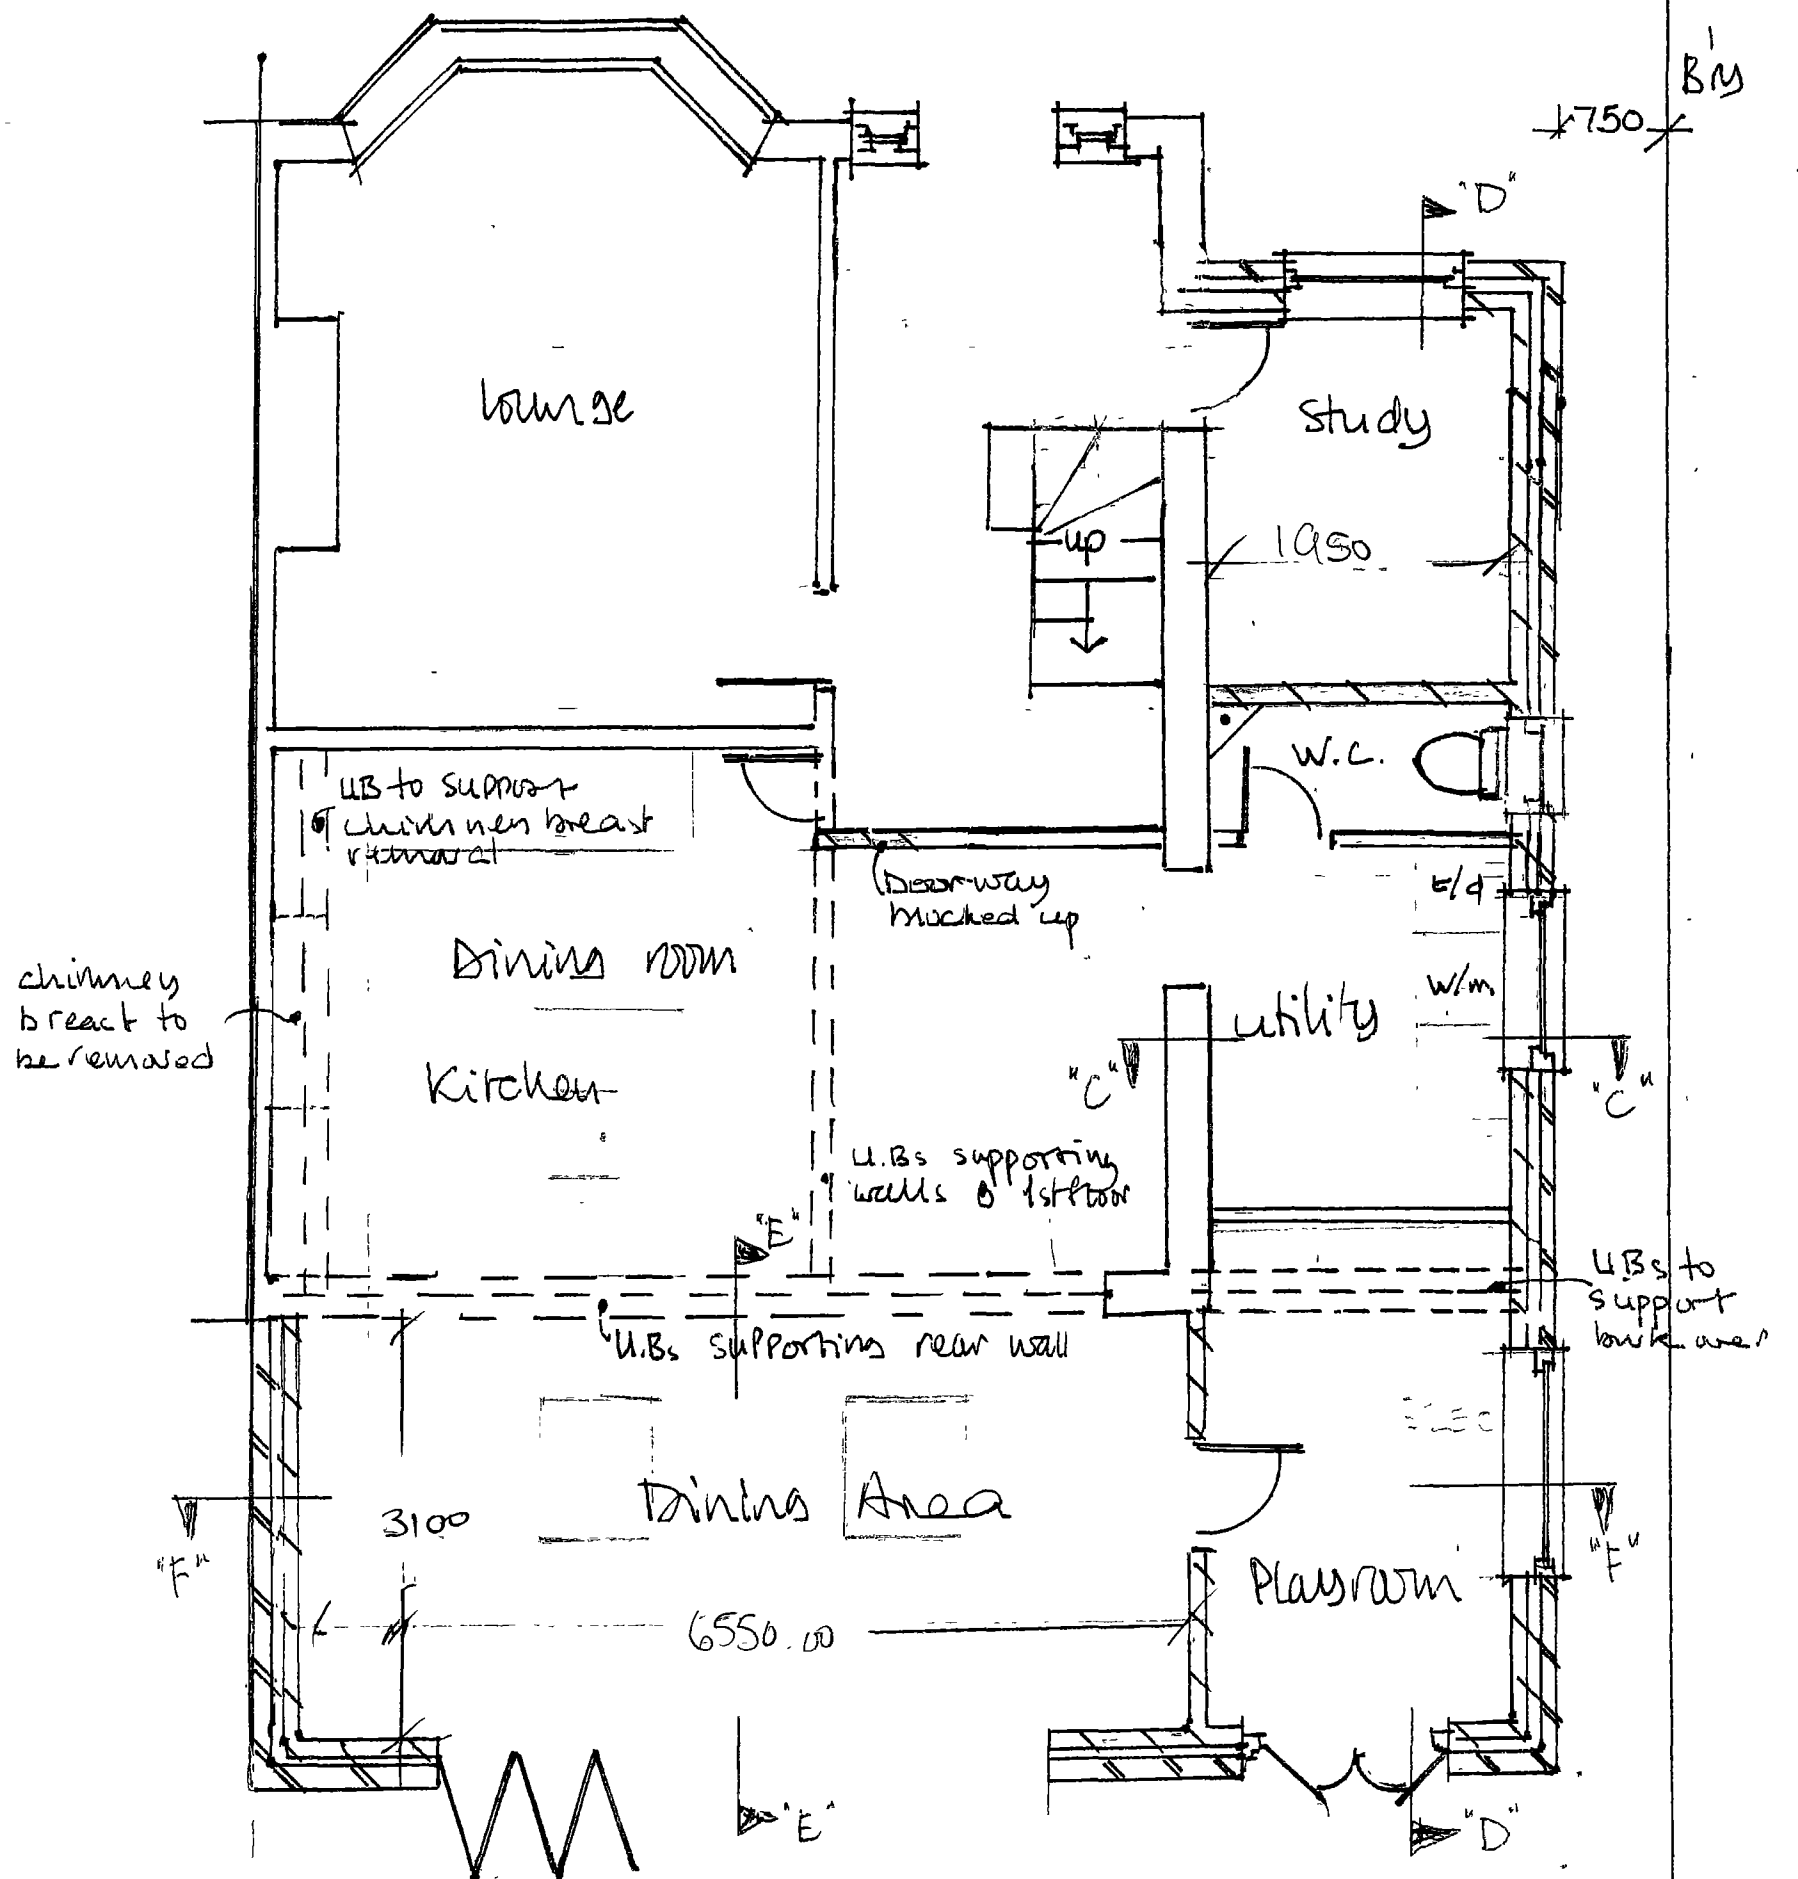


Proposed single storey rear extension, 2 storey rear extension and loft conversion for Mr. S. Wall & Mrs. A. Campbell, 36 Athemarle Rd Charlton M21 9HZ
Plans by Chris Oliver B.Sc. May 2020 Scale 1:50

Existing 1st Floor

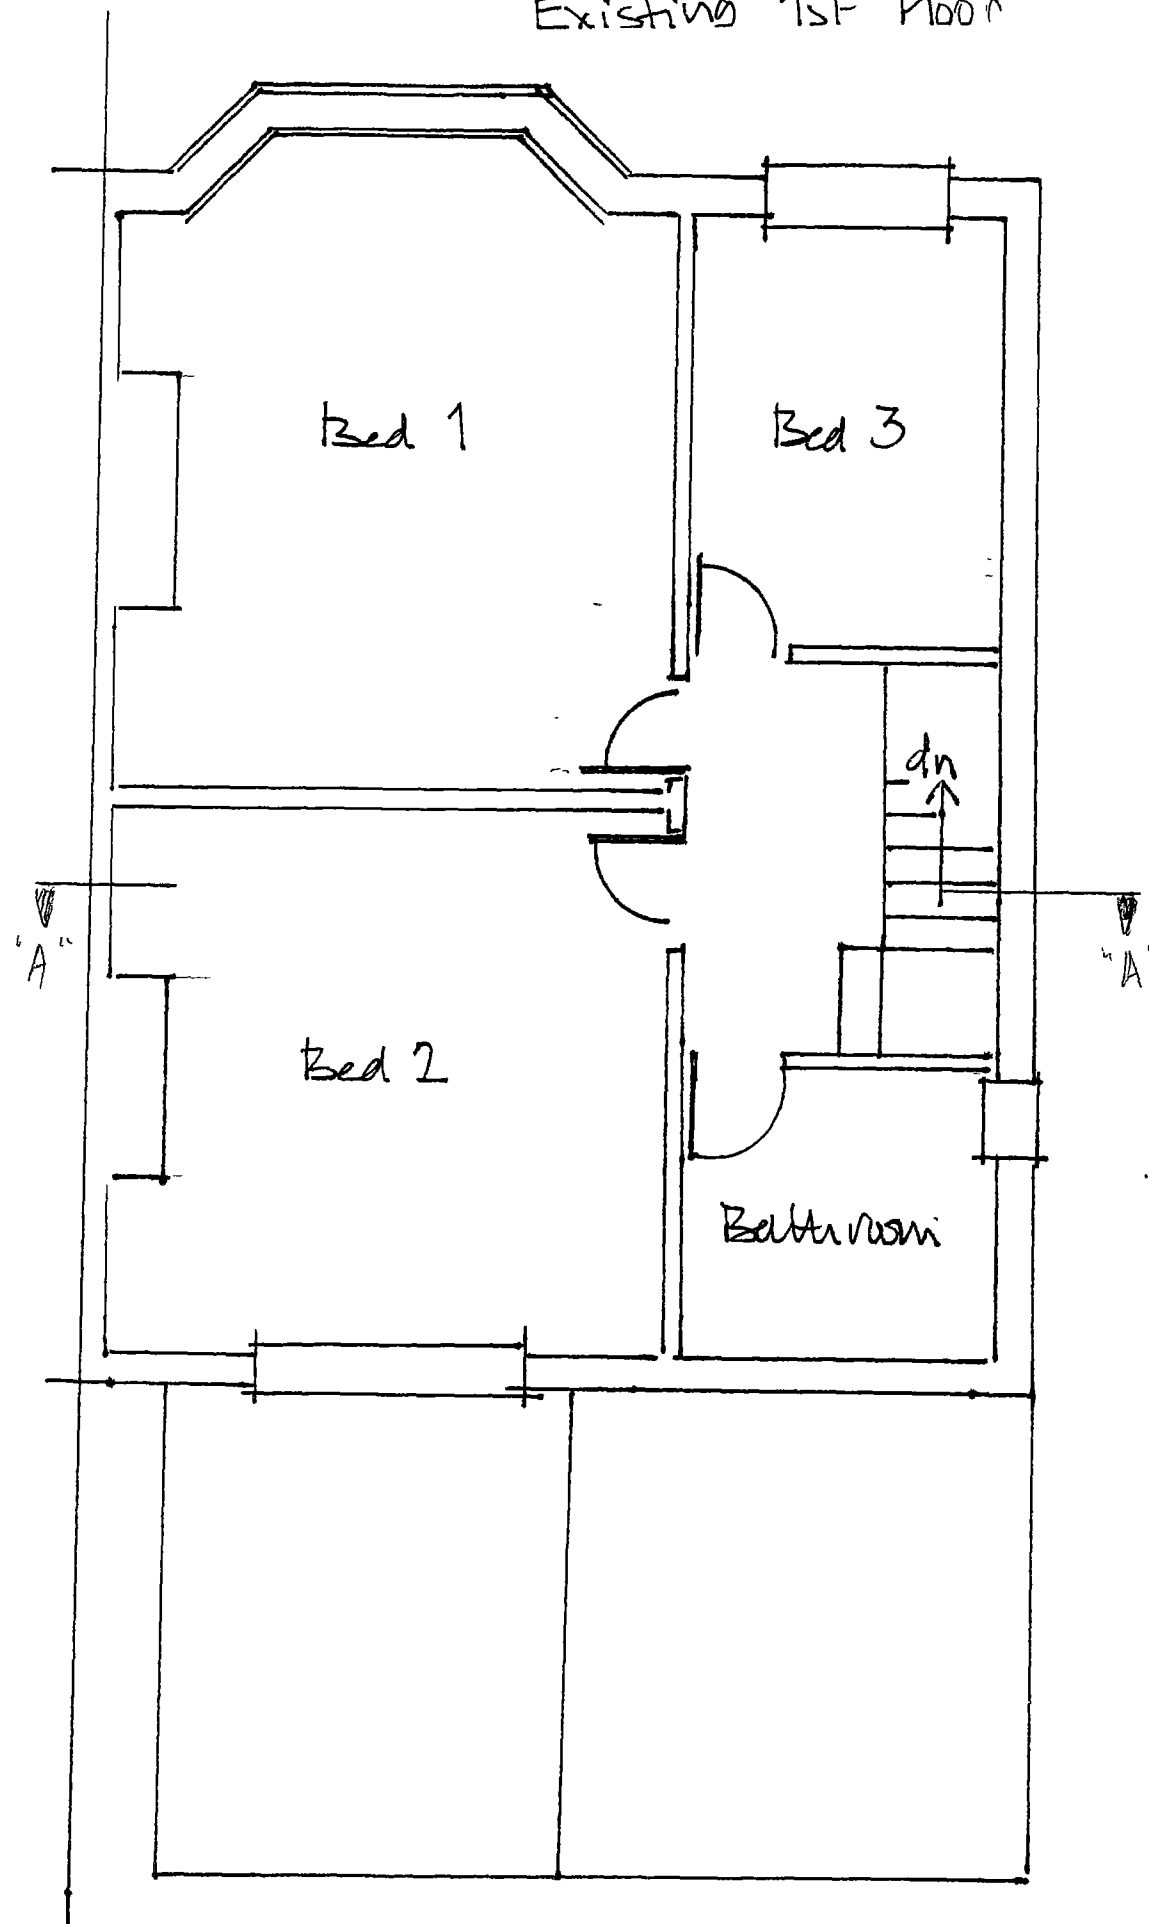


Proposed 1st Floor

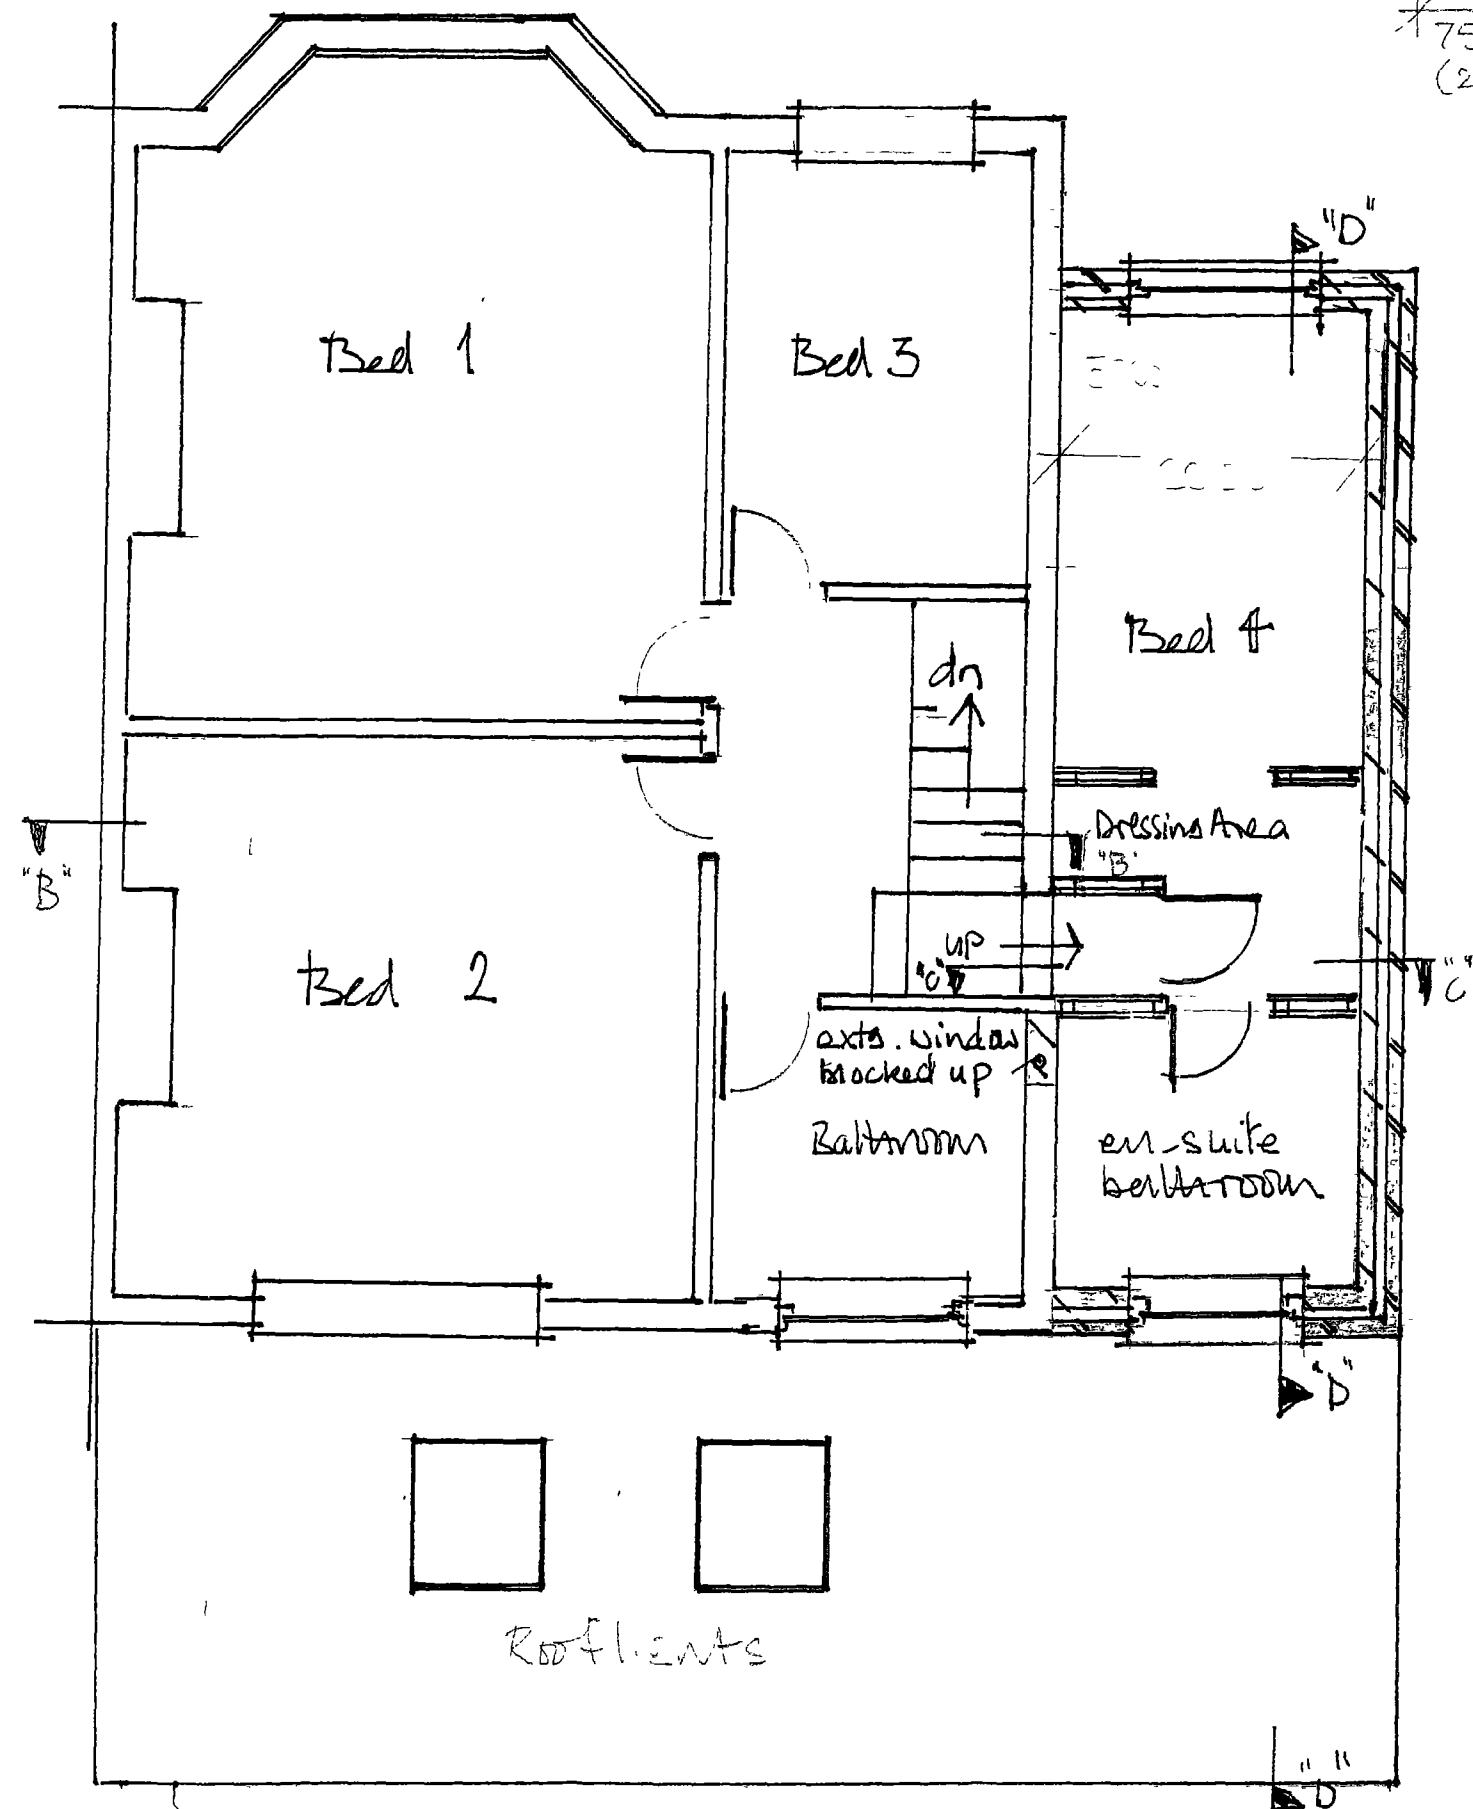


Proposed single storey rear extension, 2 storey side extension and loft conversion for Mr. S. Wall & Ms. A. Campbell, 36 Albemarle Rd Charlton ME1 9HZ

Plans by Chris Oliver B.Sc. Mar 2020

Scale 1:50

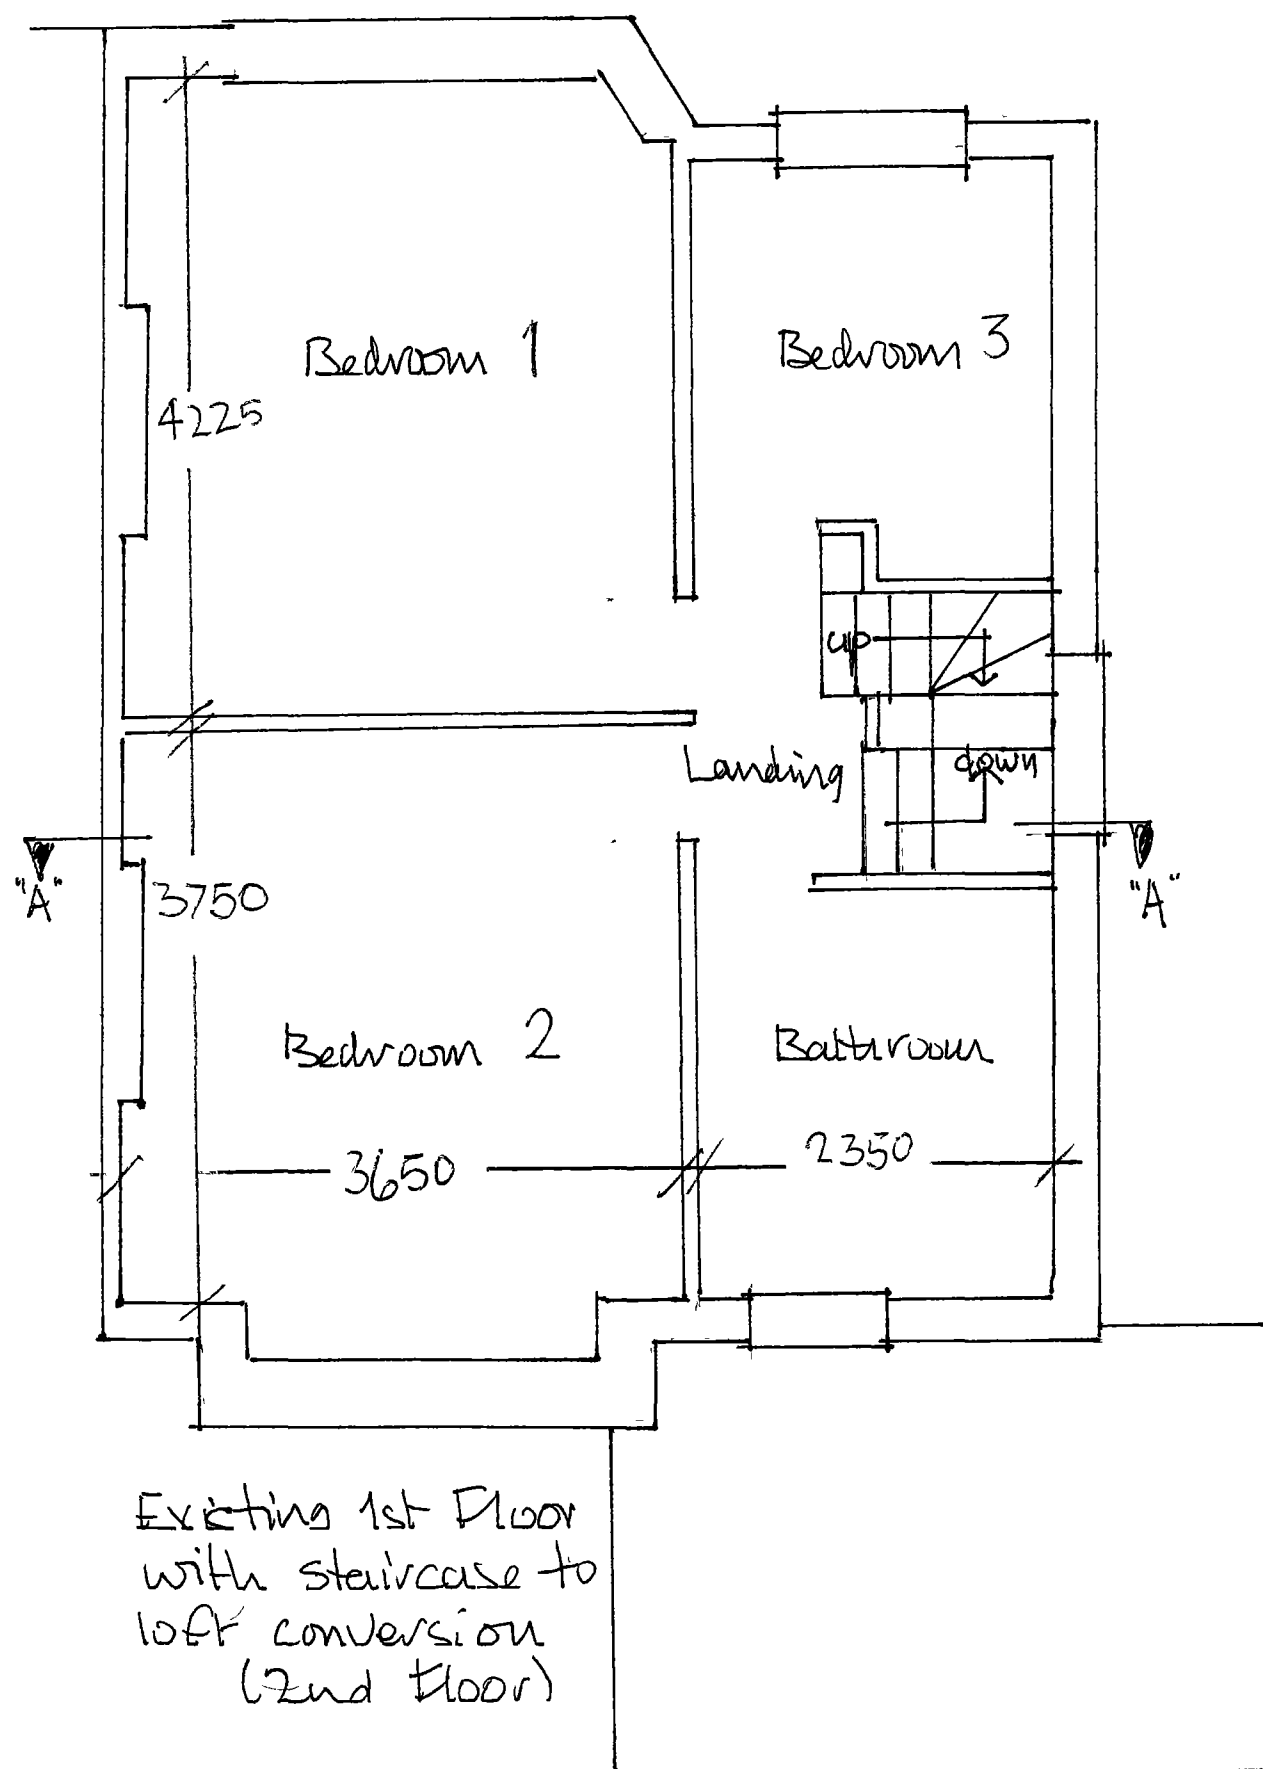

Existing 1st Floor
with staircase to
loft conversion
(2nd floor)

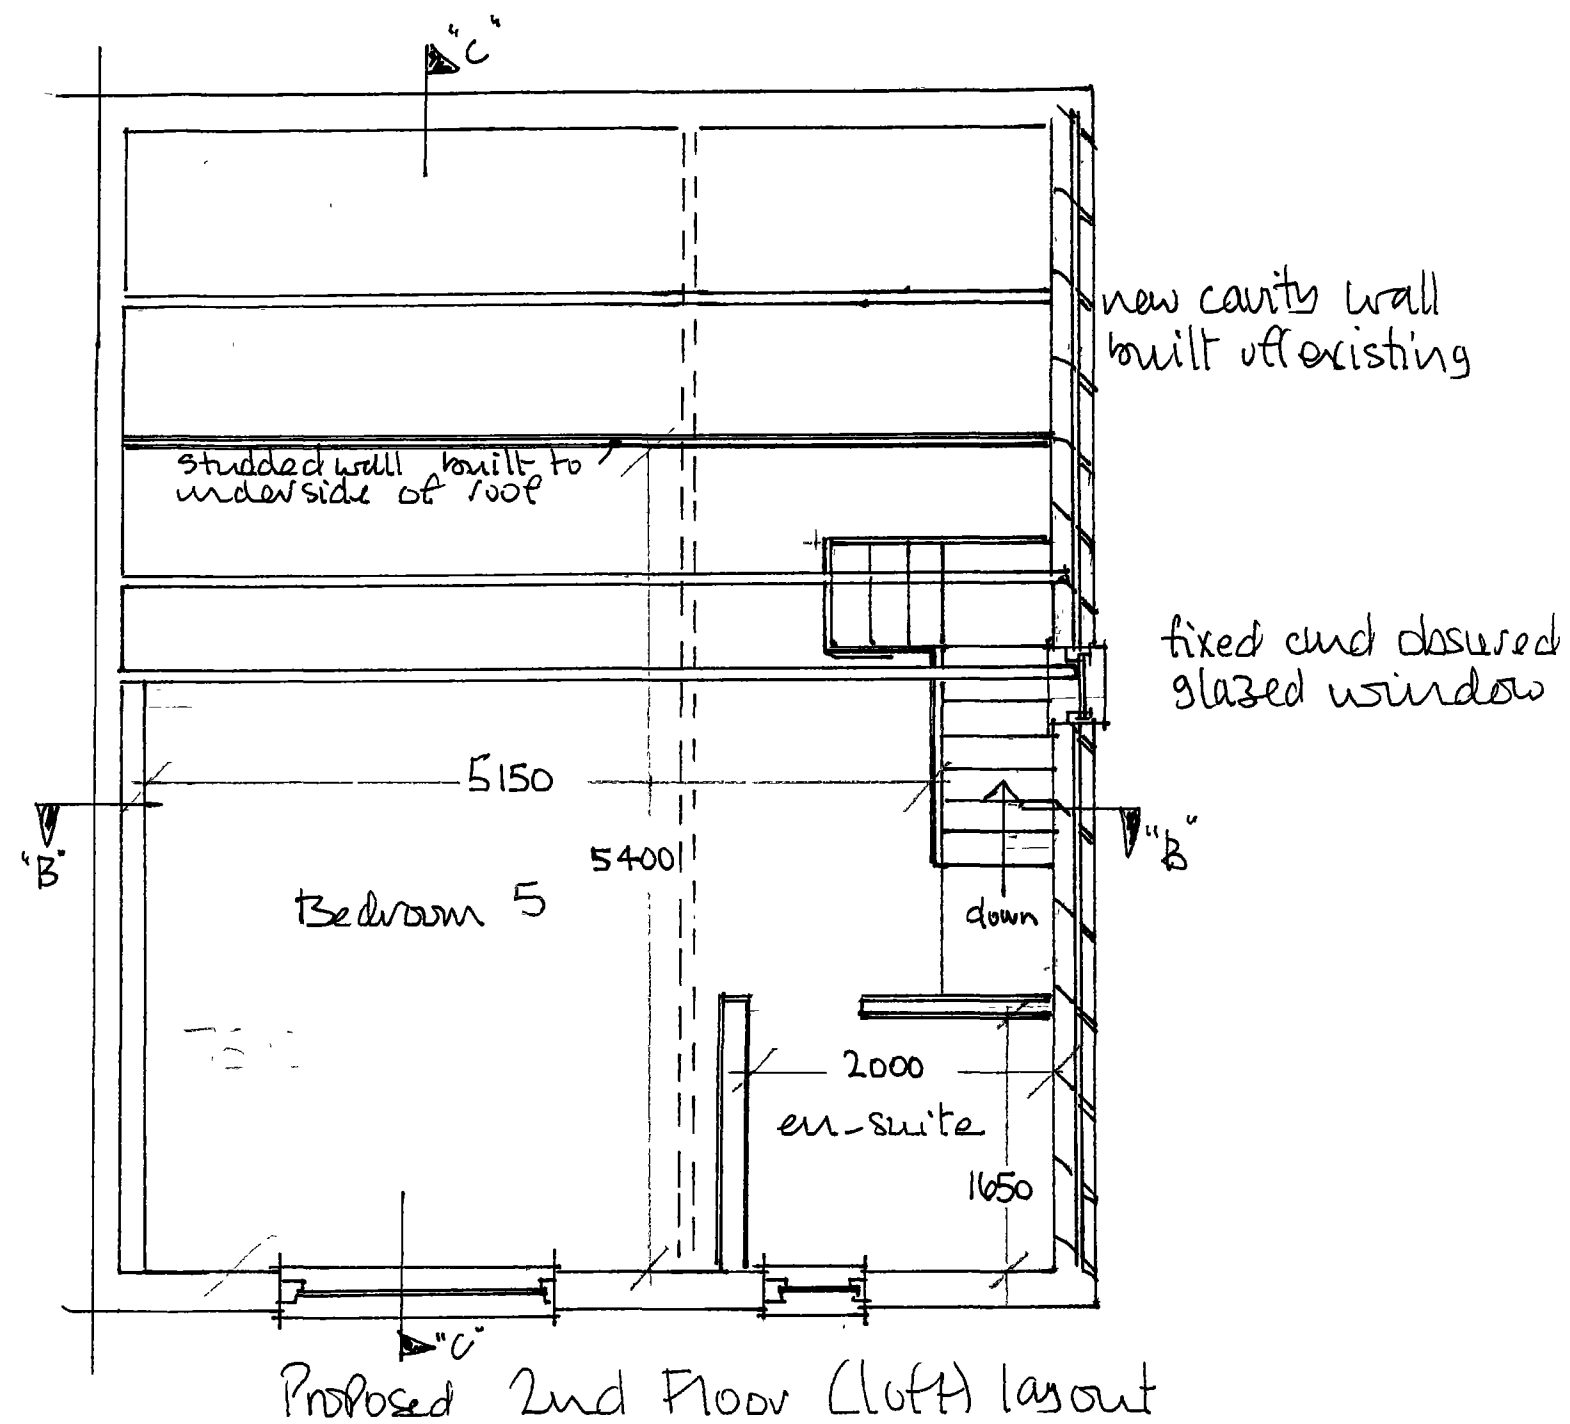


Proposed 2 storey side extension and
single storey rear extension with
loft conversion for:
Mrs S Hall & Mr A Campbell
36 Althermarle Rd Charlton ME1 9HZ

Plans by Chris Oliver B.Sc.

May 2020


Scale 1:50

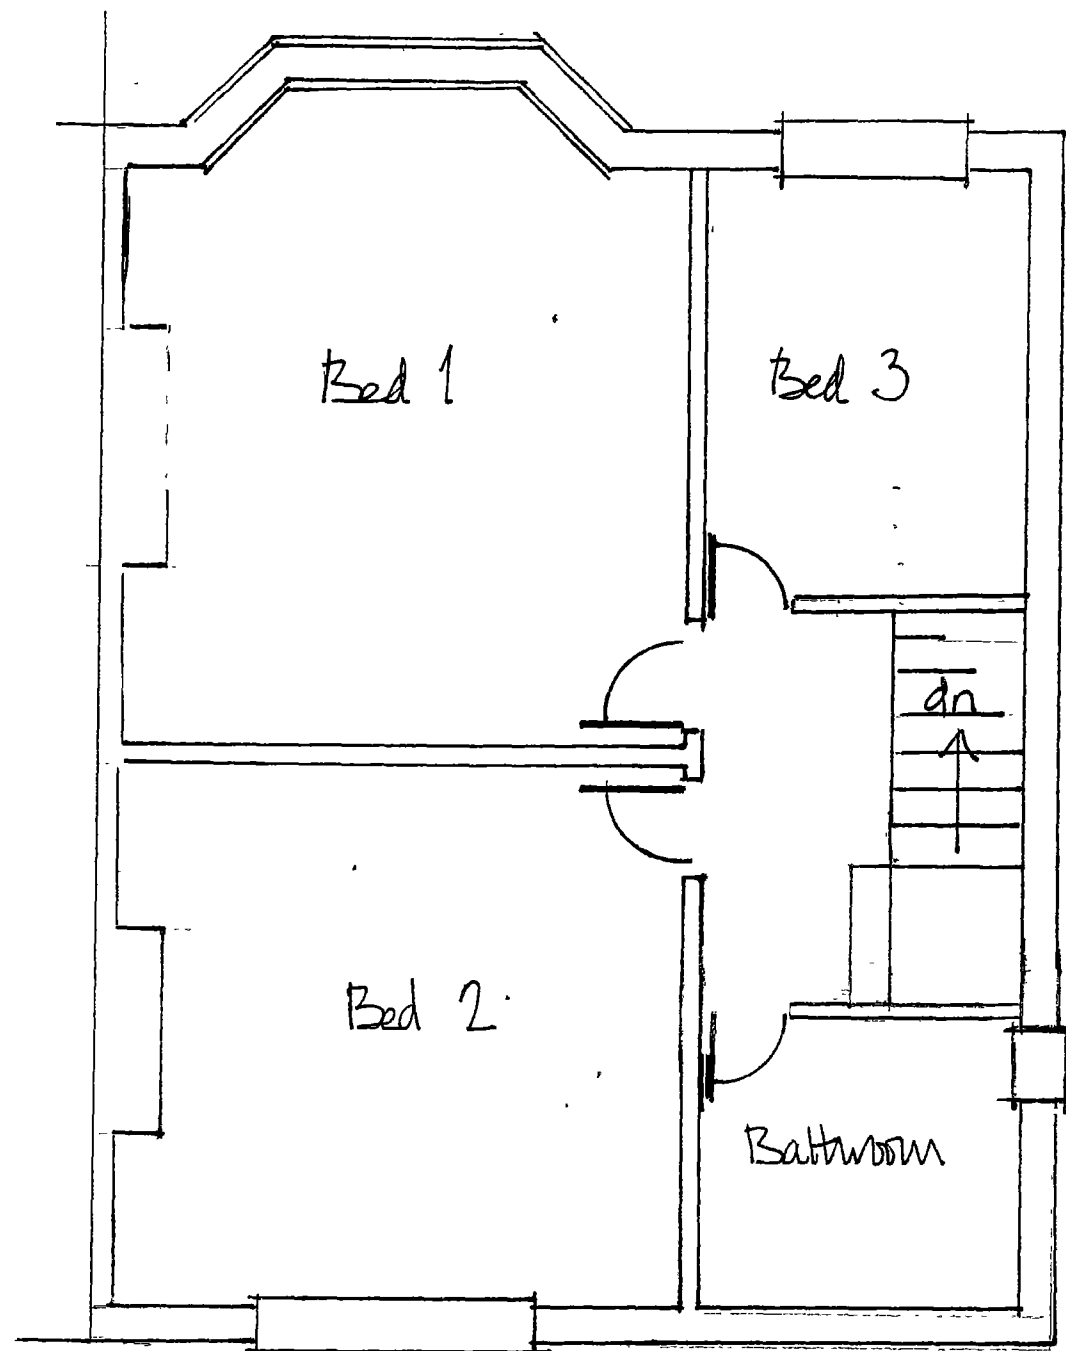

Proposed single storey rear extension, 2 storey side extension and loft conversion for:
 Mr S. Wall and Mrs A. Campbell
 36 Albemarle Rd Charlton M21 9HZ


Plans by Chris Oliver B.Sc.
 May 2020
 Scale 1:50

Proposed 2nd floor loft layout

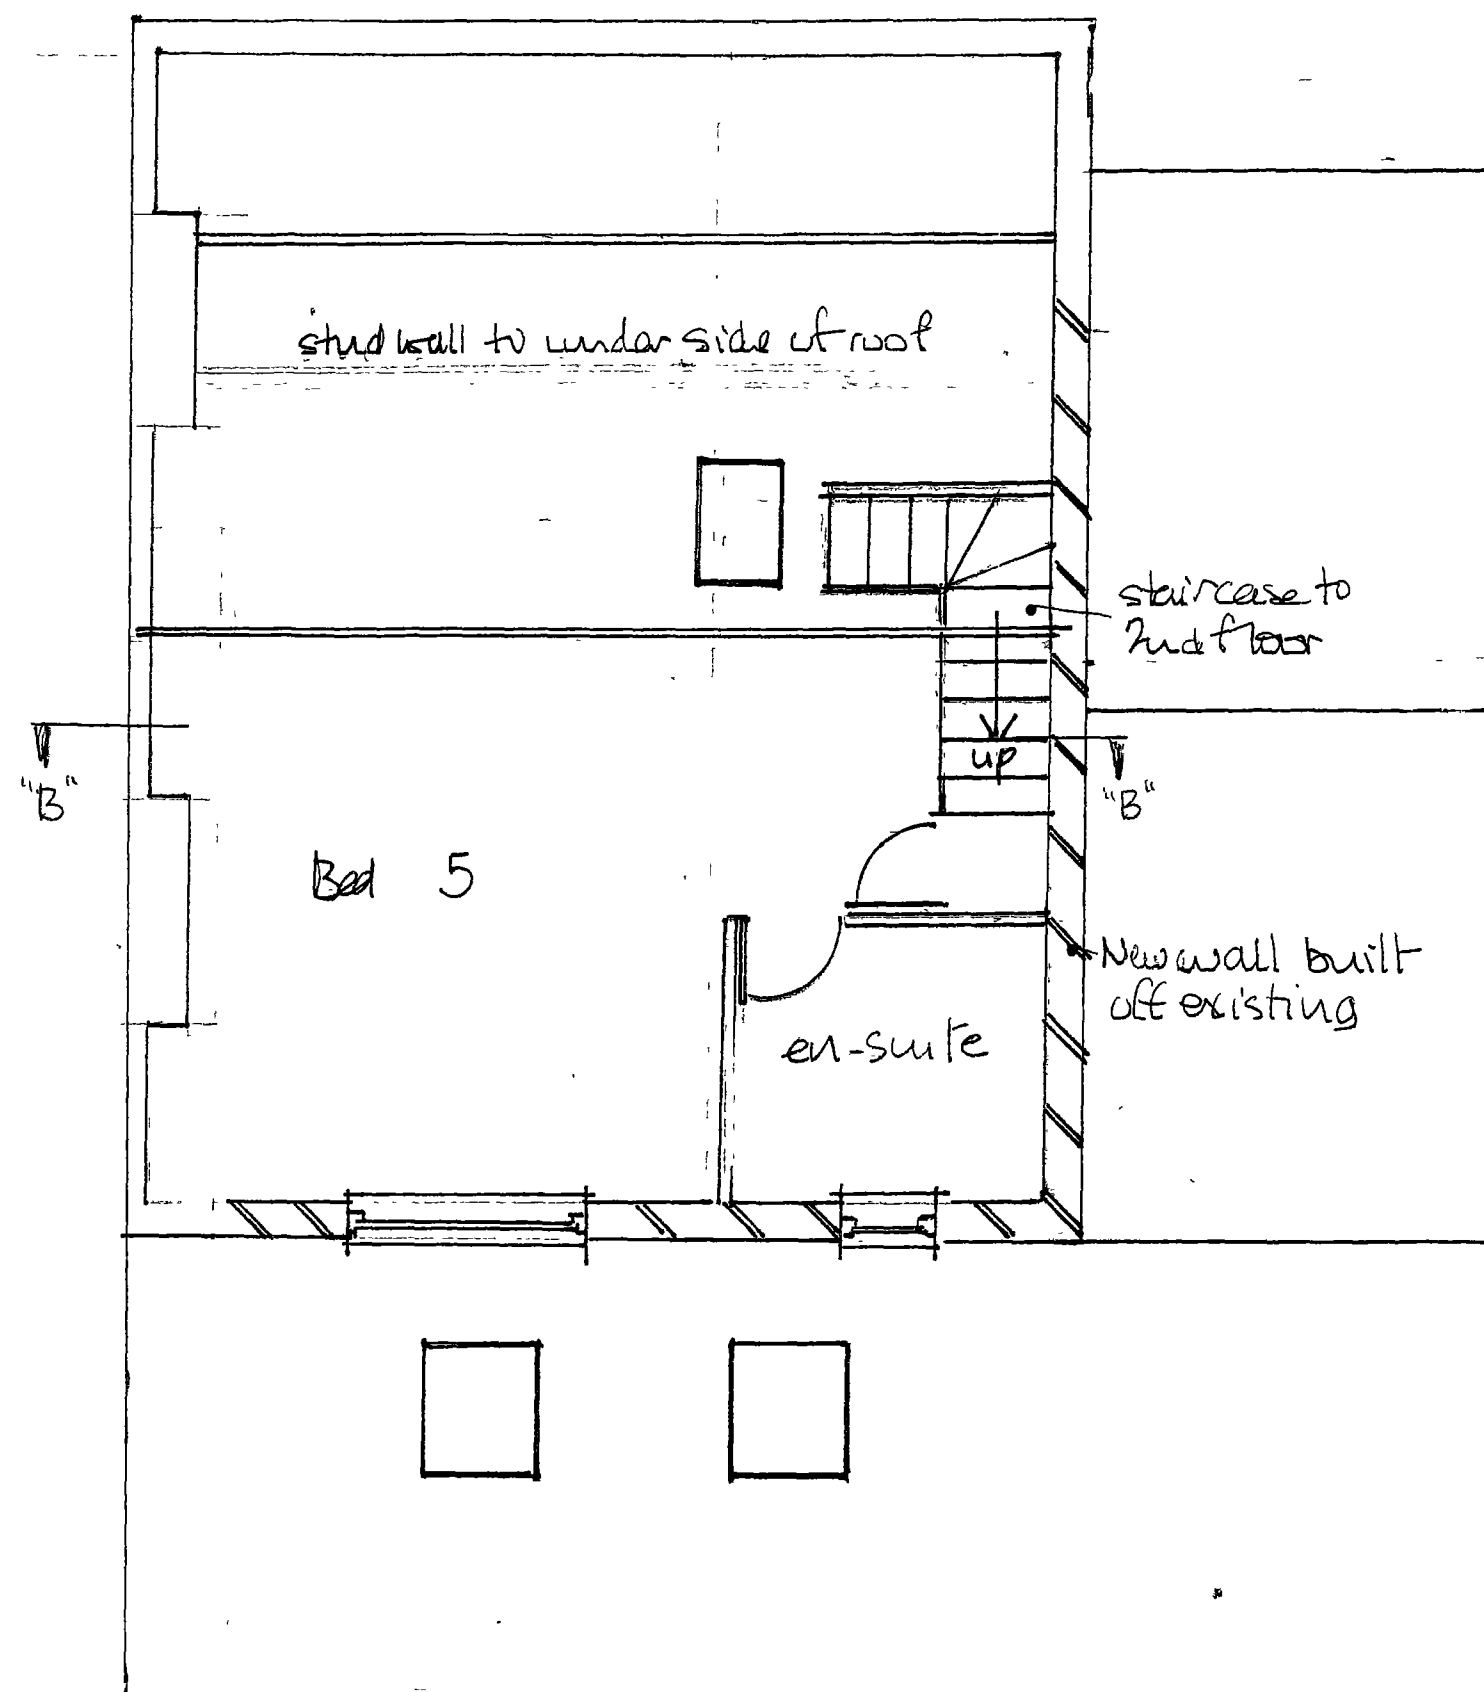




Existing front elevation
(South)

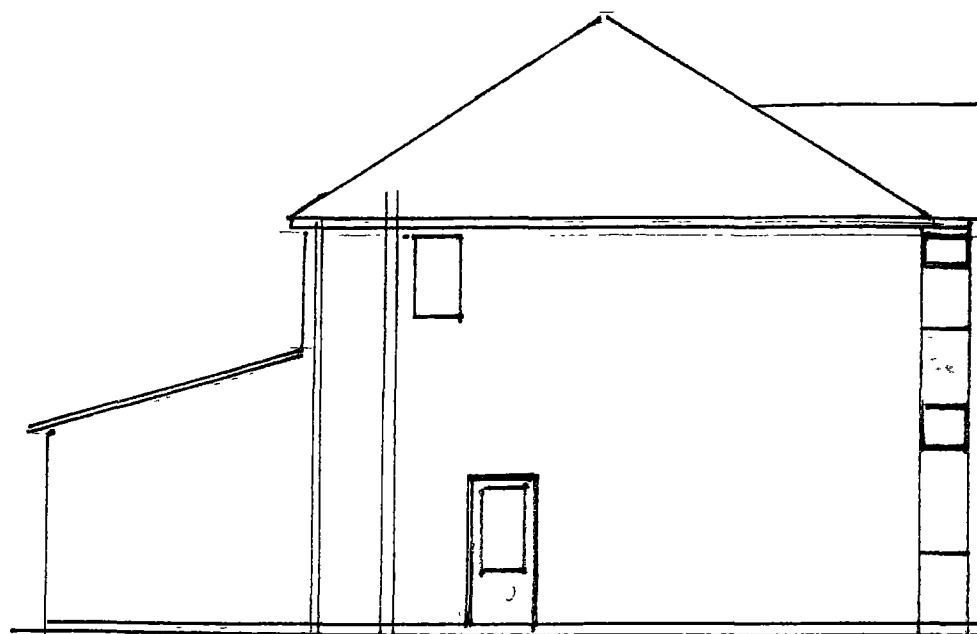


Existing side elevation
(West)

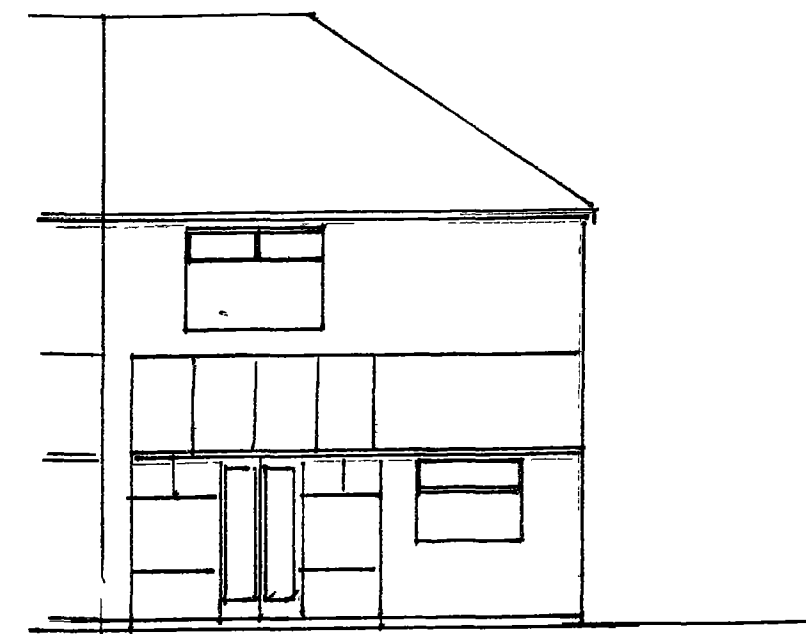

Existing rear elevation
(North)



Proposed front elevation
(South)

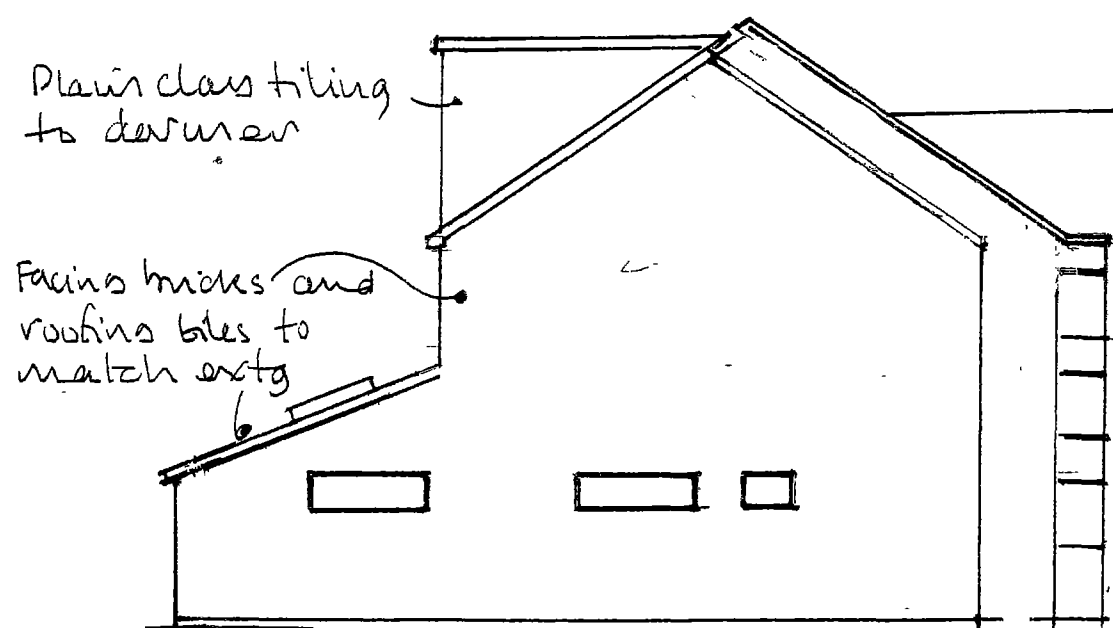

Proposed side elevation
(West)



Proposed rear elevation
(North)

Elevations Scale 1:100

Proposed single storey rear extension, 2 storey
side extension and loft conversion for
Mrs Wall & Mr A. Campbell 36 Athemarle Road
Charlton M21 9HZ

Plans by Chris Oliver B.Sc. May 2020