




This drawing is copyright and owned by Marston and Grundy LLP, and is for use on this site only unless contractually stated otherwise.
DO NOT SCALE this drawing (printed or electronic versions). Contractors must check all dimensions from site.
All other design team elements, where indicated, have been imported from the consultant's drawings and reference should be made to the individual consultant's drawings for exact setting out, size and type of component.
Discrepancies and / or ambiguities within this drawing, between it and information given elsewhere, must be reported immediately to the architect for clarification before proceeding.
All works are to be carried out in accordance with the latest British Standards and Codes of Practice unless specifically directed otherwise in the specification.
Responsibility for the reproduction of this drawing in paper form, or if issued in electronic format, lies with the recipient to check that all information has been replicated in full and is correct when compared to the original paper or electronic. Graphical representations of equipment on this drawing have been co-ordinated, but are approximations. Please refer to the Specifications and / or Details for actual sizes and / or specific contractor construction information.
This original document is issued for the purpose indicated below and contains information of confidential nature. Further copies and circulation will be strictly in accordance with the confidentiality agreement under the contract. This original must be destroyed or returned to the contractor.

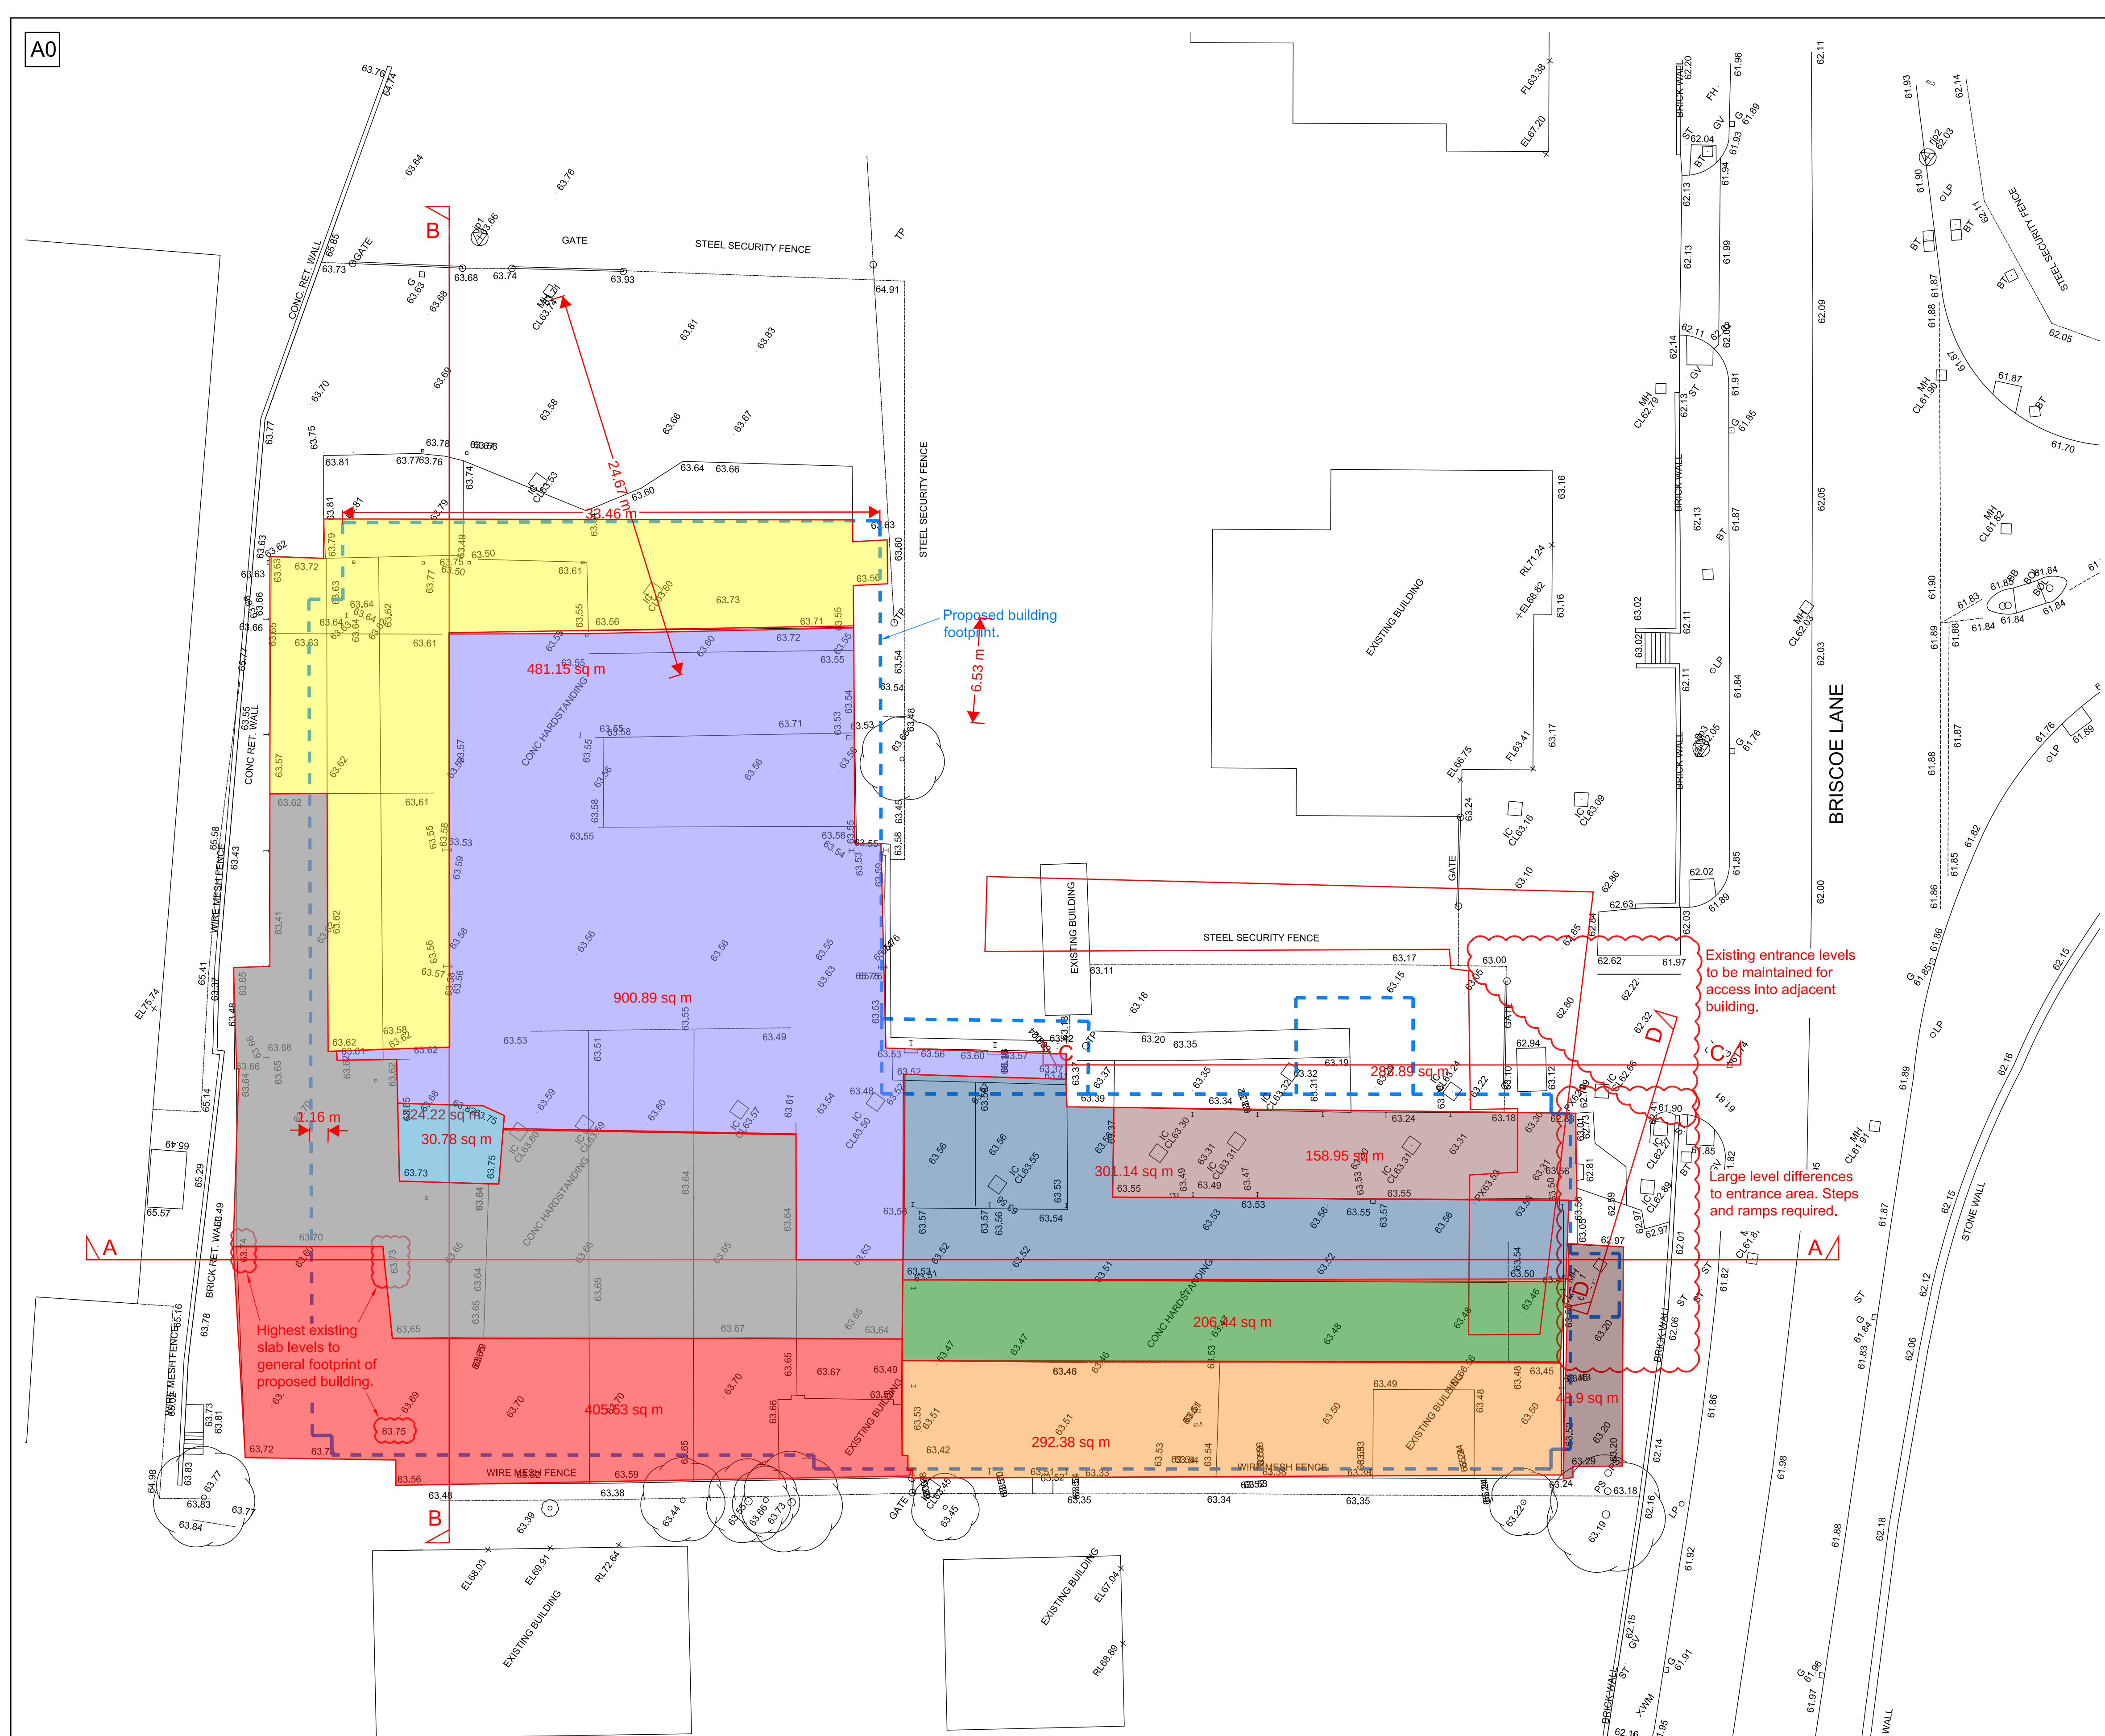


SITE PLAN
SCALE 1:200

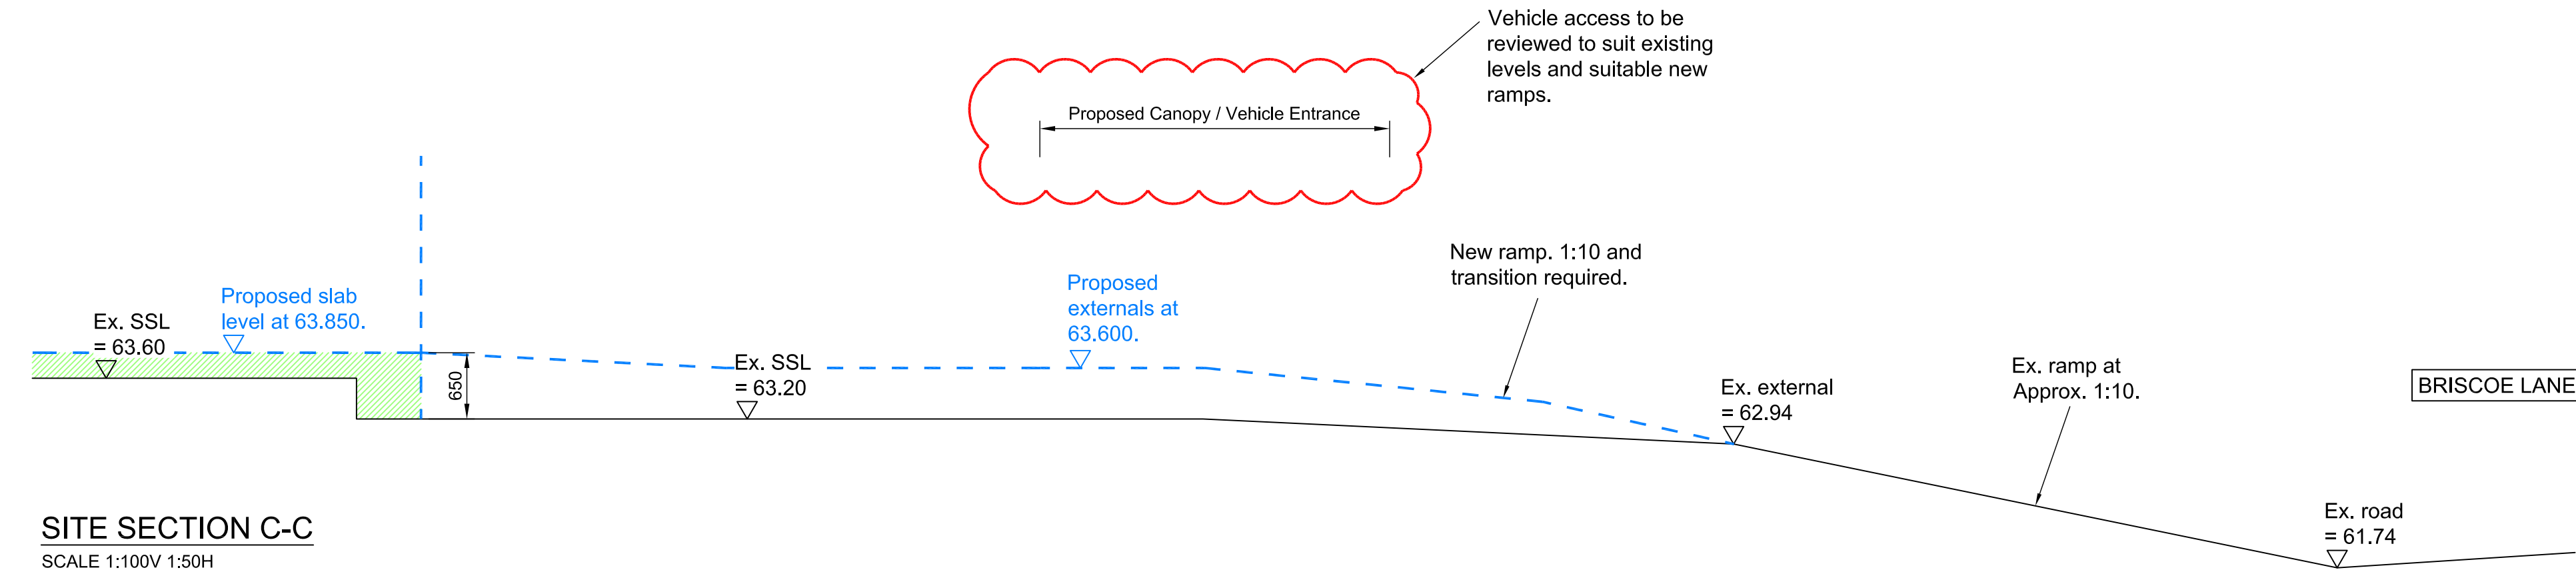

SITE SECTION C-C
SCALE 1:100V 1:50H

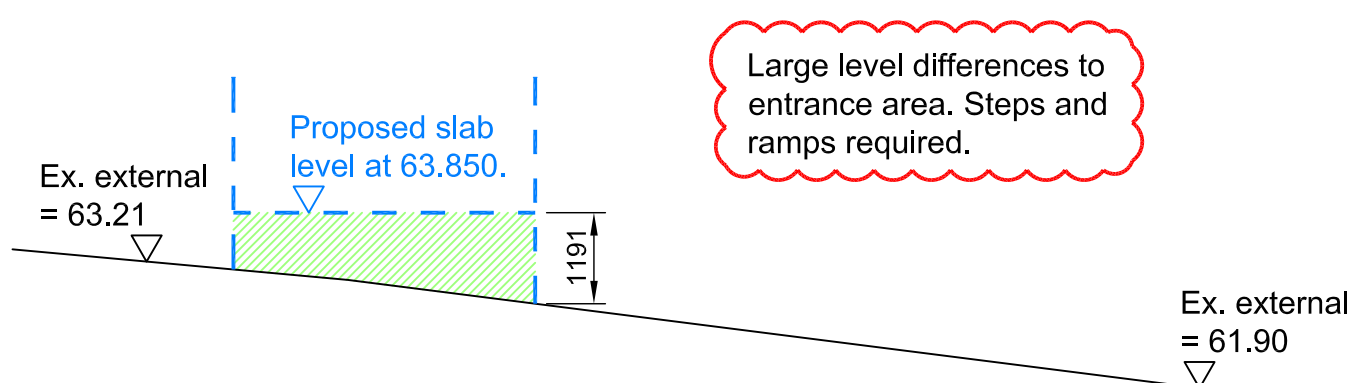

SITE SECTION D-D
SCALE 1:100V 1:100H

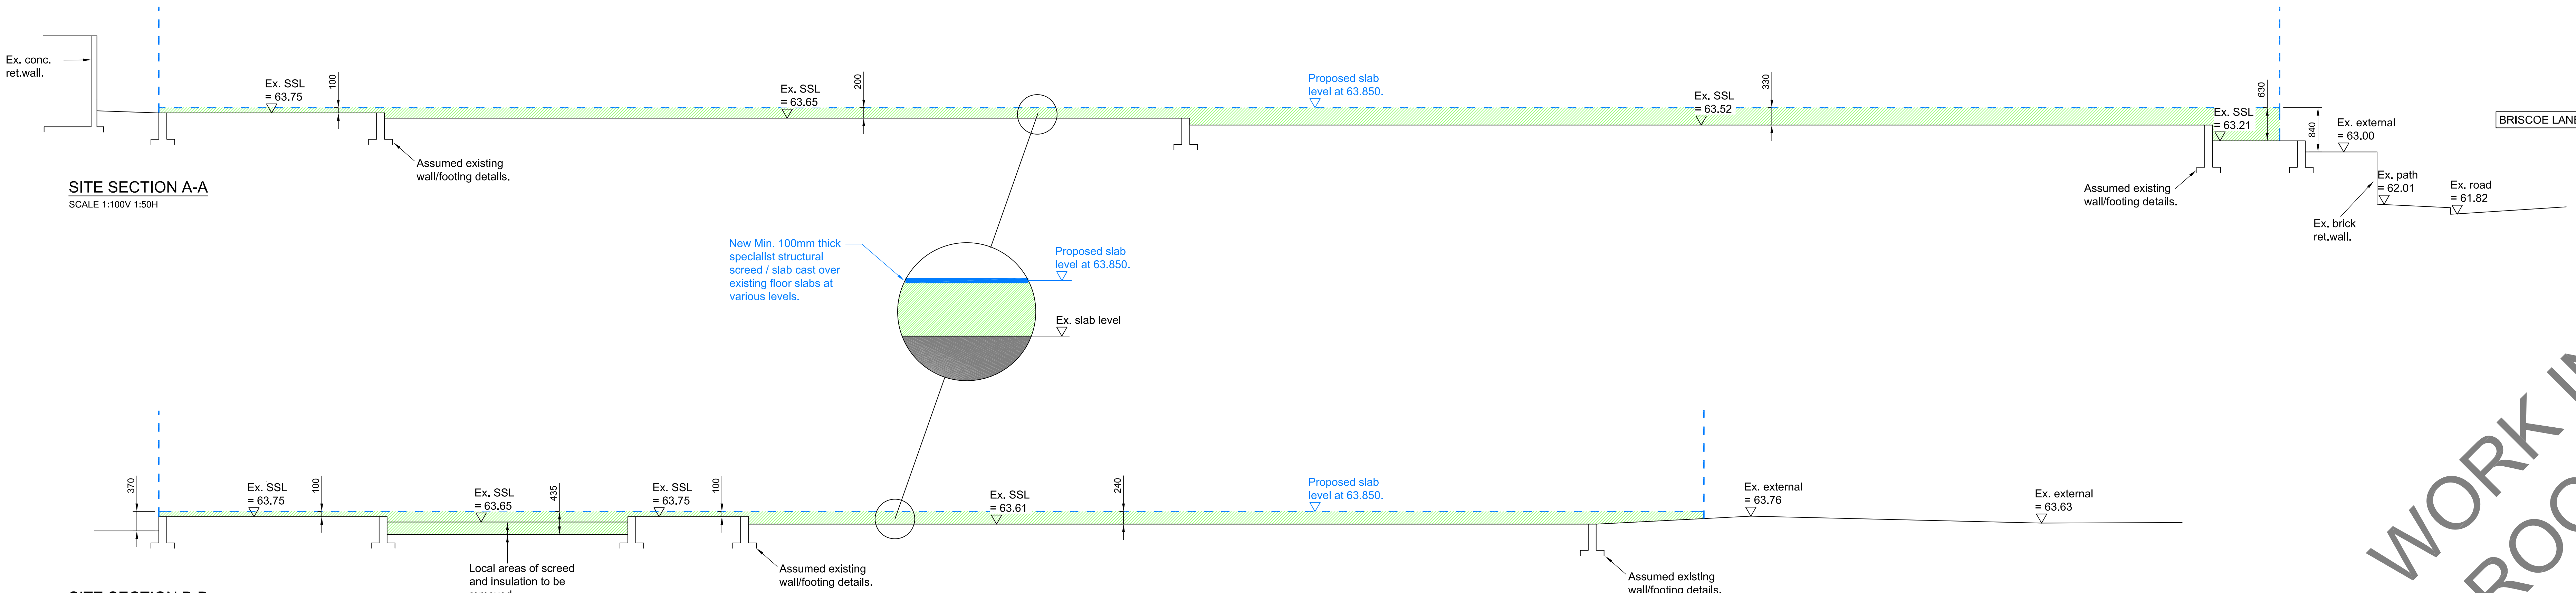

SITE SECTION A-A
SCALE 1:100V 1:50H

SITE SECTION B-B
SCALE 1:100V 1:50H

WORK IN PROGRESS

P1	PRELIMINARY ISSUE	AMT	06.06.10	MD
Rev	Description	By	Date	Chk'd
Marston & Grundy LLP Consulting Engineers Priory House, Ellesmere Ave Marple, Stockport, Cheshire, SK6 7AN Telephone: 0161 427 7231 Email: mail@marstonandgrundy.com				
Client CASSEL & FLETCHER				
Project BRISCOE LANE MANCHESTER				
Drawing SITE SECTIONS PROPOSED SLAB LEVEL				
Purpose of Issue PRELIMINARY		Status S1		
Project No. 12123	Scale @ A1 As noted	Date 05.06.20	Drawn AMT	Checked MD
Drawing Identifier BCL-MAG-ZZ-XX-DR-C-0500	Project origin	zone level	file type role	number Revision