


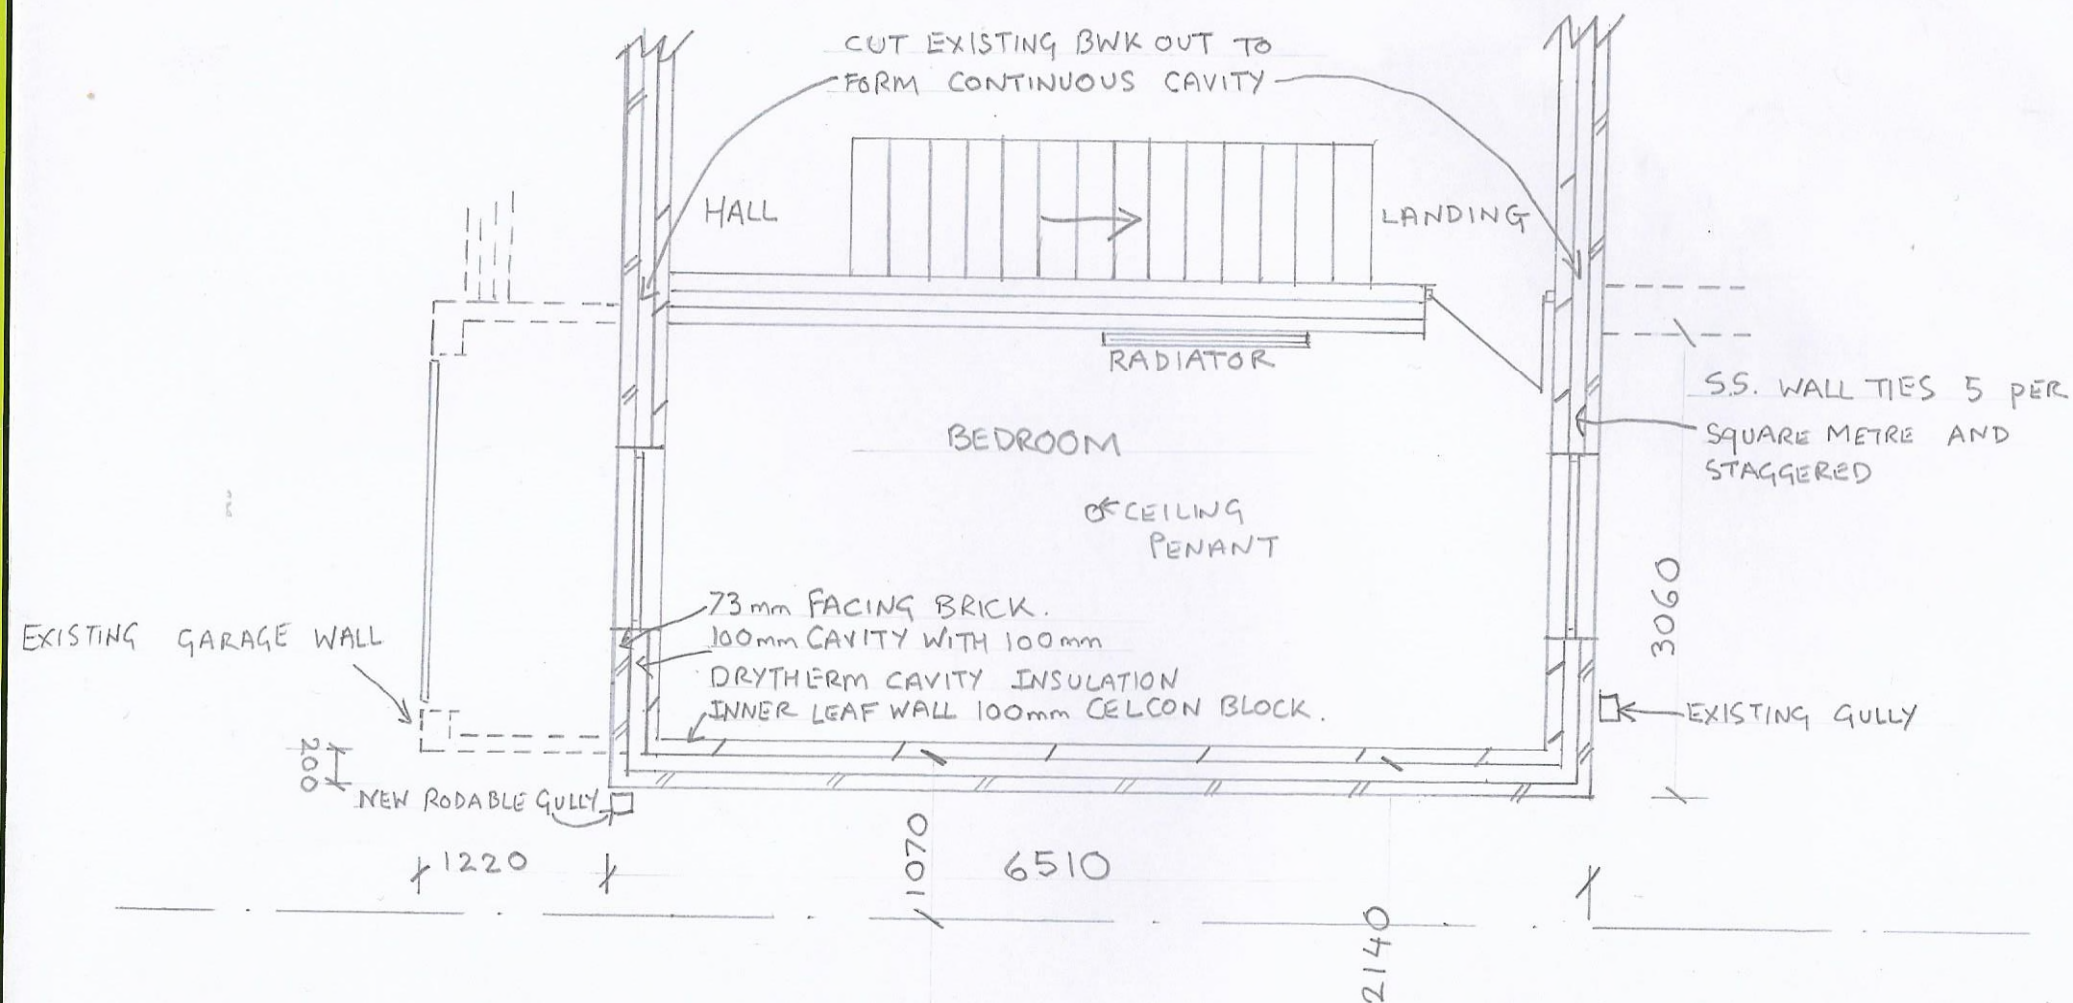

PROPOSED 1st FLOOR PLAN SCALE 1:50

PROJECT.
 BEDROOM EXTENSION ABOVE
 EXISTING GARAGE. 14 FAIRWOOD RD
 BROOKLANDS M/C M239JR.
 SCALE 1:50 DATE JAN 2021
 M.S.