


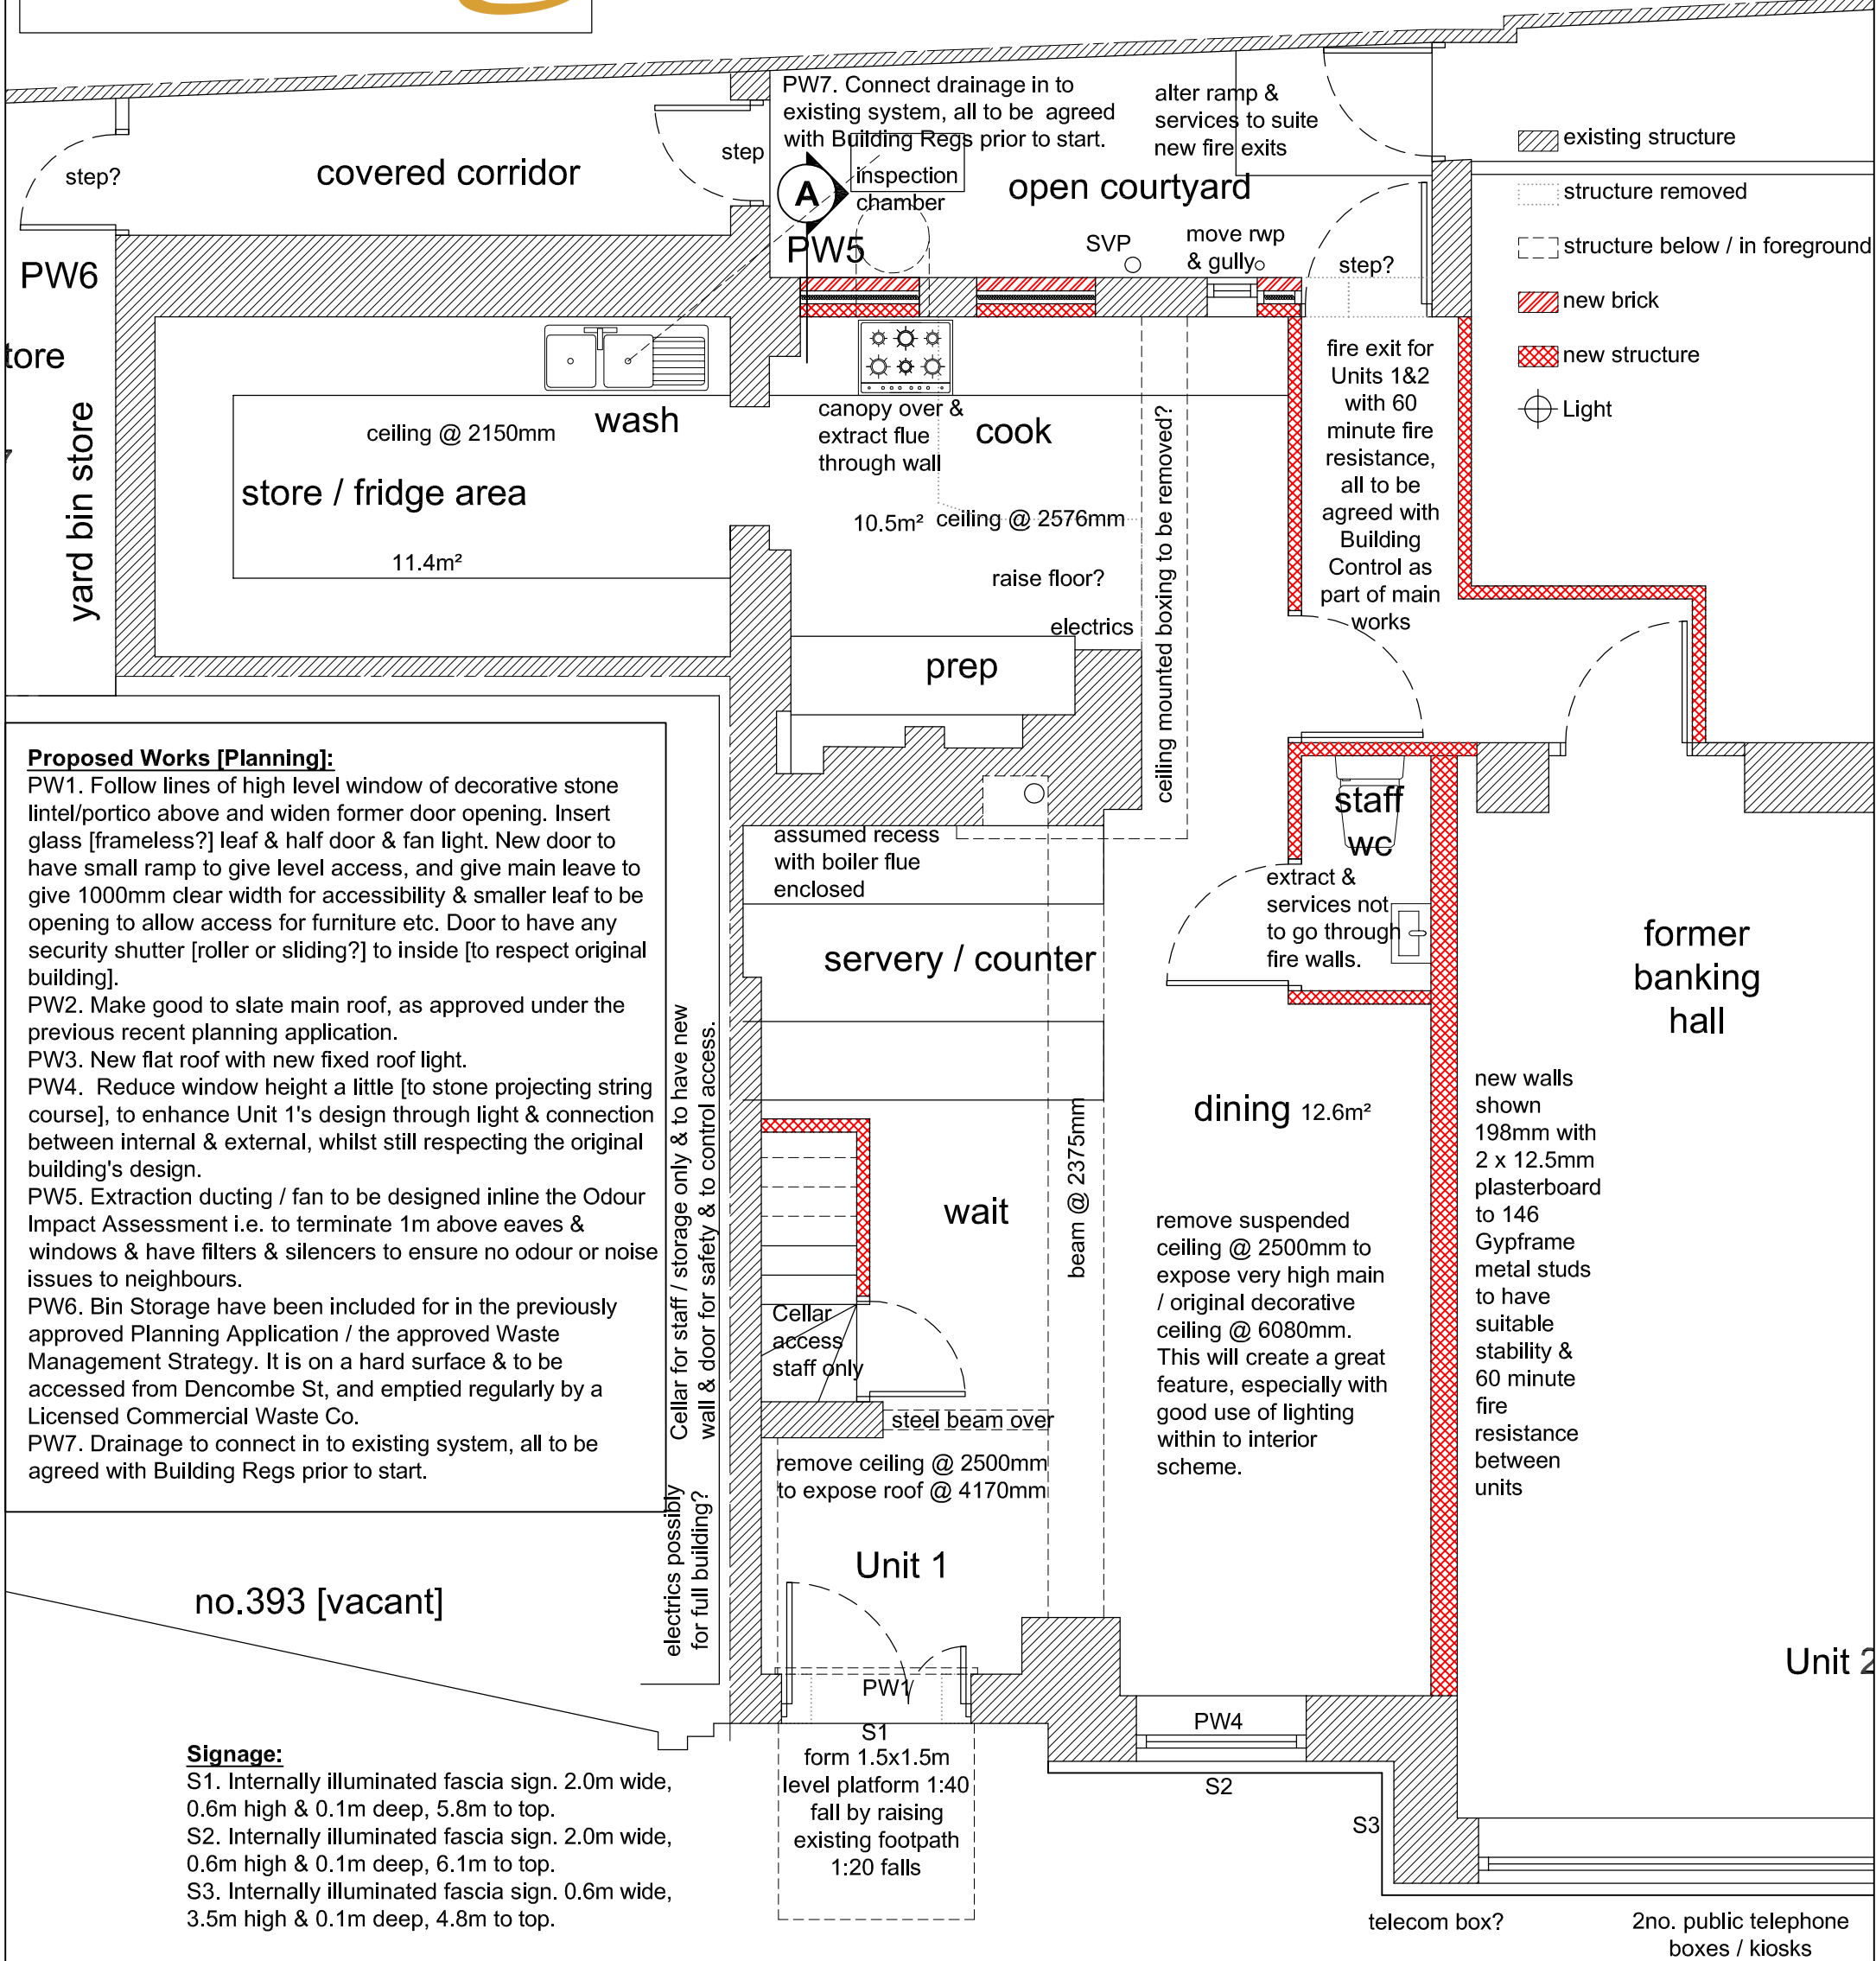

Proposed Ground Floor Plan



public litter bin

wide public footpath to Dickinson Road



Rev.B-Title changed for Planning App.
Rev.A-Drawing revised to show designed extraction system.

UNIT 1, 570-572 STOCKPORT RD,
LONGSIGHT, M12 4JJ

PROPOSED EXTERNAL ALTERATIONS

FOR KARAK CHAAI

hilton architecture & surveying ltd

m 07786 023 904 e hilton-architecture@mail.com t 0161 652 6790
a 'design studio' 12 Carr House Road, Springhead, Oldham OL4 4PA

Scale 1:50 @ A3

05B