


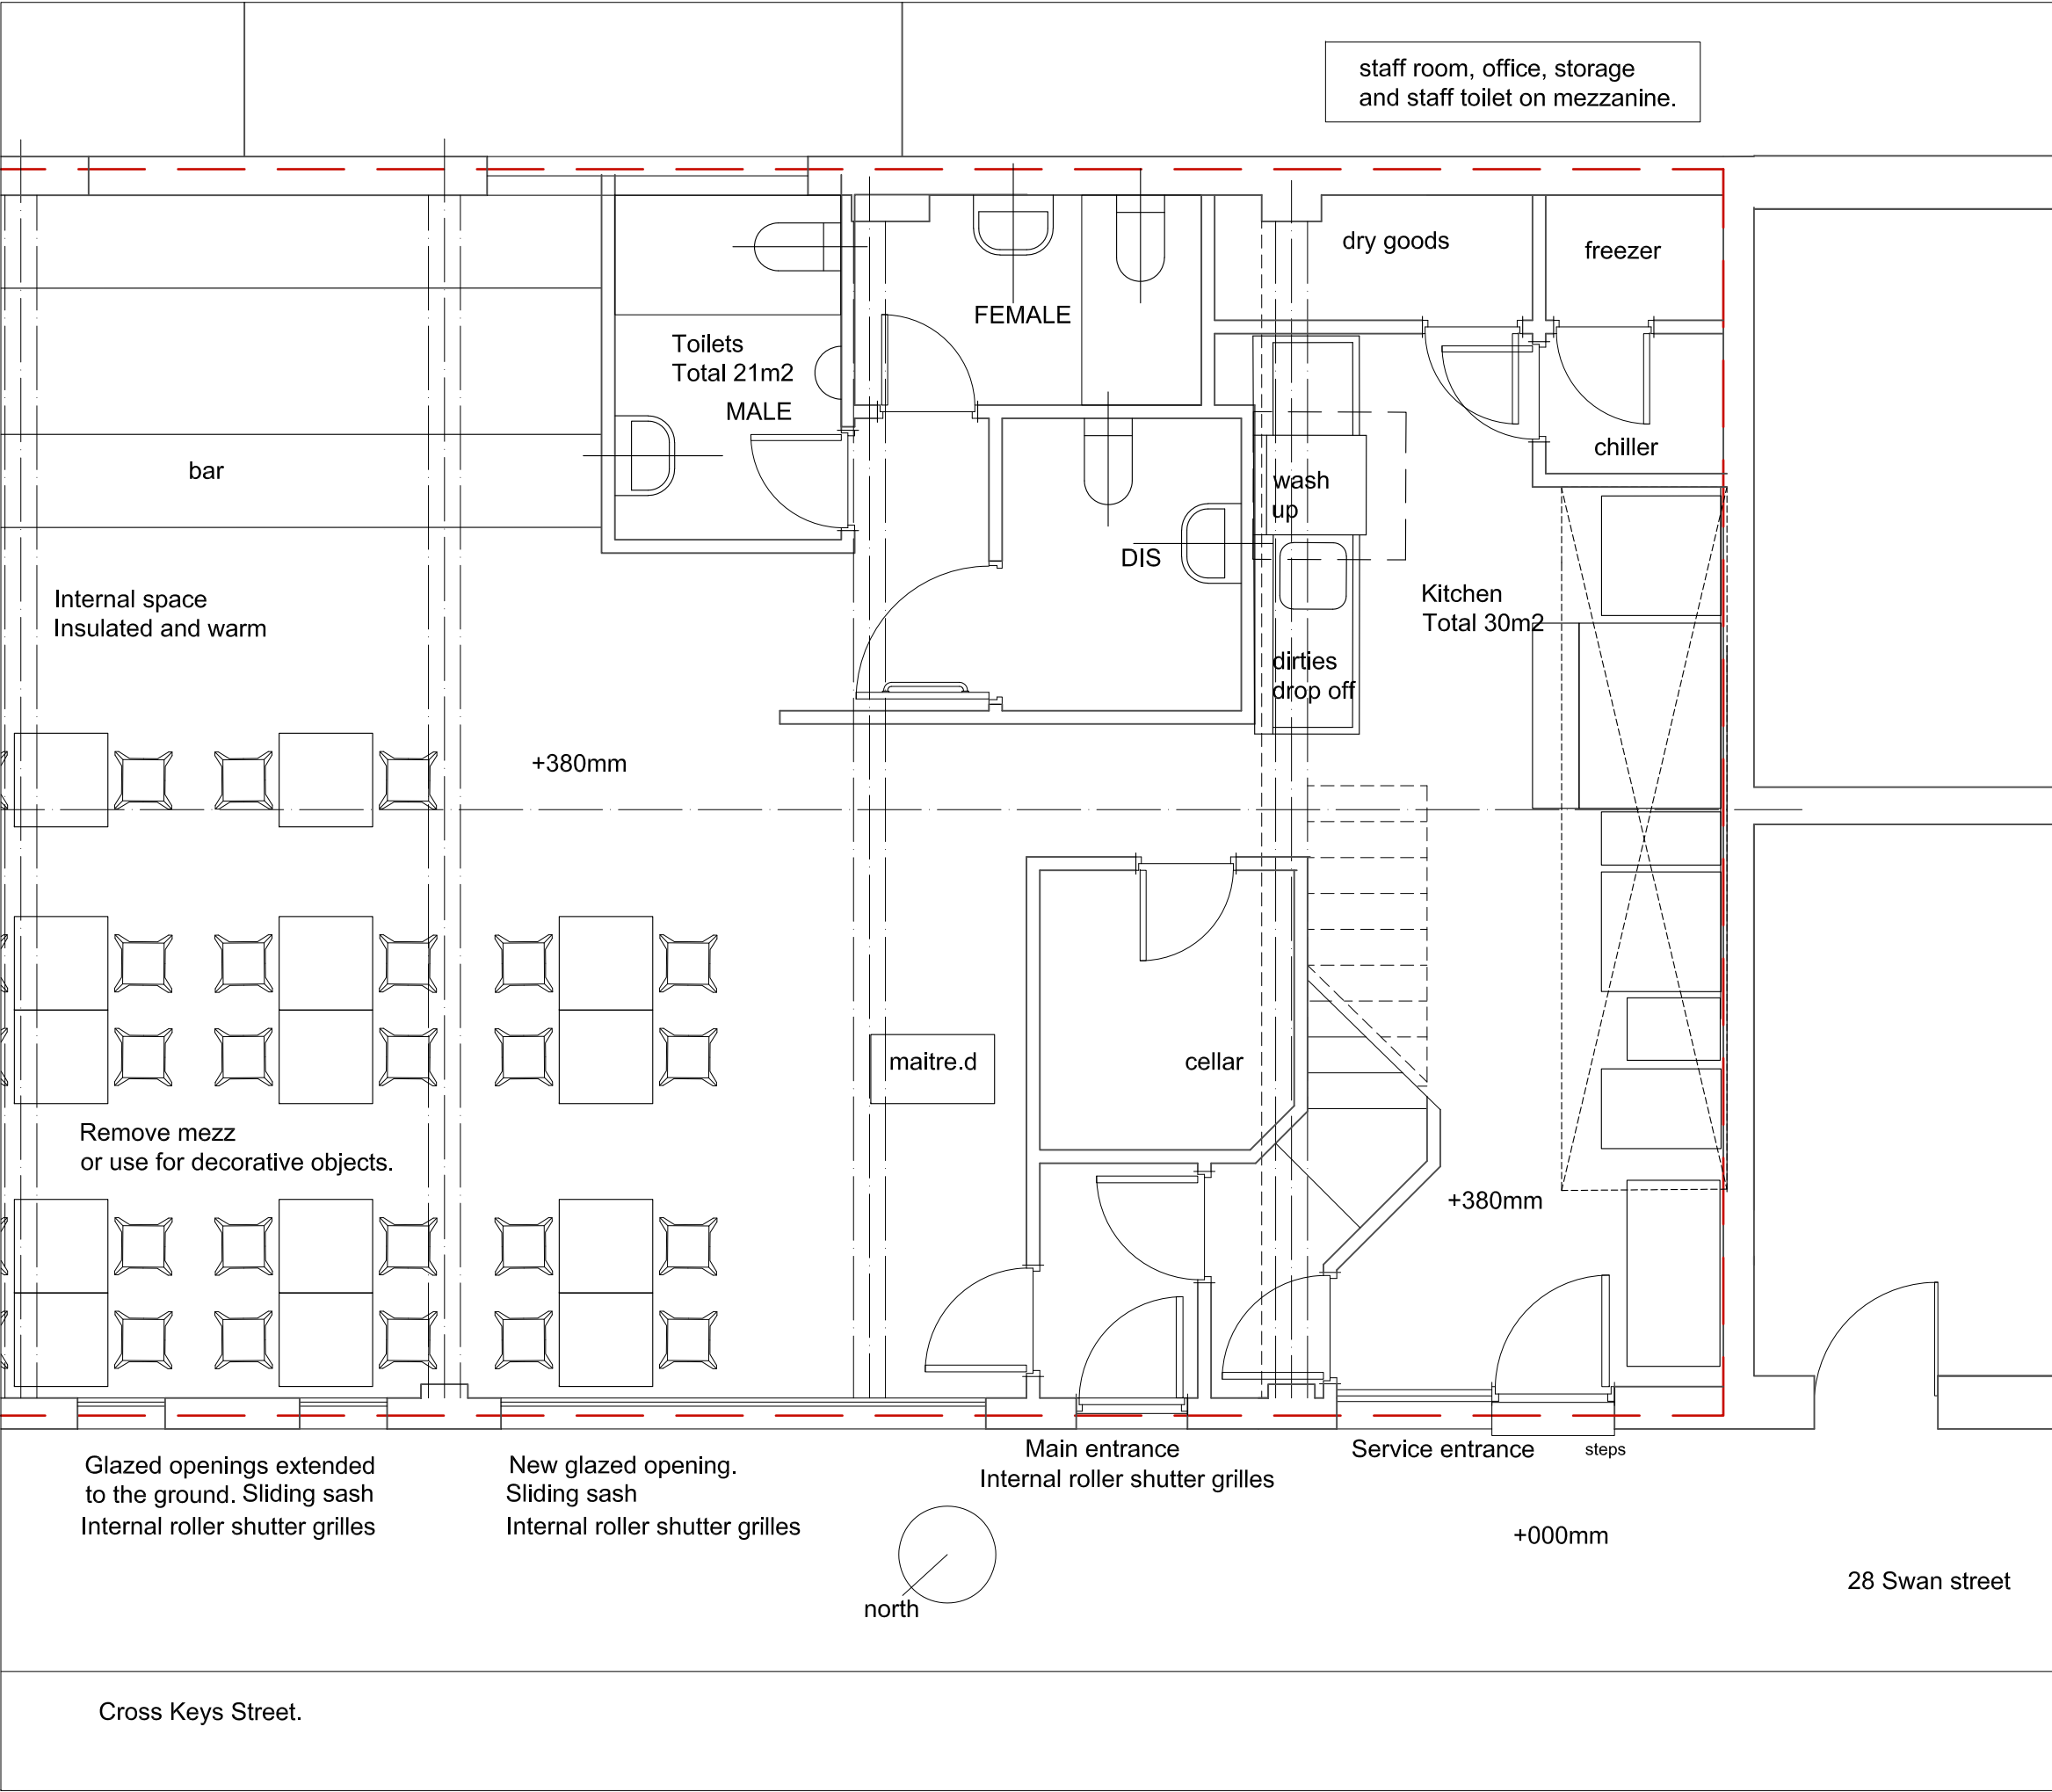

PROJECT			CROSSKEYS, CROSS KEYS ST . Northern quarter, Manchester.		
SCALE	1 : 50 @ A3		CLIENT		
DWG No.	071- PL - GA2		Chris and Rachael Ford Mackenzie		
CONTRACT NO.	STAGE CODE	REV.	DRAWING TITLE		
071	planning	-	Ground floor plan detail		
ISSUED	-	07/11/20	sj simon james arq ltd/architects UK: 120 Grosvenor st, All Saints, Manchester, M1 7HL Spain: Enrique Larrela 1, 4b, Chamartin, Madrid, 29036		