



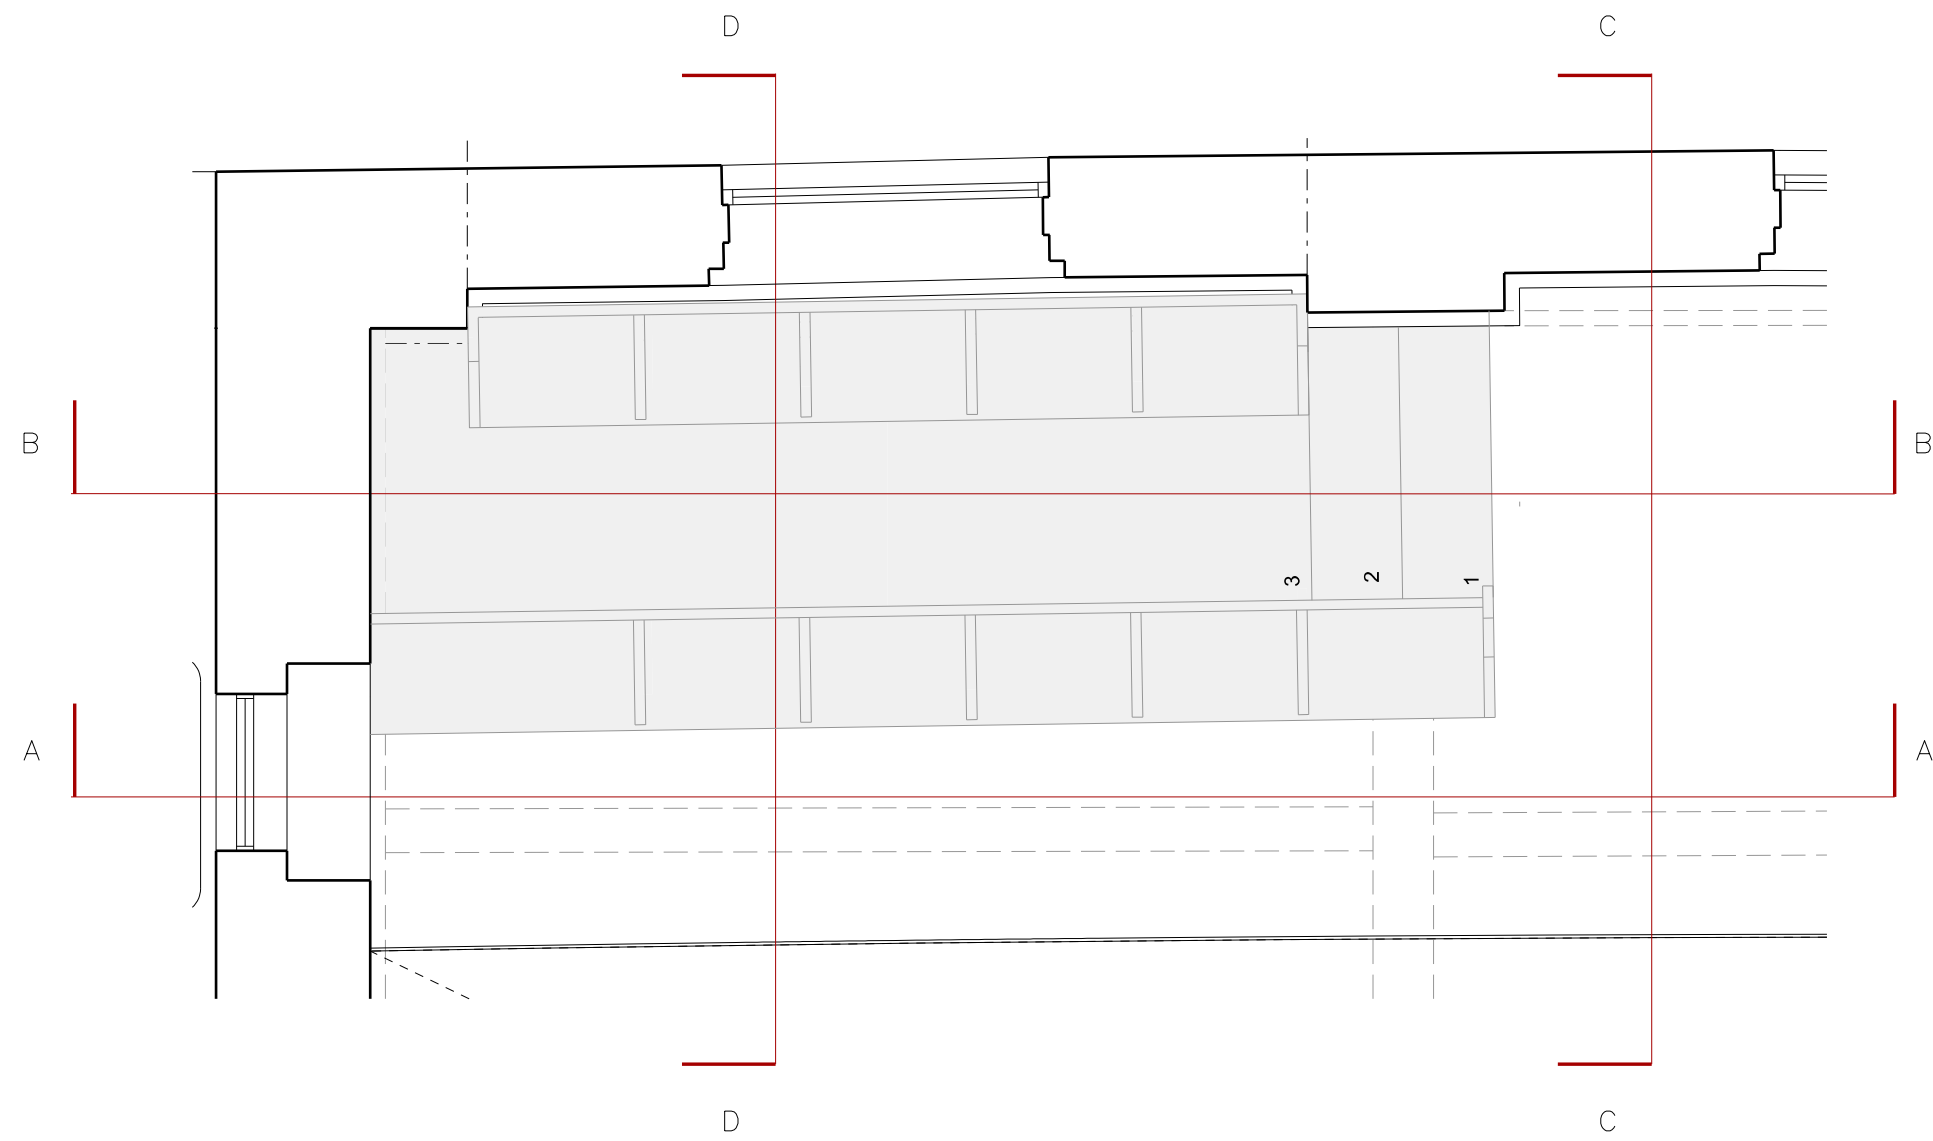


1  
553

Proposed First Floor Plan

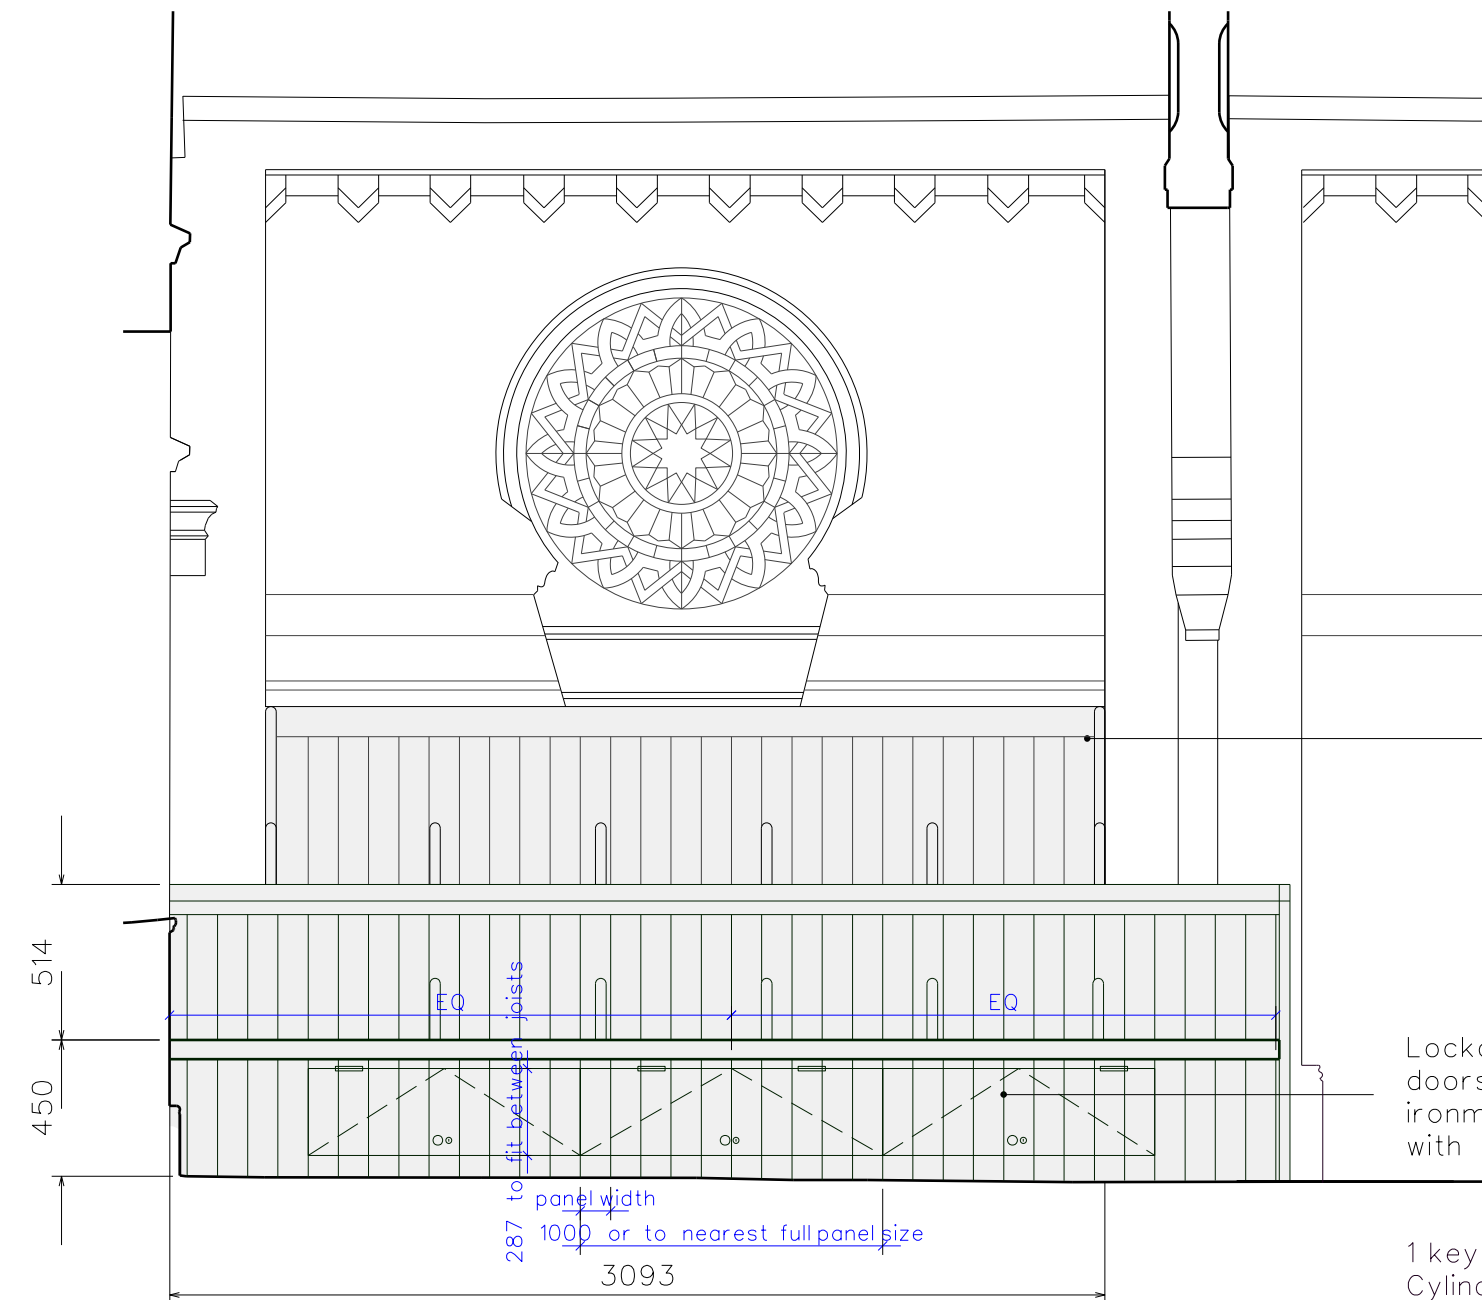


2  
553

Ladies Pews Section AA

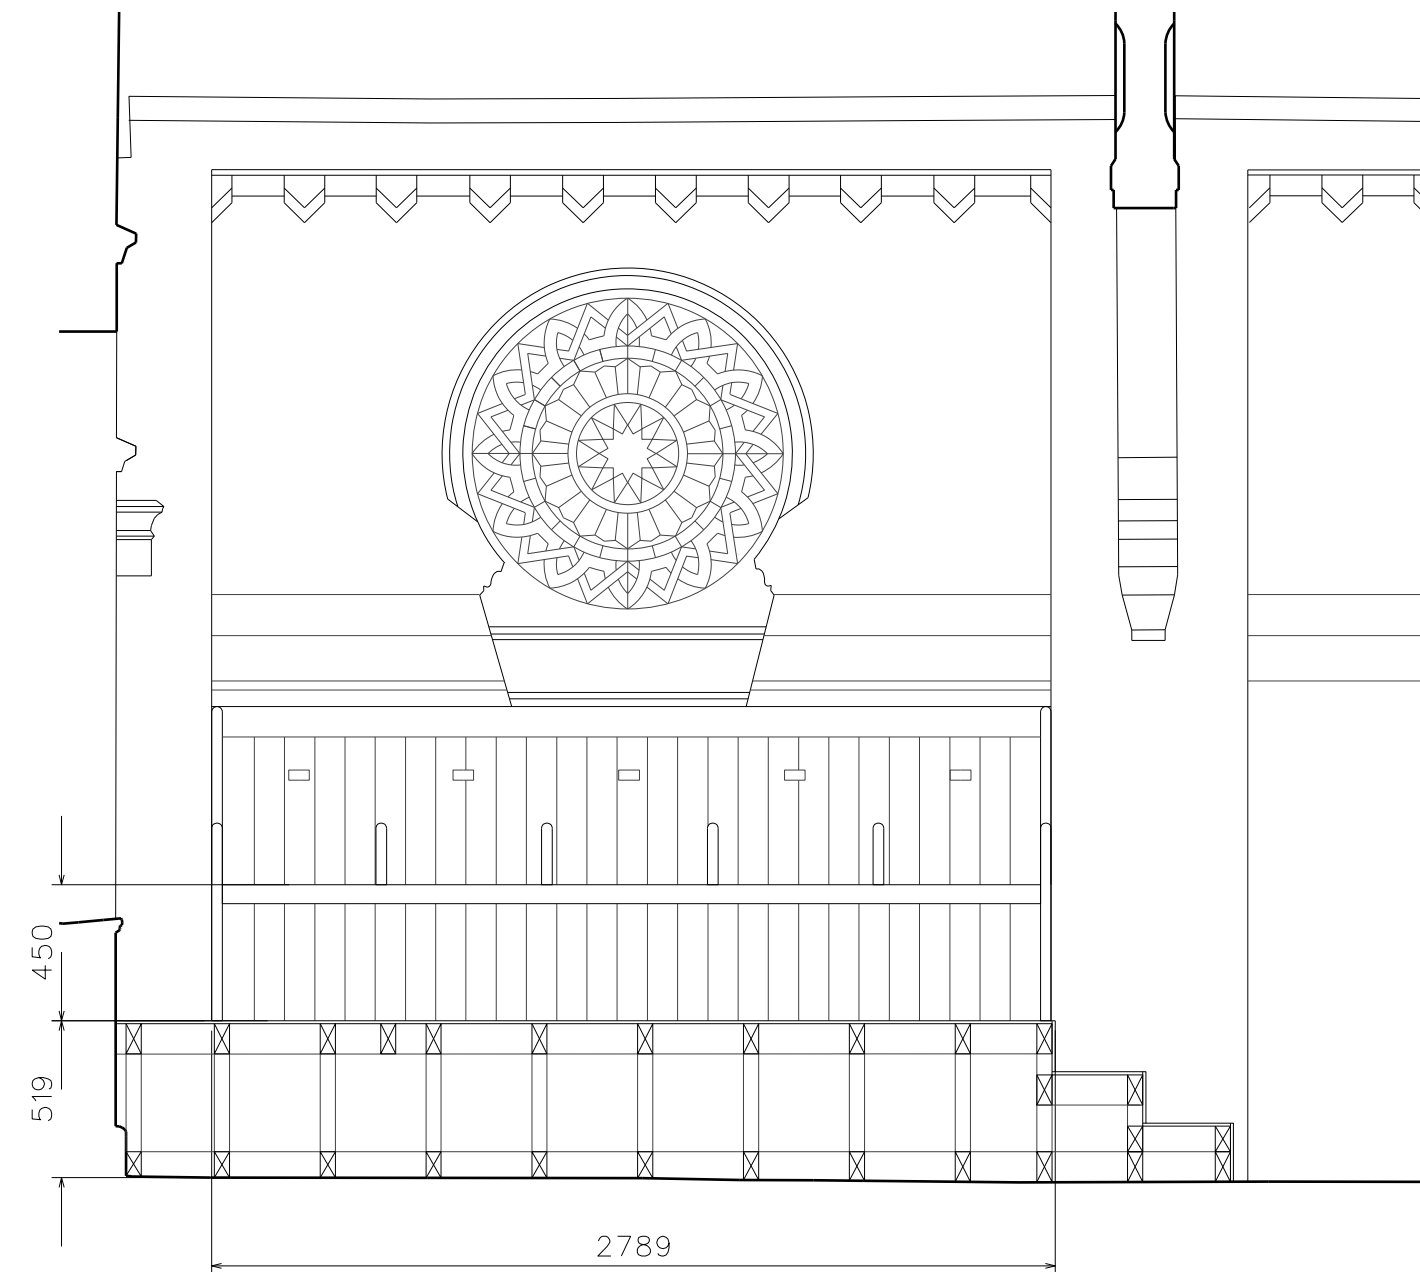


3  
553

Ladies Pews Section BB

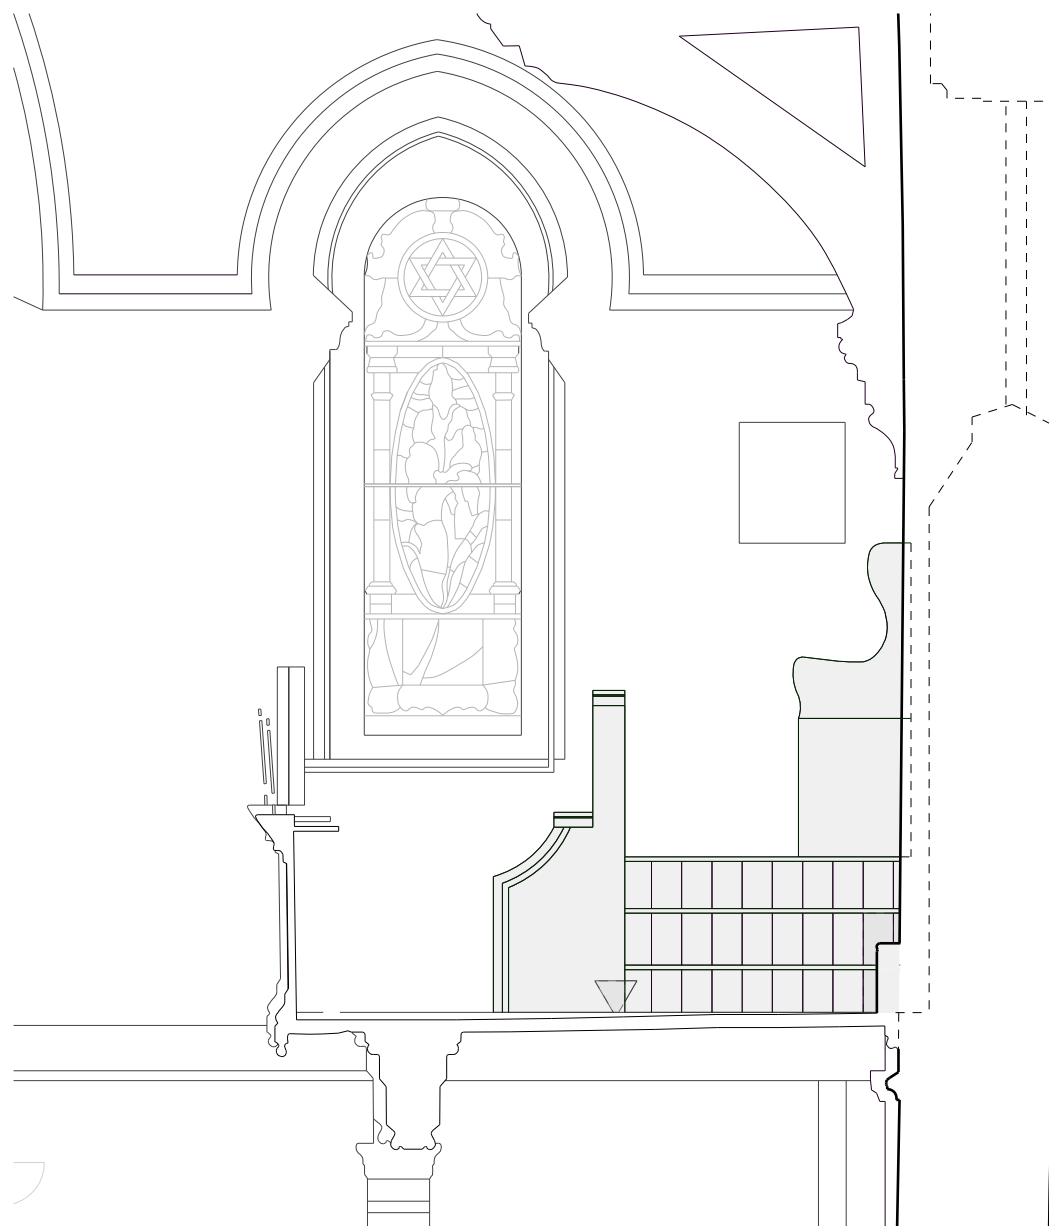

5  
553

Ladies Pews Section CC

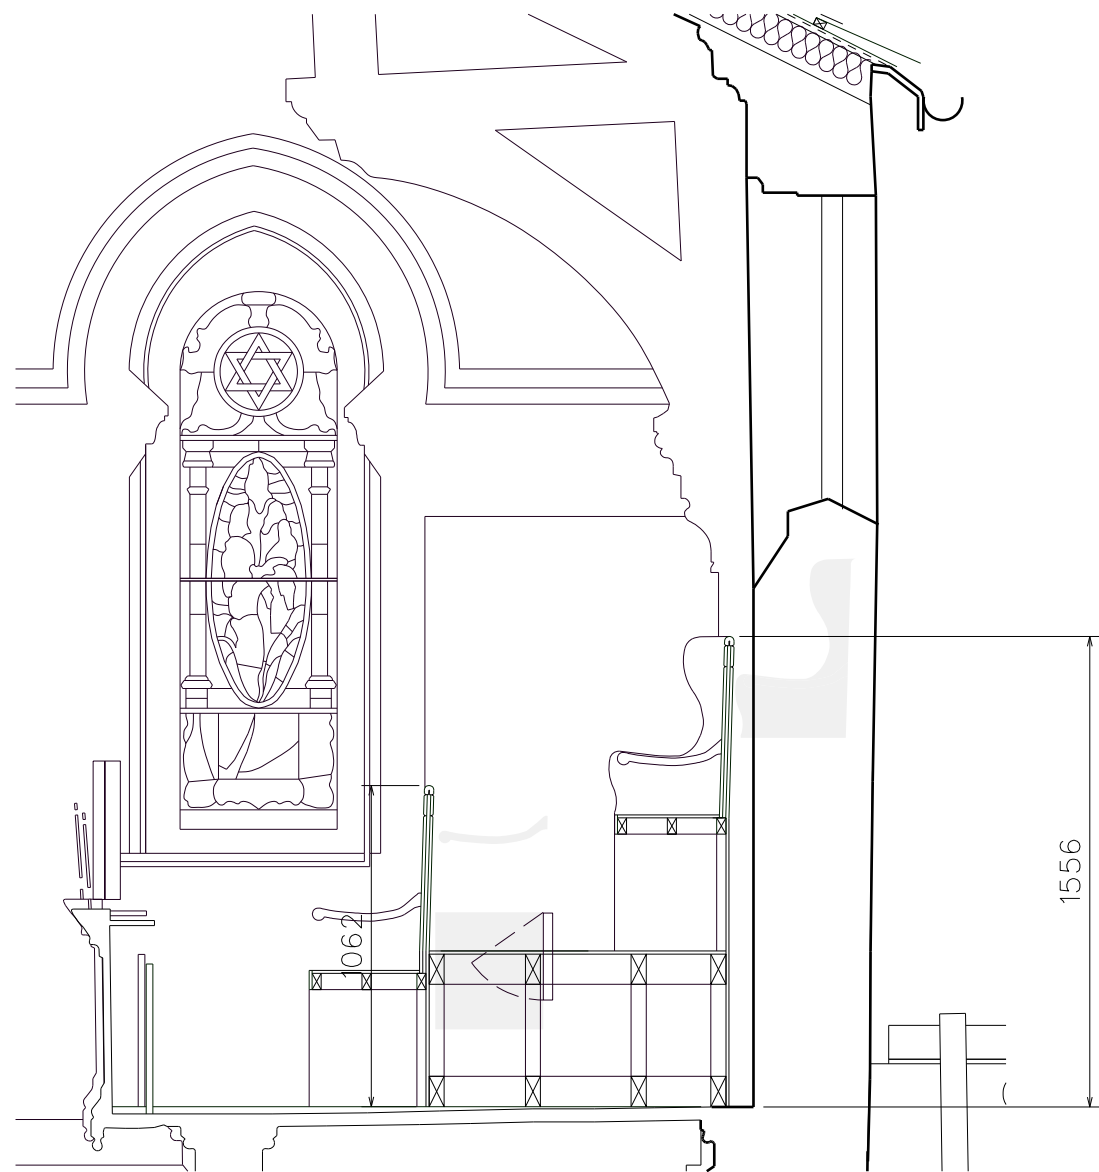


6  
553

Ladies Pews Section DD

1 key for all 3 locks.  
Cylinder Deadbolt - 19 x 32mm - Keyed to Differ - Brass Plated by www.ironmongerydirect.co.uk or similar approved.

Handle

Touchpoint Budget  
Victorian Cabinet Knob - 32mm - Polished Brass by www.ironmongerydirect.co.uk or similar approved.

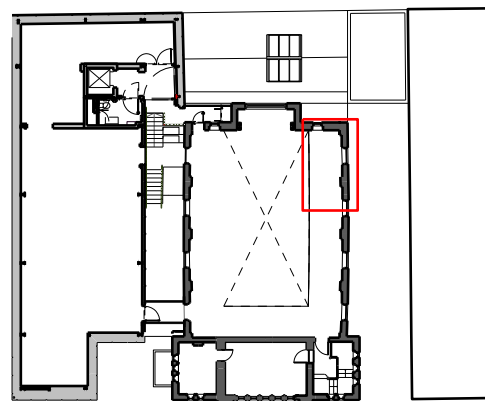

Ladies Pews N10.115

0 1m 5m

TO BE READ IN CONJUNCTION WITH LADIES PEWS HISTORIC PHOTOGRAPHS

DO NOT SCALE FROM THIS DRAWING

THE CONTRACTOR IS TO CHECK AND VERIFY ALL BUILDING AND SITE DIMENSIONS, LEVELS AND SEWER INVERT LEVELS AT CONNECTION POINTS BEFORE WORK STARTS

THIS DRAWING IS TO BE READ AND CHECKED IN CONJUNCTION WITH ENGINEERS AND OTHER SPECIALIST DRAWINGS

THE DRAWING AND THE WORKS DEPICTED ARE THE COPYRIGHT OF THIS PRACTICE AND MAY NOT BE REPRODUCED EXCEPT BY WRITTEN PERMISSION

DRAWINGS TO BE USED FOR COSTING PURPOSES ONLY

DESIGNS SUBJECT TO DISCHARGE OF PLANNING CONDITIONS AND BUILDING CONTROL APPROVAL

CONTRACTOR TO ALLOW ADEQUATE TIME FOR STATUTORY SIGN-OFF PROCESS FOR ALL SAMPLES REQUESTED

|      |            |                  |
|------|------------|------------------|
|      |            |                  |
|      |            |                  |
| B    | 13.10.2020 | General Revision |
| A    | 07.08.2020 | Hatches added    |
| Rev: | Date:      | Description      |

Job: 1603 Jewish Museum  
Client: Manchester Jewish Museum

Drawing: Ladies Pews  
Drawing no: 1603-5-553 Rev: B Status: Stage 5  
Scale: 1:50@A3 Date: 06.12.2019

**citizensdesignbureau**  
Citizens Design Bureau, Unit 01 & 03, 6 Westgate Street, E83RN  
t : 0203 095 9732  
e : everyone@citizensdesignbureau.net