


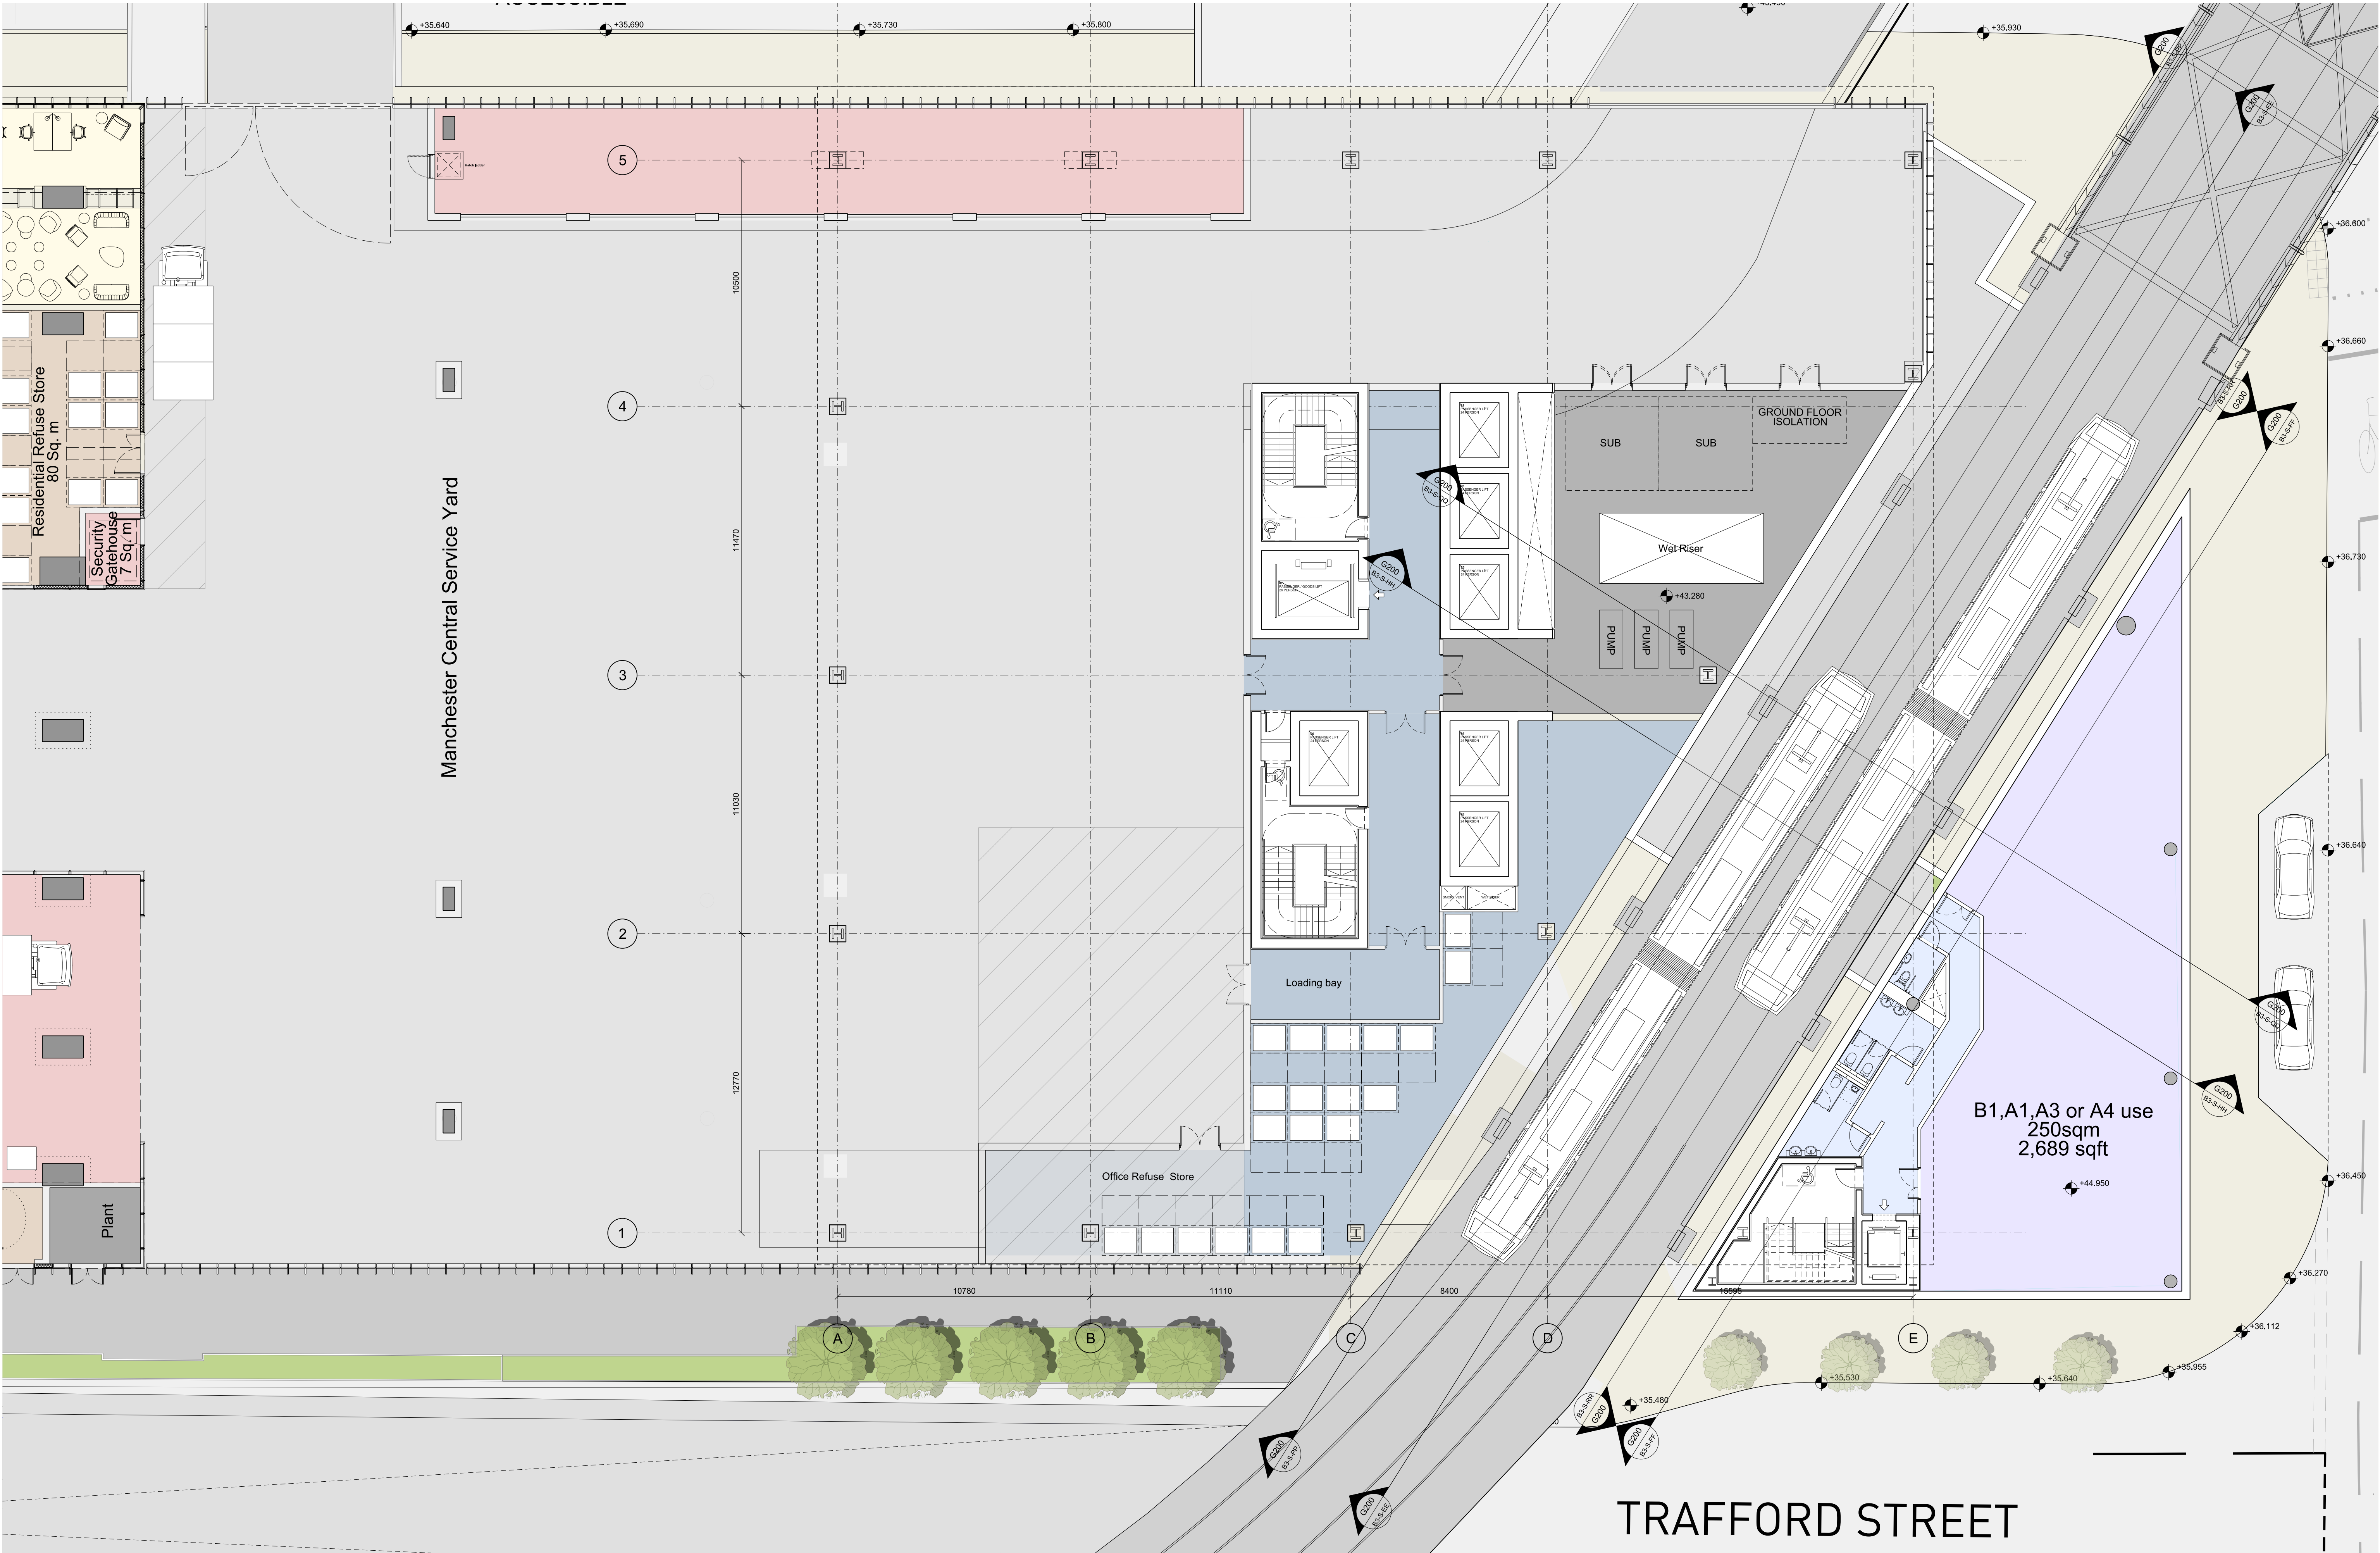

This drawing is copyright Do not scale off dimensions. All dimensions to be checked on site by contractor. Contractor to report any dimensional discrepancies, errors or omissions prior to commencing on site.	Rev/ Date/ Description	Rev/ Date/ Description	Rev/ Date/ Description	North	Project Title Former Bauer Millet Site Drawing Title Building 3 - First Floor Plan	Status		
	00 17-03-2017 Planning Issue					Planning		
	01 13-07-2017 Change of Use					Scale	Date	
	02 30-04-2020 Minor Material Amendment Application					1:250 @ A3	1:125 @ A1	March 2017
	03 15-12-2020 Non-Material Amendment Application					Job No	Drawing No	Revision
						10053	10053-B3-A-B5D9-G200-P-01-001	03

MANCHESTER
Riverside, 4 Commercial St
Manchester M16 4RD
+44 (0)161 835 2345
www.simpsonhaugh.com

LONDON
5-8 Roberts Place
London EC1R 6BB
+44 (0)20 7549 4000
mail@simpsonhaugh.com

simpsonhaugh