




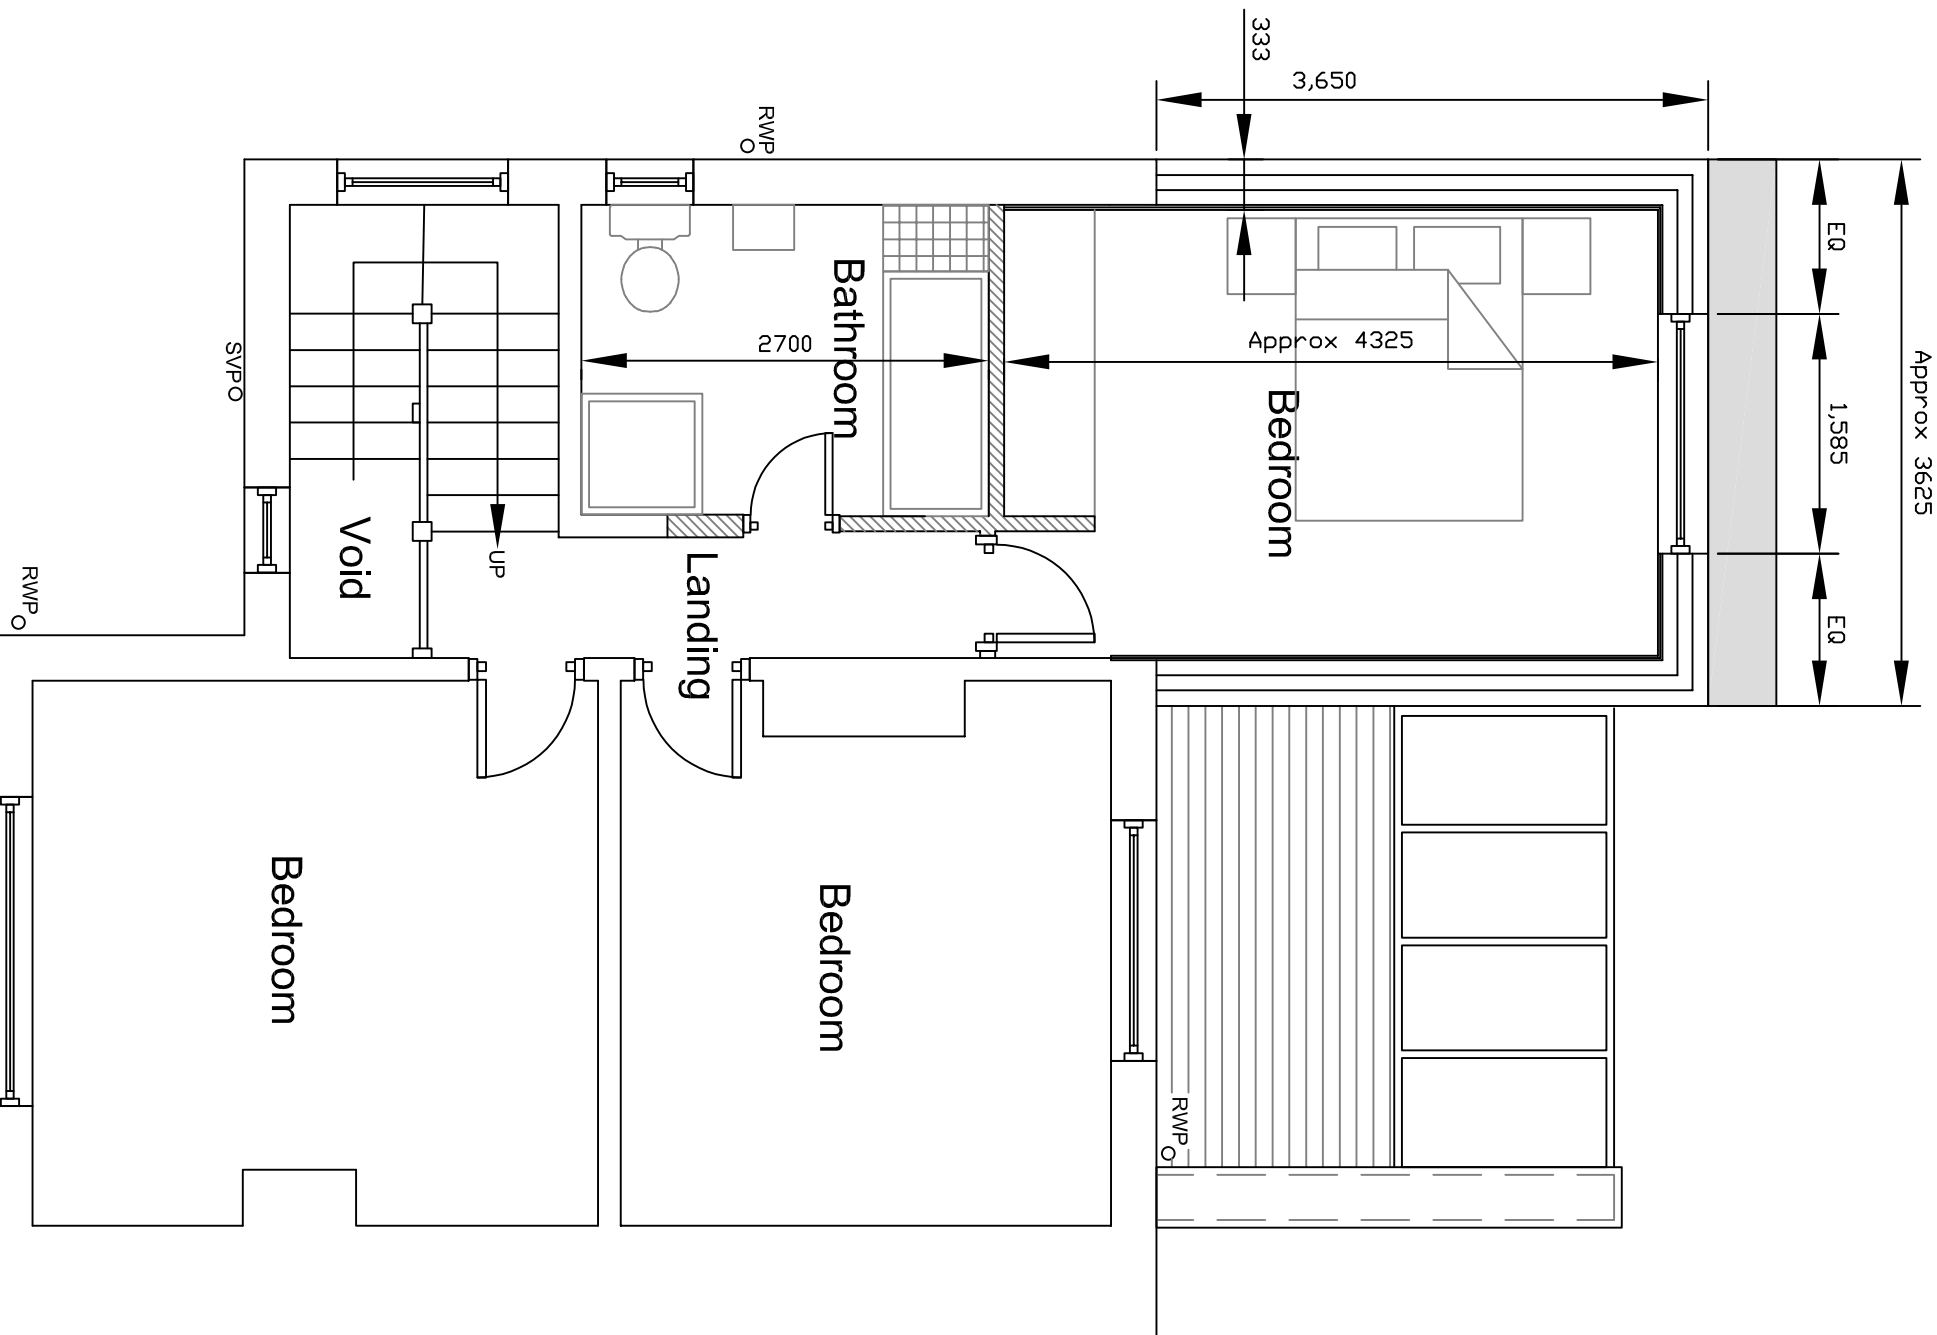

Proposed First Floor Plan

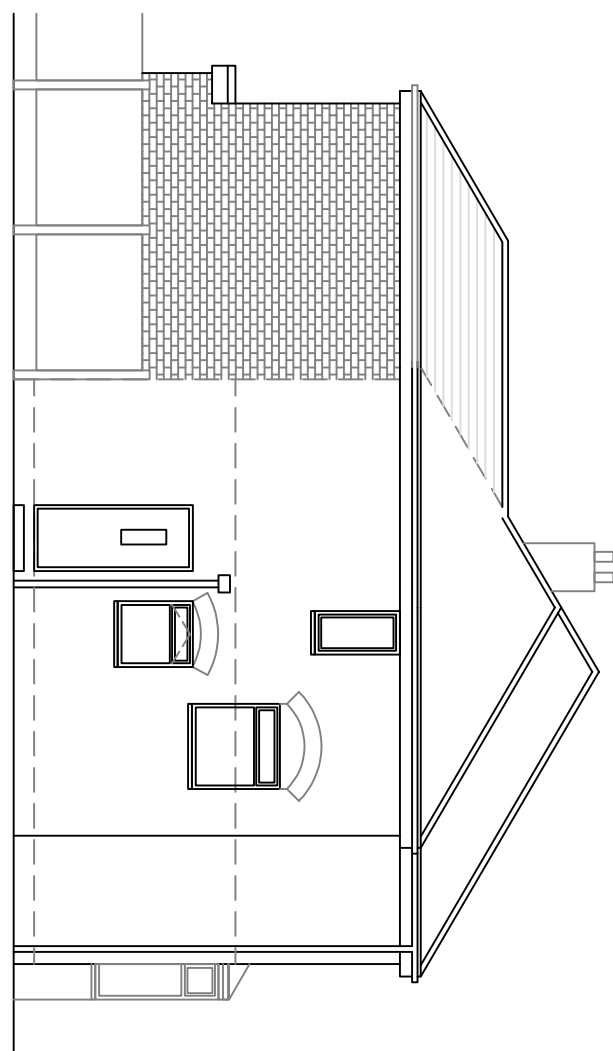


Proposed Side Elevation

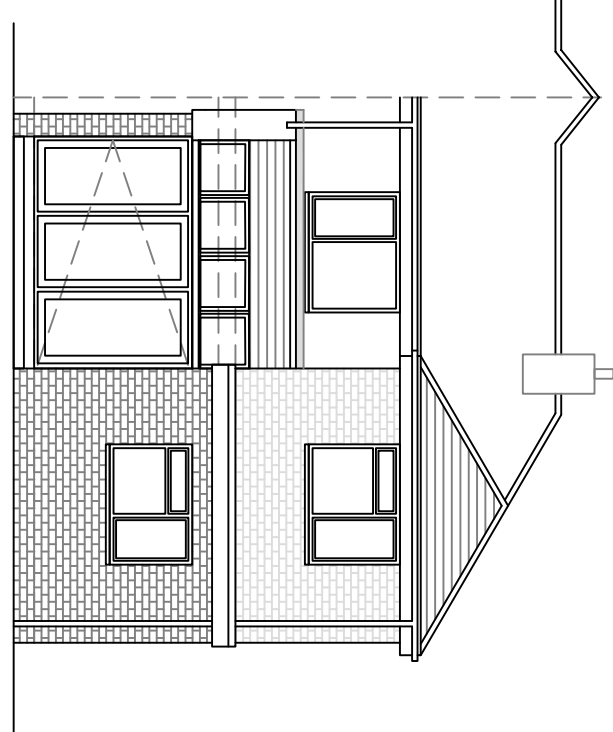


Proposed Rear Elevation

notes

1. do not scale from this drawing – use figured dimensions only
2. read in conjunction with all other consultants/specialists drawings. report any discrepancies before affected work commences
3. all setting out dimensions to be checked on site by contractor before work commences
4. this drawing remains copyright of 4mation architecture. copy/distribute only with consent of author

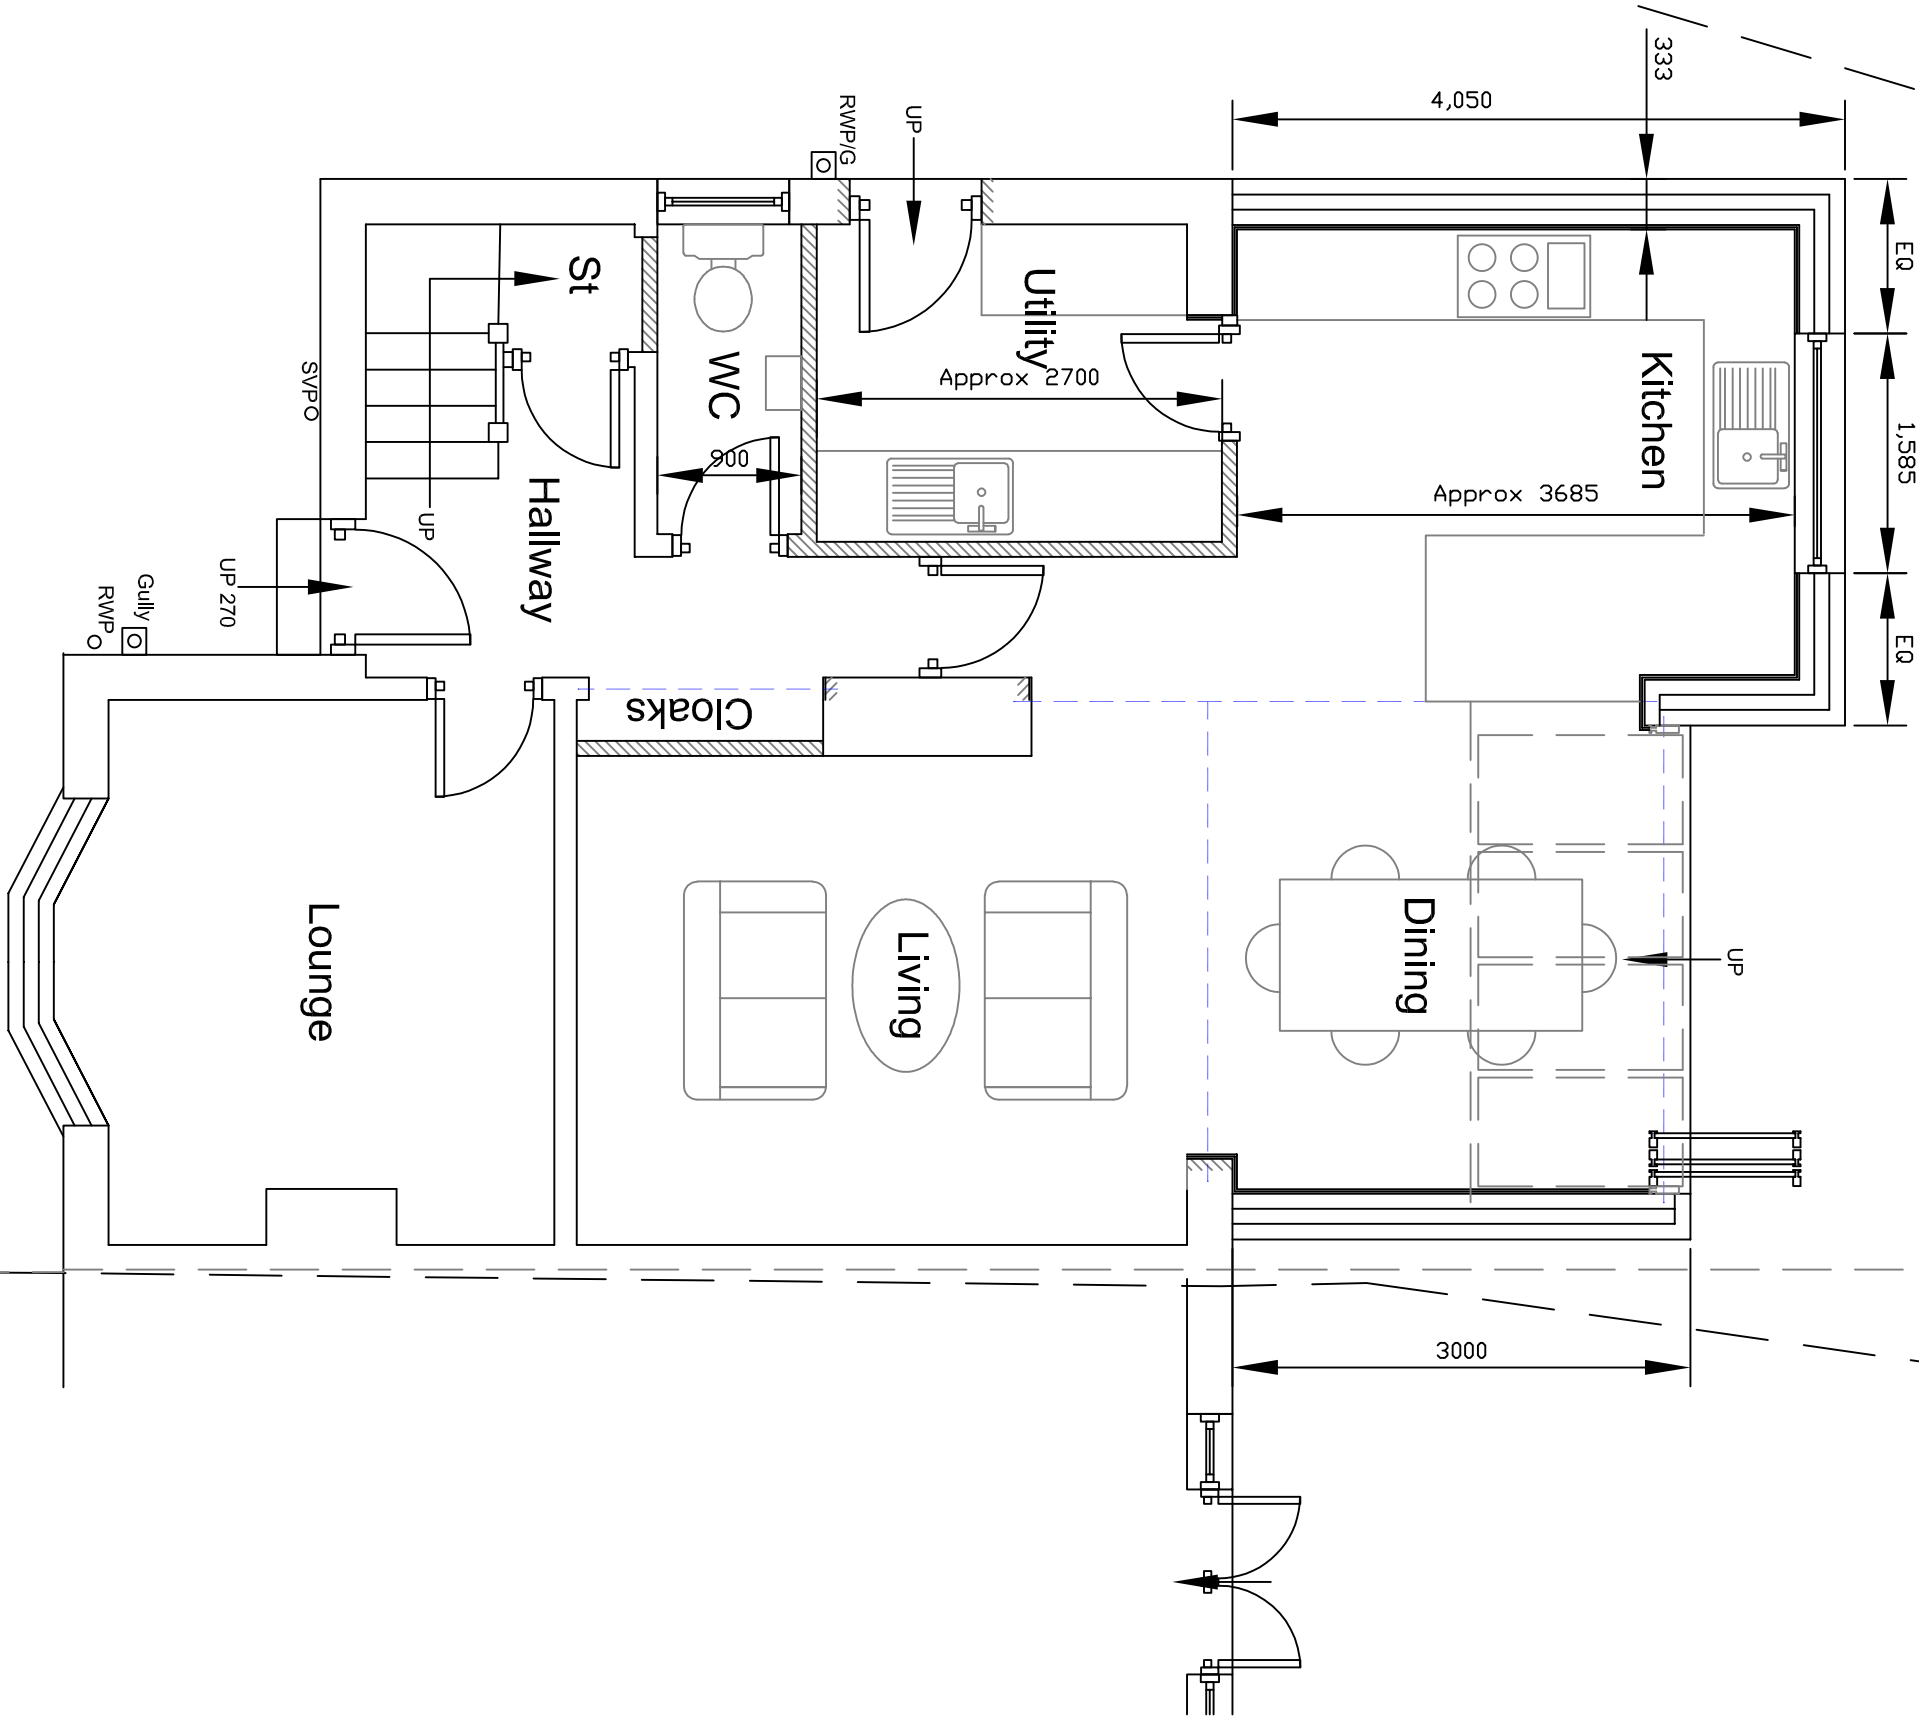

Proposed Ground Floor Plan

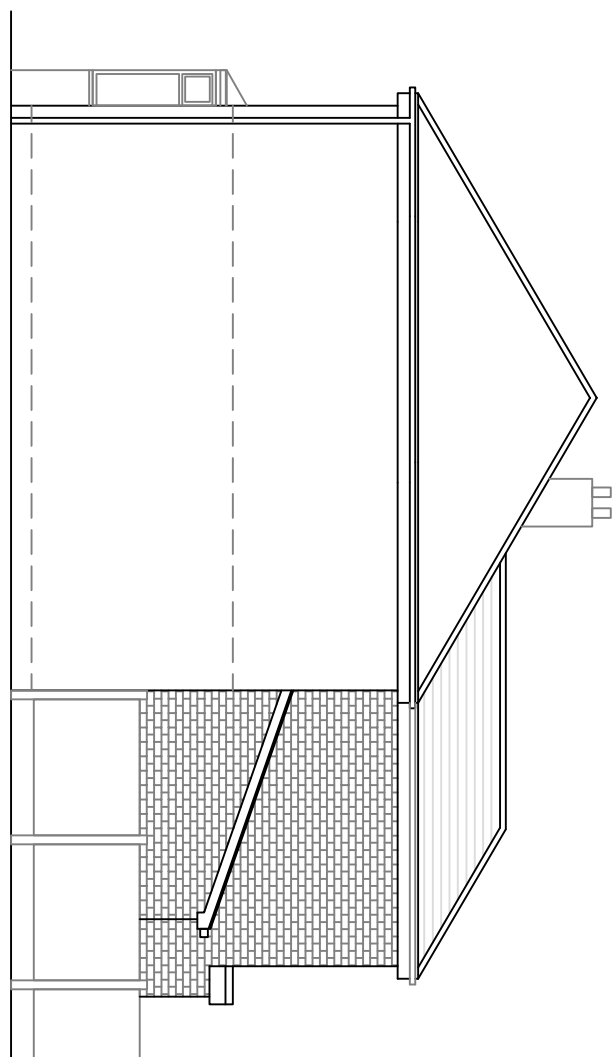

Proposed Side Elevation

project:
47 Weller Ave
Manchester
M21 7SS
client:
A Godwin
dwg:
Proposed Plans &
Elevations
project no: 861
dwg no: 02
dwg date:20/11/20
dwg scale: 1:50/100
dwg revision: C

4mation architecture
27 Blythe Avenue
Bramhall
Stockport
SK7 1EU
t:0161 439 3255
www.4mation-architecture.com
©