



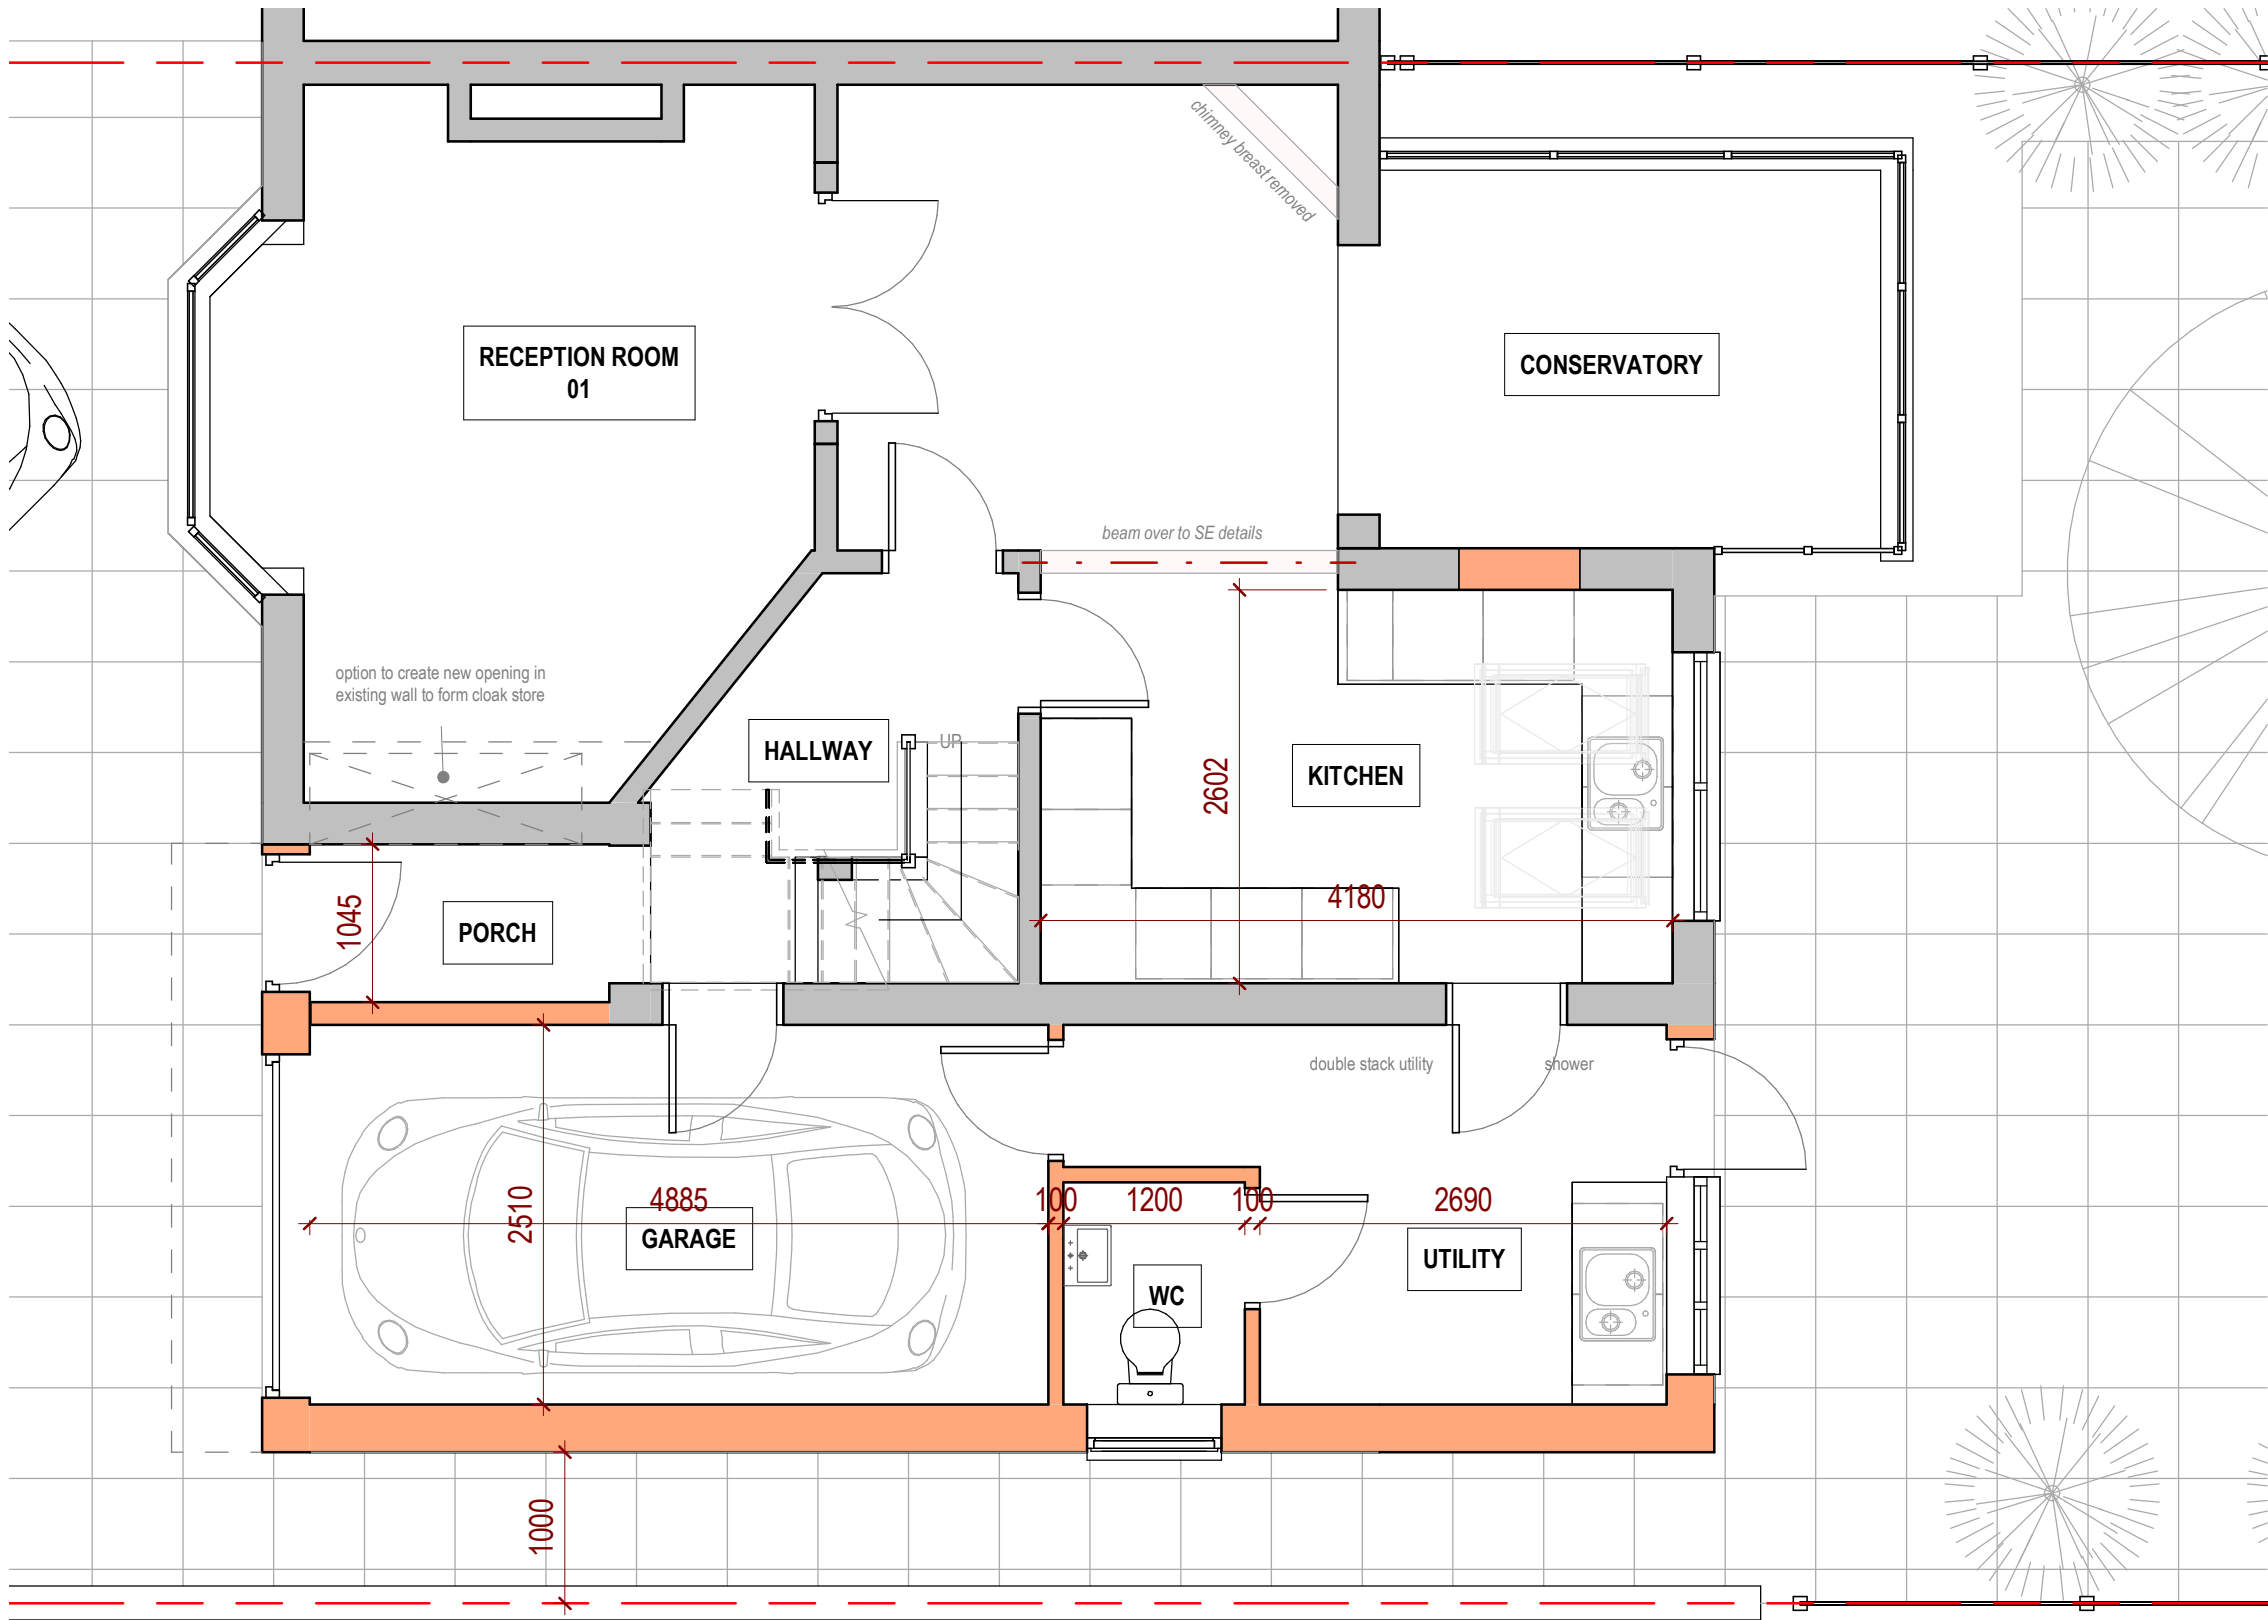

GROUND FLOOR PLAN

 

rev.	description	date
B	Amended to planners request	08.11.20

note

Do not scale from this drawing - use figured dimensions only. Read in conjunction with all other consultants / specialist drawings.

Report any discrepancies before affected work commences.

All setting out dimensions are to be checked on site by contractor prior to commencement of work.


This drawing remains copyright of Planning People. Distribution and duplication of the drawings is not permitted without consent of the author.



planning people

5 Lynn Avenue, Sale, Cheshire, M33 7BN
t: 07824332432
e: info@planningpeople.co.uk
w: www.planningpeople.co.uk

client	Mr & Mrs H Nguyen
project	Proposed extension to 18 Parkbrook Road
drawing title	Ground Floor Plan - Proposed - option 02
job no.	J-XXXX
drawing no.	105
scale	1 : 50
status	PLANNING DOCUMENT
revision	B
date	

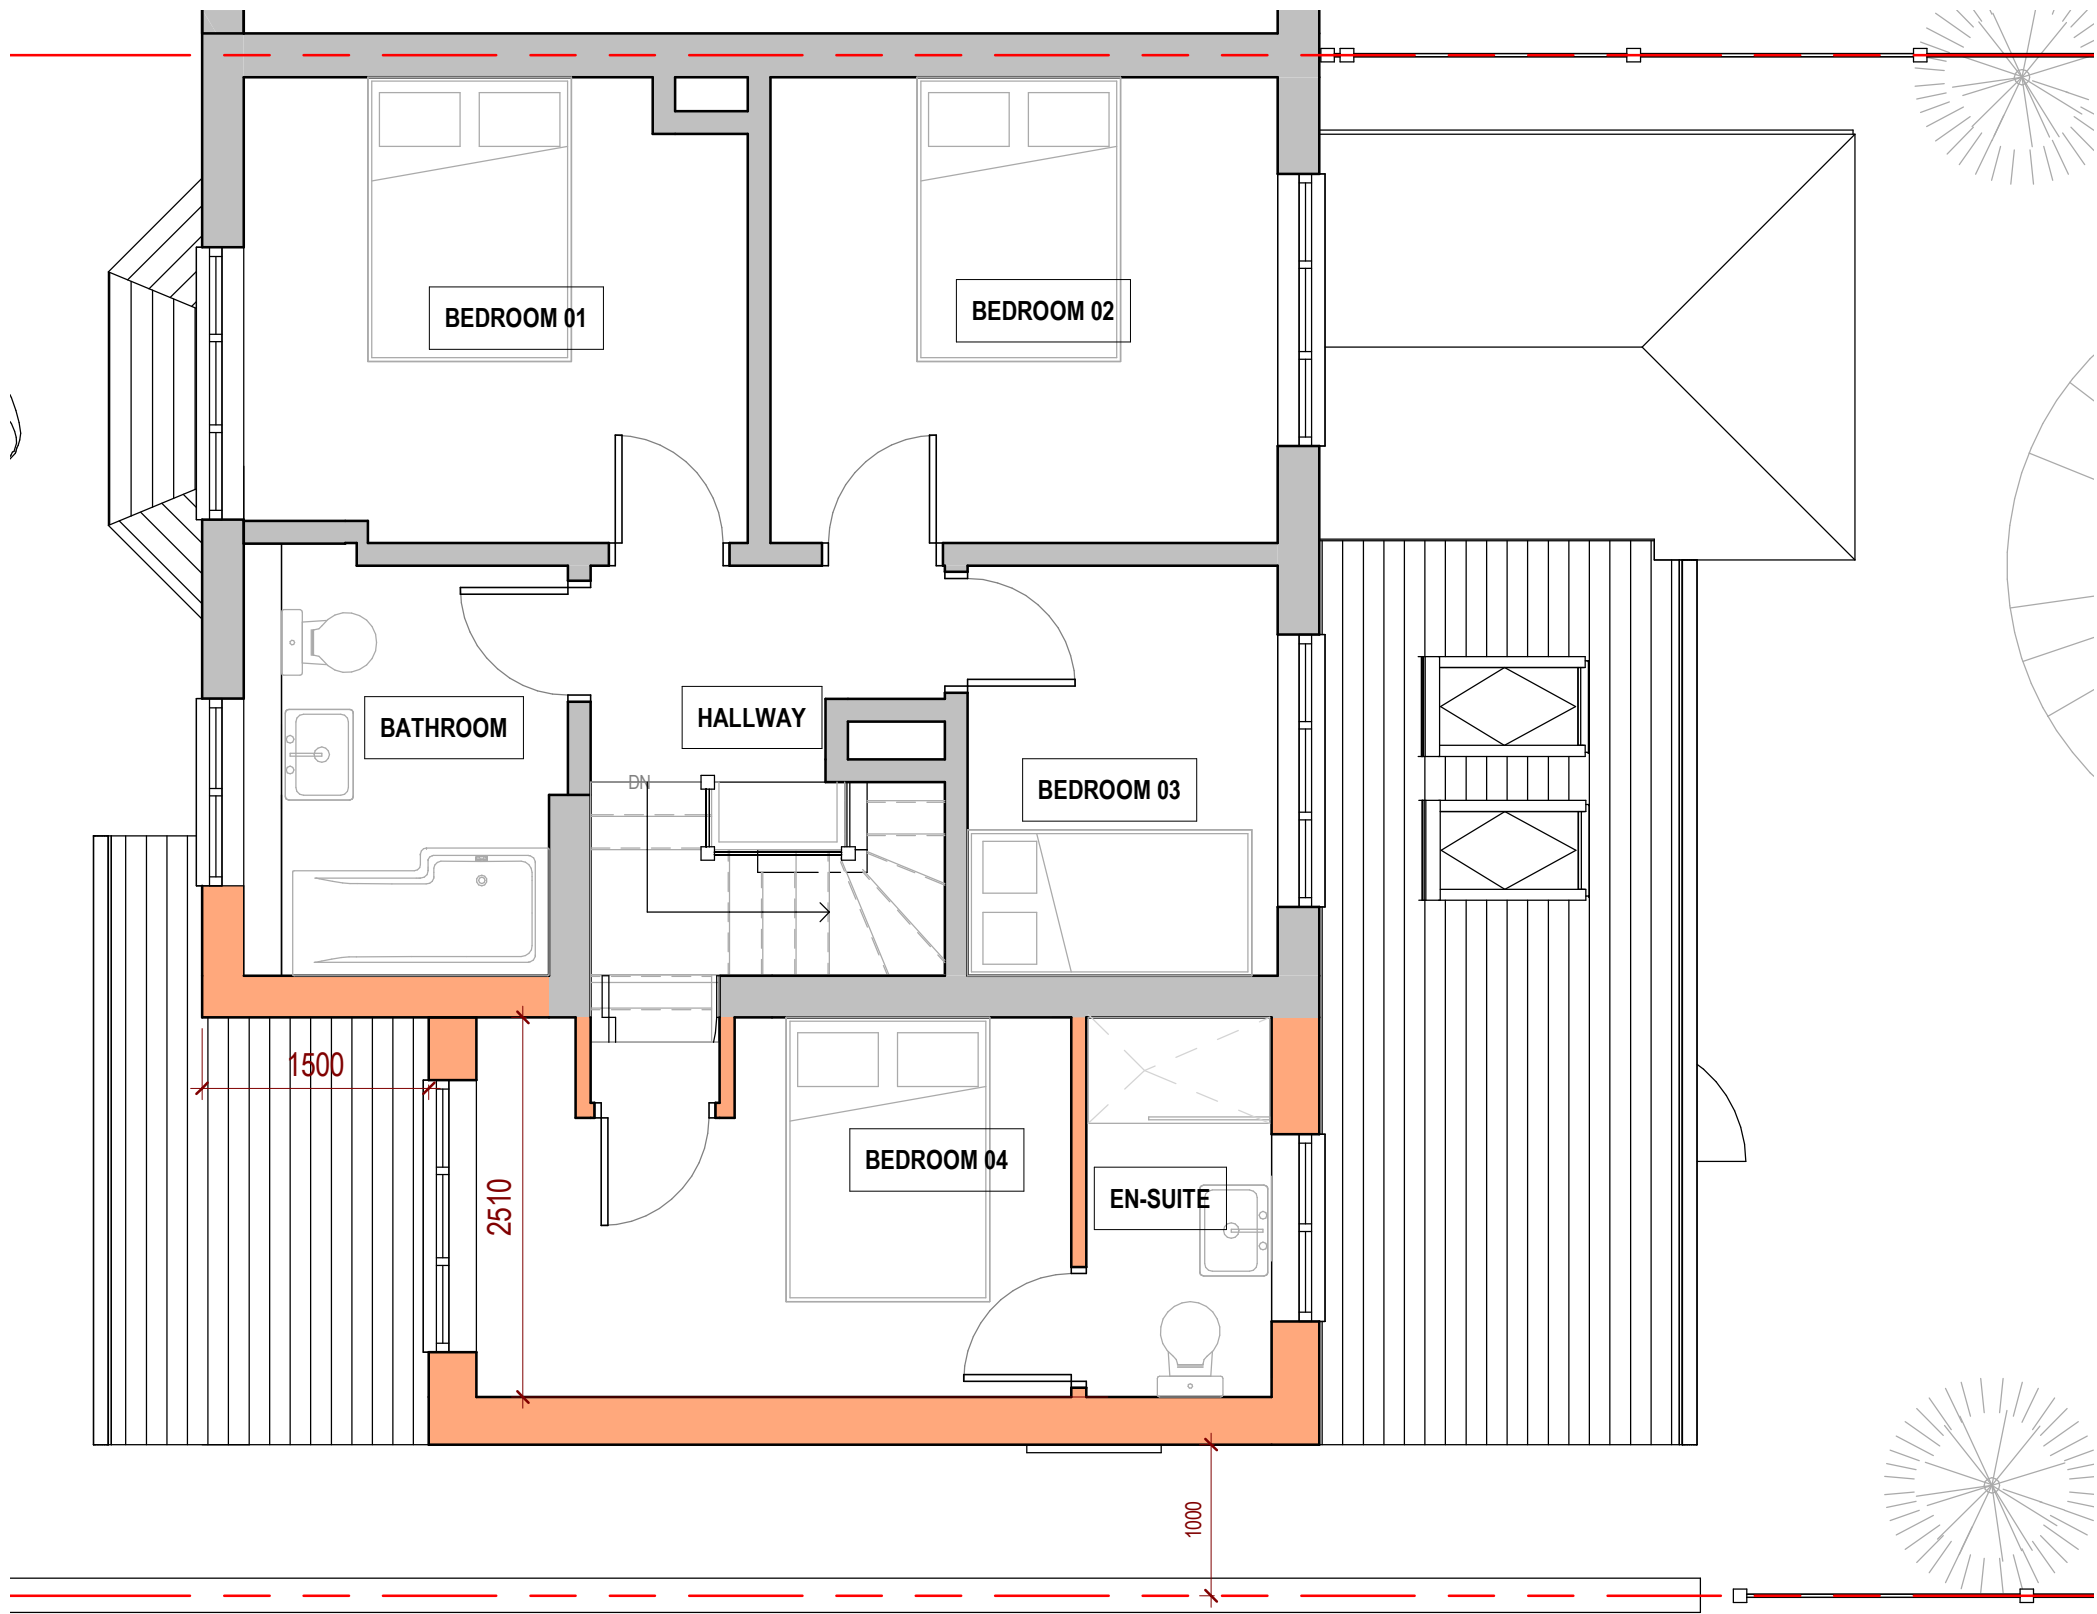

FIRST FLOOR PLAN



rev.	description	date
B	Amended to planners request	08.11.20

note

Do not scale from this drawing - use figured dimensions only. Read in conjunction with all other consultants / specialist drawings.

Report any discrepancies before affected work commences.

All setting out dimensions are to be checked on site by contractor prior to commencement of work.

This drawing remains copyright of Planning People. Distribution and duplication of the drawings is not permitted without consent of the author.




5 Lynn Avenue, Sale, Cheshire, M33 7BN

t: 07824332432


e: info@planningpeople.co.uk

w: www.planningpeople.co.uk

client	Mr & Mrs H Nguyen		
project	Proposed extension to 18 Parkbrook Road		
drawing title	First Floor plan - proposed Option 02		
job no.	J-XXXX		
drawing no.	106	revision	B
scale	1 : 50	date	
status	PLANNING DOCUMENT		

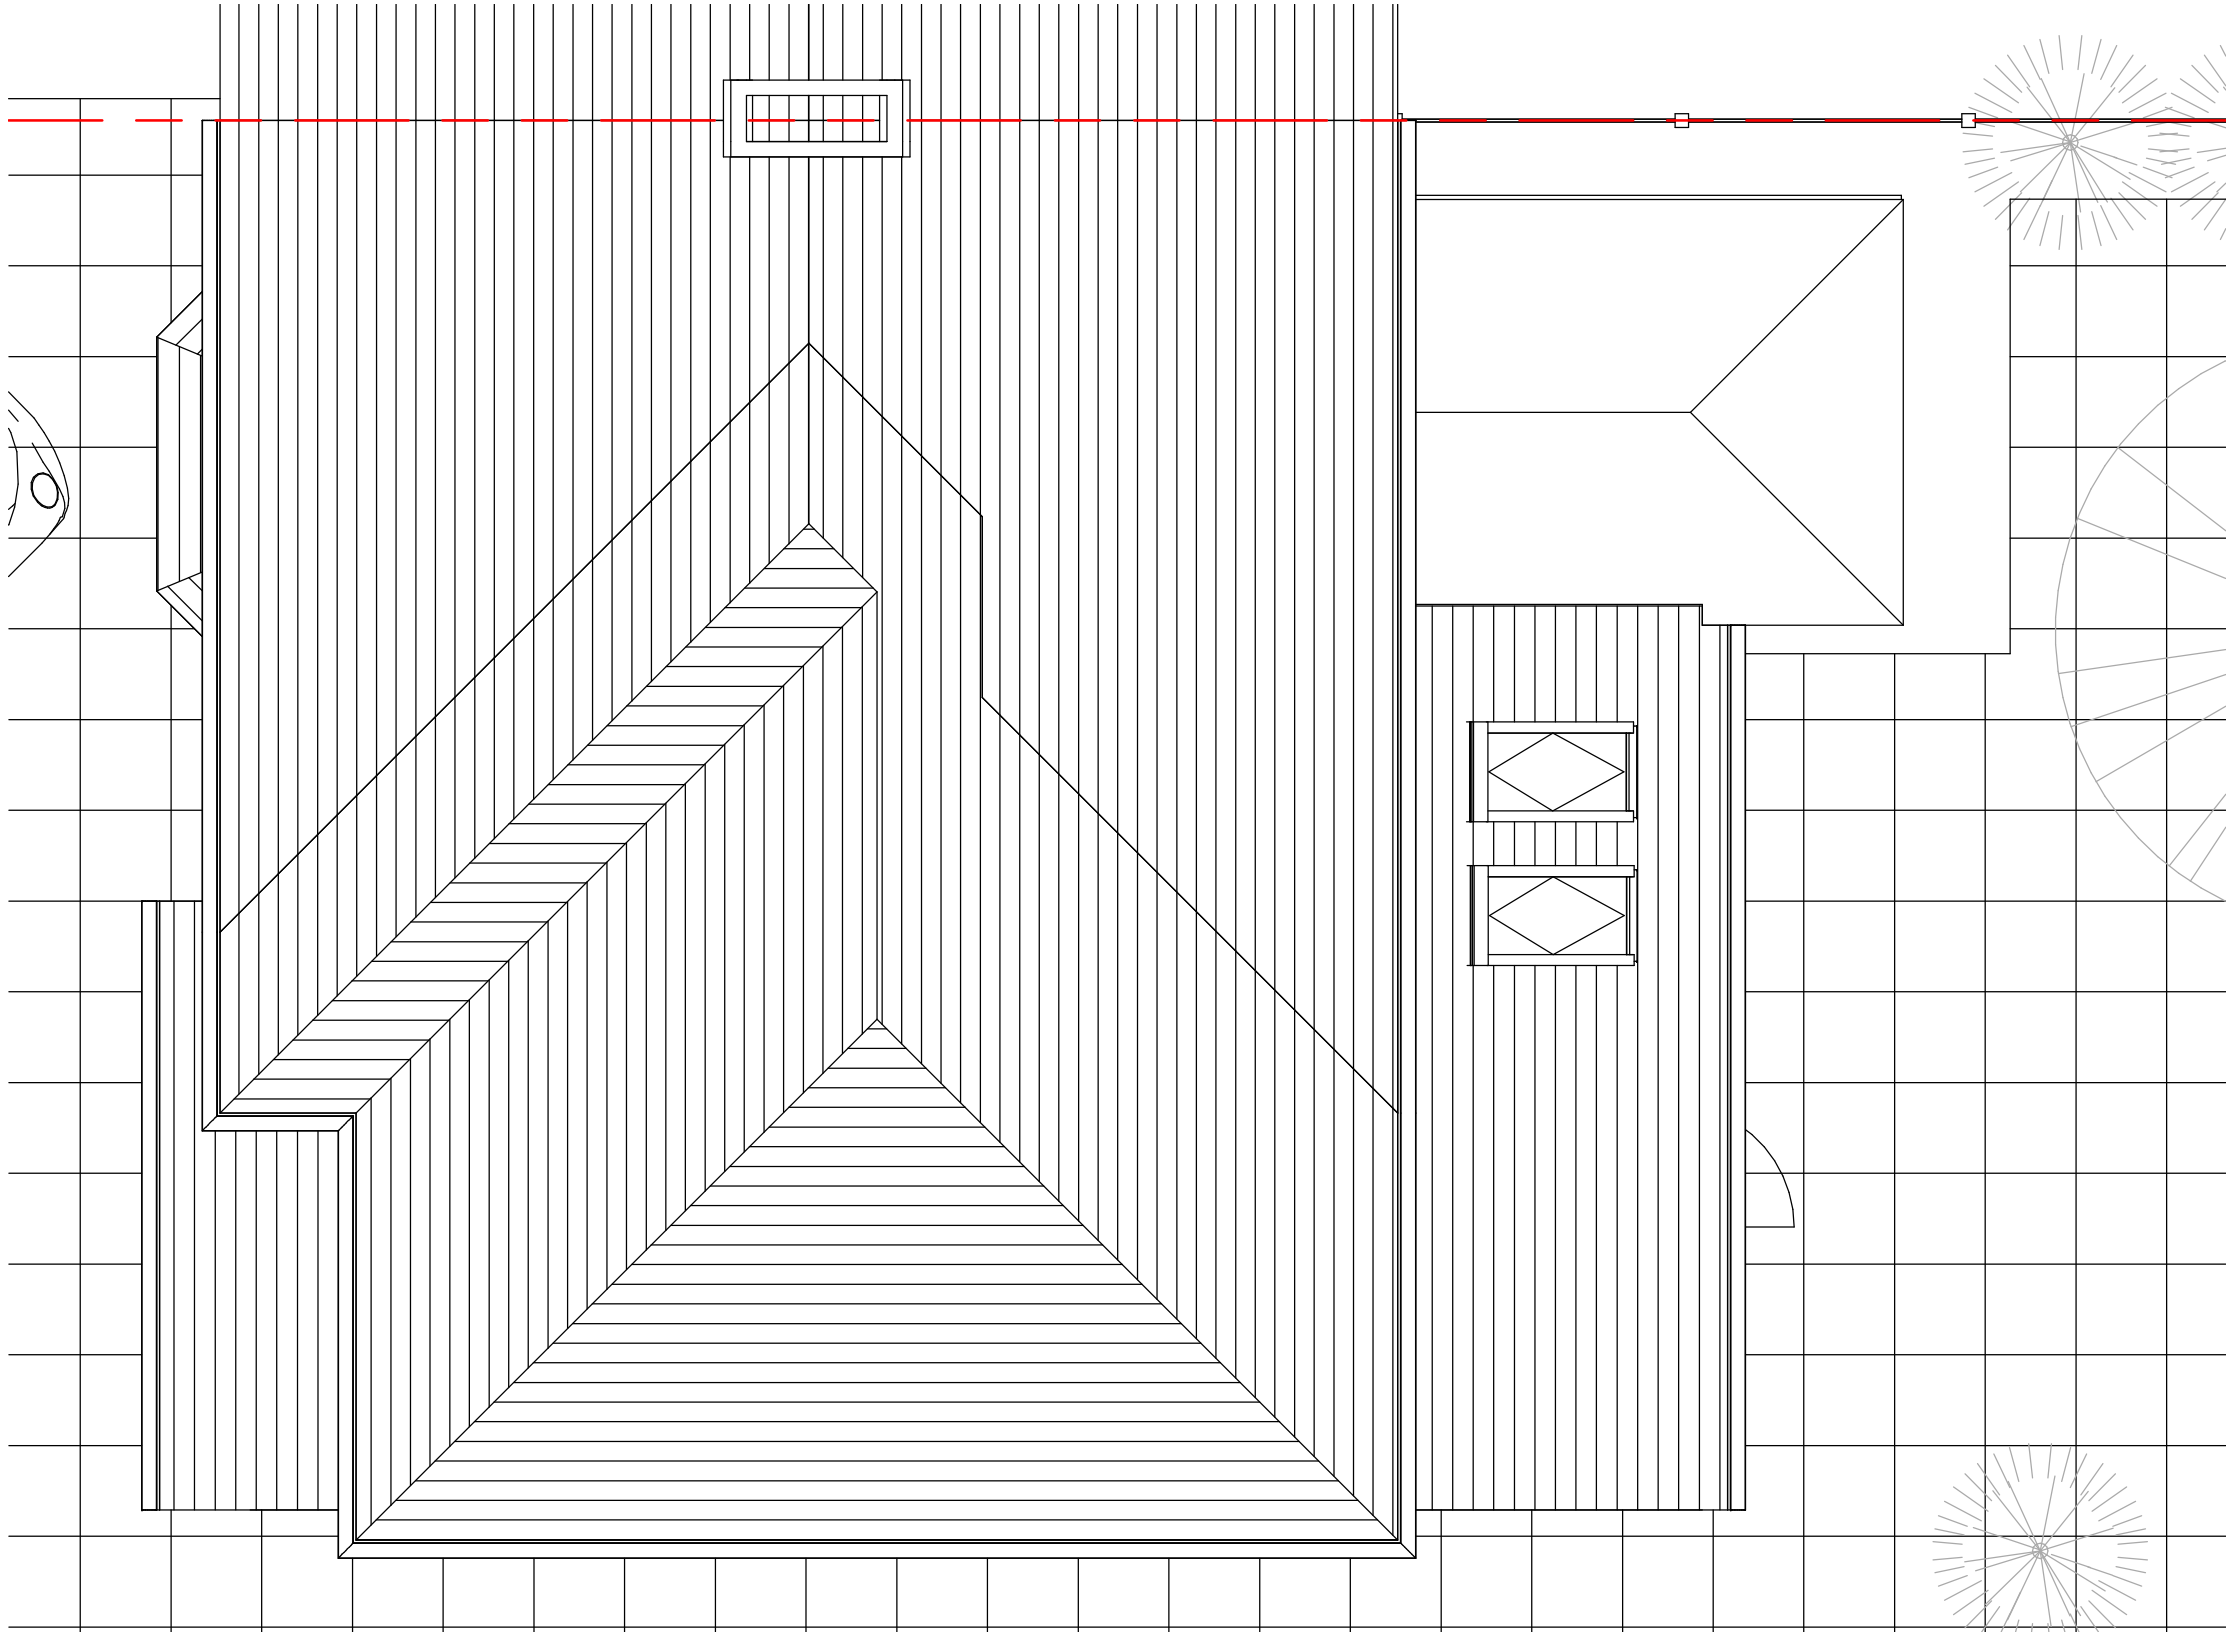

Roof Plan
1 : 50

 

rev.	description	date
B	Amended to planners request	08.11.20
note	Do not scale from this drawing - use figured dimensions only. Read in conjunction with all other consultants / specialist drawings. Report any discrepancies before affected work commences. All setting out dimensions are to be checked on site by contractor prior to commencement of work. This drawing remains copyright of Planning People. Distribution and duplication of the drawings is not permitted without consent of the author.	
5 Lynn Avenue, Sale, Cheshire, M33 7BN t: 07824332432 e: info@planningpeople.co.uk w: www.planningpeople.co.uk		
client	Mr & Mrs H Nguyen	
project	Proposed extension to 18 Parkbrook Road	
drawing title	Roof plan as proposed Option 02	
job no.	J-XXXX	
drawing no.	107	revision B
scale	1 : 50	date
status	PLANNING DOCUMENT	



FRONT ELEVATION
1 : 50



rev.	description	date
B	Amended to planners request	08.11.20
note	Do not scale from this drawing - use figured dimensions only. Read in conjunction with all other consultants / specialist drawings. Report any discrepancies before affected work commences. All setting out dimensions are to be checked on site by contractor prior to commencement of work. This drawing remains copyright of Planning People. Distribution and duplication of the drawings is not permitted without consent of the author.	
5 Lynn Avenue, Sale, Cheshire, M33 7BN t: 07824332432 e: info@planningpeople.co.uk w: www.planningpeople.co.uk		
client	Mr & Mrs H Nguyen	
project	Proposed extension to 18 Parkbrook Road	
drawing title	Front Elevation - Proposed Option 02	
job no.	J-XXXX	
drawing no.	110	revision B
scale	1 : 50	date
status	PLANNING DOCUMENT	



REAR ELEVATION

1 : 50



GRAPHIC SCALE: 1:50

rev.	description	date
B	Amended to planners request	08.11.20


note	Do not scale from this drawing - use figured dimensions only. Read in conjunction with all other consultants / specialist drawings. Report any discrepancies before affected work commences. All setting out dimensions are to be checked on site by contractor prior to commencement of work. This drawing remains copyright of Planning People. Distribution and duplication of the drawings is not permitted without consent of the author.
------	--



client	Mr & Mrs H Nguyen
project	Proposed extension to 18 Parkbrook Road
drawing title	Rear Elevation - Proposed Option 02
job no.	J-XXXX
drawing no.	111
revision	B
scale	1 : 50
date	
status	PLANNING DOCUMENT



GABLE ELEVATION 01
1 : 50

 

rev.	description	date
B	Amended to planners request	08.11.20

note

Do not scale from this drawing - use figured dimensions only. Read in conjunction with all other consultants / specialist drawings.

Report any discrepancies before affected work commences.

All setting out dimensions are to be checked on site by contractor prior to commencement of work.


This drawing remains copyright of Planning People. Distribution and duplication of the drawings is not permitted without consent of the author.




planning people

5 Lynn Avenue, Sale, Cheshire, M33 7BN
t: 07824332432
e: info@planningpeople.co.uk
w: www.planningpeople.co.uk


client	Mr & Mrs H Nguyen		
project	Proposed extension to 18 Parkbrook Road		
drawing title	Gable Elevation 01 - Proposed Option 02		
job no.	J-XXXX		
drawing no.	112	revision	B
scale	1 : 50	date	
status	PLANNING DOCUMENT		

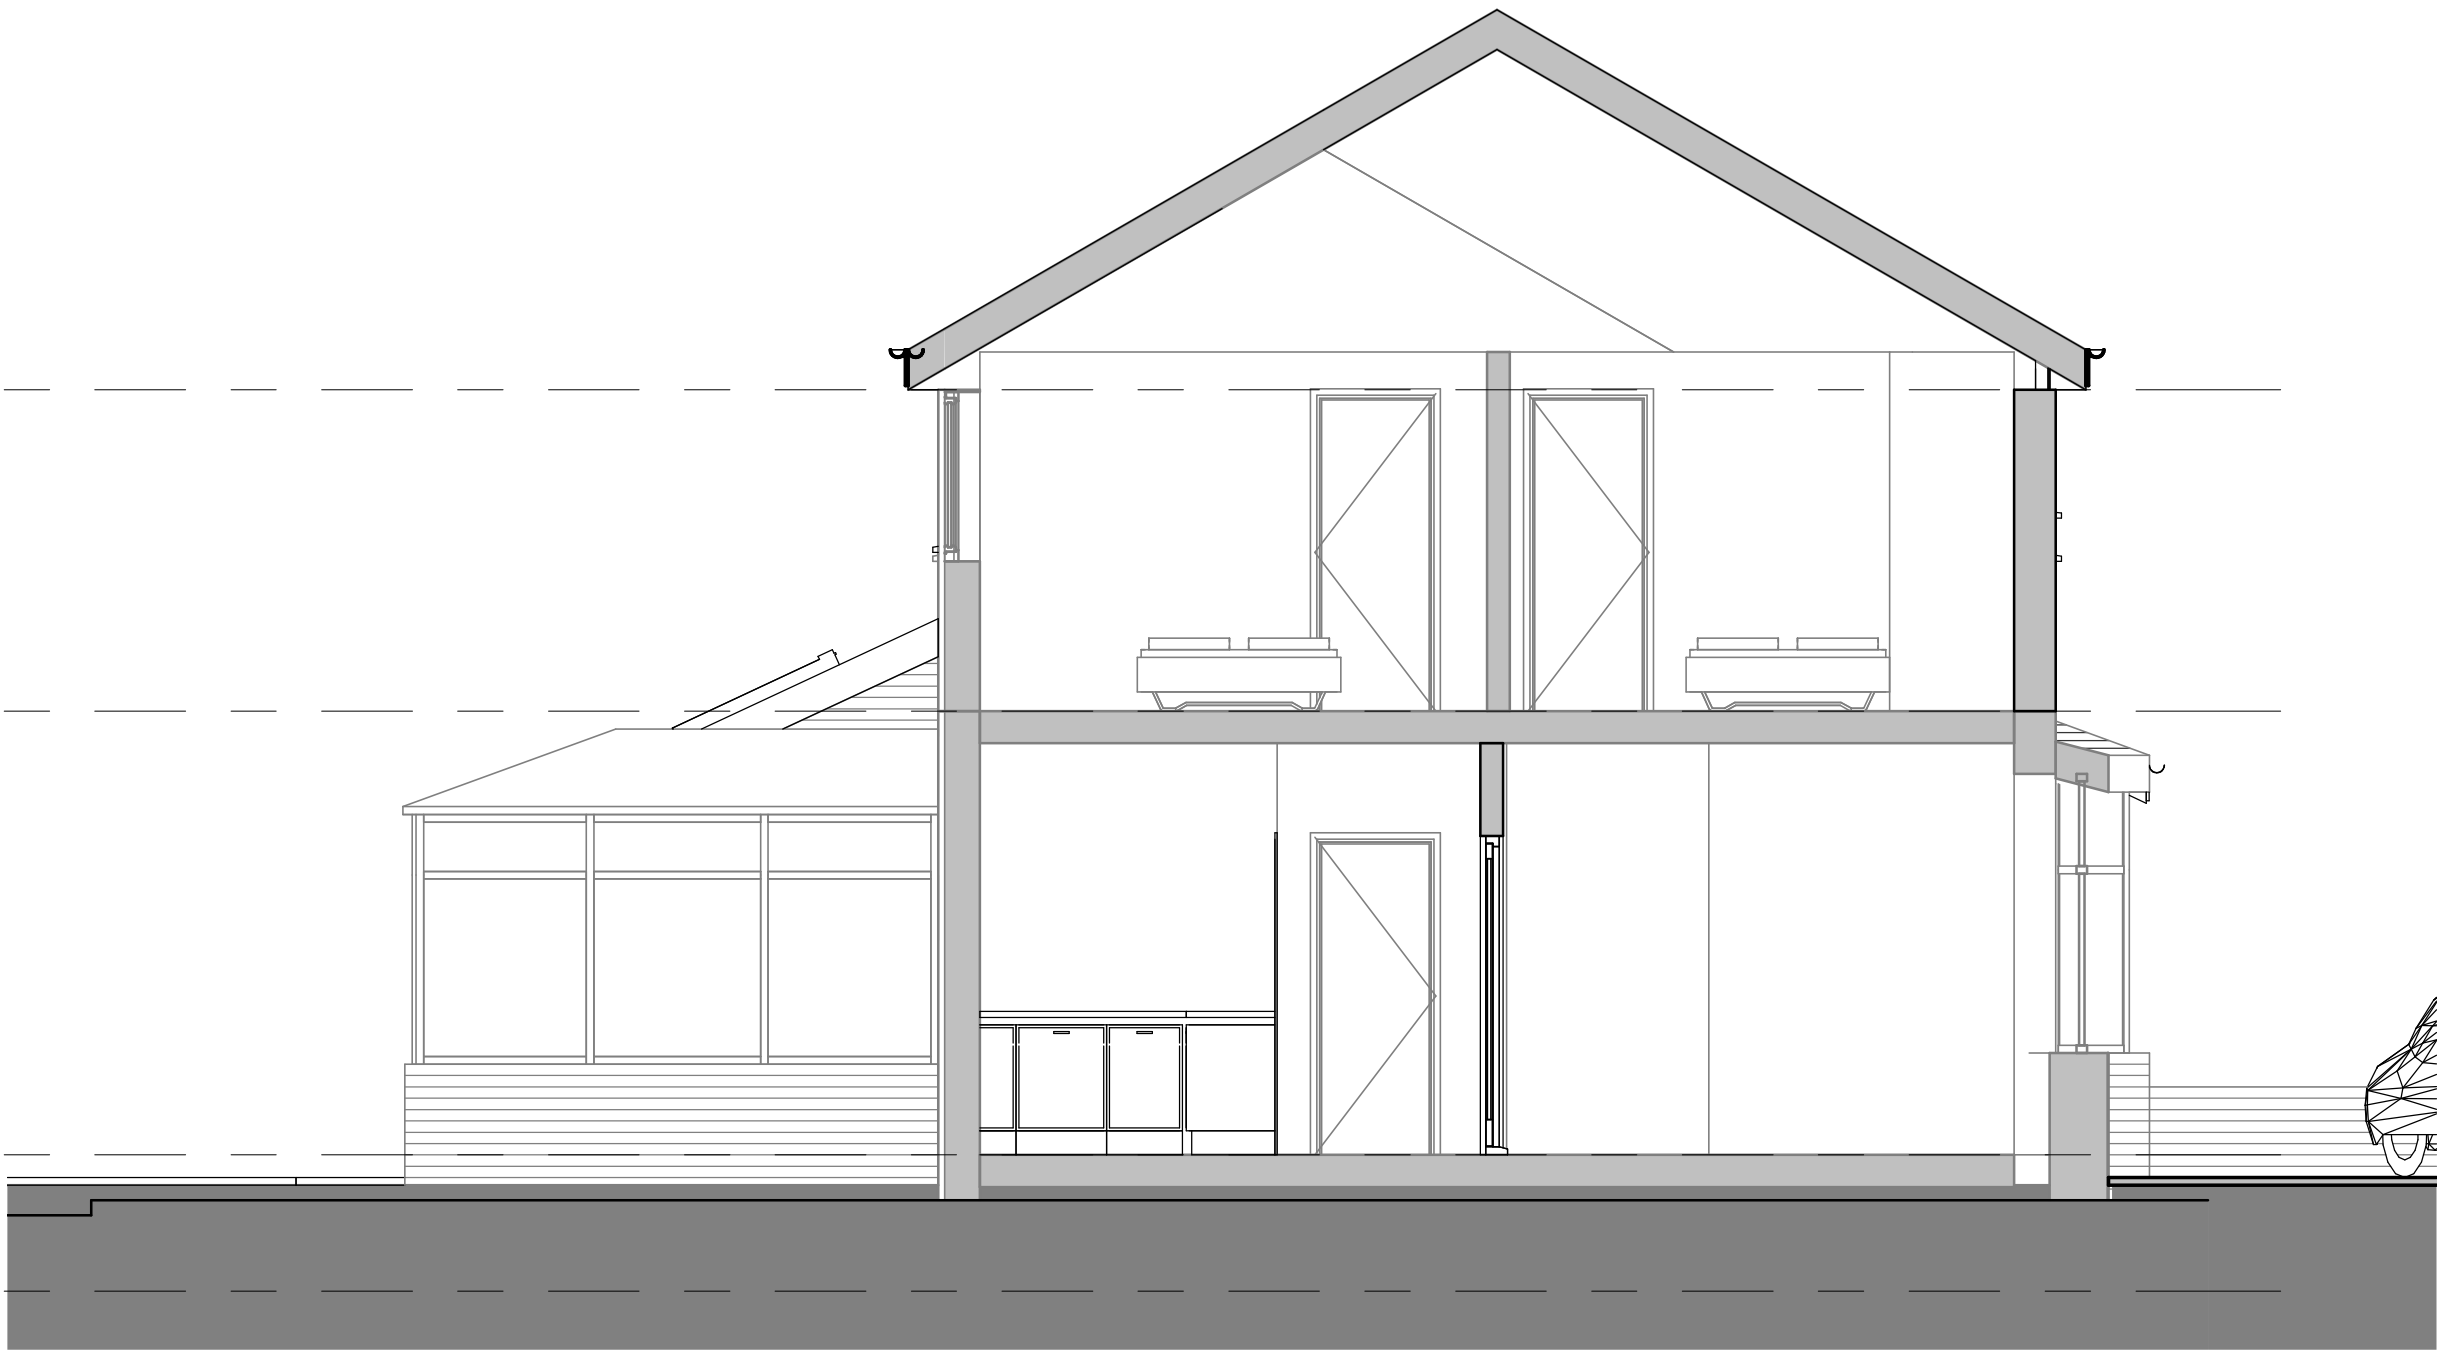

GABLE ELEVATION 02
1 : 50

 


rev.	description	date
B	Amended to planners request	08.11.20
note	Do not scale from this drawing - use figured dimensions only. Read in conjunction with all other consultants / specialist drawings. Report any discrepancies before affected work commences. All setting out dimensions are to be checked on site by contractor prior to commencement of work. This drawing remains copyright of Planning People. Distribution and duplication of the drawings is not permitted without consent of the author.	
 planning people 5 Lynn Avenue, Sale, Cheshire, M33 7BN t: 07824332432 e: info@planningpeople.co.uk w: www.planningpeople.co.uk		
client	Mr & Mrs H Nguyen	
project	Proposed extension to 18 Parkbrook Road	
drawing title	Gable elevation 02 - proposed Option 02	
job no.	J-XXXX	
drawing no.	113	revision B
scale	1 : 50	date
status	PLANNING DOCUMENT	

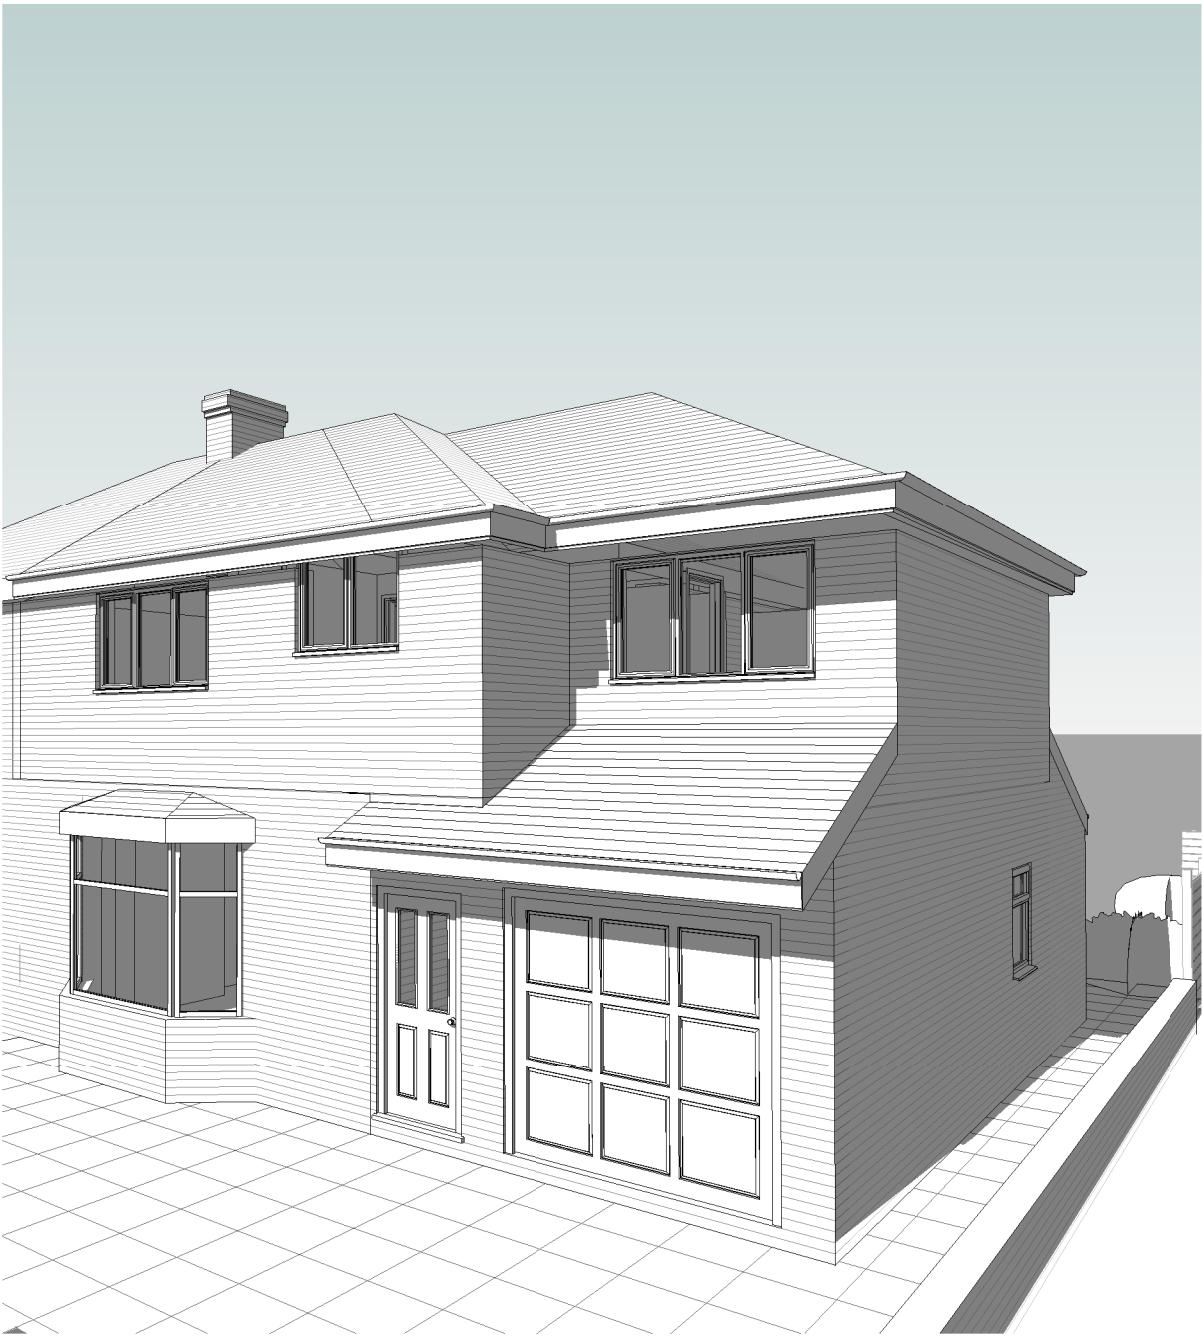

3d View - front 01



3D View - rear 01

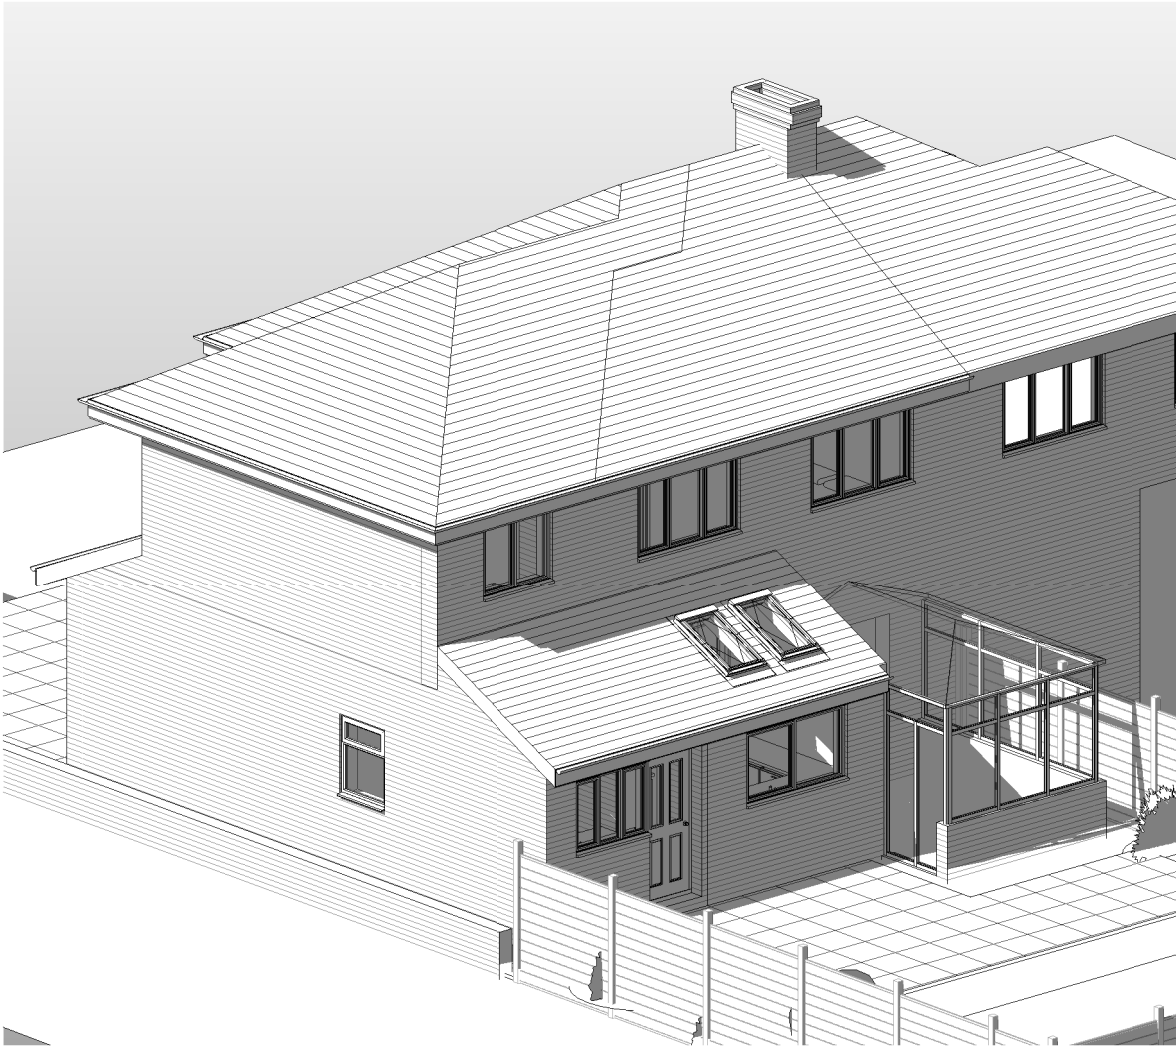

3D View - rear 02

rev.	description	date
B	Amended to planners request	08.11.20
note	Do not scale from this drawing - use figured dimensions only. Read in conjunction with all other consultants / specialist drawings. Report any discrepancies before affected work commences. All setting out dimensions are to be checked on site by contractor prior to commencement of work. This drawing remains copyright of Planning People. Distribution and duplication of the drawings is not permitted without consent of the author.	
 planning people 5 Lynn Avenue, Sale, Cheshire, M33 7BN t: 07824332432 e: info@planningpeople.co.uk w: www.planningpeople.co.uk		
client	Mr & Mrs H Nguyen	
project	Proposed extension to 18 Parkbrook Road	
drawing title	Context Images - Option 02	
job no.	J-XXXX	
drawing no.	115	revision B
scale		date
status	PLANNING DOCUMENT	