


notes

1. do not scale from this drawing – use figured dimensions only
2. read in conjunction with all other consultants/specialists drawings. report any discrepancies before affected work commences
3. all setting out dimensions to be checked on site by contractor before work commences
4. this drawing remains copyright of 4mation architecture. copy/distribute only with consent of author

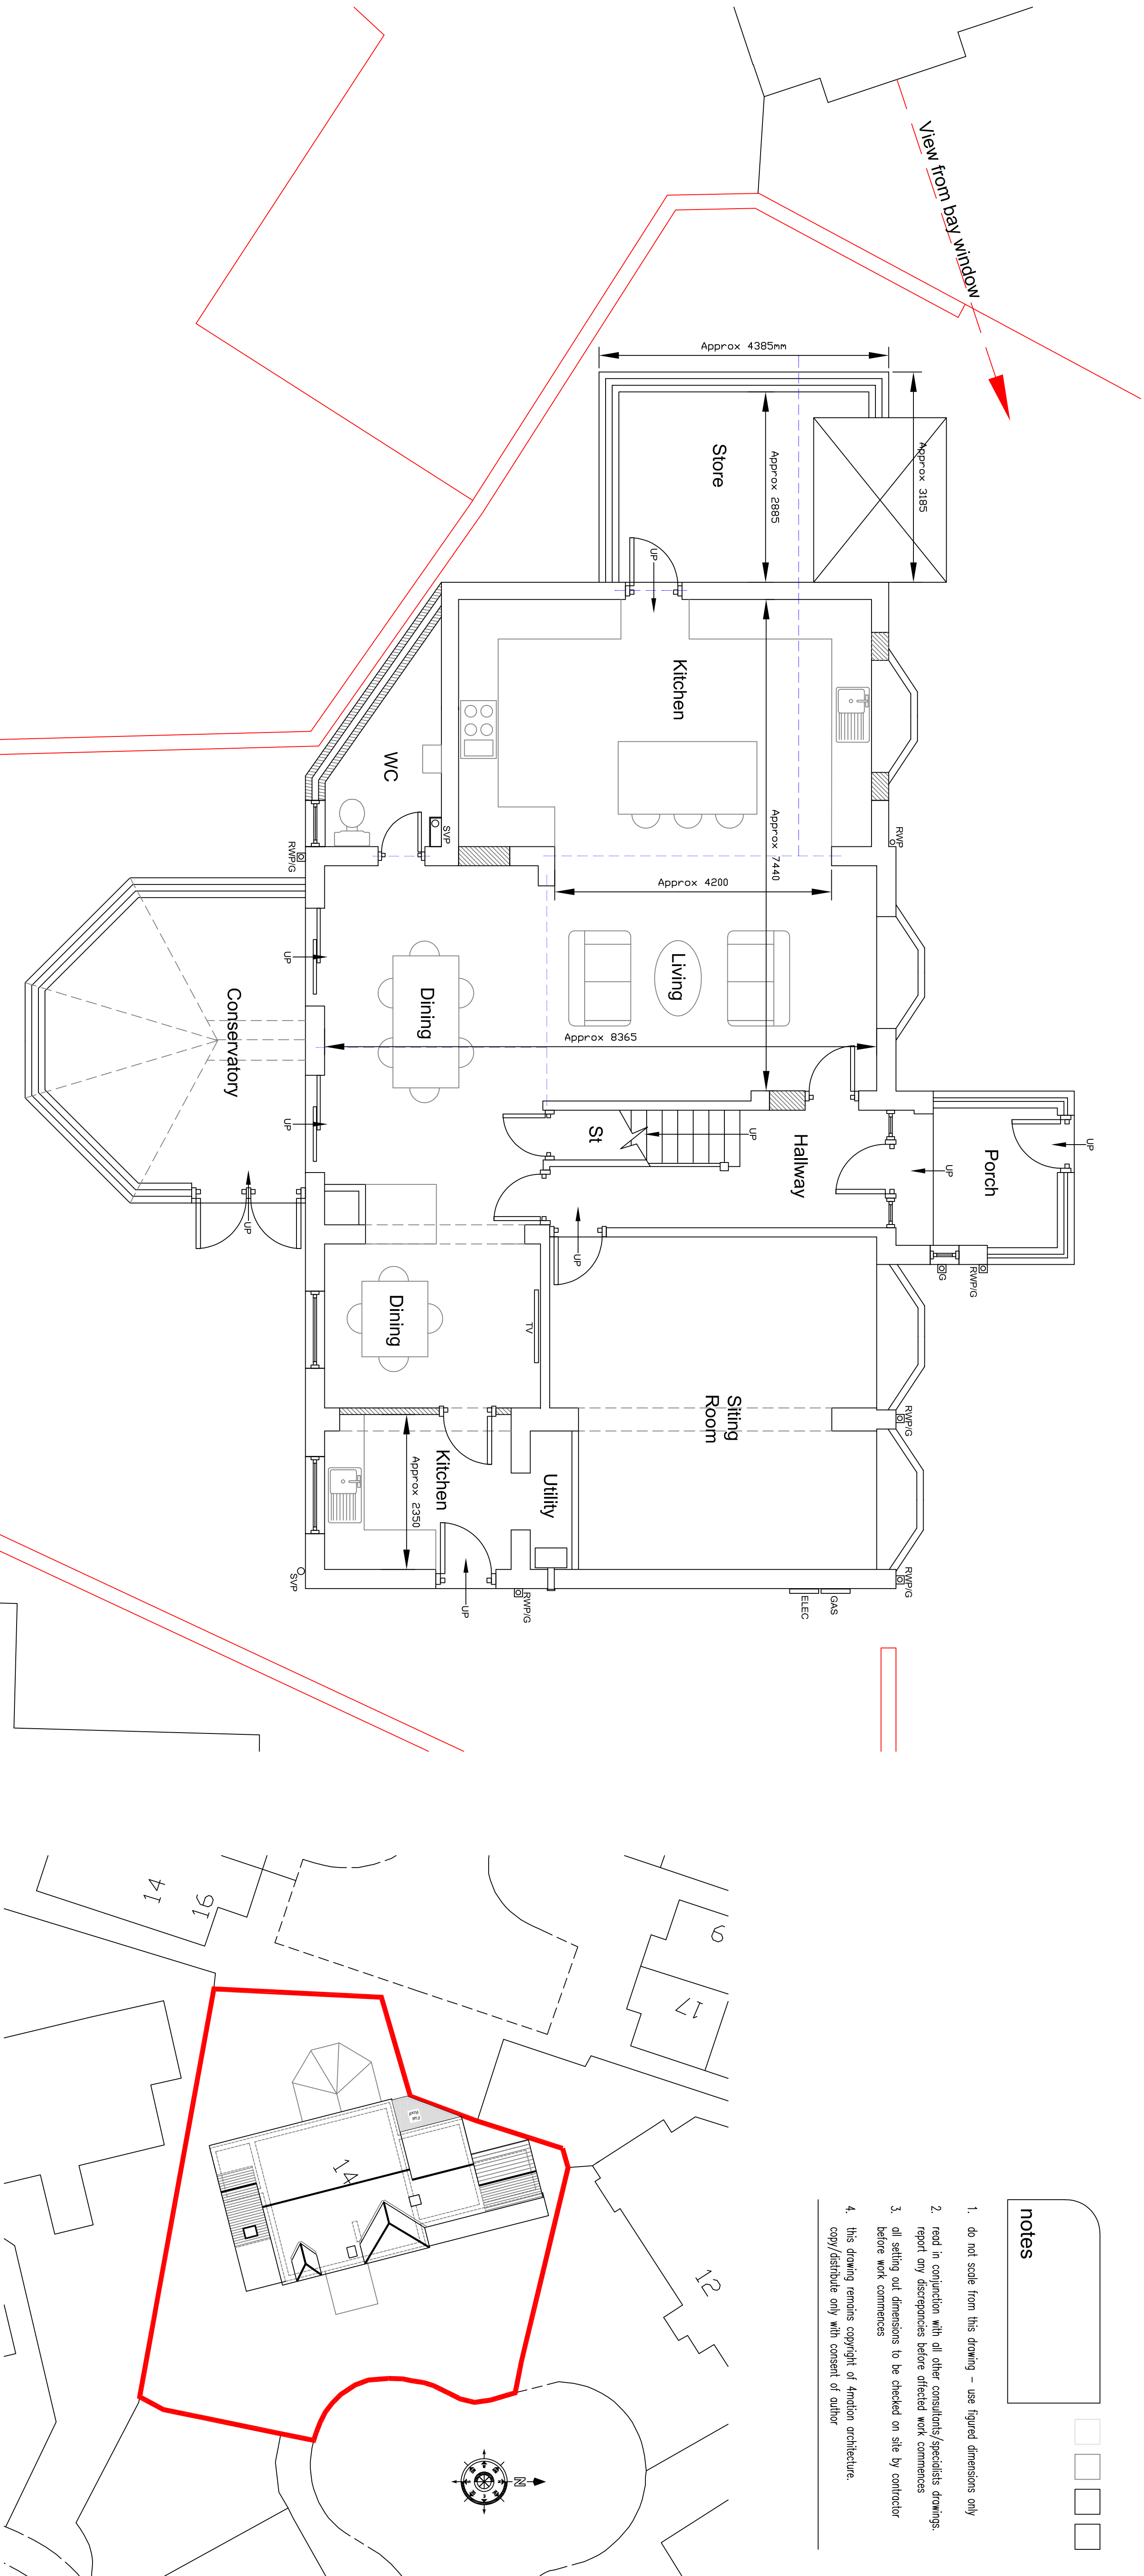

Proposed Ground Floor Plan

Proposed Rear Elevation

Proposed Side Elevation

Site Plan - 1:200

project:
14 Winchester Park
Didsbury
Manchester
M20 2TN
client:
Mr M Salim
dwg:
Proposed Ground
2No Elevations &
Site Plan
project no: 849
dwg no: 02
dwg date:27/08/20
dwg scale:
1:50/100/200
dwg revision: **B**

4mation architecture
27 Blythe Avenue
Bransford
Stockport
SK7 1EU
t:0161 439 3255

www.4mation-architecture.com

