


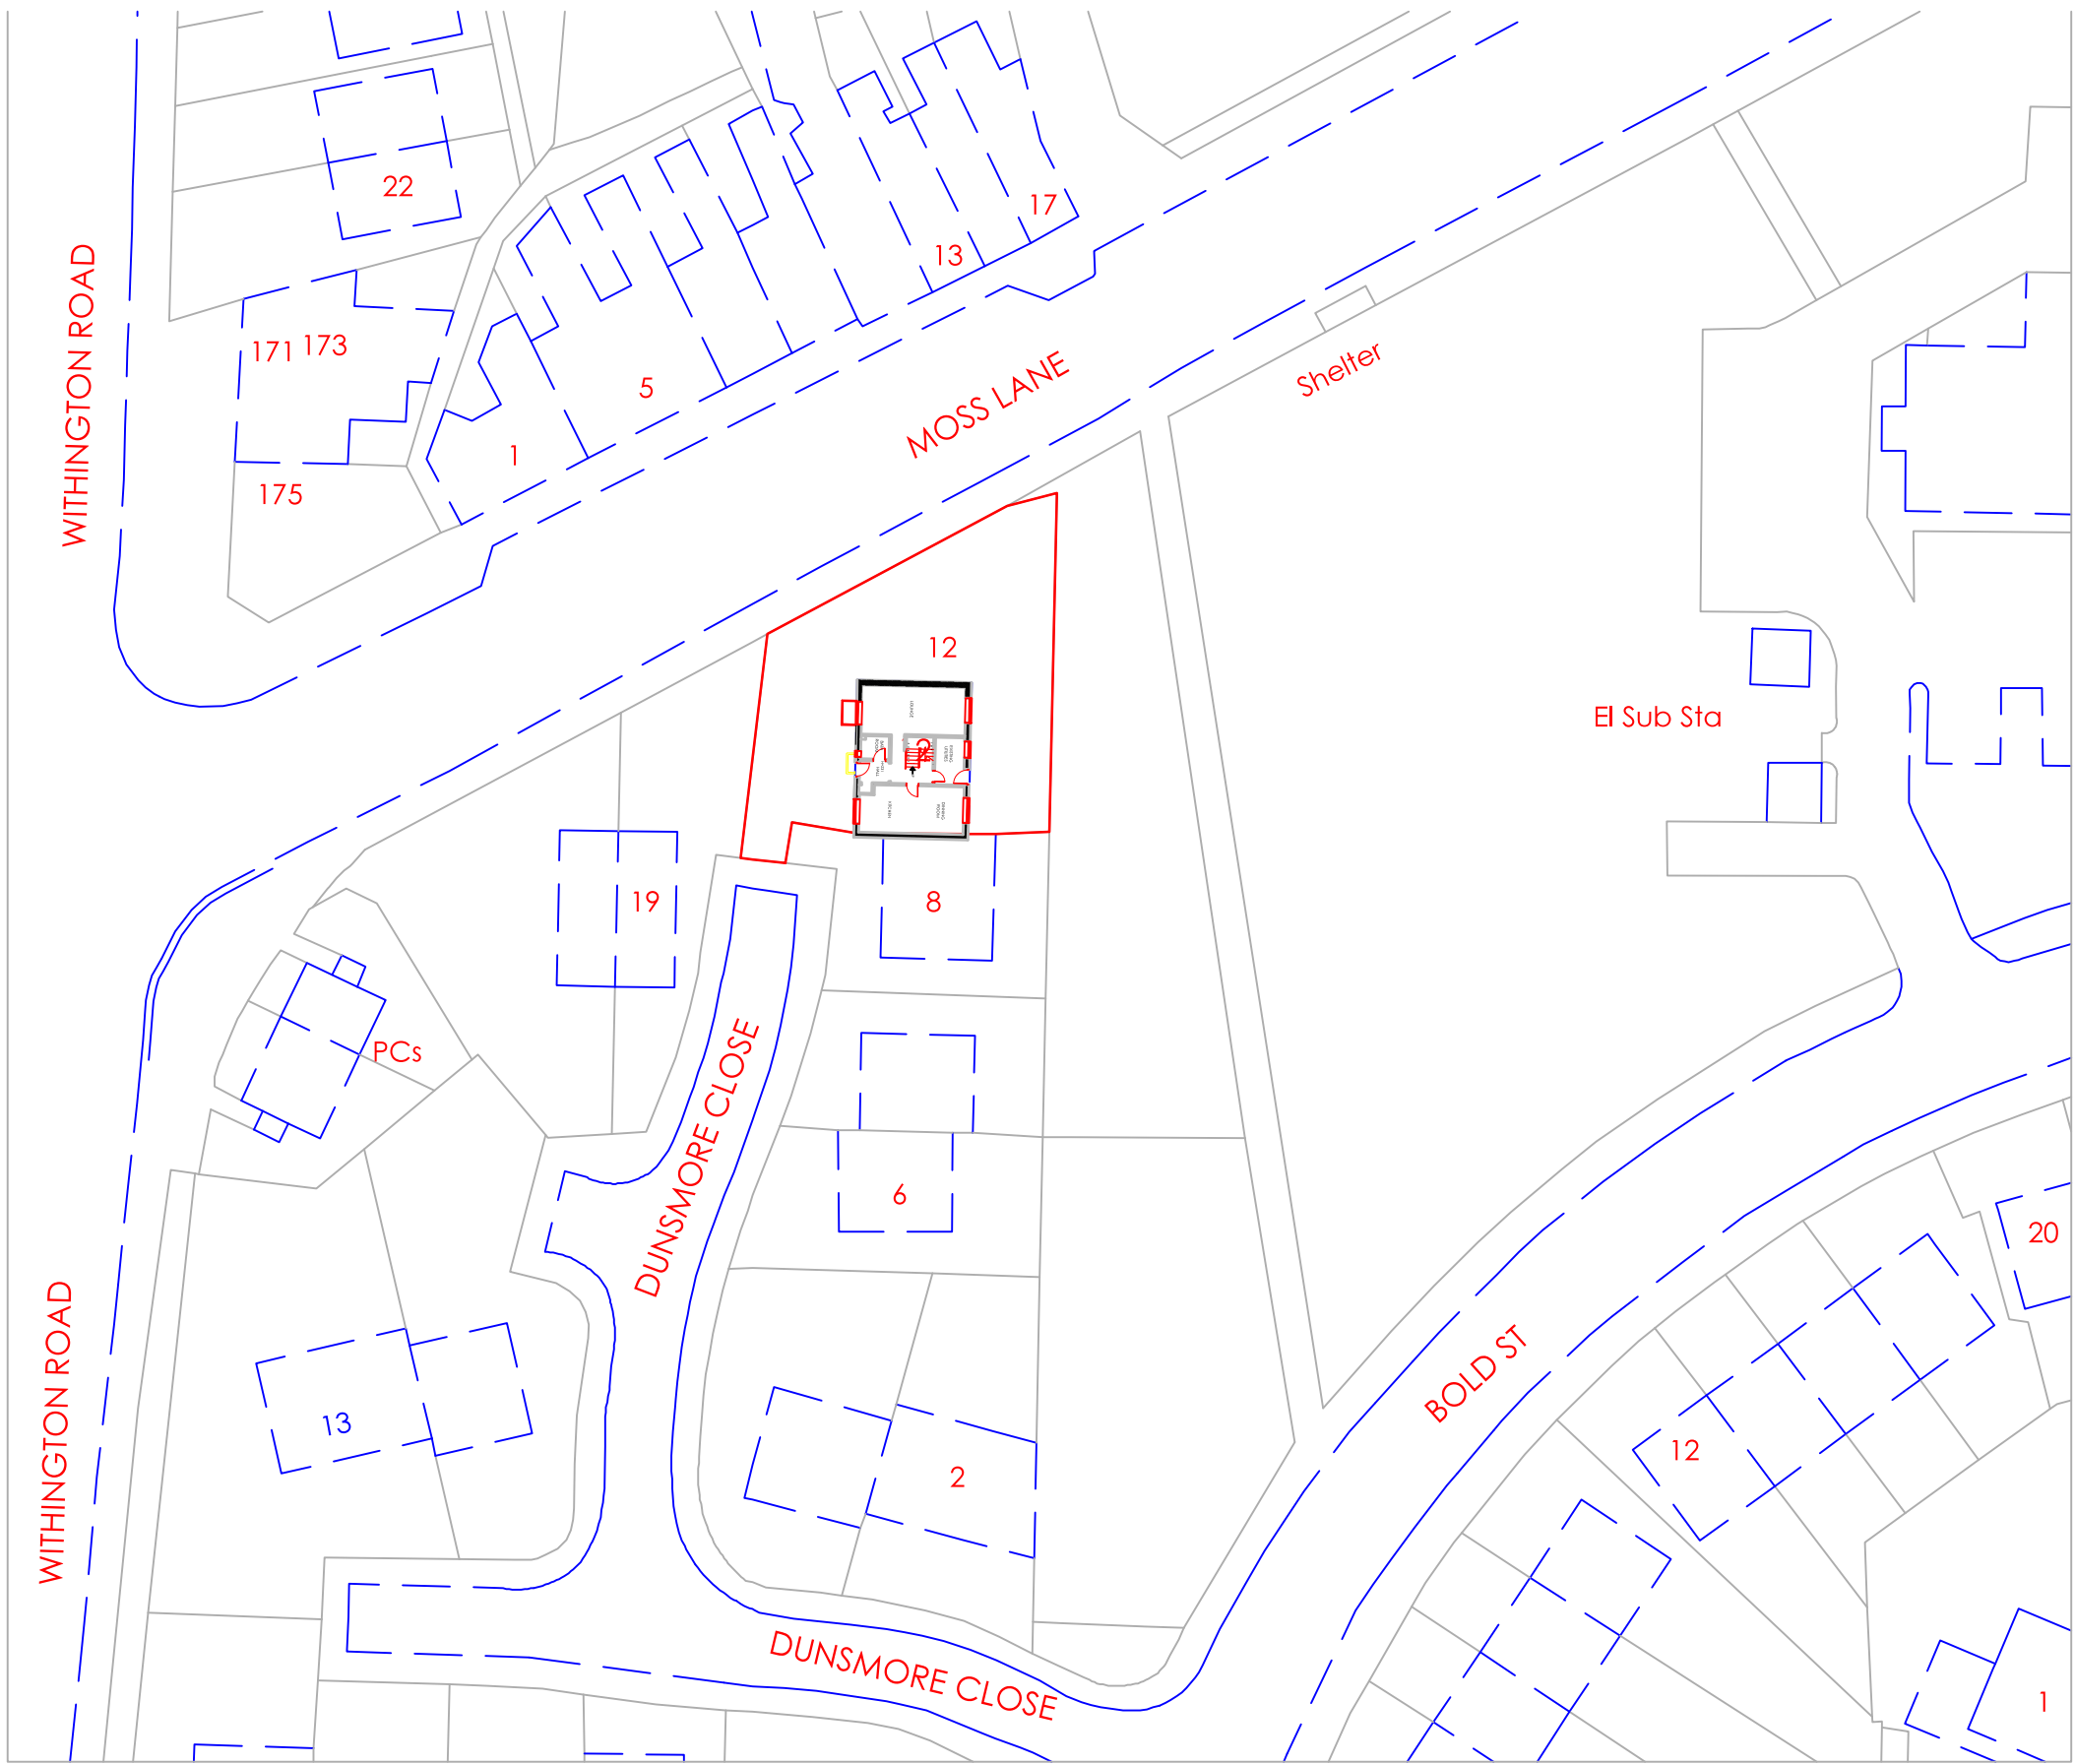

EXISTING SITE PLAN

Project. 12 DUNSMORE ROAD

NOTES: KEY
FOR PLANNING ONLY

Rev : .. Date: MARCH 2016

PROJECT:	12 DUNSMORE ROAD MANCHESTER
TITLE:	EXISTING SITE PLAN

Scale:	1:500
Date:	MARCH 2016
Dwg. No:	04

REV	DATE	DESCRIPTION
REV	...	

Arch Designs. Tel: 07910600970