


B2

B3

Key Plan

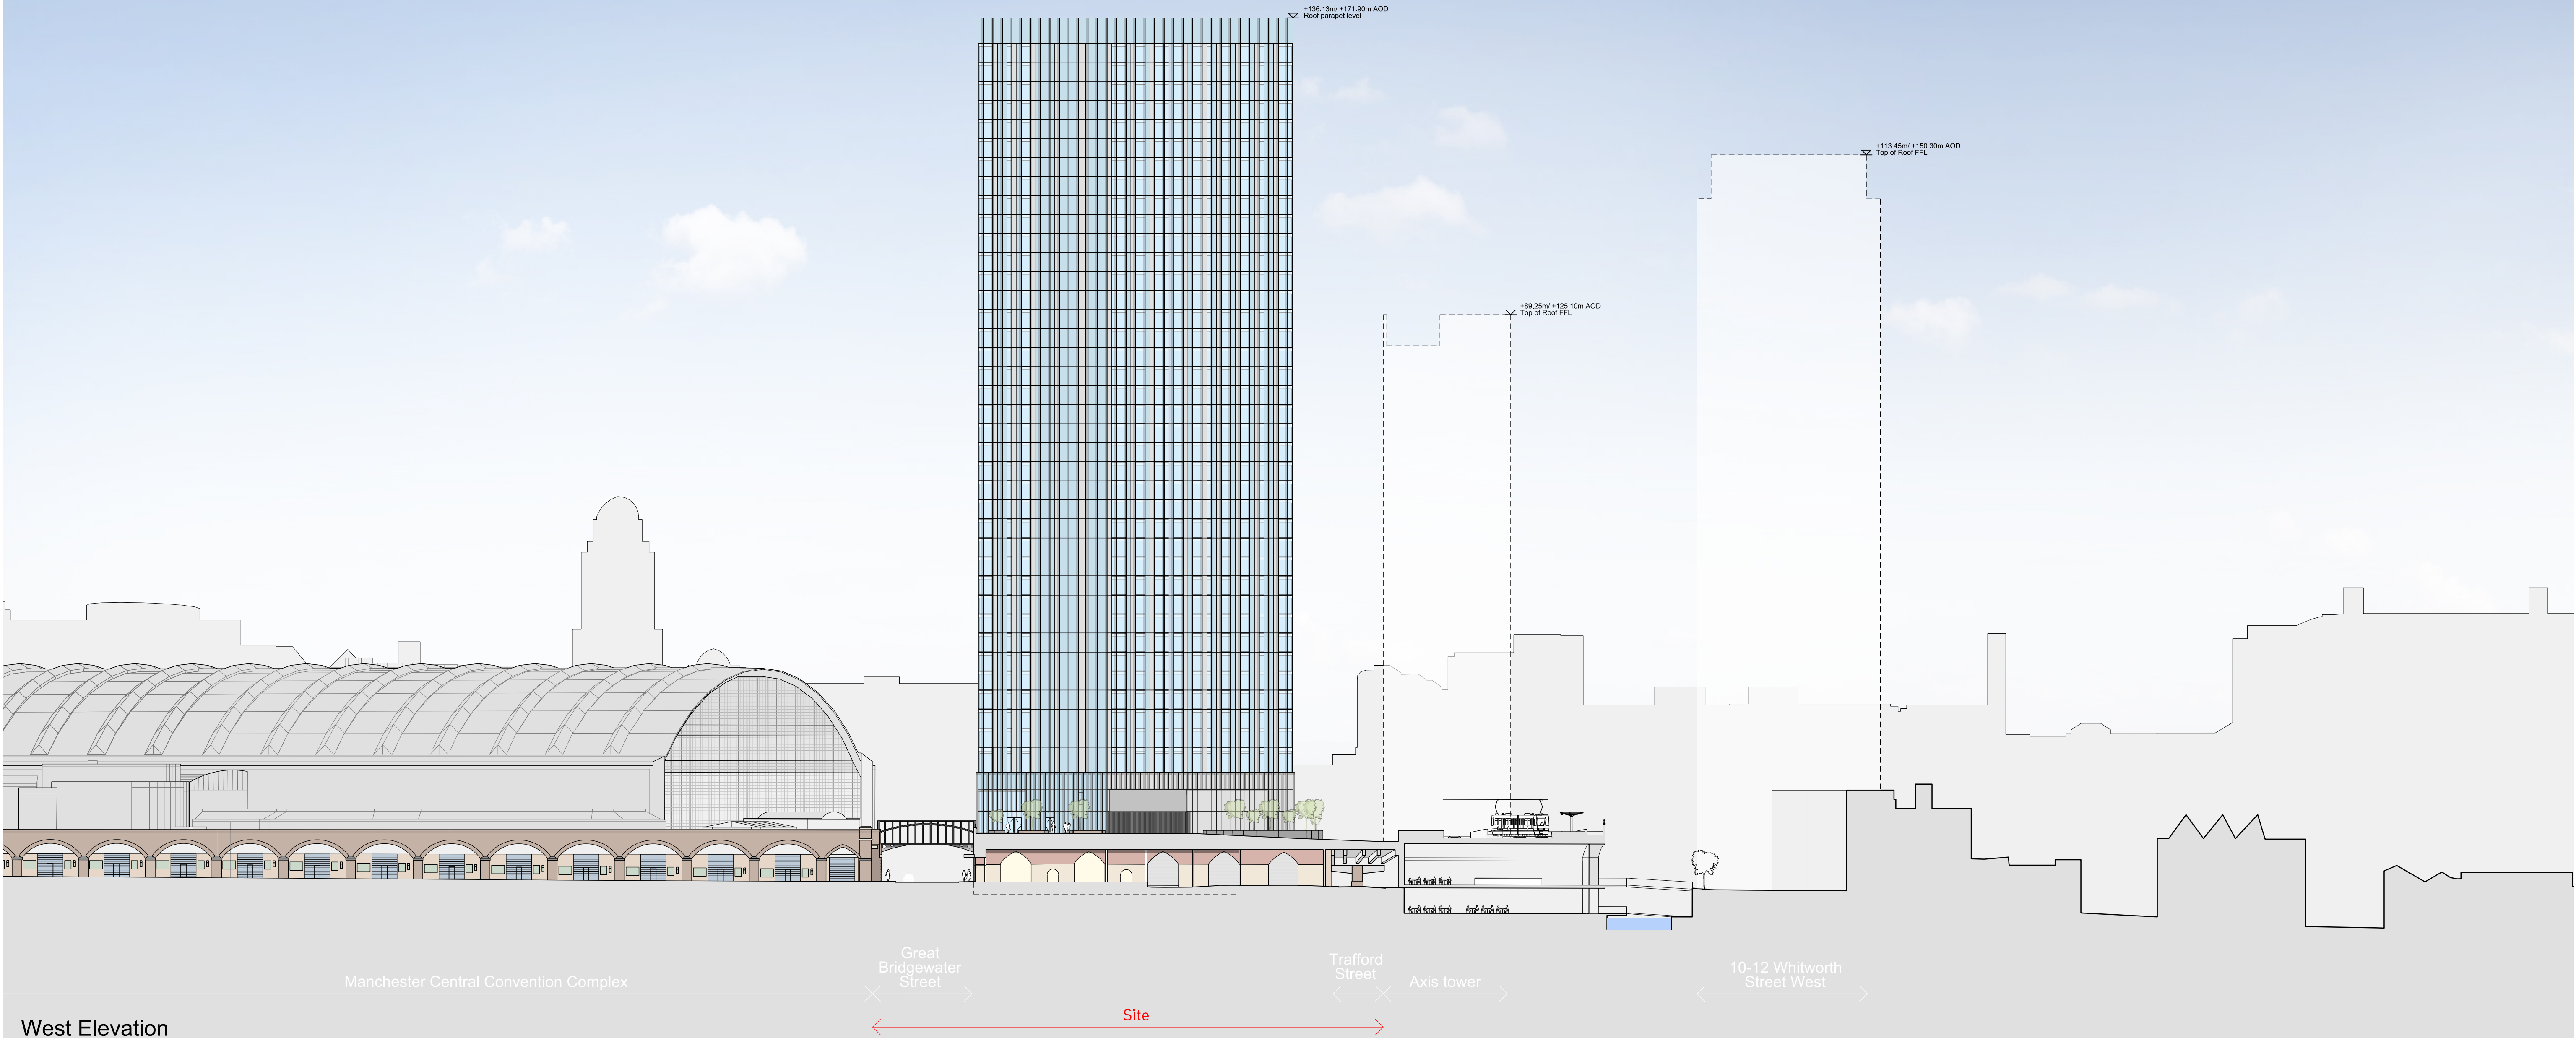

West Elevation

This drawing is copyright Do not scale off dimensions. All dimensions to be checked on site by contractor. Contractor to report any dimensional discrepancies, errors or omissions prior to commencing on site.	Rev	Date	Description	Rev	Date	Description	Rev	Date	Description	North	Project Title Former Bauer Millet Site	Status			MANCHESTER Riverside, 4 Commercial St Manchester M15 4RD +44 (0)161 835 2342 www.simpsonhaugh.com	LONDON 8-11 Roberts Place London EC1R 6BB +44 (0)20 7549 4000 mail@smpsonhaugh.com	
	00	17-03-2017	Planning Issue									Planning					
	01	30-04-2020	Minor Material Amendment Application									Scale	1:1000 @ A3	1:500 @ A1	Date	March 2017	
	02	29-05-2020	Minor Material Amendment Application									Job No	10053	Drawing No	10053-MP-A-B5D9-G200-E-W-001	Revision	03
	03	15-12-2020	Non-Material Amendment Application									Masterplan - Proposed West Elevation					