

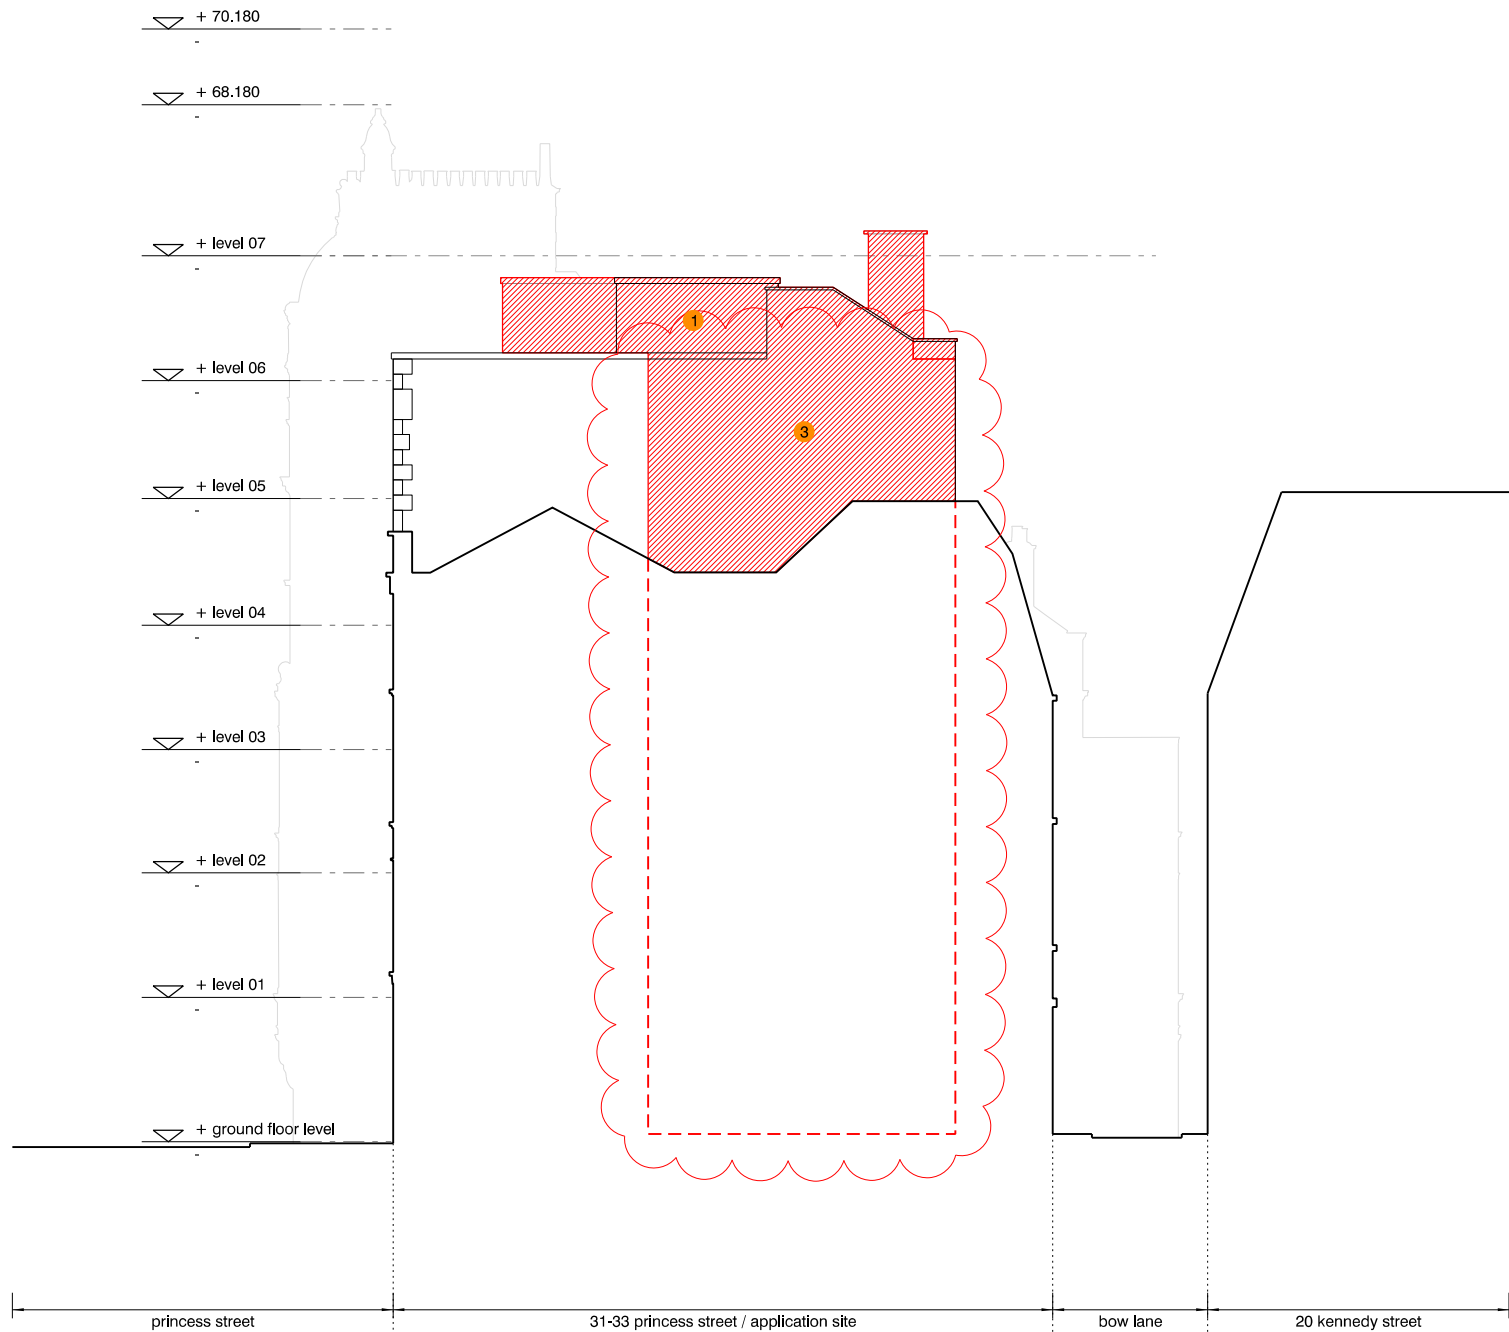


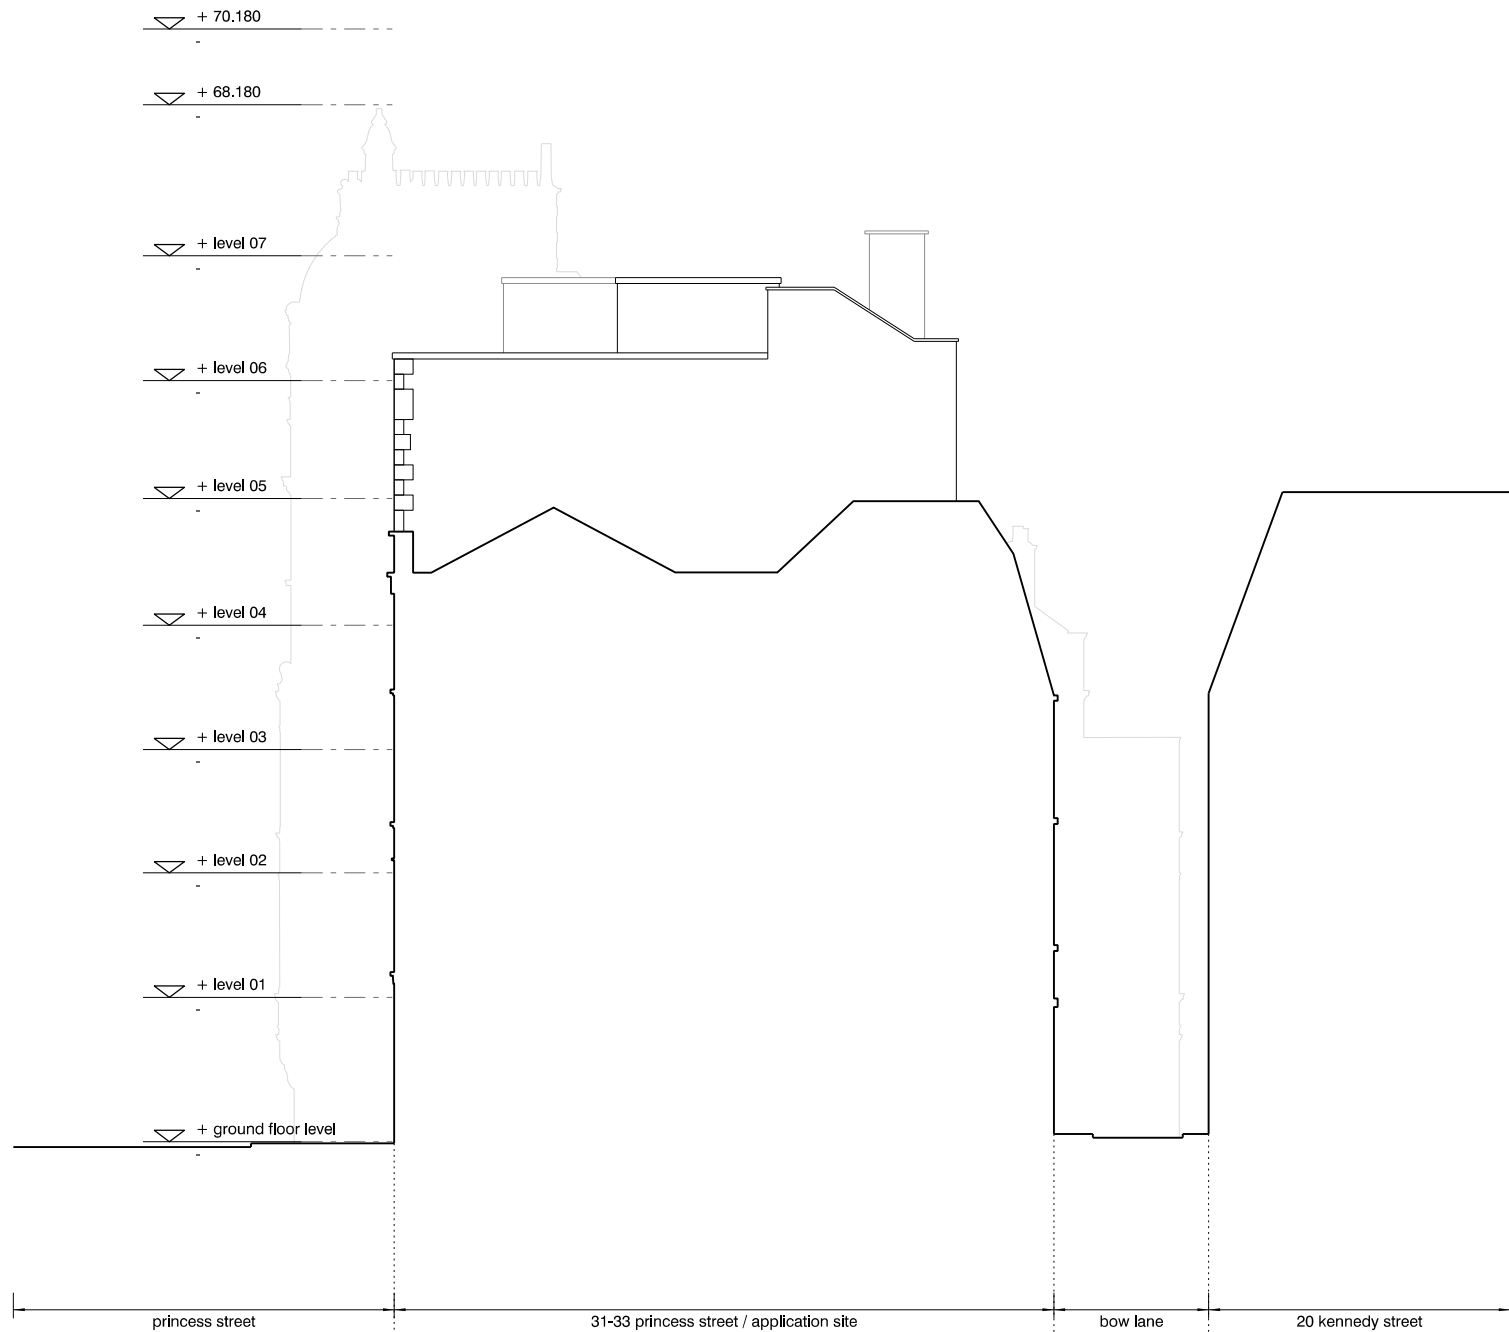

revision: date: note:
P01 20201211 non-material amendment

- removal of existing
- footprint of proposed extension
- 1 removal of existing sixth floor
- 2 removal of existing window frames
- 3 removal of portion of external wall
- 4 removal of existing stair case and sills

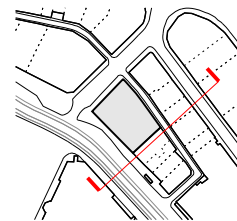

project
4*hotel on princess street, manchester
job no.
7415

title
existing south east elevation - NMA alterations comparison

scale
1:200 @ A3
drawing no.
al(SK)0013

in association with
LEACH RHODES WALKER
ARCHITECTS
www.lrw.co.uk

stephenson
STUDIO
architects planners interiors

3 riverside mews
4 commercial street
manchester, M15 4RQ
www.stephenson-studio.com
mail@stephenson-studio.com
t +44 (0)161 832 0244