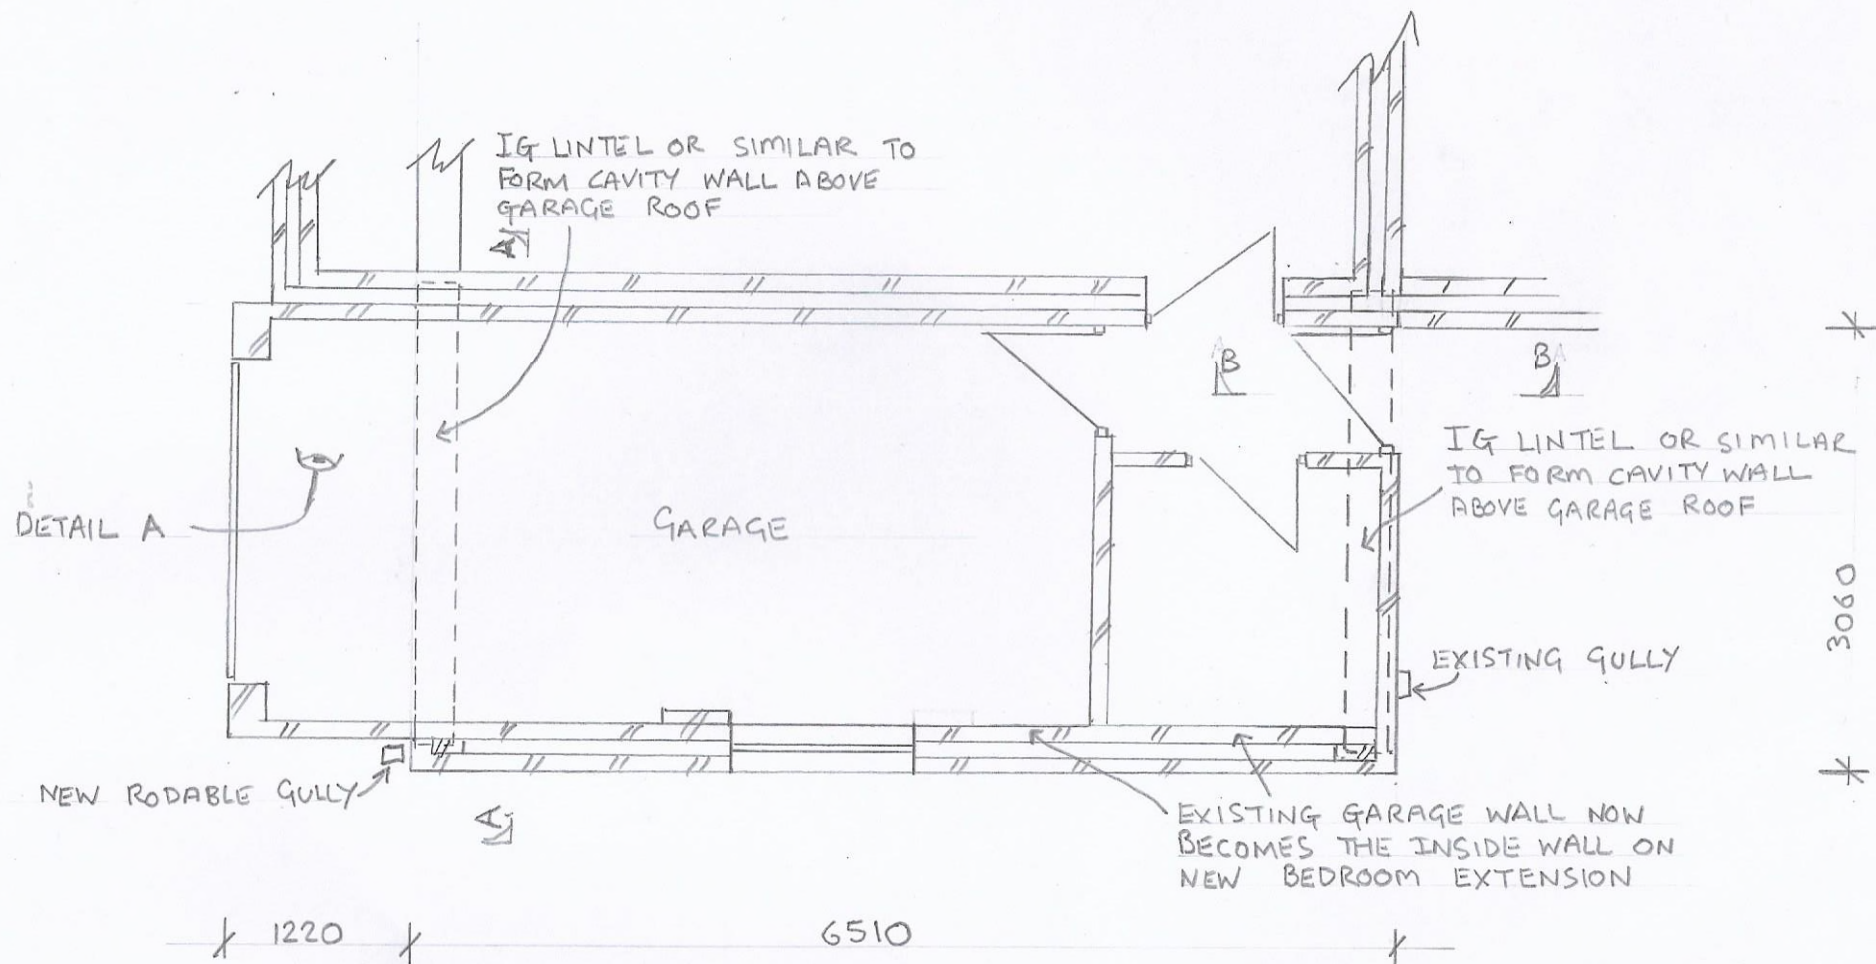


PROPOSED GROUND FLOOR PLAN SCALE 1:50

PROJECT
BEDROOM EXTENSION ABOVE
EXISTING GARAGE. 14 FAIRWOOD
RD, BROOKLANDS M/C M239JR
SCALE 1:50 DATE JAN 2021

M. S. L.