




EWS-01
GROOVED RAIN SCREEN CLADDING



EWS-01
GENERAL RAIN SCREEN CLADDING

 

EWS-03
PATIO DOOR UNIT



EWS-04
OPENING WINDOW UNIT




EWS-02
TIMBER IN-FILL PANEL



EWS-03A




EWS-04A
OPENING WINDOW UNIT

 

DR-02



LOUVRED DOOR RAL COLOURED
TO MATCH TERRACOTTA

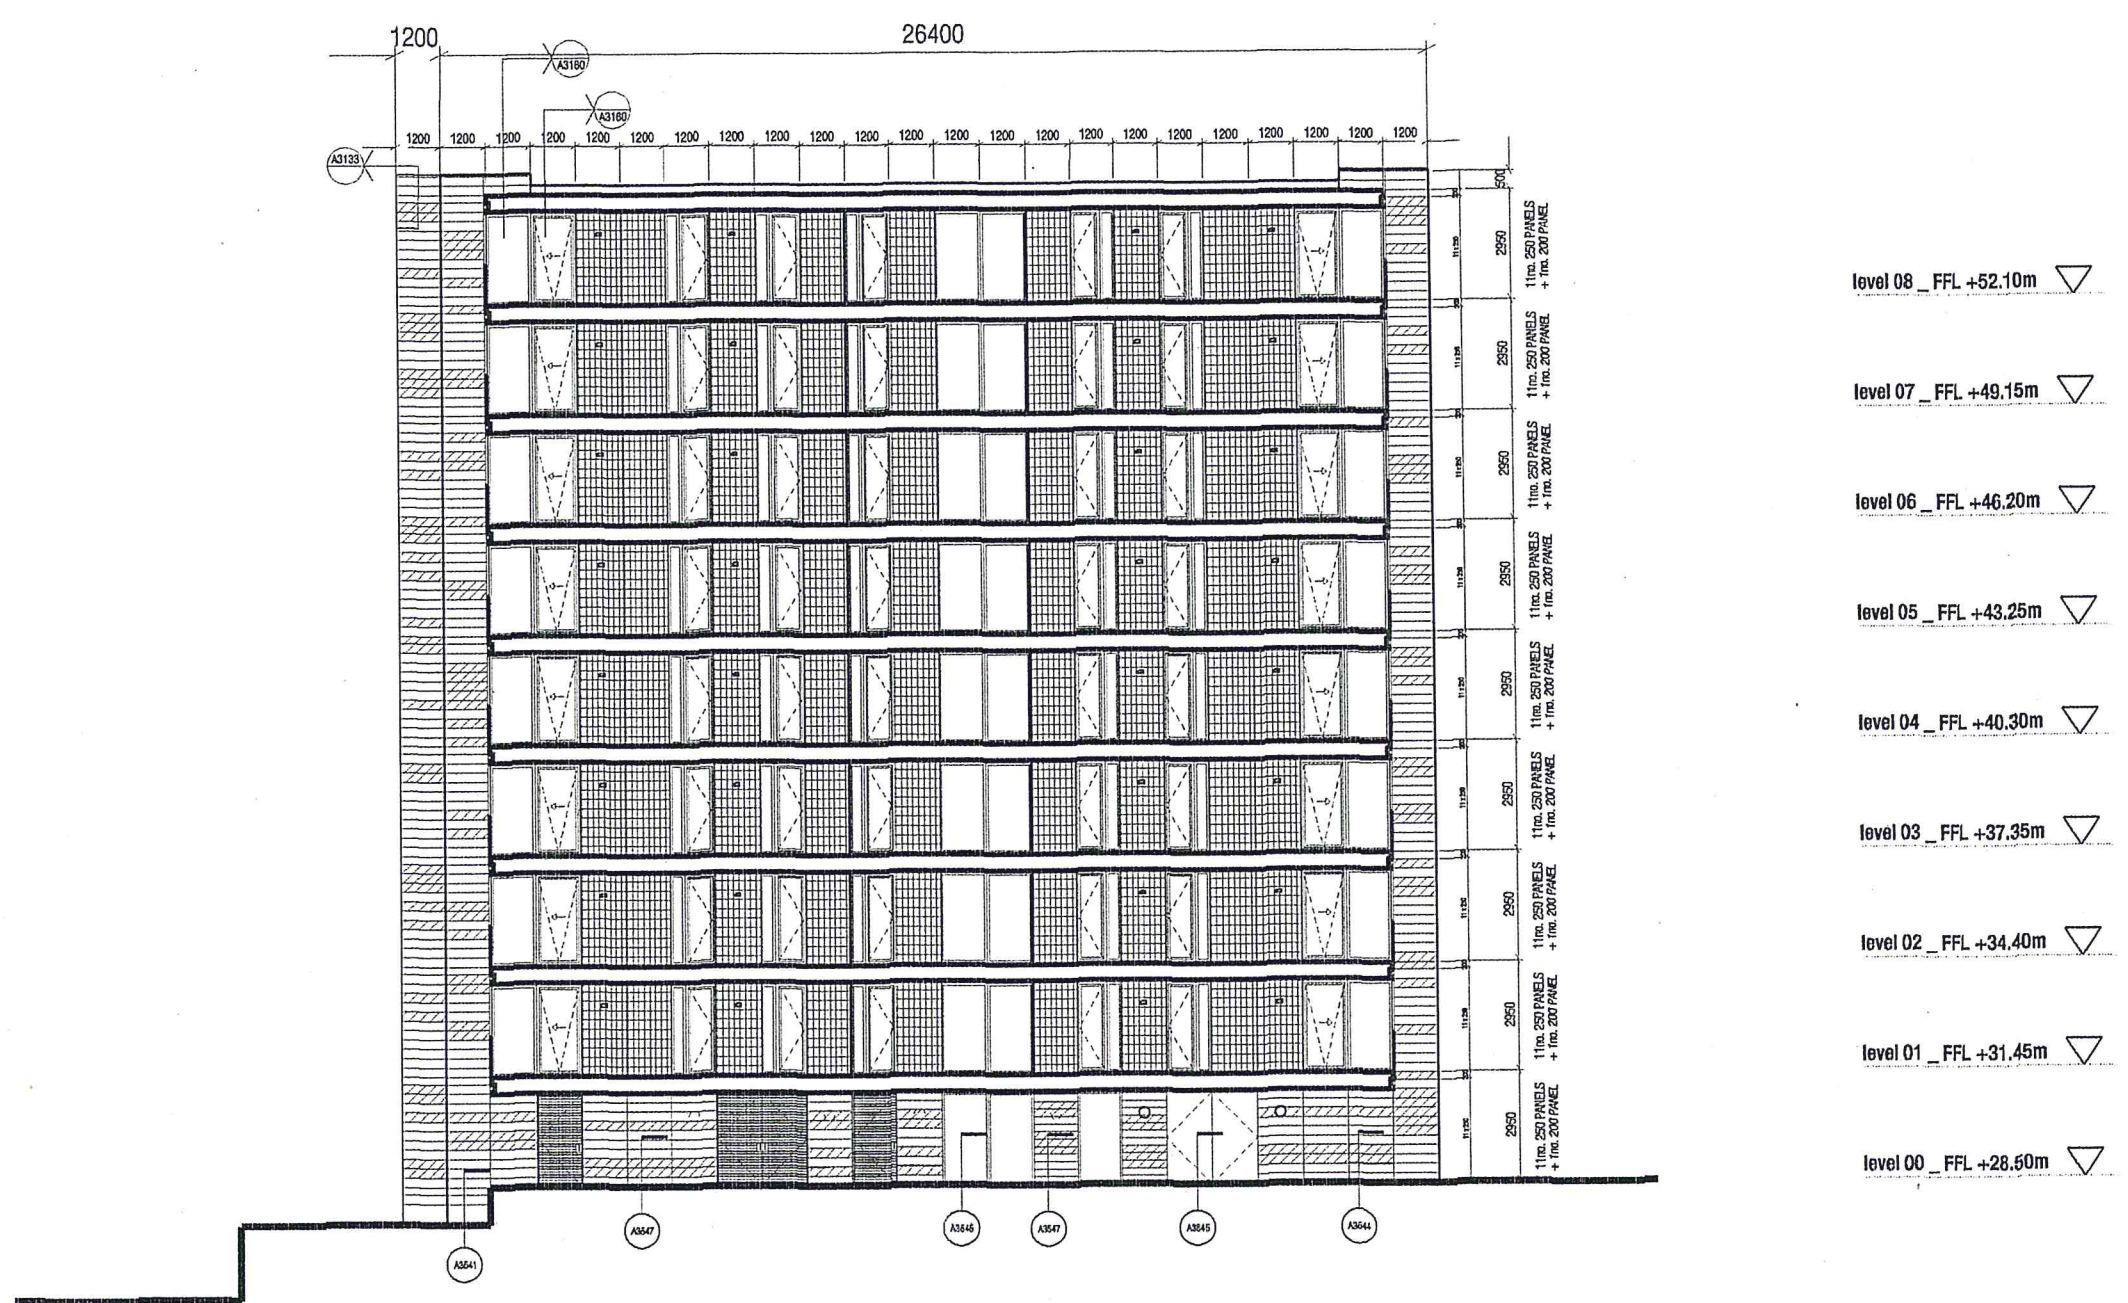


Do not scale from this drawing. All dimensions are to be checked on site and any discrepancies noted in writing to JMP. All dimensions are in millimetres unless noted otherwise. If in doubt ask the Contract Administrator.			Revisions				ST. GEORGE'S ISLAND - DANDARA Block 5 - GA east Elevation		John McAslan + Partners		
			Rev.	Date	Description	Drawn	Checked	scale	1:100 at A1	job no.	1045
			2	16.07.04	Issued for Tender	JS		date	07.07.04	drawing by	AS
			3	23.09.04	Additional terracotta row added at roof level. Cladding details keyed in. Glazing and rainscreen to balconies revised	RAS	JS	drawing status	INFORMATION	checked by	DG
			4	25.05.05	Glazing type and in fill panels revised	RAS	JS	25-4-2006 15:58:25 Barren Booth Project - St George's Island - Drawing - A3521-01 Rev - Status - Status A - This drawing is not to scale			
5	14.10.05	External lighting to balconies shown	RAS	JS							
6	28.11.05	References to ground slab details shown									

EWS-01
GROOVED RAIN SCREEN CLADDING

EWS-01
GENERAL RAIN SCREEN CLADDING

EWS-06A
GLAZED CURTAIN WALLING

EWS-01
LOUVRED DOOR WITHIN RAINSCREEN

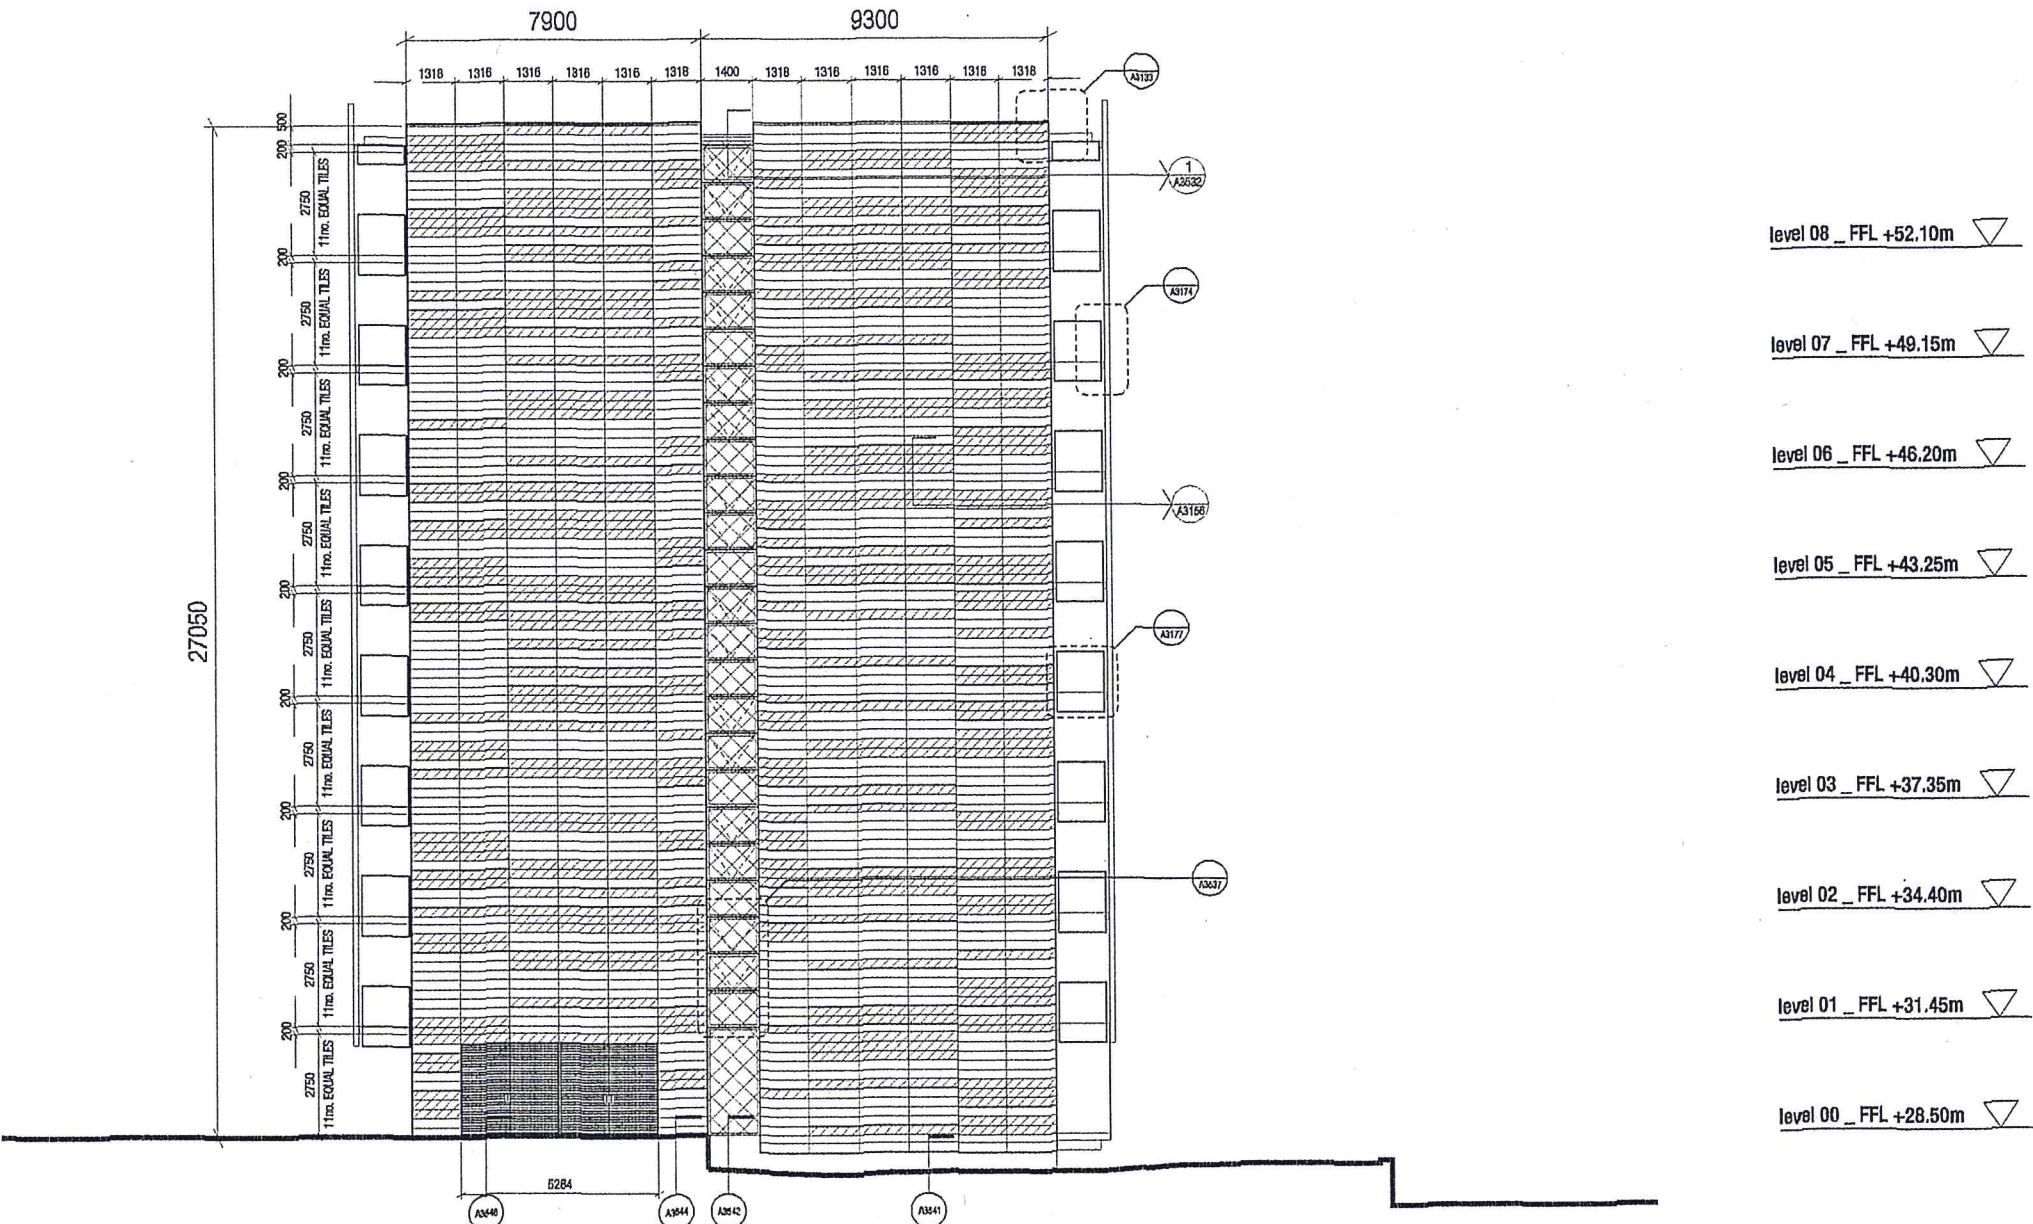

- level 08 _ FFL +52.10m
- level 07 _ FFL +49.15m
- level 06 _ FFL +46.20m
- level 05 _ FFL +43.25m
- level 04 _ FFL +40.30m
- level 03 _ FFL +37.35m
- level 02 _ FFL +34.40m
- level 01 _ FFL +31.45m
- level 00 _ FFL +28.50m

Do not scale from this drawing.

All dimensions are to be checked on site and any discrepancies noted in writing to JMP.

All dimensions are in millimetres unless noted otherwise.

If in doubt ask the Contract Administrator.

Revisions

Rev.	Date	Description	Drawn	Checked
2	16.07.04	Issued for Tender	JS	JS
3	23.09.04	Additional terracotta row added at roof level. Cladding details keyed in	RAS	JS
4	28.11.05	References to ground slab details shown	RAS	JS

ST. GEORGE'S ISLAND - DANDARA

Block 5 - North Elevation

scale	1:100	at A1	job no.	1045
date	06.07.04	drawing by	JS	
drawing status	INFORMATION	checked by	-	
drawing no.	A3520	revision	A	

John McAslan + Partners

St John's House

2-10 Queen Street

Telephone: 0181 833 2027

Facsimile: 0181 833 2035

enquiries@johnmcaslan.co.uk

www.johnmcaslan.co.uk

25-1-2006-15:58:16-Barren-Booth-Project-St-George's-Island-Drawing-A3520-Pl-Rev-Status-A-This-drawing-is-not-to-scale

EWS-01
GROOVED RAIN SCREEN CLADDING

EWS-01
GENERAL RAIN SCREEN CLADDING

EWS-03
PATIO DOOR UNIT

EWS-04
OPENING WINDOW UNIT

EWS-06A
GLAZED CURTAIN WALLING

EWS-02
TIMBER IN-FILL PANEL



- level 08 _ FFL +52.10m
- level 07 _ FFL +49.15m
- level 06 _ FFL +46.20m
- level 05 _ FFL +43.25m
- level 04 _ FFL +40.30m
- level 03 _ FFL +37.35m
- level 02 _ FFL +34.40m
- level 01 _ FFL +31.45m
- level 00 _ FFL +28.50m

FOR SETTING OUT OF LIGHTS TO
BALCONIES REFER TO DRAWING A3803

Do not scale from this drawing.
All dimensions are to be checked on site and any
discrepancies noted in writing to JMP.
All dimensions are in millimetres unless noted
otherwise.
If in doubt ask the Contract Administrator.

Revisions		Description	Drawn	Checked
Rev.	Date			
1	16.07.04	Corridor glazing amended	JS	JS
2	22.09.04	Additional terracotta row added at roof level. Cladding details keyed in.	RAS	JS
3	25.05.05	Glazing and rainscreen to balconies revised	RAS	JS
4	28.09.05	Revisions to glazing types and in fill panels	RAS	JS
5	14.10.05	Curtain walling revised to make consistent with Block 1 curtain walling	RAS	JS
6	28.11.05	External lighting to balconies shown	RAS	JS
7		References to ground slab details shown	RAS	JS


ST. GEORGE'S ISLAND - DANDARA
Block 5 - GA West Elevation

scale 1:100 at A1
date 07.07.04
drawing notes INFORMATION

file no. 1045
drawing by AS
checked by DG

John McAslan + Partners

2-10 Danden Street
Telephone: 011 833 3037
Facsimile: 011 833 3036
www.johnmcaslan.com.au

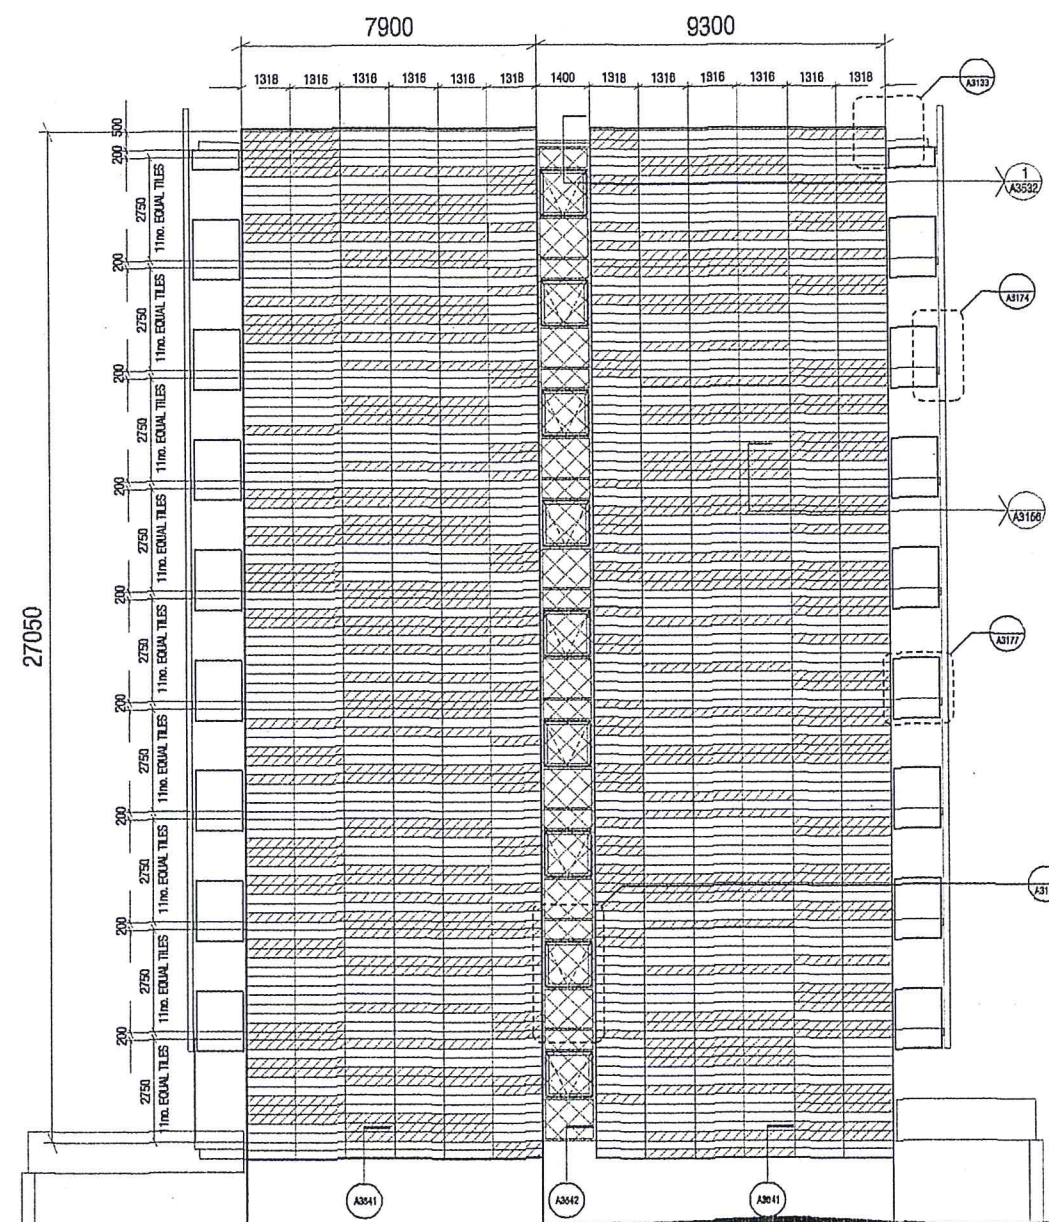level 08 _ FFL +52.10m level 07 _ FFL +49.15m level 06 _ FFL +46.20m level 05 _ FFL +43.25m

level 04 _ FFL +40.30m

level 03 _ FFL +37.35m

level 02 _ FFL +34.40m

level 01 _ FFL +31.45m

level 00 _ FFL +28,50m

Do not scale from this drawing.
All dimensions are to be checked on site and any discrepancies noted in writing to JMP.
All dimensions are in millimetres unless noted otherwise.
If in doubt ask the Contract Administrator.

Revisions				
Rev.	Date	Description	Drawn	Checked
2	16.07.04	Issued for Tender	JS	
3	23.09.04	Additional terracotta row added at roof level. Cladding details keyed in	RAS	JS
4	17.11.05	Additional 2 rows of terracotta tiles shown as bubbled	RAS	JS
5	28.11.05	References to ground slab details shown	RAS	JS

ST. GEORGE'S ISLAND - DANDARA			
Block 5 - South Elevation			
scale	1:100 at A1	job no.	1045
date	07.07.2004	drawing by	JS
checked by	INFORMATION	checked by	-

John McAslan + Partners

61 John's House
2-10 Darnley Street
Telephone: 0181 833 2037
Fax/mile: 0181 833 2038
j.manchester@monika.co.uk

25-4-2006 15:58:31 Darren Booth Project: St Georges Island Drawing: A3522-D1 Rev: Status: Status A this drawing is not to scale
revision 5
drawing no. A3522