



Front Elevation  
Scale: 1:100



Side Elevation  
Scale: 1:100



Rear Elevation  
Scale: 1:50

Scale 1:500


Key

Site Boundary


Scale 1:1250

Key


Site Boundary

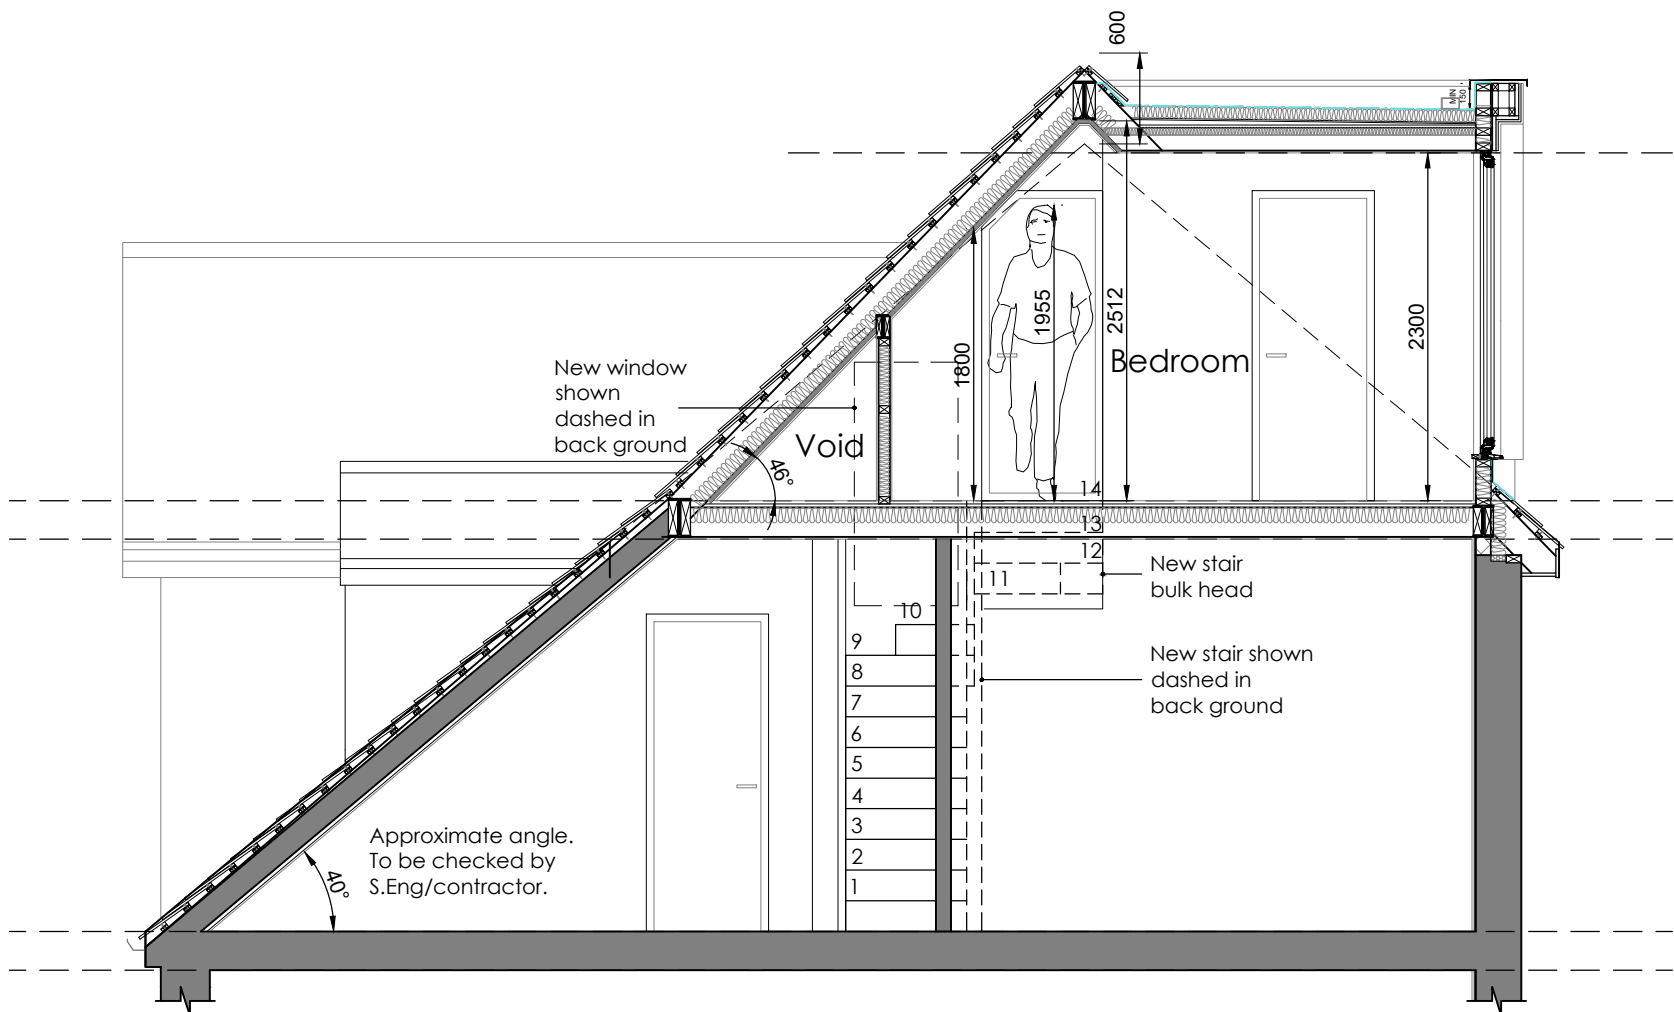


Section A-A  
Scale: 1:50

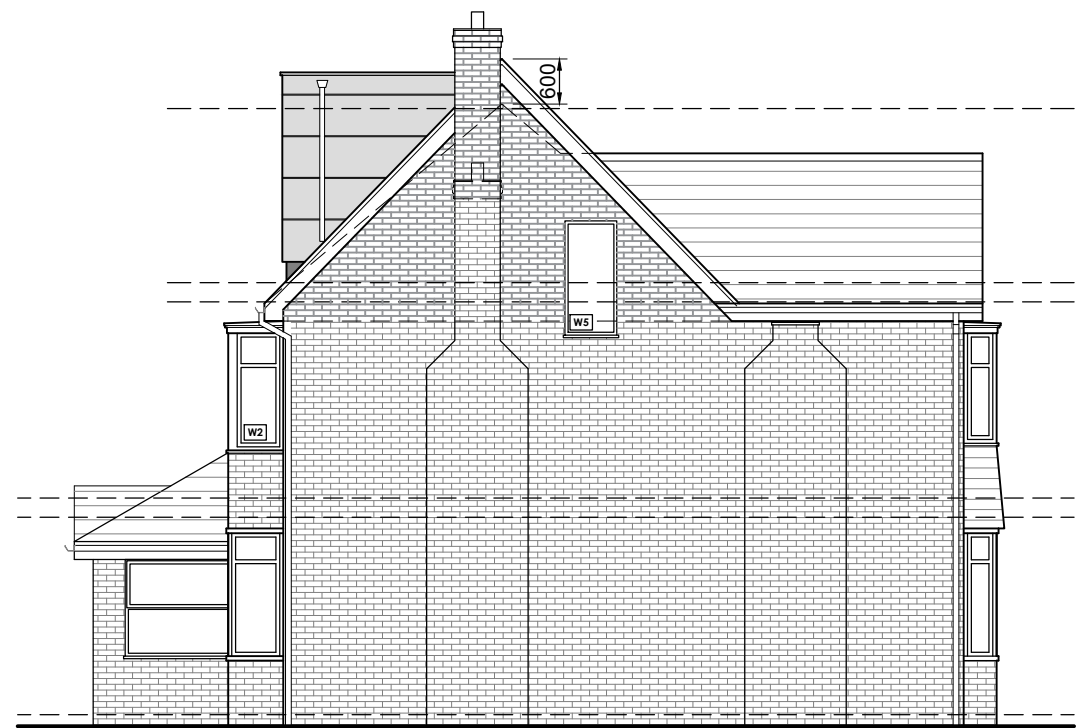


Side Elevation  
Scale: 1:100

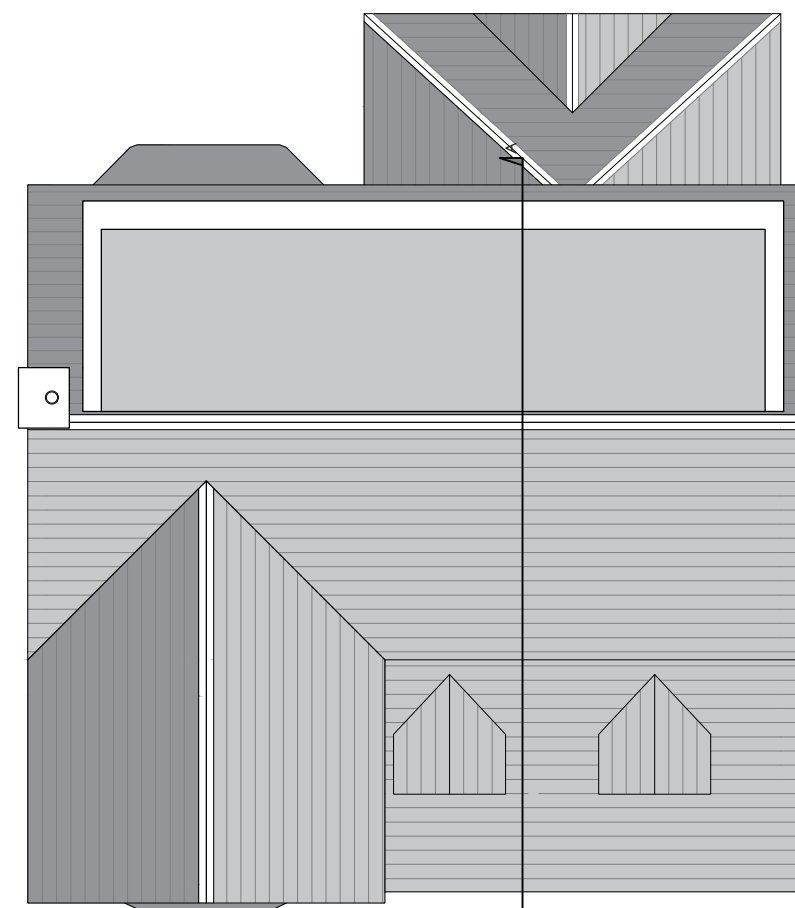


Roof Plan  
Scale: 1:100

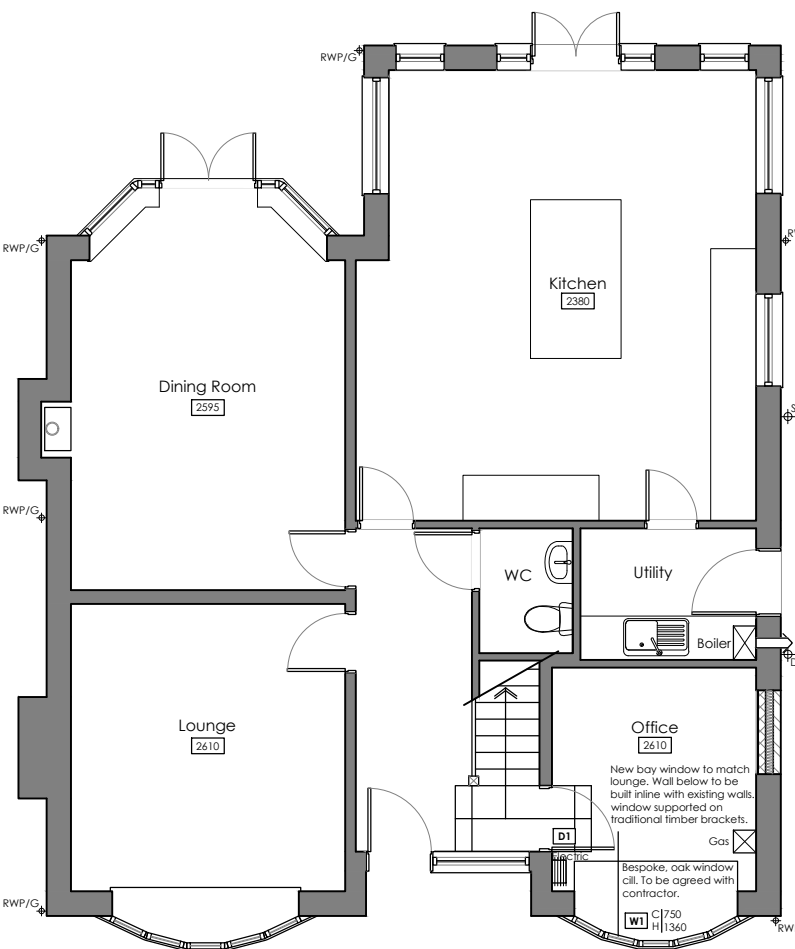

Ground Floor Plan  
Scale: 1:100

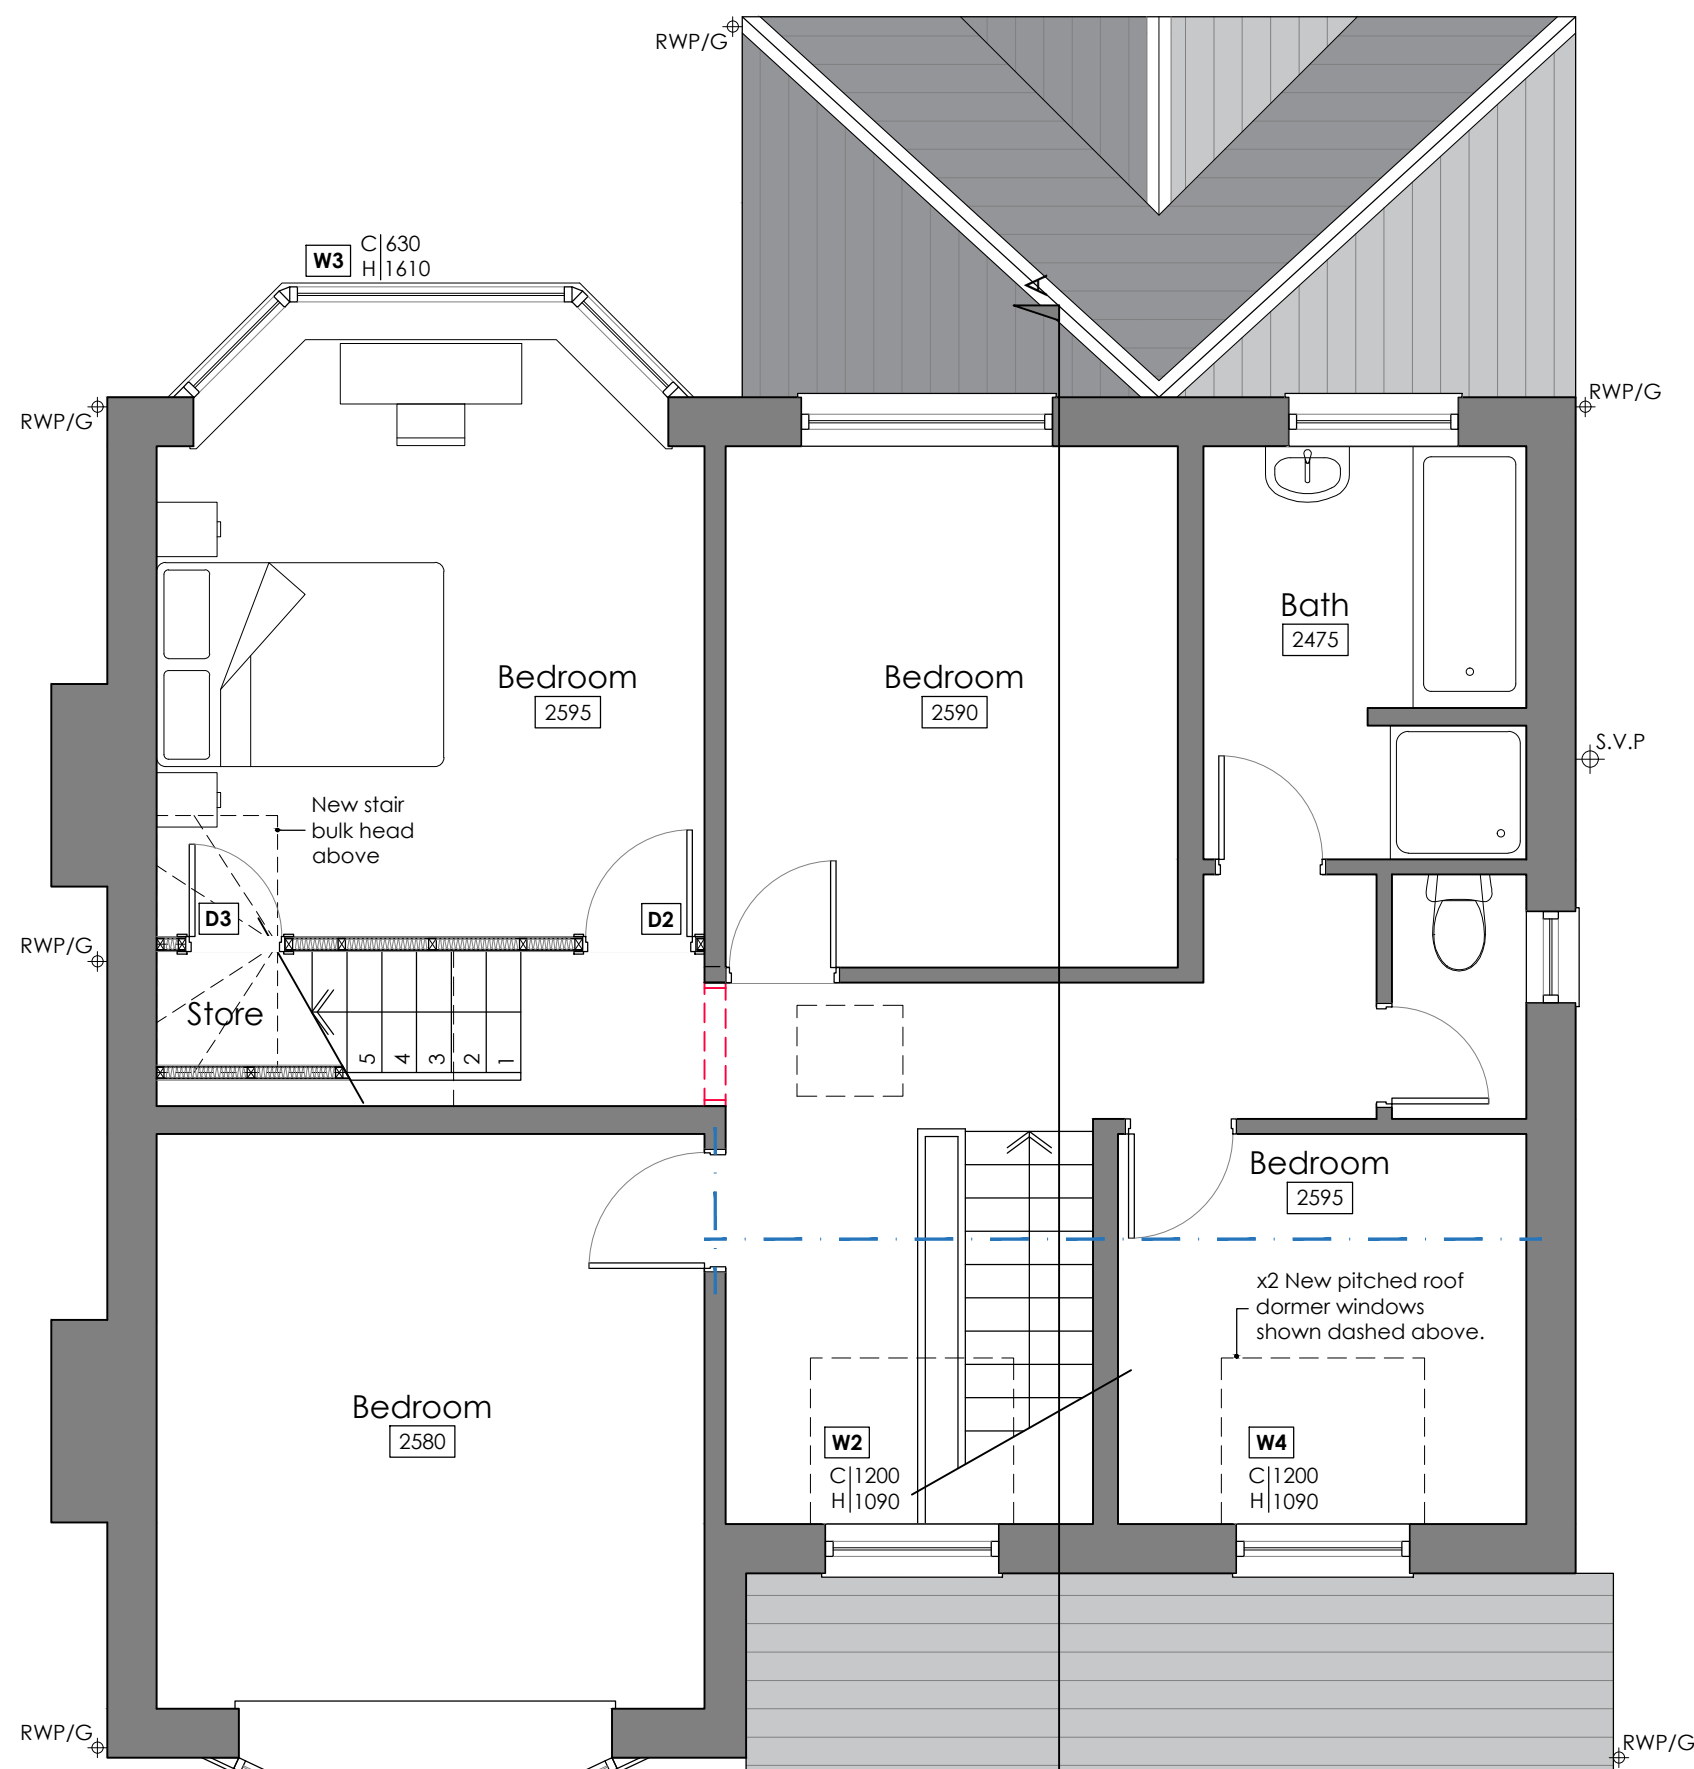


First Floor Plan  
Scale: 1:50

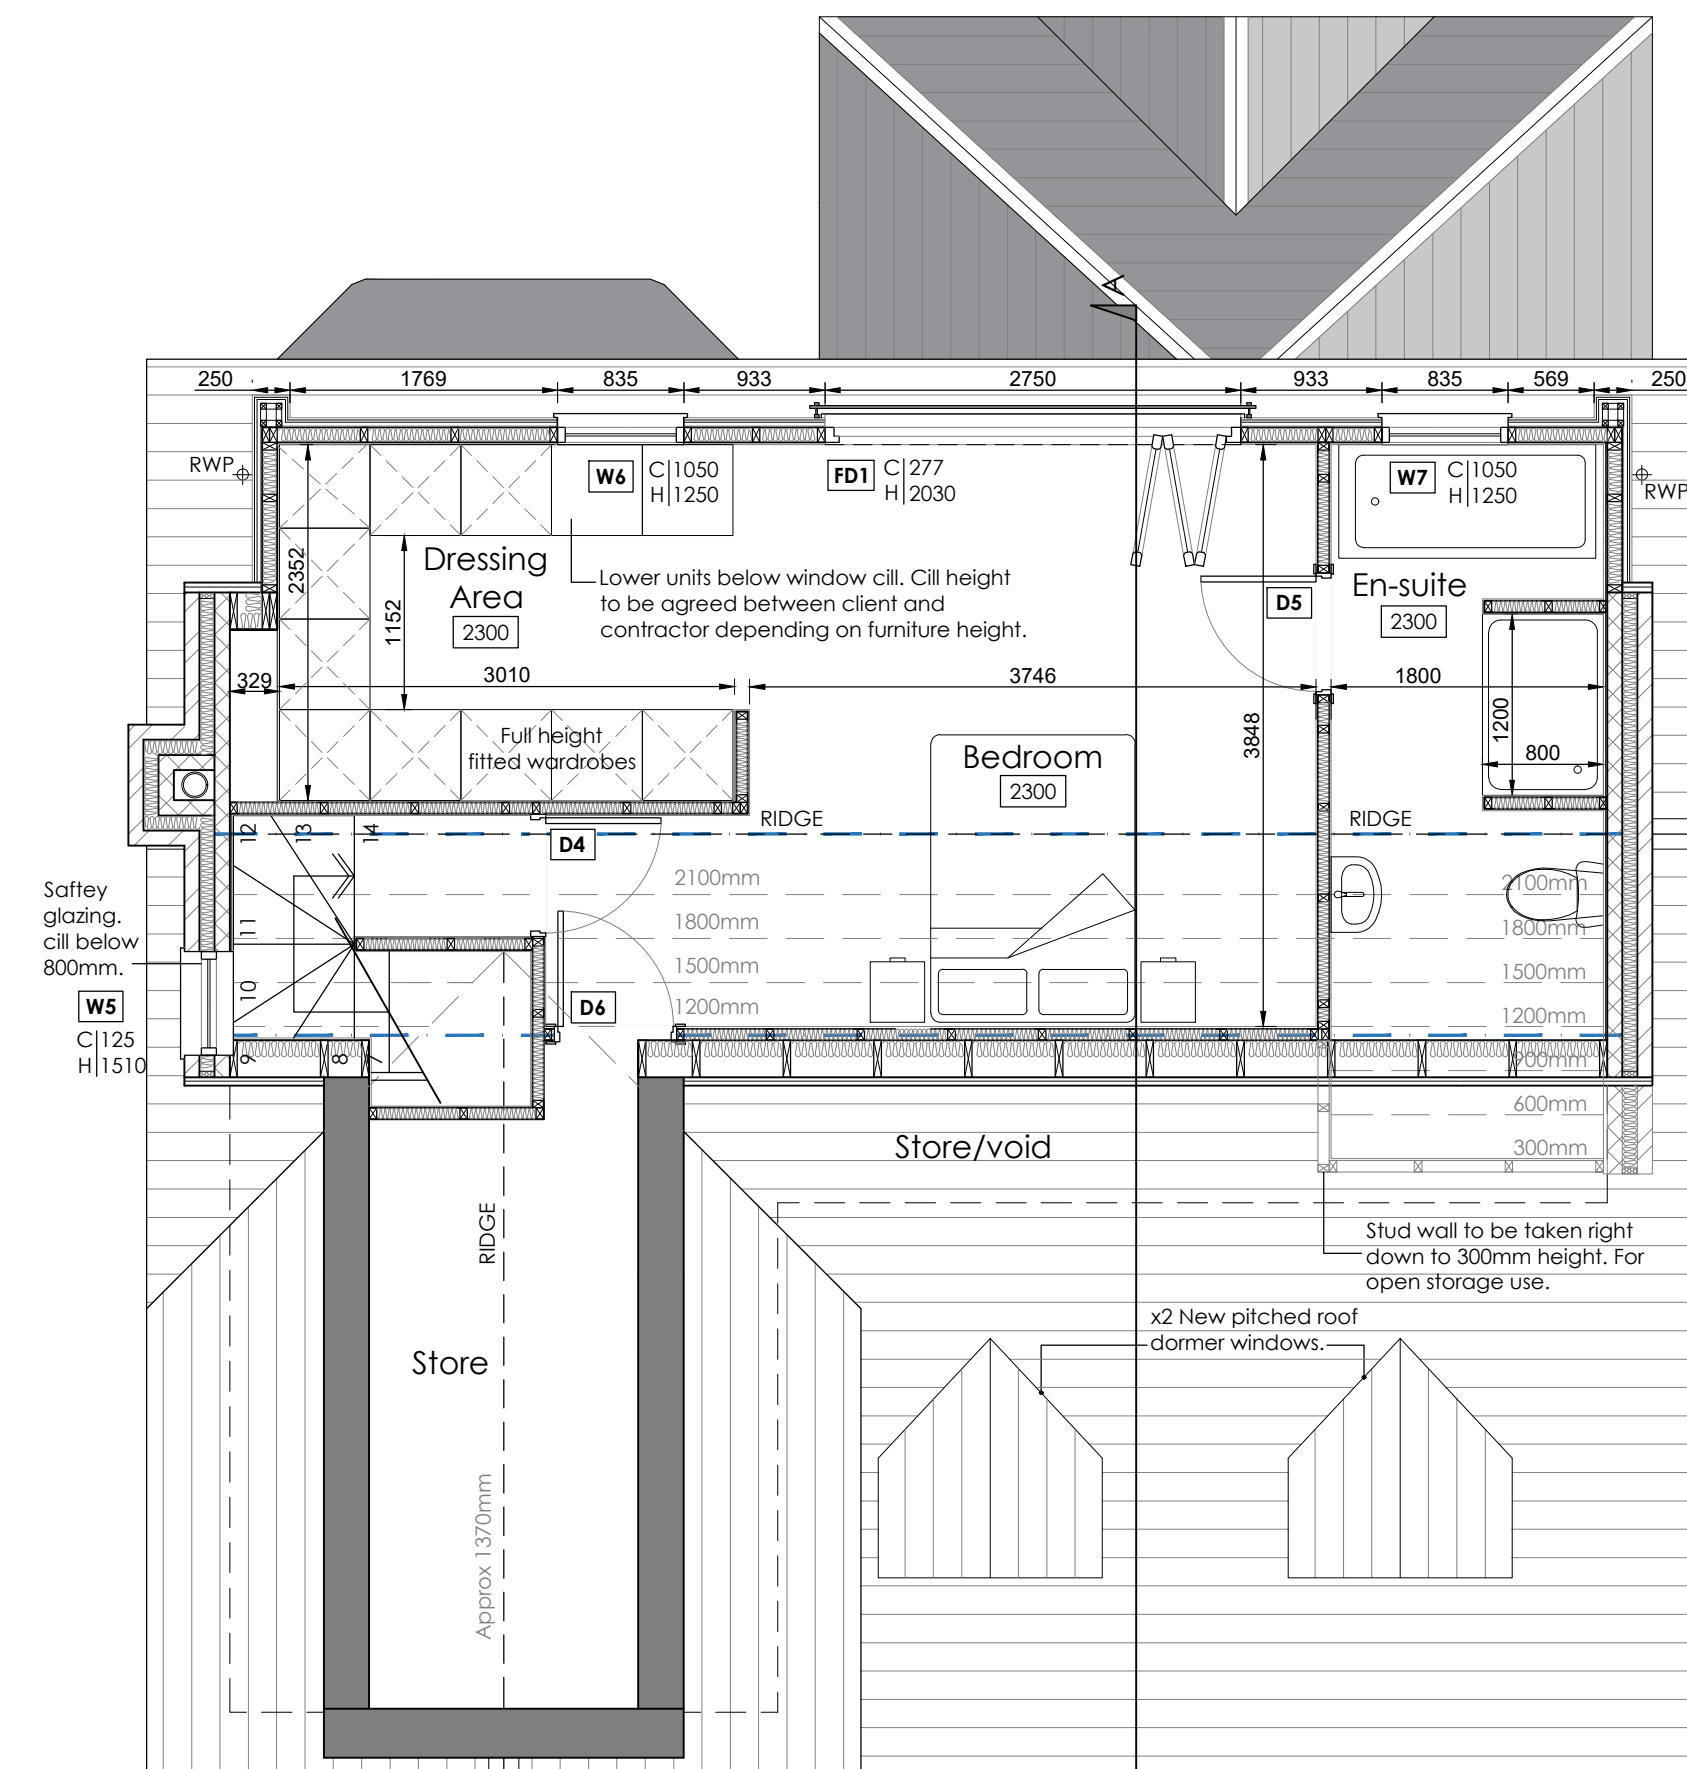

Second Floor Plan  
Scale: 1:50

#### Wall Legend

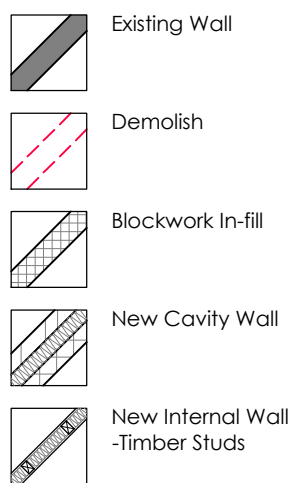

Scale Bar 1:500  
0 10m 20m 30m 40m 50m

Scale Bar 1:1250  
0 25m 50m 75m 100m 125m

Scale Bar 1:50  
0 1m 2m 3m 4m 5m

Scale Bar 1:100  
0 2m 4m 6m 8m 10m

| Rev. | Notes.                                                 | Date.    | By. |
|------|--------------------------------------------------------|----------|-----|
| A    | Updated to clients comments                            | 08-12-20 | DRL |
| B    | Updated to clients comments                            | 18-12-20 | DRL |
| C    | Updated to clients comments                            | 04-01-21 | DRL |
| D    | En-suite stud wall taken right into roof, see SF plan. | 06-01-21 | DRL |
| E    | Elevation updated to show zinc and tile hanging.       | 11-01-21 | DRL |

This drawing is the property of WhiteleyEaves Ltd, and the copyright is reserved. Therefore this drawing is not to be copied or disclosed by any unauthorised persons without the prior consent of WhiteleyEaves Ltd

**WHITELEYEAVES**  
PROPERTY & CONSTRUCTION CONSULTANTS

Hollinwood Business Centre, Albert Street, Oldham, OL8 3QL  
T 0161 393 8417  
E info@whiteleyeaves.co.uk  
W www.whiteleyeaves.co.uk

CLIENT KATHERINE INSLEY

JOB NUMBER 307 DATE 27.11.20

DRAWING NAME PROPOSED PLANS & ELEVATIONS

SCALE DRAWN: 1:50/ 1:100/ 1:500/ 1:1250 PAGE SIZE A1

REVISION E DRAWING NUMBER 003

ADDRESS 468 PARRSWOOD ROAD  
DIDSBURY  
MANCHESTER  
M20 5QQ

NOTES .....

DRAWN BY: DRL

CHECKED BY: JE