



Proposed surface water drainage run
Proposed foul water drainage run

All drainage runs shown assumed. Drainage survey to be carried out to establish condition, direction, depth and fall and full drainage plan to be agreed with L.A. prior to start of construction


CRAIGWEIL AVENUE

Section of pavement to have drop
kerb to accommodate parking area

PARRSWOOD ROAD

 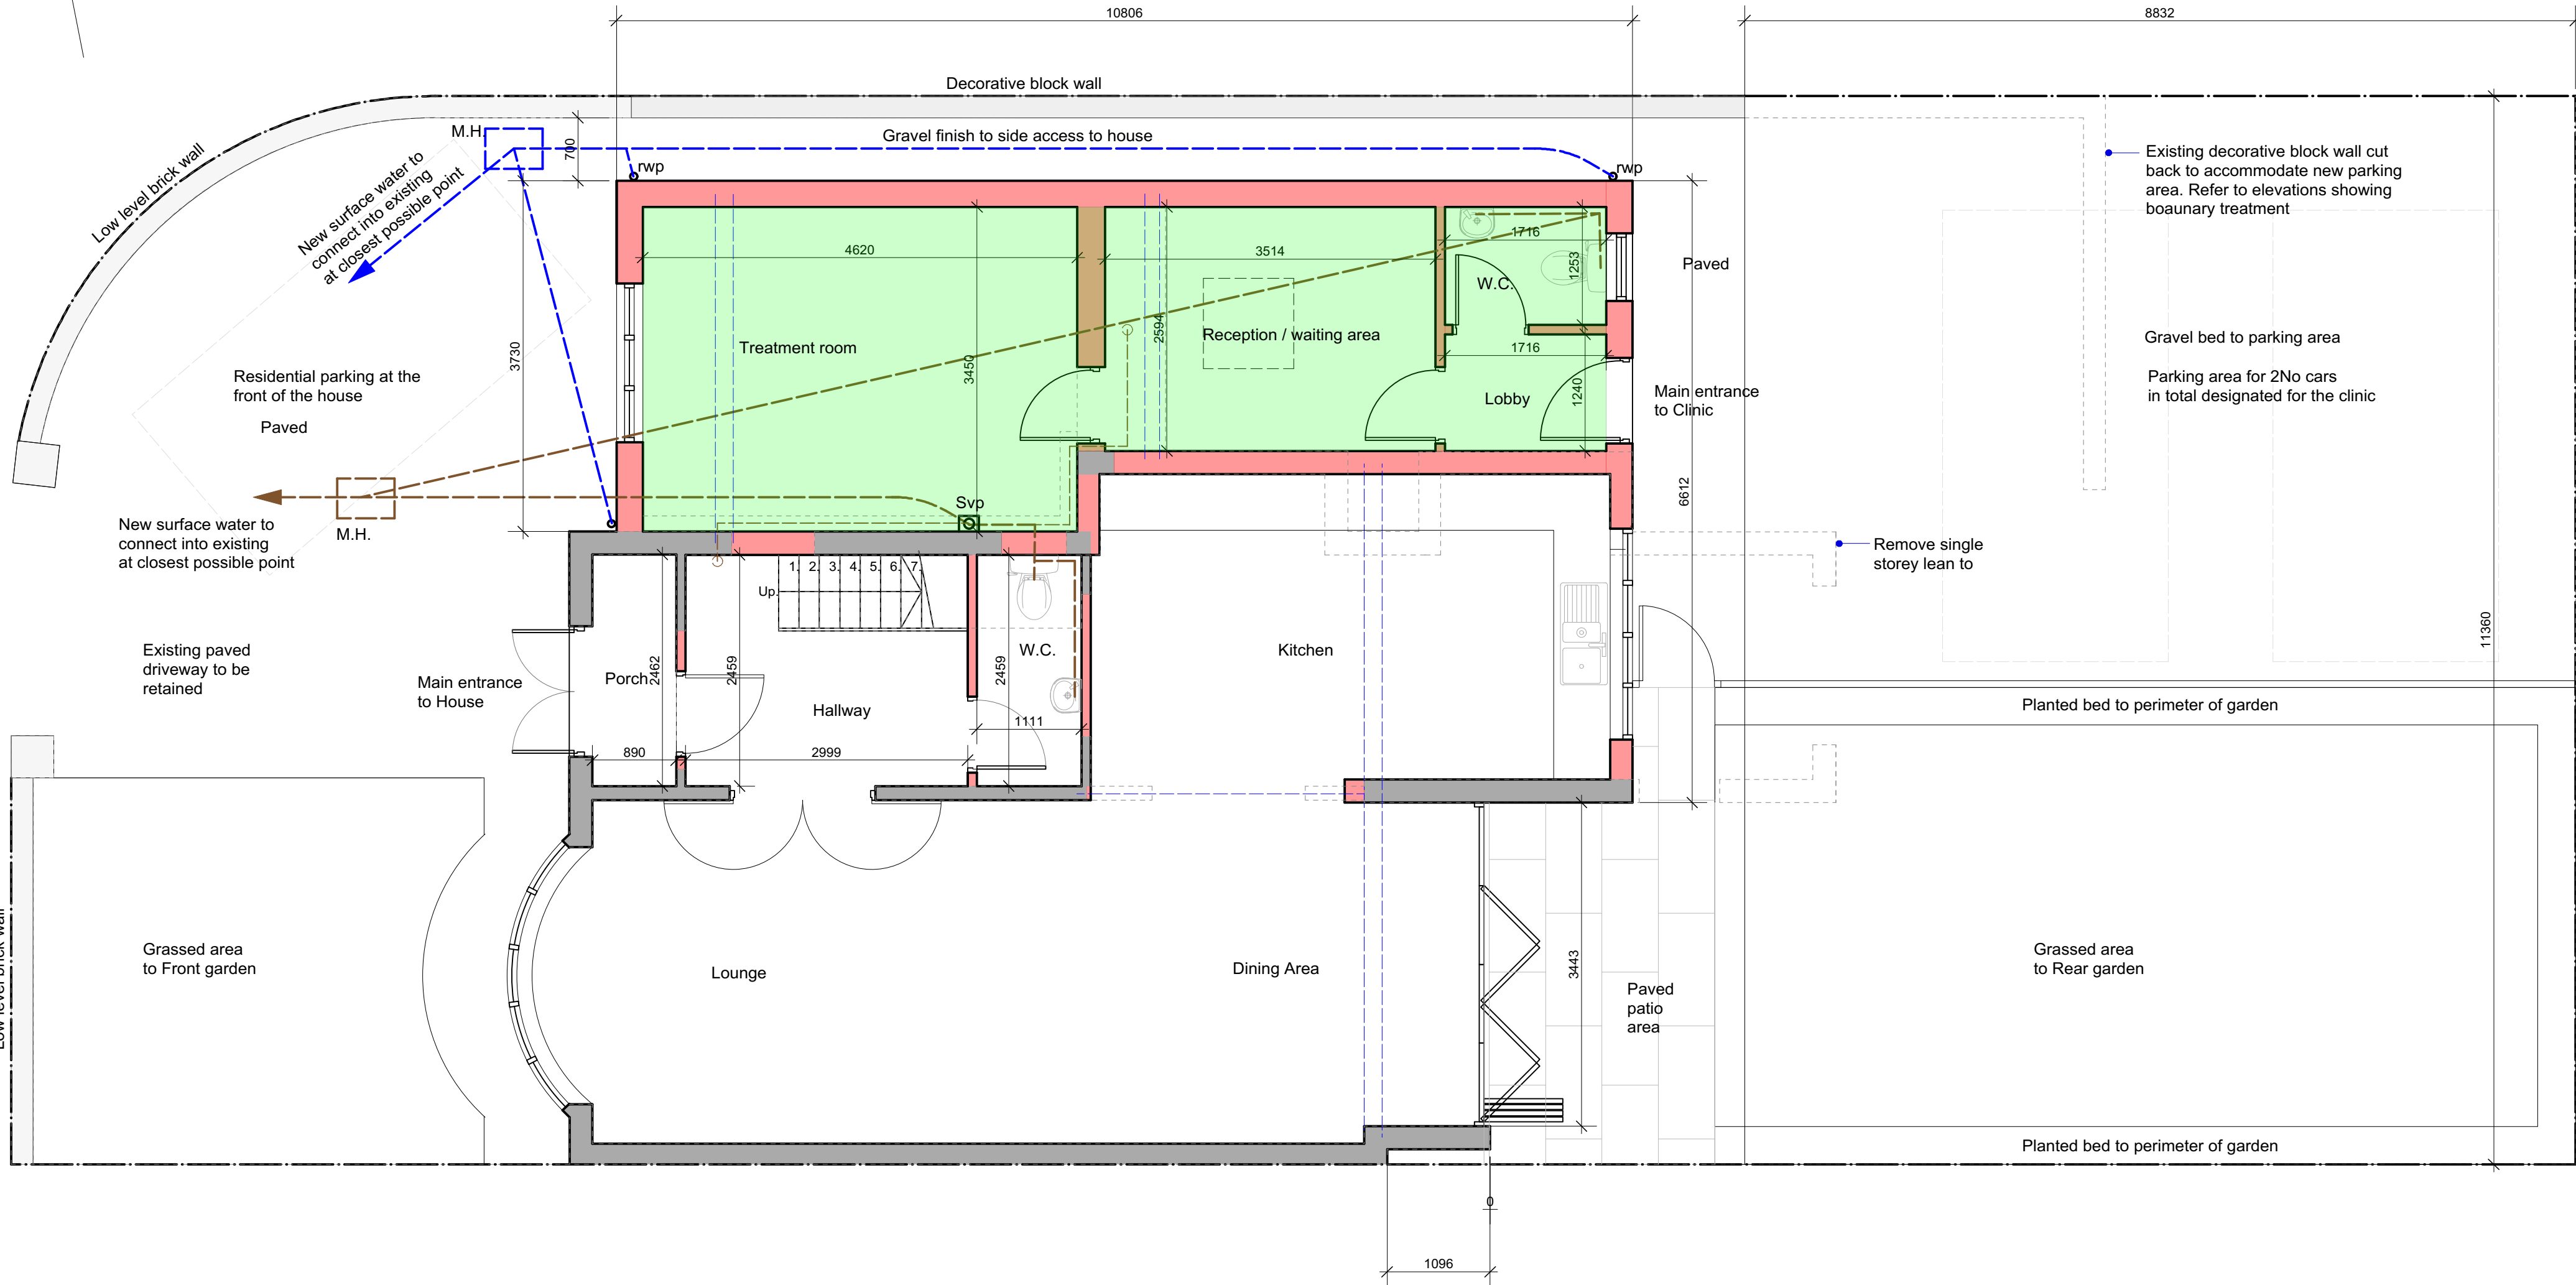

TOTAL PROPOSED FLOOR AREA
30.5 m2

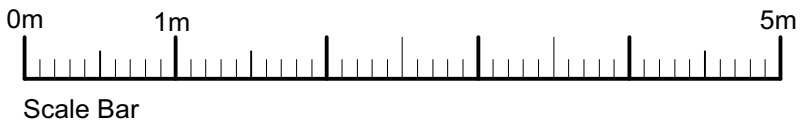

REV A - carpark reduced - rear garden added.

369 PARRSWOOD ROAD

GROUND FLOOR PLAN AS PROPOSED

date	scale	drg no	rev
MAY 20	1:50@A2	1000.10	A