


East Elevation - to Lyndhurst Rd.

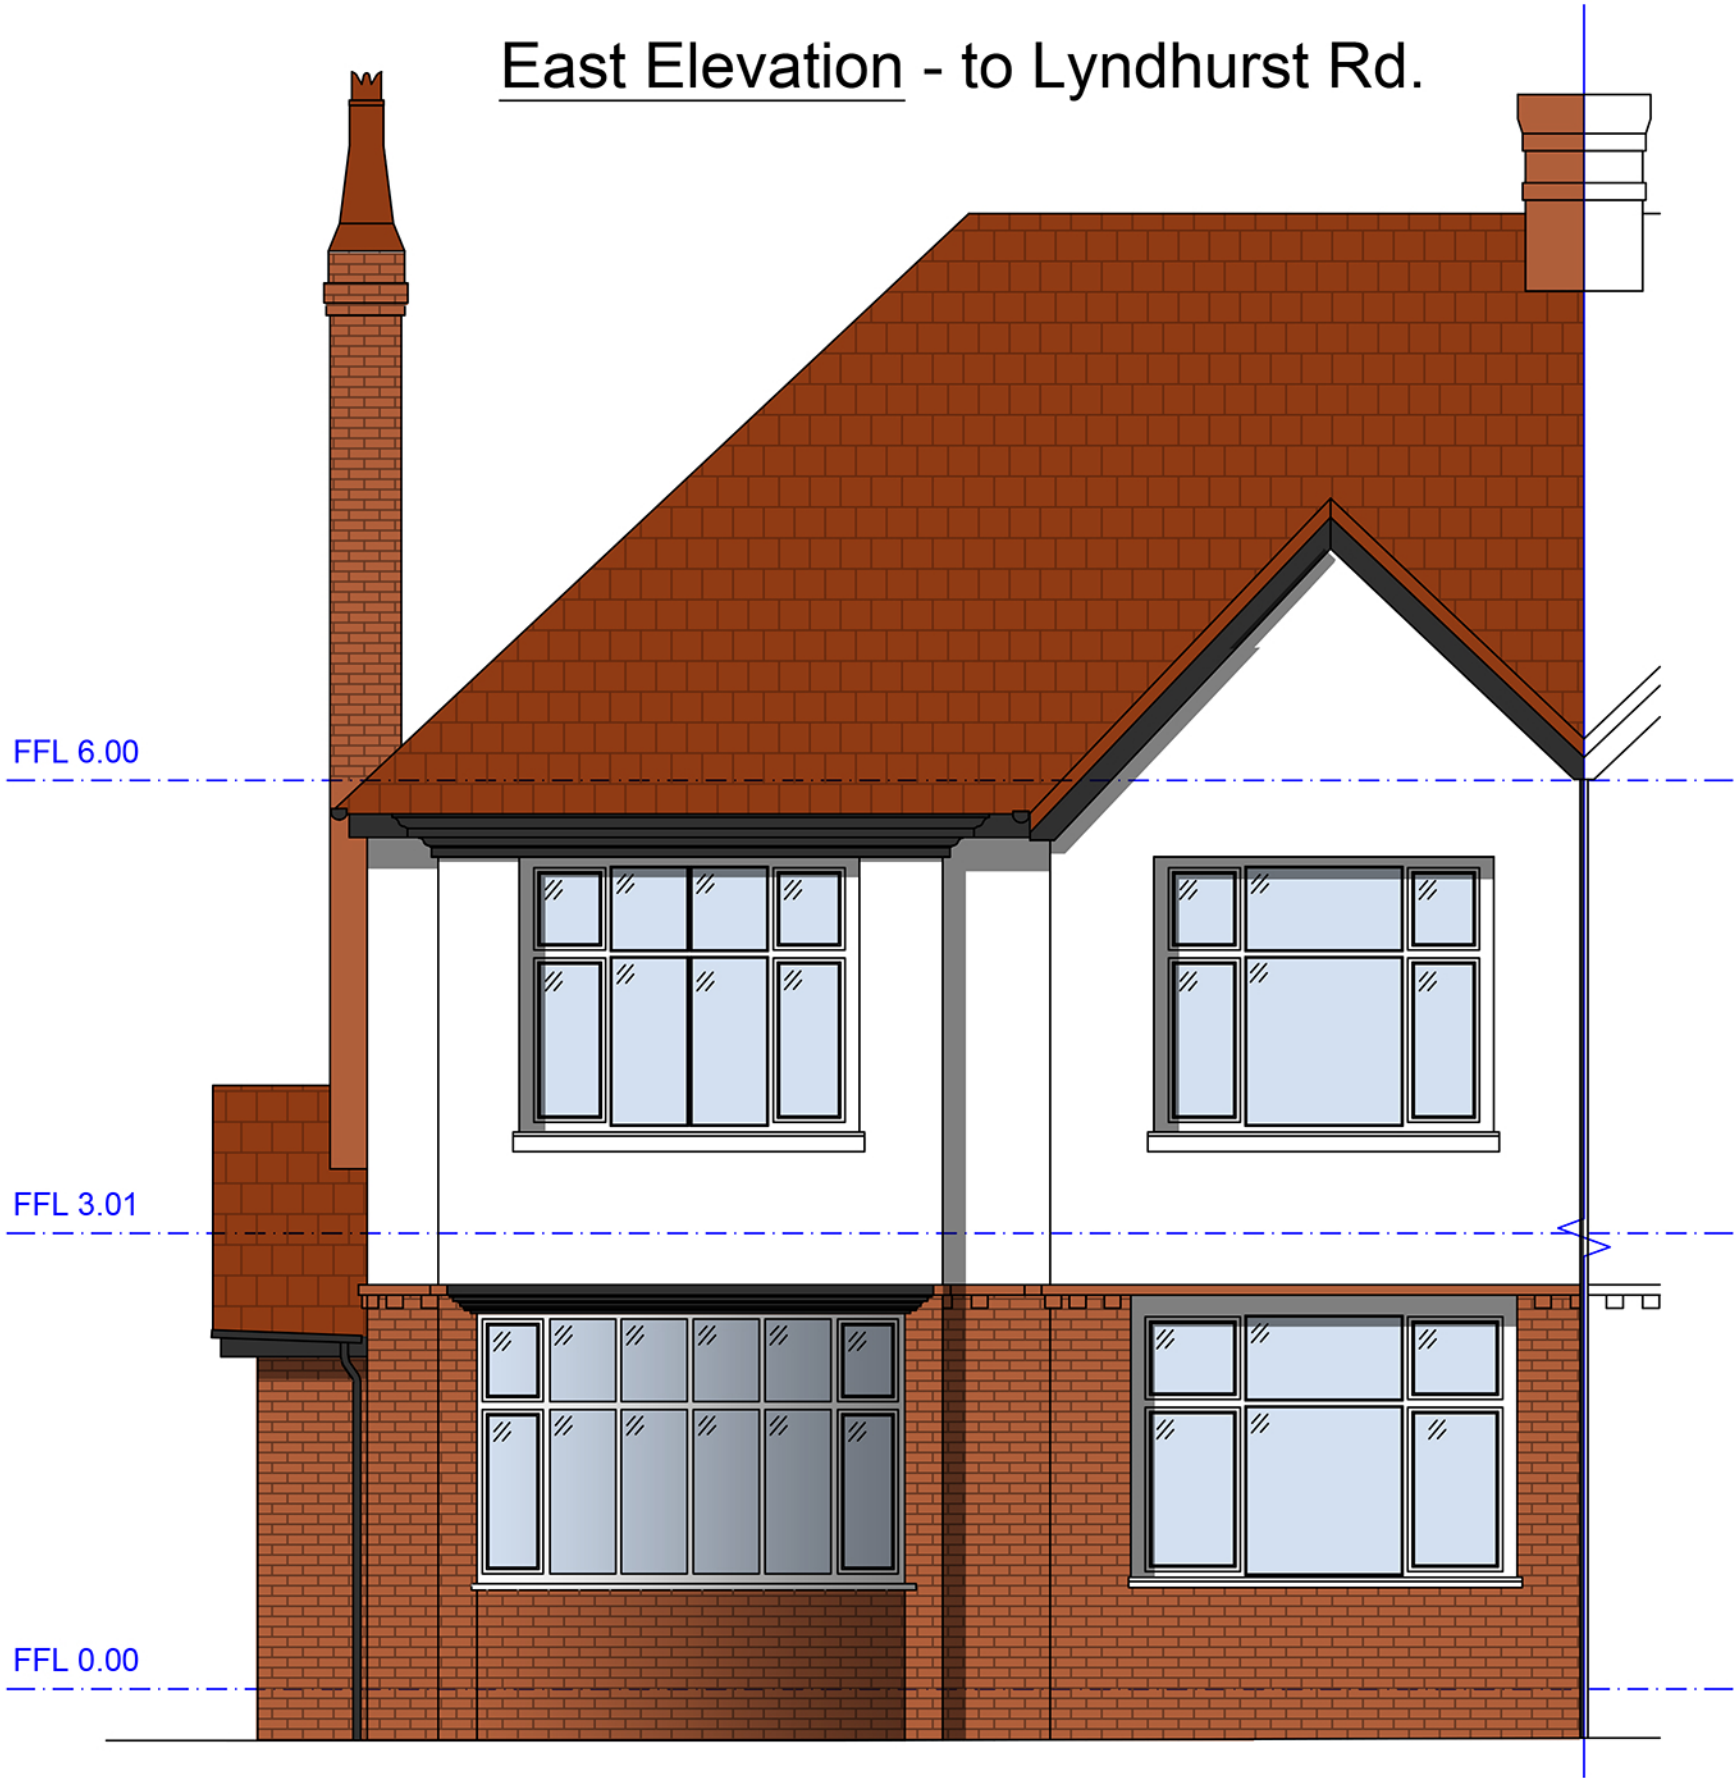


South Elevation - to Ballbrook Ave.



West Elevation - to garden



Cross Section A:A / North Elevation

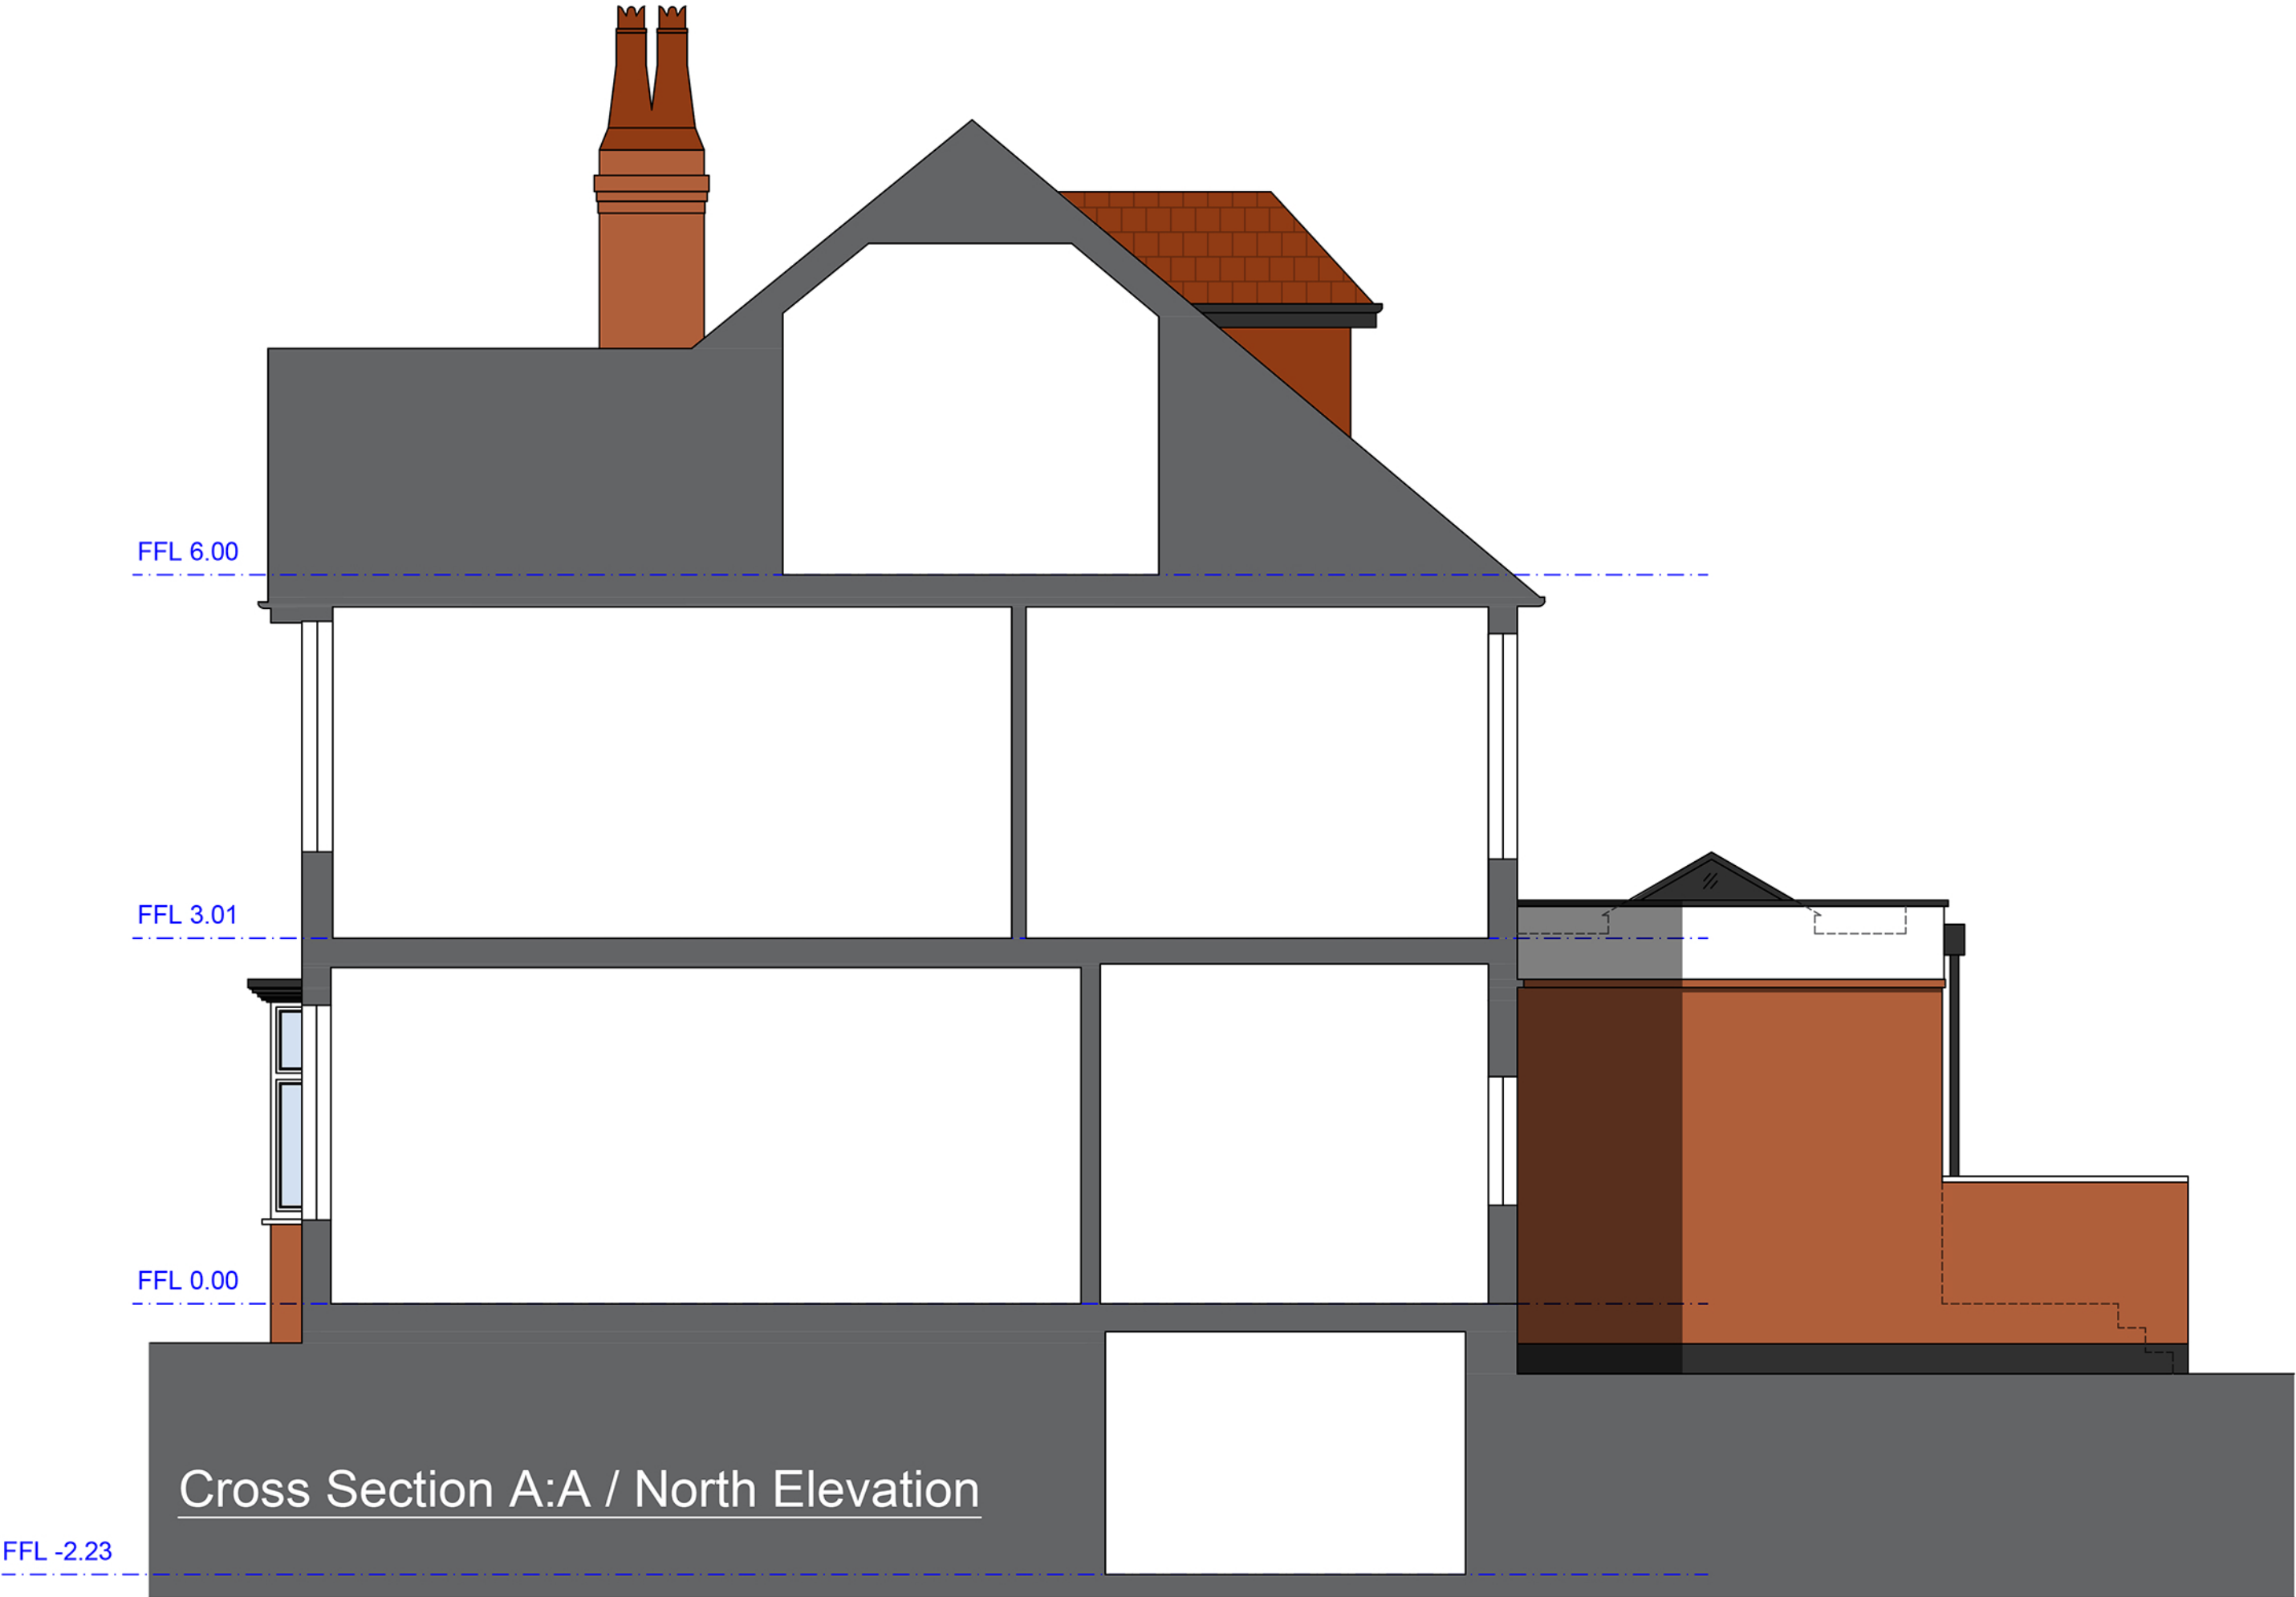

Drawing History:			
Revision	Description	Author	Date
-	Initial issue	MW	24/09/2020
A	Revised steps & lightwell	MW	04/11/2020
B	Planning Application	MW	26/11/2020

Do not scale from this drawing. Please use only the dimensions provided. We recommend all dimensions and levels should be cross-checked on site and all discrepancies should be reported to Whitfield Architects immediately. Design responsibility cannot be accepted for alteration to, or deviation from this drawing without the prior acknowledgement of Whitfield Architects. Any financial decisions relating to this information must make due allowance for dimensional or area variation resulting from the design development and construction processes. This drawing is the property of Whitfield Architects and must not be reproduced without prior written agreement. Any questions please email hello@whitfieldarchitects.com.

Project Title

16 Lyndhurst Road, Didsbury

Drawing Title

Proposed Elevations

Project No: D009

Date: 02/07/2020

Drawn: Mark Whitfield

Scale @ A1: 1:50

Client Name

P. Donegan

Drawing Number

P(03)11

Revision

B

WHITFIELD ARCHITECTS

27, High Grove Road, Cheshire, SK9 1NS

Contact us: hello@whitfieldarchitects.com

Or visit: www.whitfieldarchitects.com