


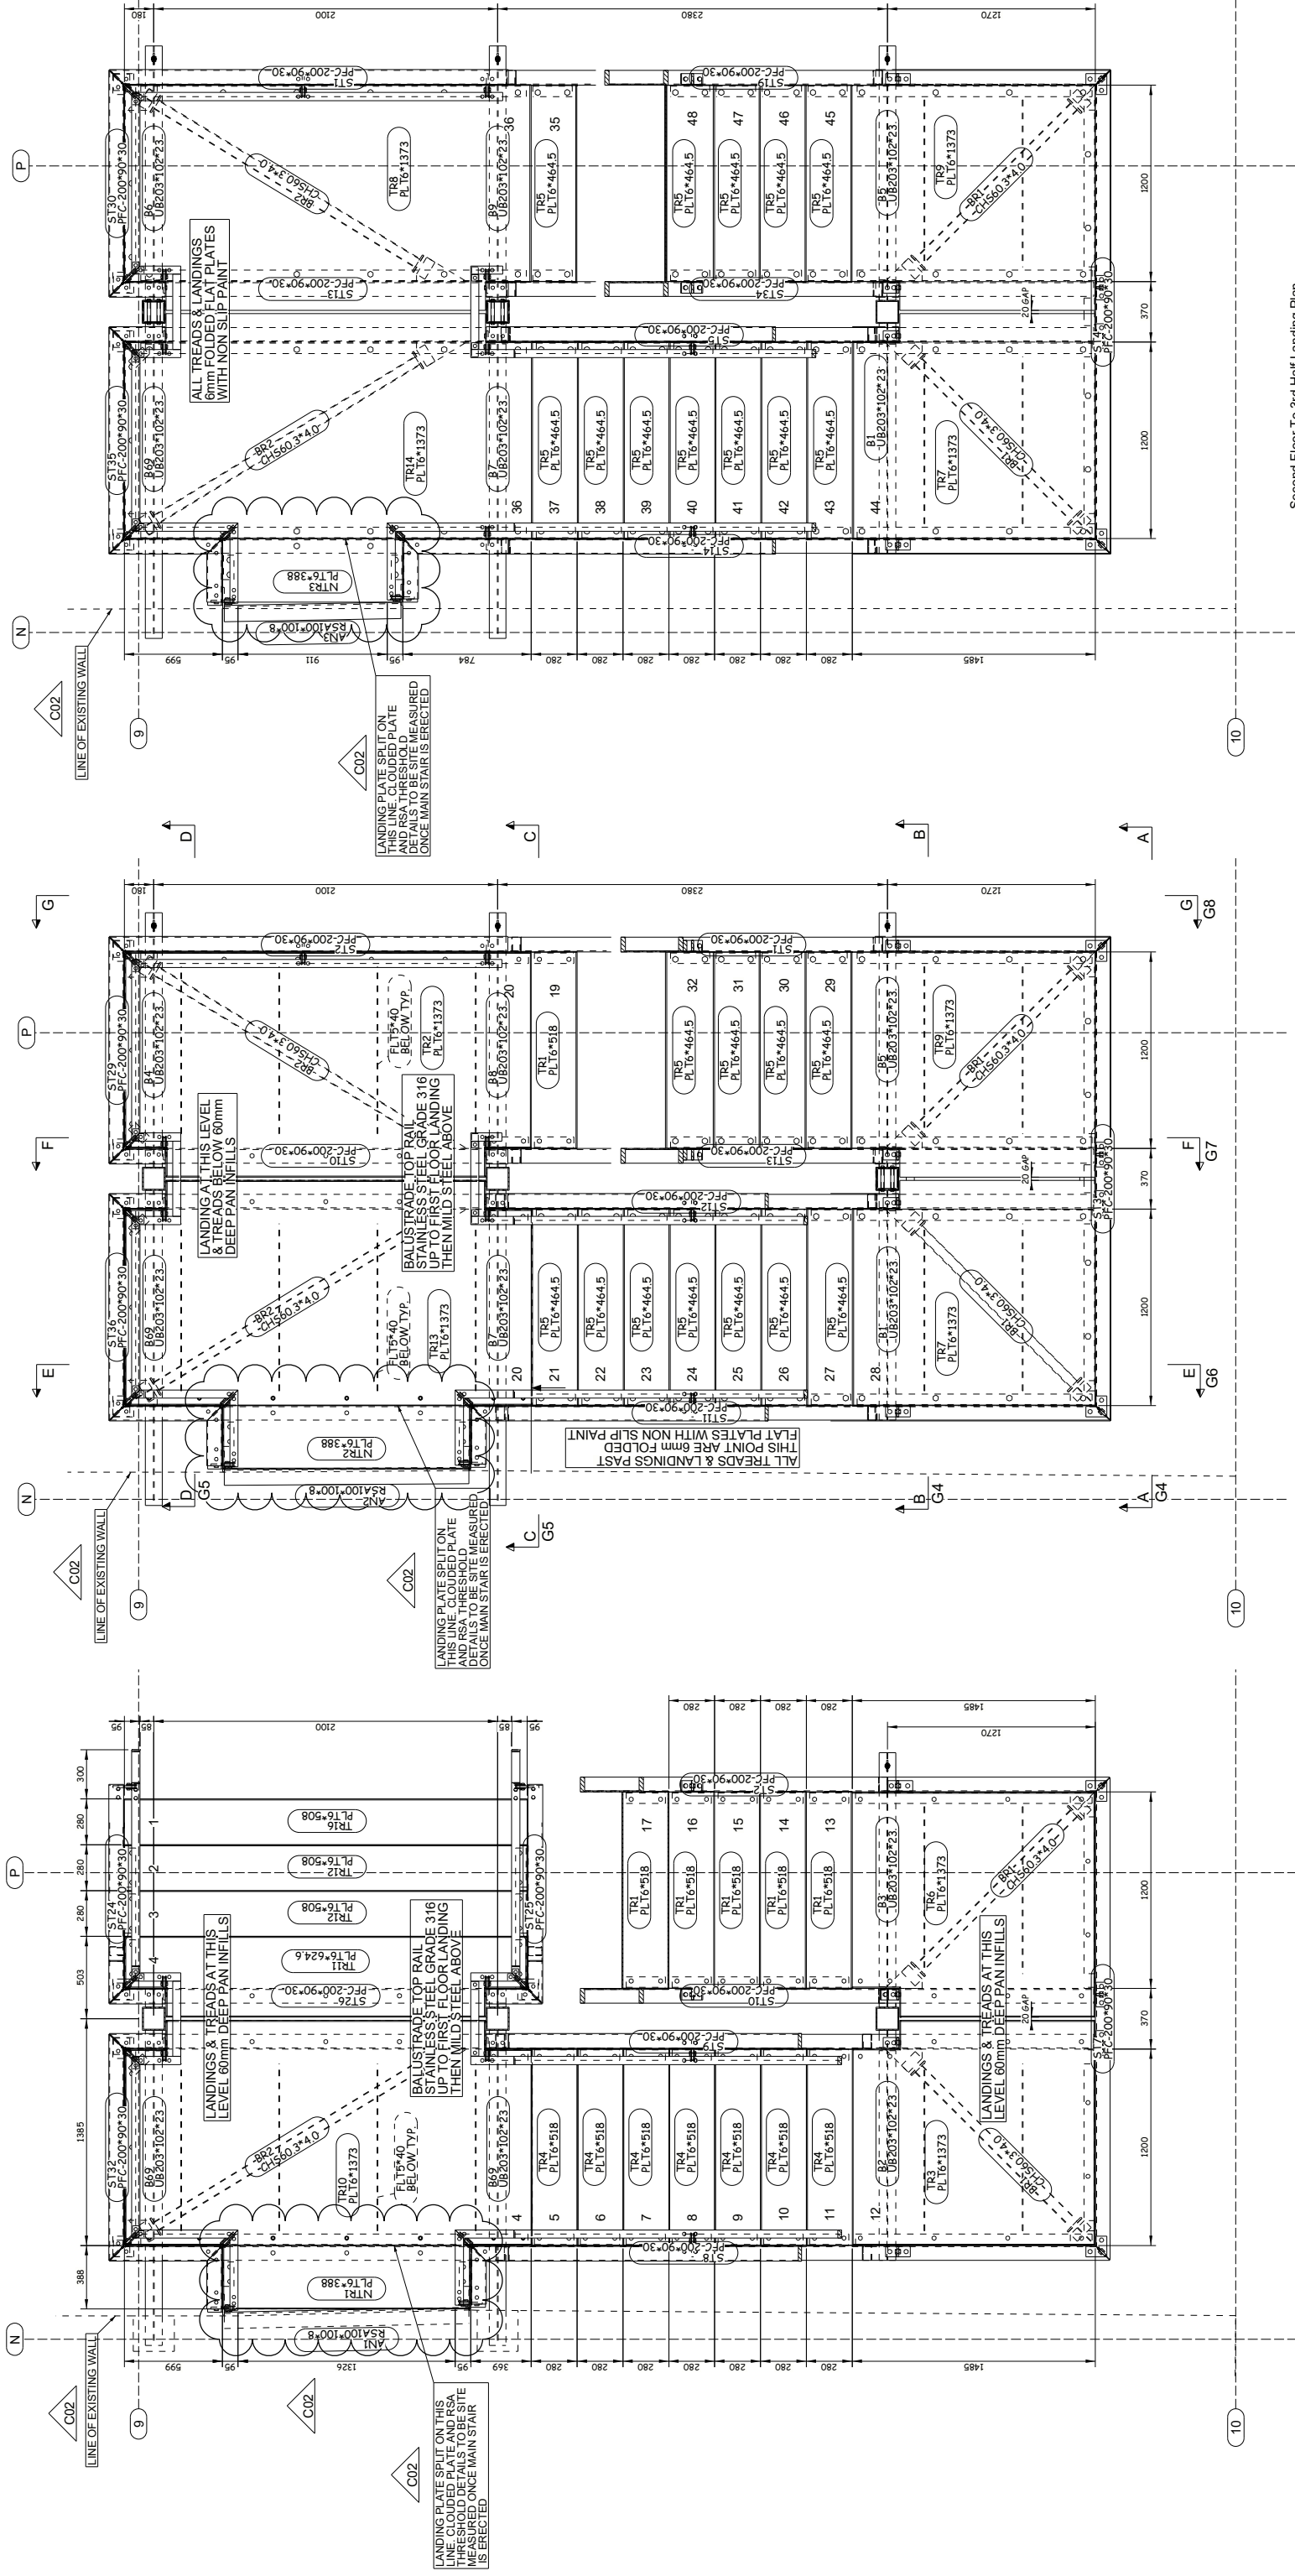

Ground Floor To 1st Half Landing Plan

First Floor To 2nd Half Landing Plan





Second Floor To 3rd Half Landing Plan


C02	Landing Plates Split & Threshold Detail Added, Plan Truss Detail & Stair Arm Support Details Added.	24.11.2020
C01	Construction Issue	12.11.2020
P02	Re Issued For Approval	
P01	Issued For Approval	31.10.2020
REV	REVISION DESCRIPTION	30.09.2020
	DATE	

Total

Unit 1, Warrington Central Trading Estate,
Bewsey Road,
Warrington,
Cheshire, WA2 7LP
tel. 01925 234320 fax. 01925 423600
email. mike@totalsteelabs.com

PROJECT	Ayo Mill Stair		
LOCATION			
TITLE	Plan Views 1 Of 3		
CLIENT			
ARC / ENG			
REVISION	C02	24.11.2020	
DRAWN	CHECKED	EXECUTION	CONTRACT NO
M.L.	TOTAL	2	16836
		SCALE	DRAWING NO
		1:10 1:20	G1

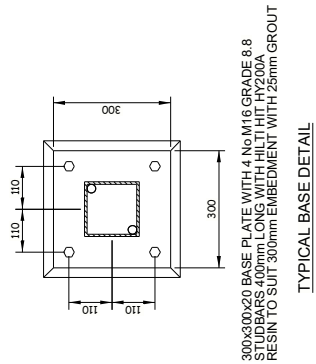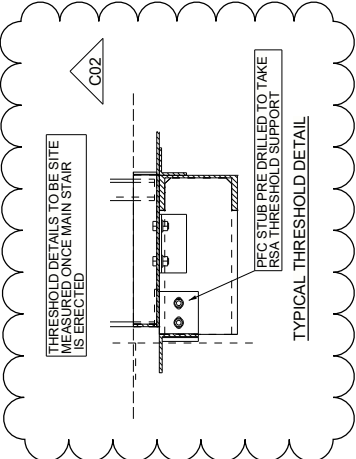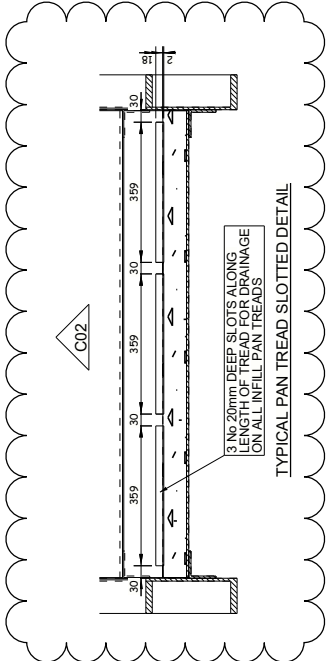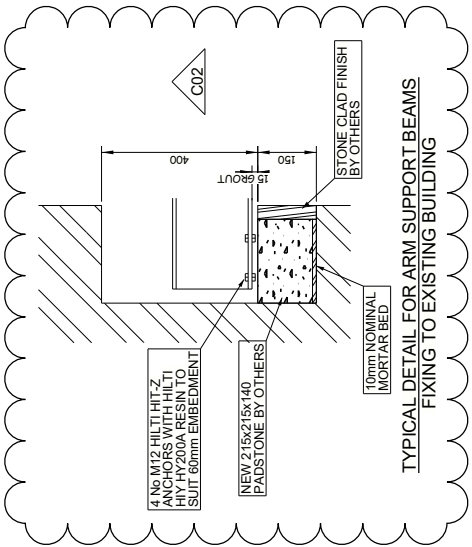


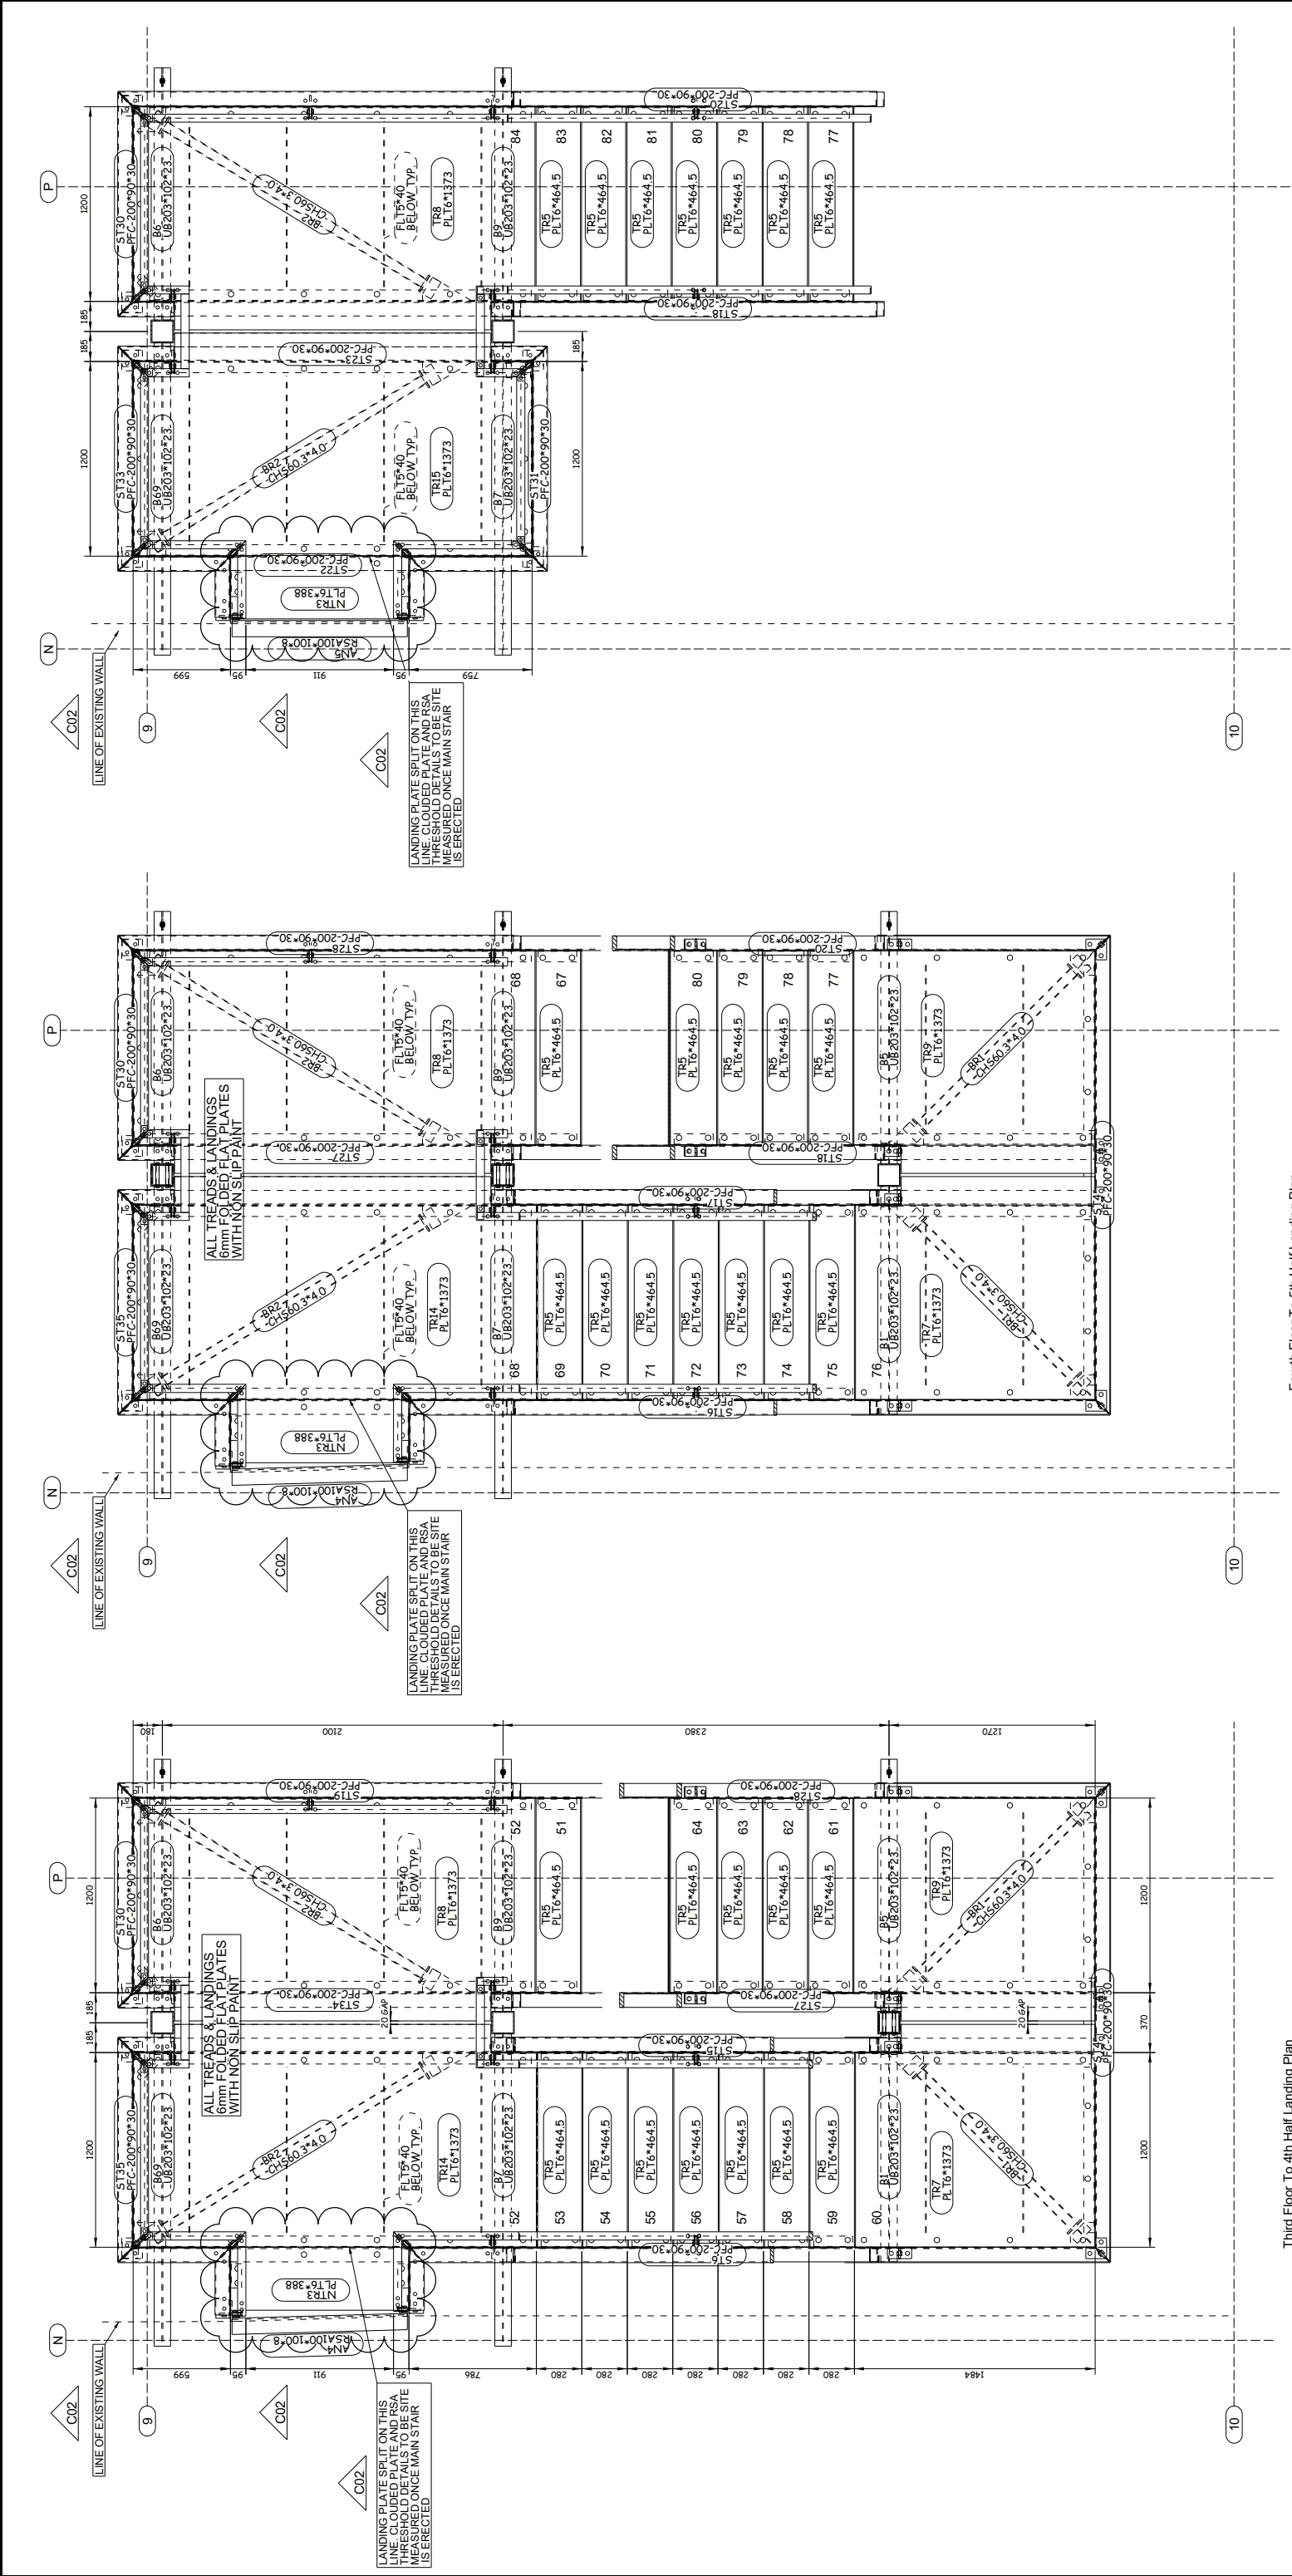


Third Floor To 4th Half Landing Plan

Fourth Floor To 5th Half Landing Plan

Fifth Floor Plan

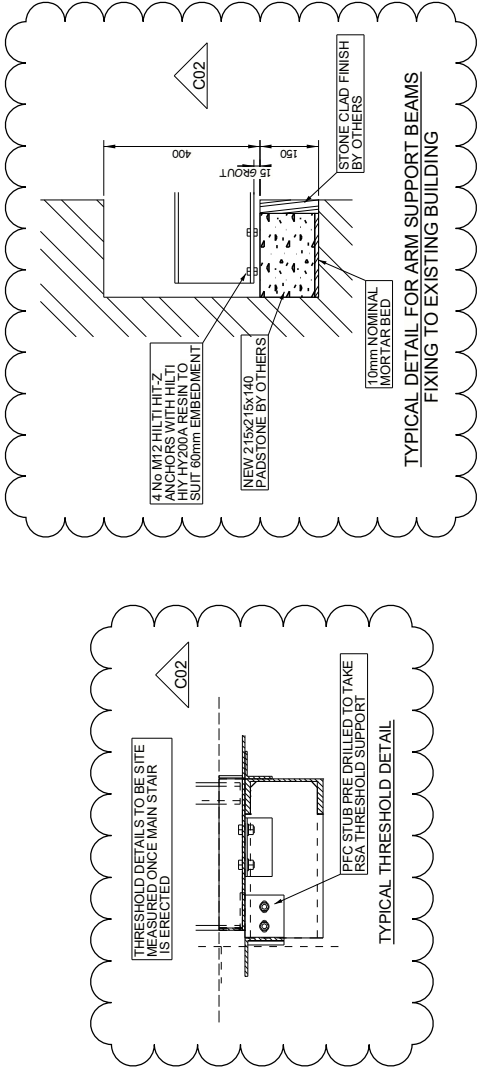

C02	Landing Plates Split & Threshold Detail Added.	24.11.2020
C01	Construction Issue	12.11.2020
REV	REVISION/DESCRIPTION	DATE
Total Steelwork & Fabrication Ltd Unit 1, Warrington Canal Trading Estate Bewsey Road, Warrington, Cheshire, WA2 8LP Tel: 01925 243200 fax: 01925 432600 email: info@totalsteel.co.uk		
PROJECT	Avro Mill Stair	
LOCATION		
TITLE	Plan Views 2 Of 3	
CLIENT		
ARC / ENG		
REVISION	C02 24.11.2020	SCALE 1:10 1:20
DRAWN	CHECKED	CONTRACTING
M.L.	TOTAL	G2

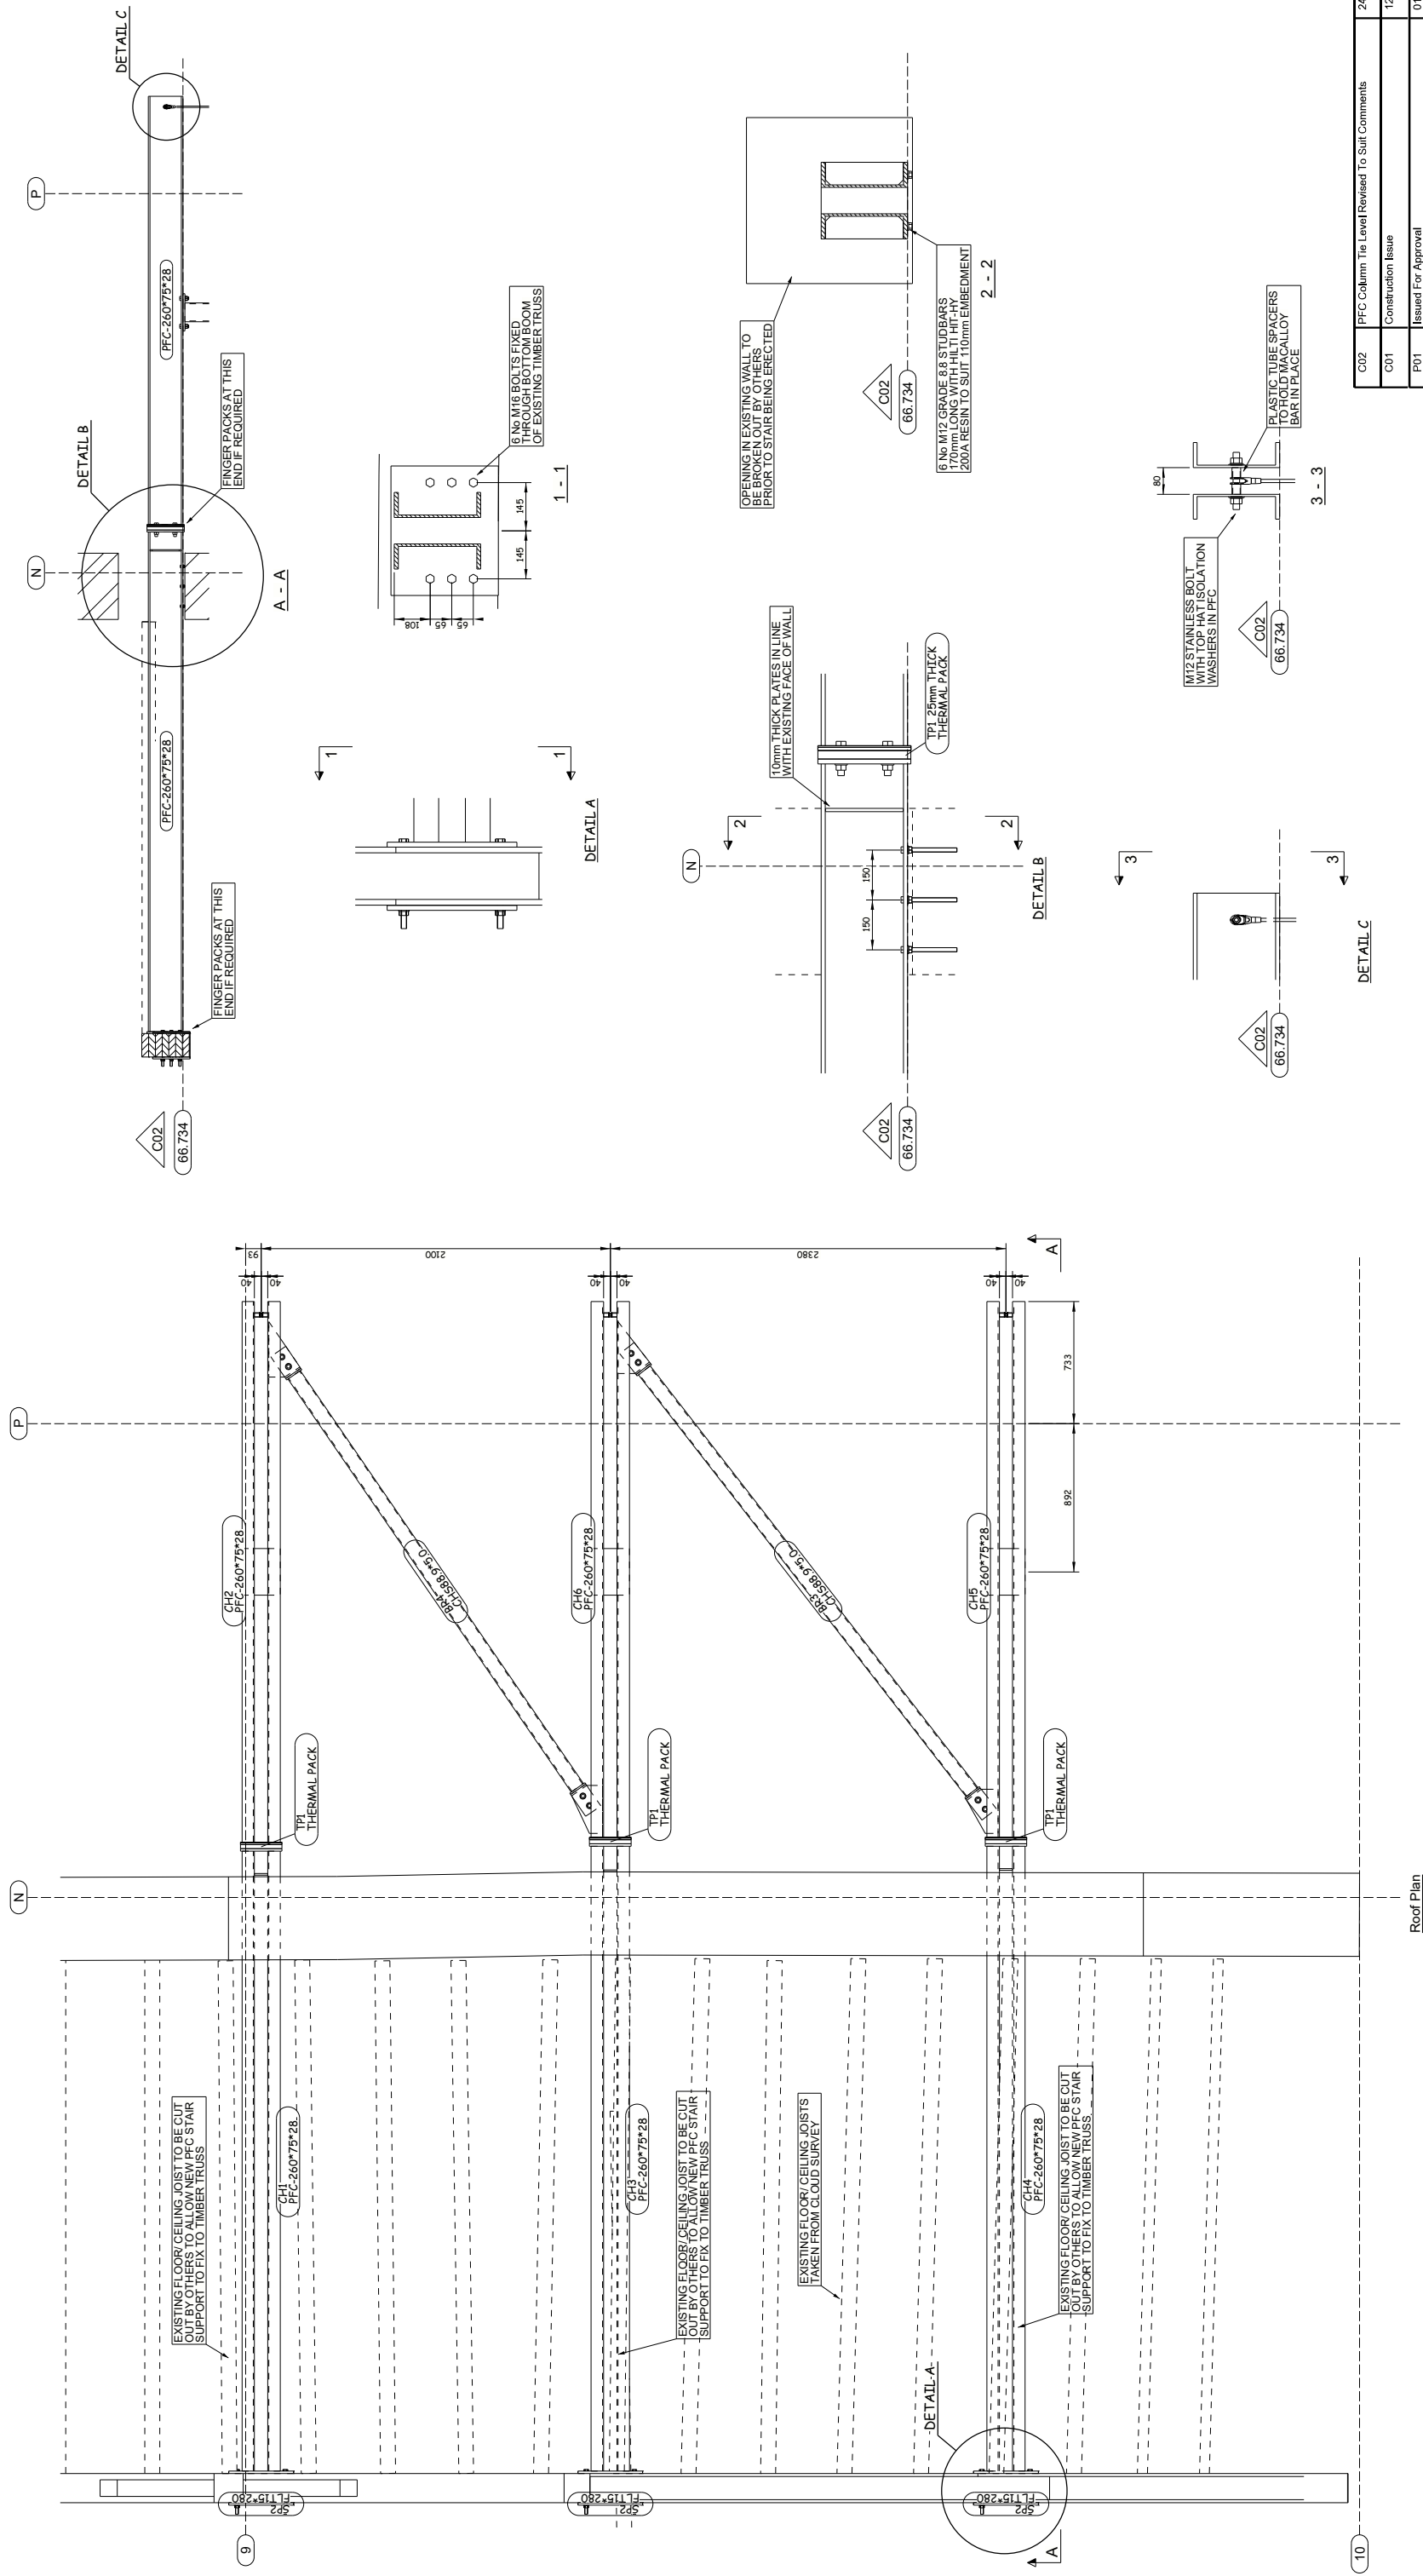


REV	REVISION DESCRIPTION	DATE
P01	Issued For Approval	01/10/2020
C01	Construction Issue	12/11/2020
C02	IFGC Column Tie Level Revised To Suit Comments	24/11/2020


Total
Steelwork & Fabrication Ltd.

PROJECT	Avro Mill Stair		
LOCATION			
TITLE	Plan Views 3 Of 3		
CLIENT			
ARC / ENG			
REVISION	C02	24.11.2020	
DRAWN	CHECKED	EXECUTION	CONTRACT NO
M.L.	TOTAL	CHASS	16836
		2	G3
			DRAWING NO
			SCALE 1:10 1:20 1:25


PERFORATED PANELS OMITTED FOR CLARITY

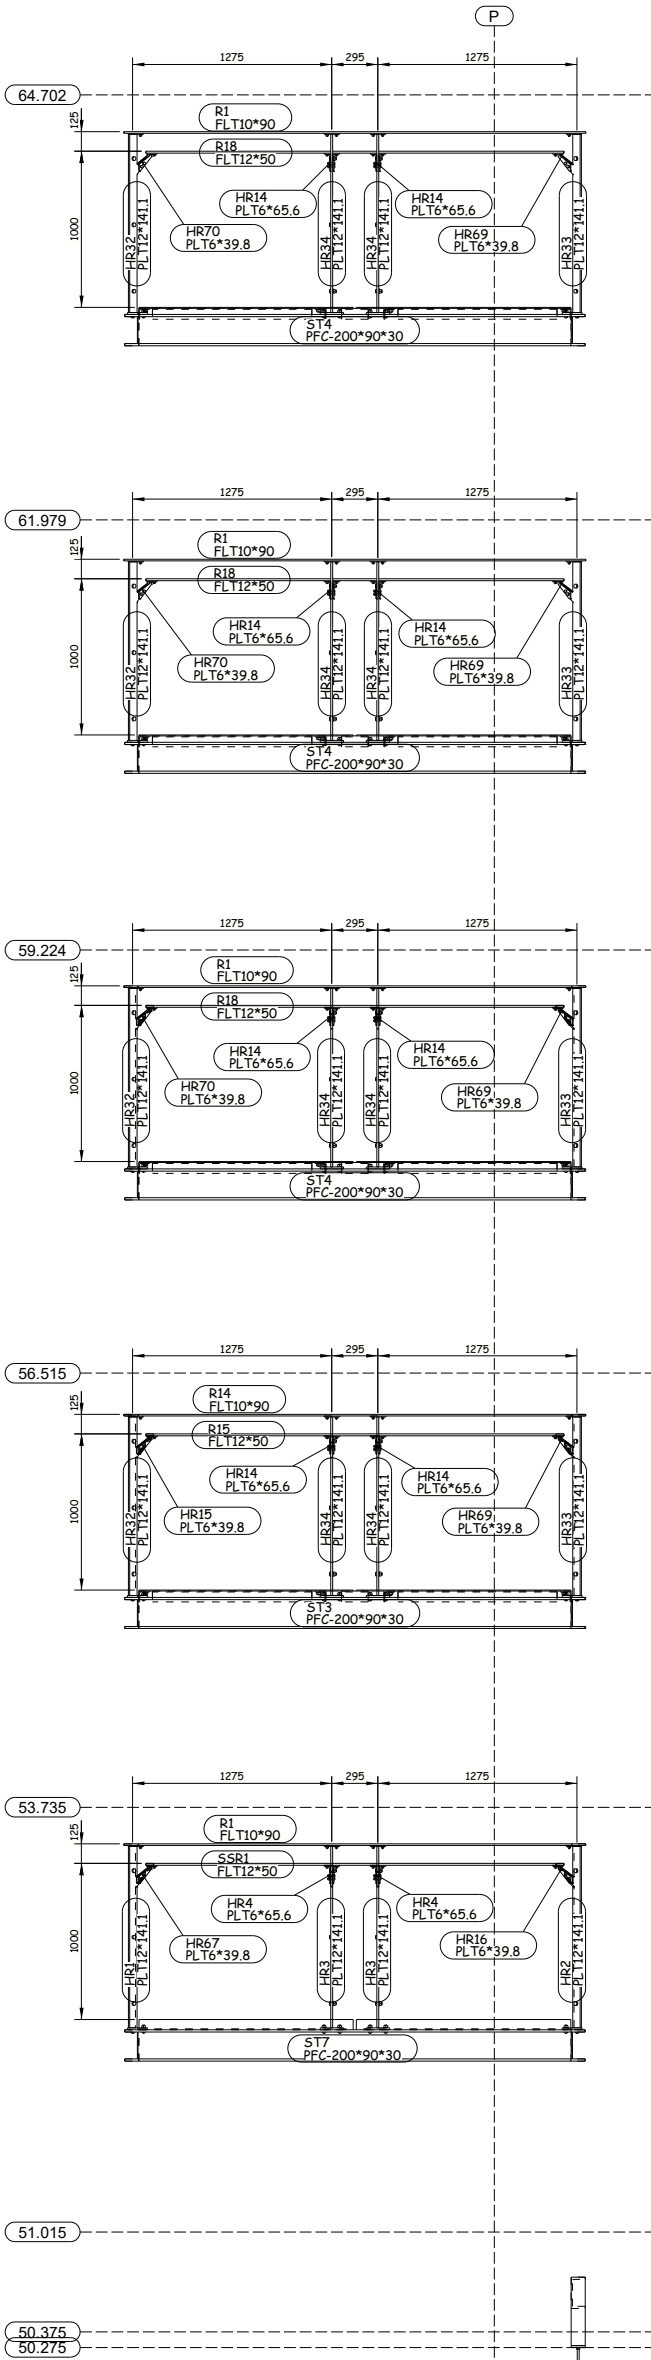


A - A

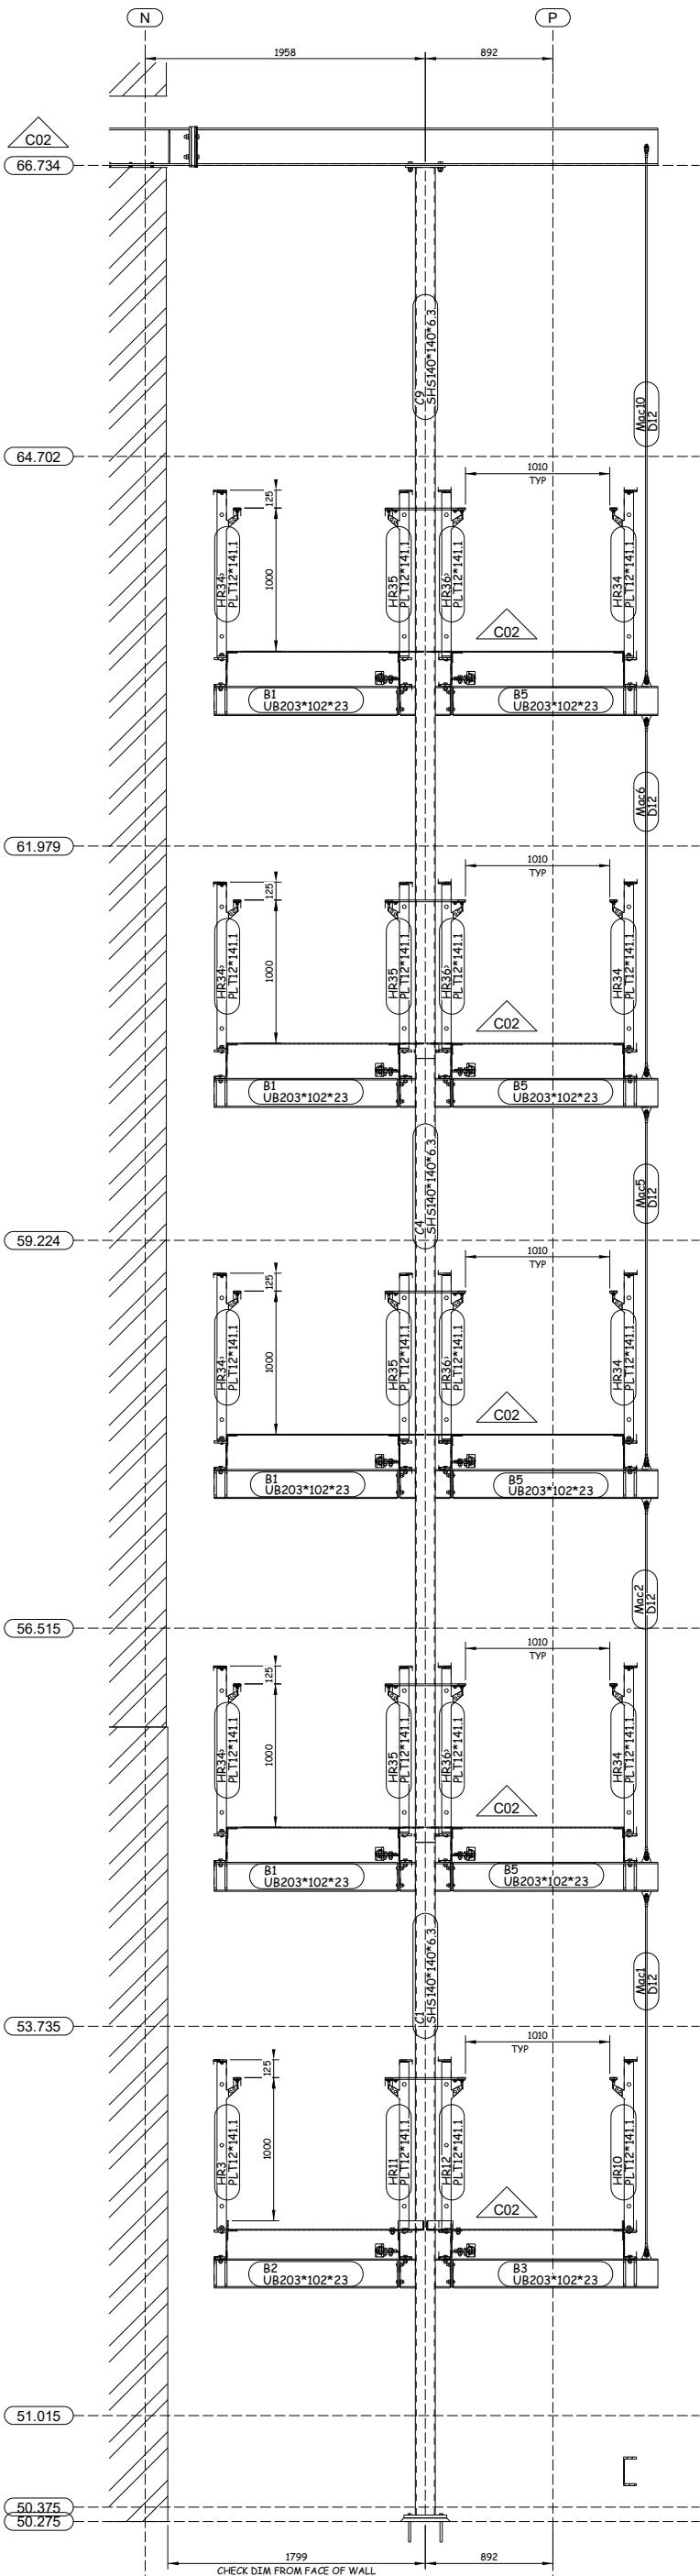


B - B
G1

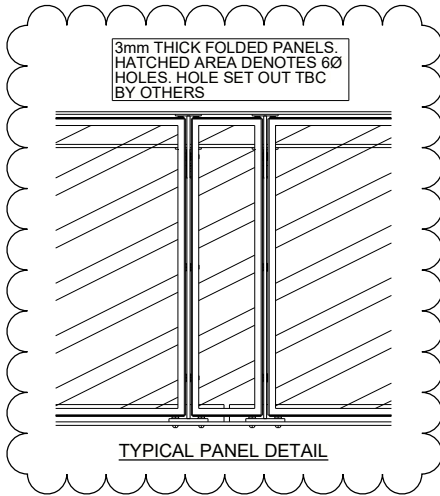

TYPICAL PANEL DETAIL

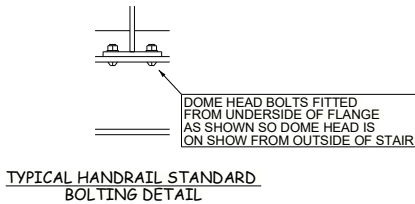


TYPICAL HANDRAIL STANDARD
BOLTING DETAIL

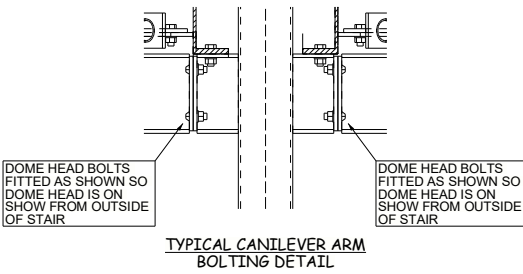


TYPICAL CANILEVER ARM
BOLTING DETAIL

C02	PFC Column Tie Level Revised & Landing Bracings Lowered To Suit Comments	24.11.2020
C01	Construction Issue	12.11.2020
P01	Issued For Approval	30.09.2020
REV	REVISION DESCRIPTION	DATE
Total Steelwork & Fabrication Ltd. Unit 1, Warrington Central Trading Estate, Bewsey Road, Warrington, Cheshire, WA2 7LP tel: 01925 234320 fax: 01925 423600 email: m.k@totalsteelfabs.com		
PROJECT	Avro Mill Stair	
LOCATION		
TITLE	Sections Through 1 Of 5	
CLIENT		
ARC / ENG		
REVISION	C02 24.11.2020	SCALE 1:10 1:15 1:25
DRAWN	CHECKED	EXECUTION CLASS
M.L.	TOTAL	2
CONTRACT NO.		DRAWING NO.
16836		G4

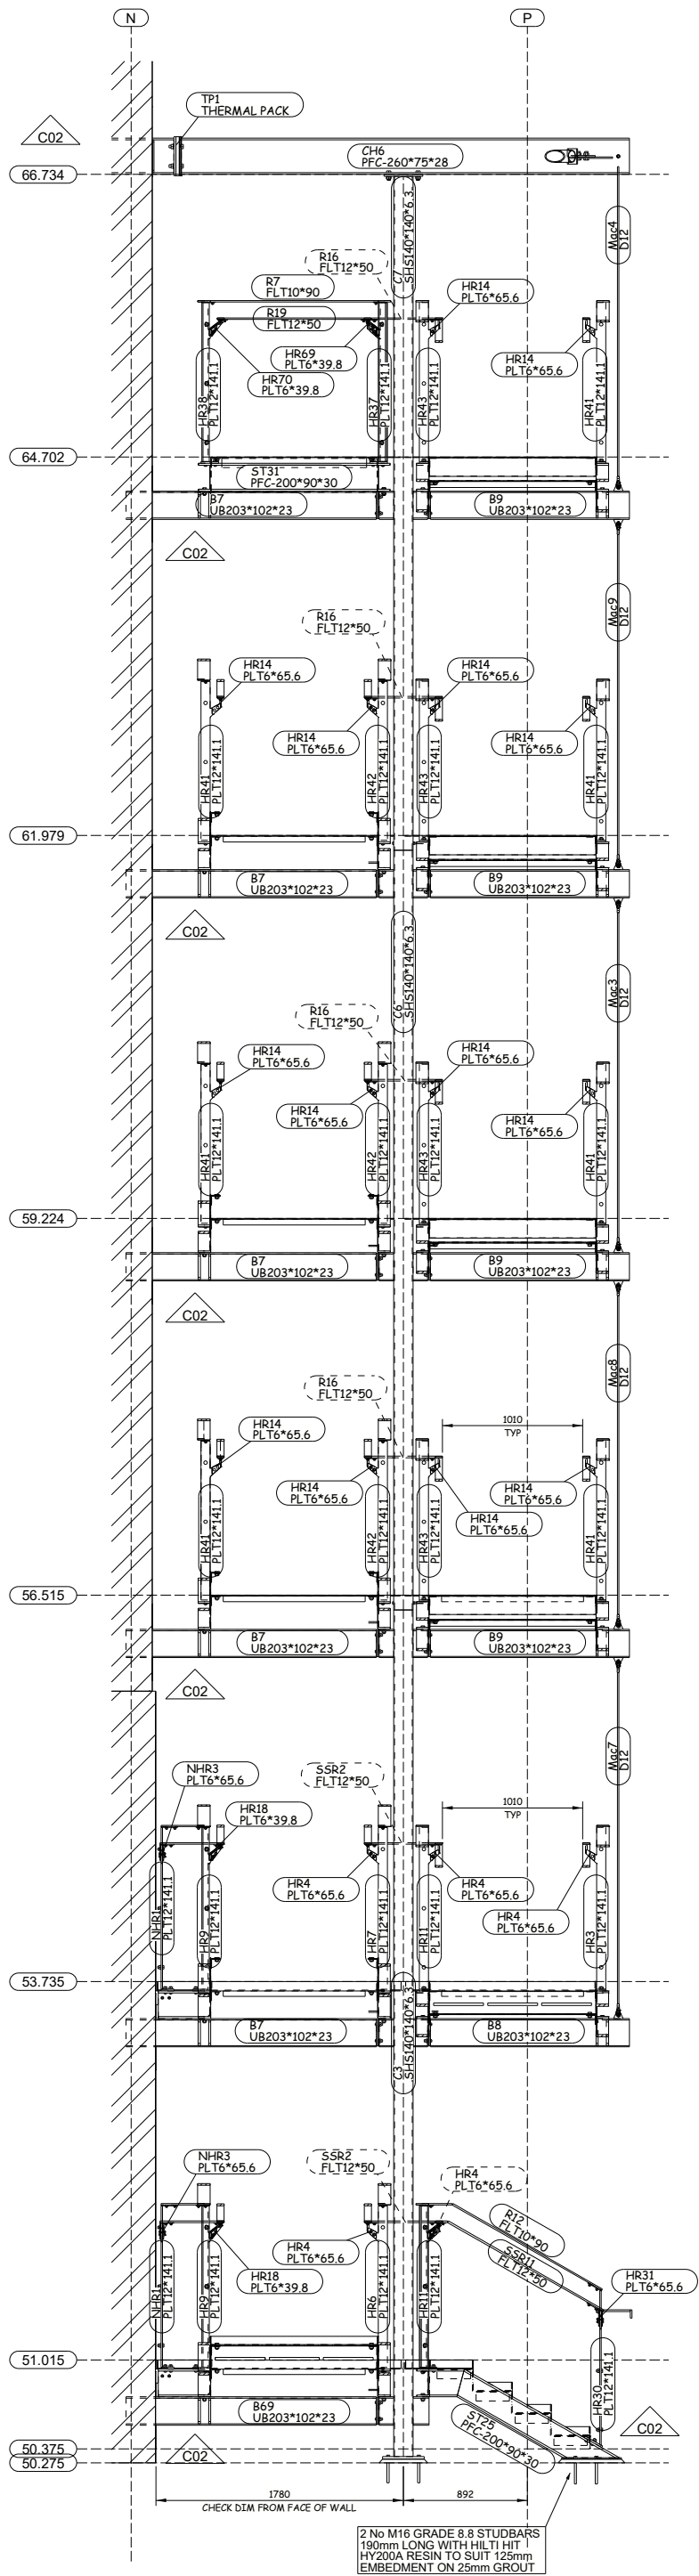


C - C

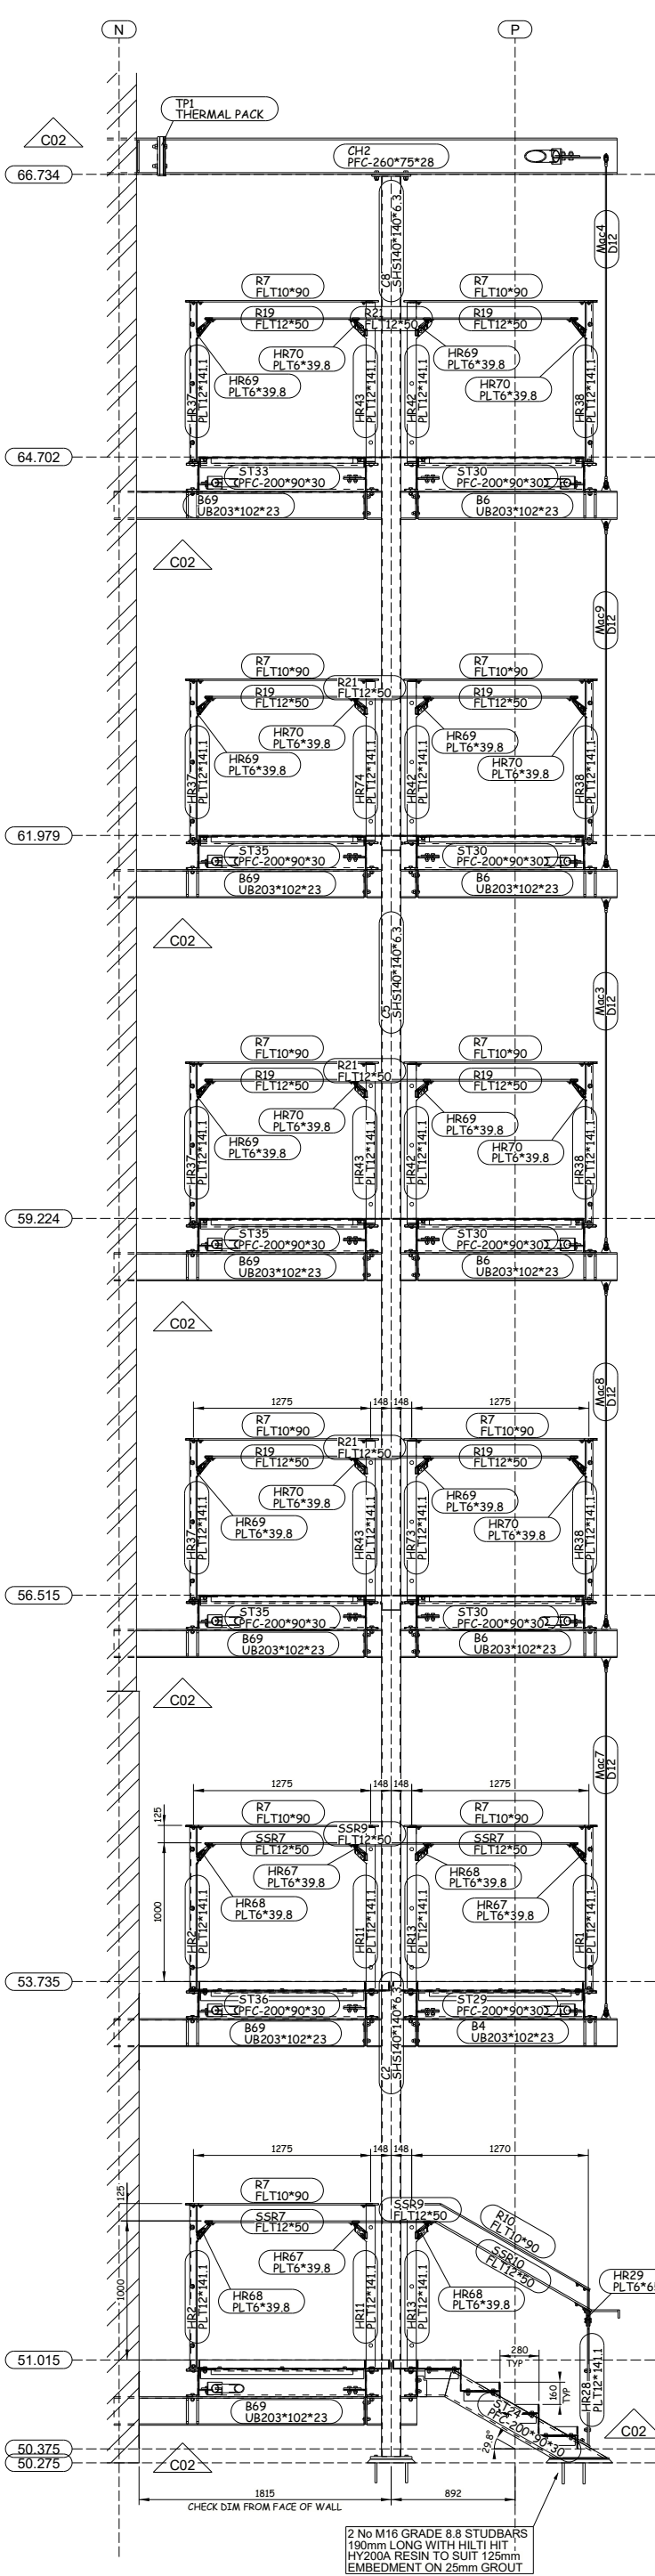


D - D
G1

PERFORATED PANELS OMITTED FOR CLARITY

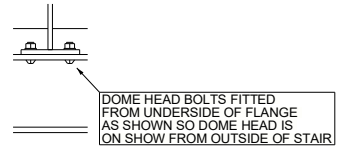

TYPICAL HANDRAIL STANDARD
BOLTING DETAIL



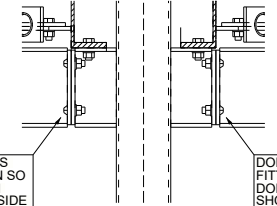


TYPICAL CANILEVER ARM
BOLTING DETAIL



C02	Bottom HR Standard Base Plate Offset To Miss Finishes	24.11.2020
C01	Stair Arm Support Beams Fixed To Building	12.11.2020
P01	Issued For Approval	30.09.2020
REV	REVISION DESCRIPTION	DATE
Total Steelwork & Fabrication Ltd. Unit 1, Warrington Central Trading Estate, Bewsey Road, Warrington, Cheshire, WA2 7LP tel: 01925 234330 fax: 01925 423600 email: m.k@totalsteelfabs.com		
PROJECT	Avro Mill Stair	
LOCATION		
TITLE	Sections Through 2 Of 5	
CLIENT		
ARC / ENG		
REVISION	C02 24.11.2020	SCALE 1:10 1:25
DRAWN	CHECKED	EXECUTION CLASS
M.L.	TOTAL	2
		CONTRACT NO. 16836
		DRAWING NO. G5



Total
Steelwork & Fabrication Ltd.

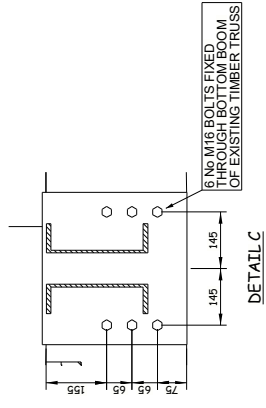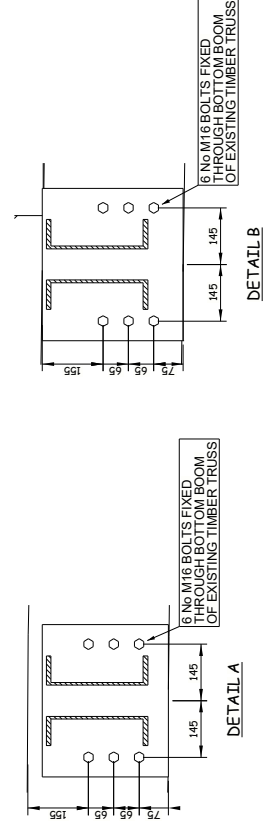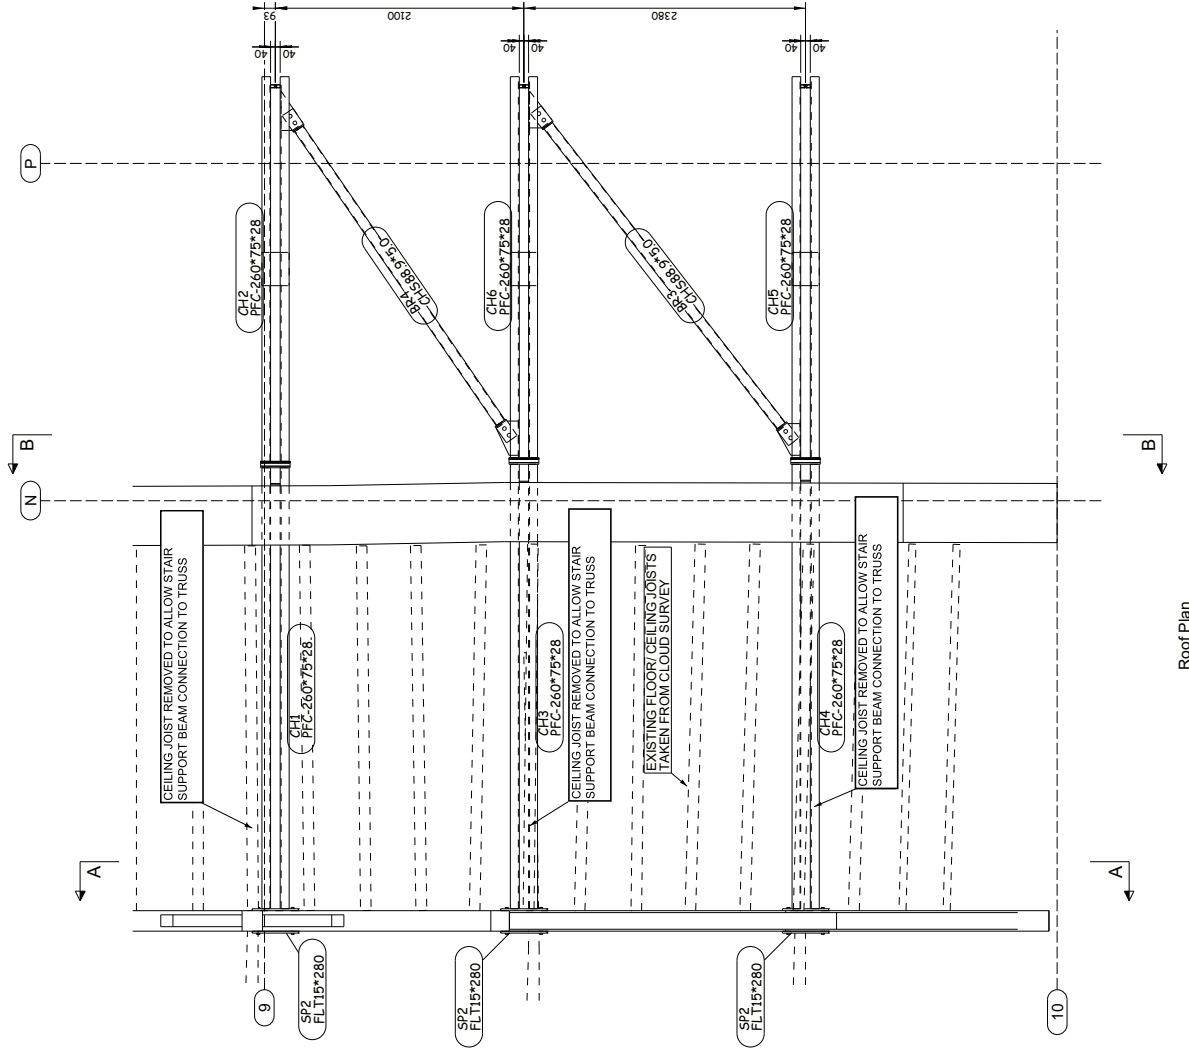

Roof Plan

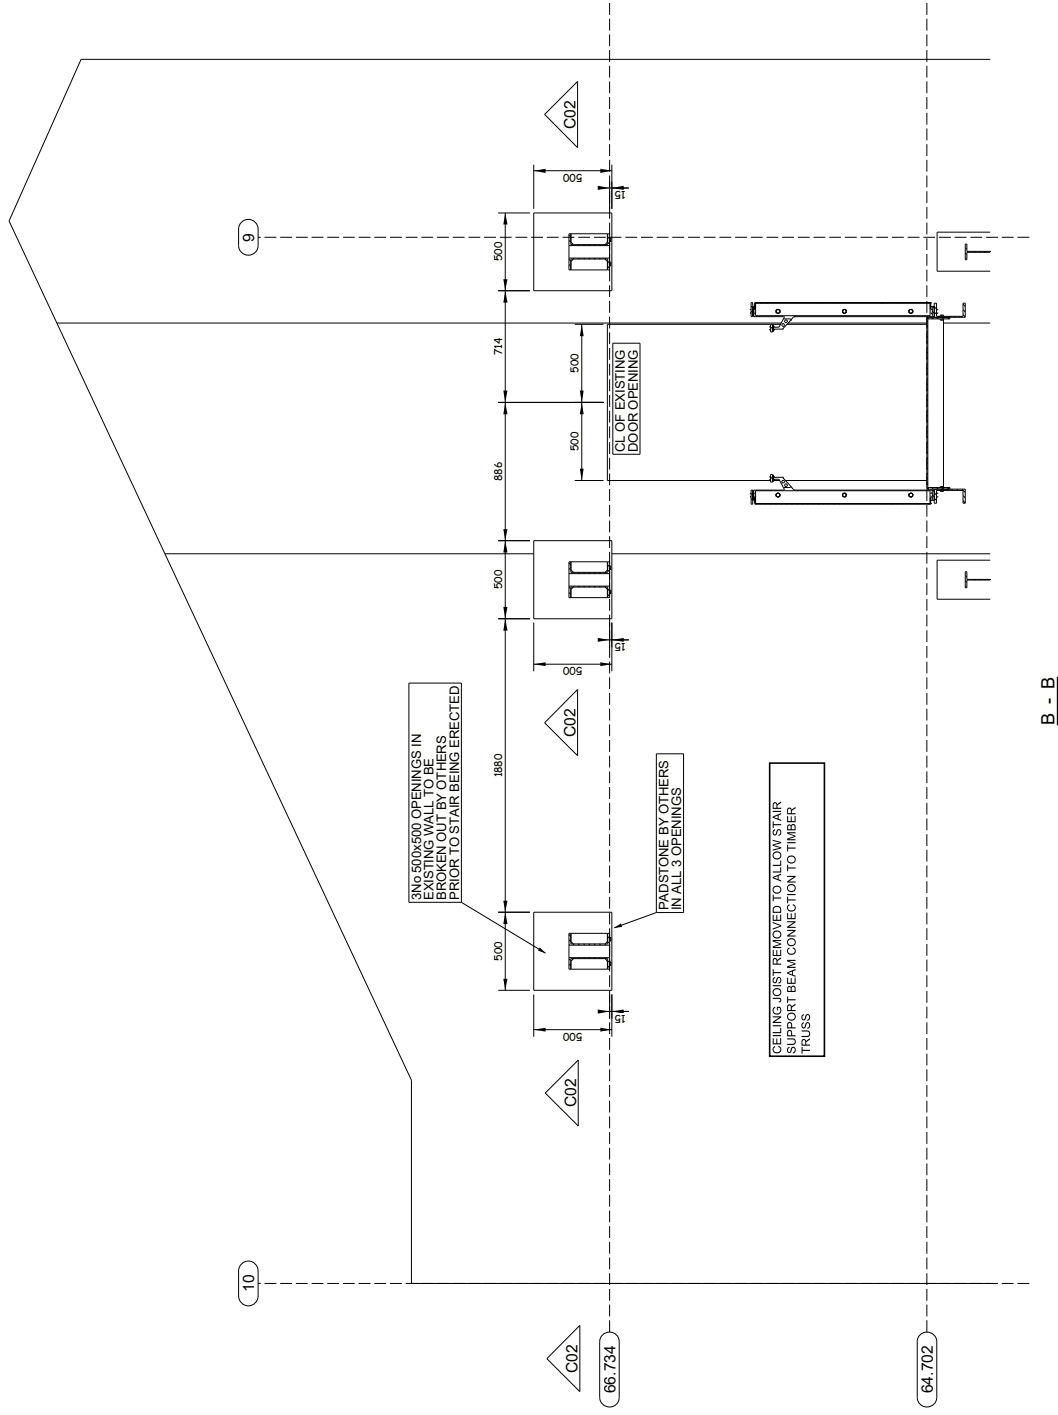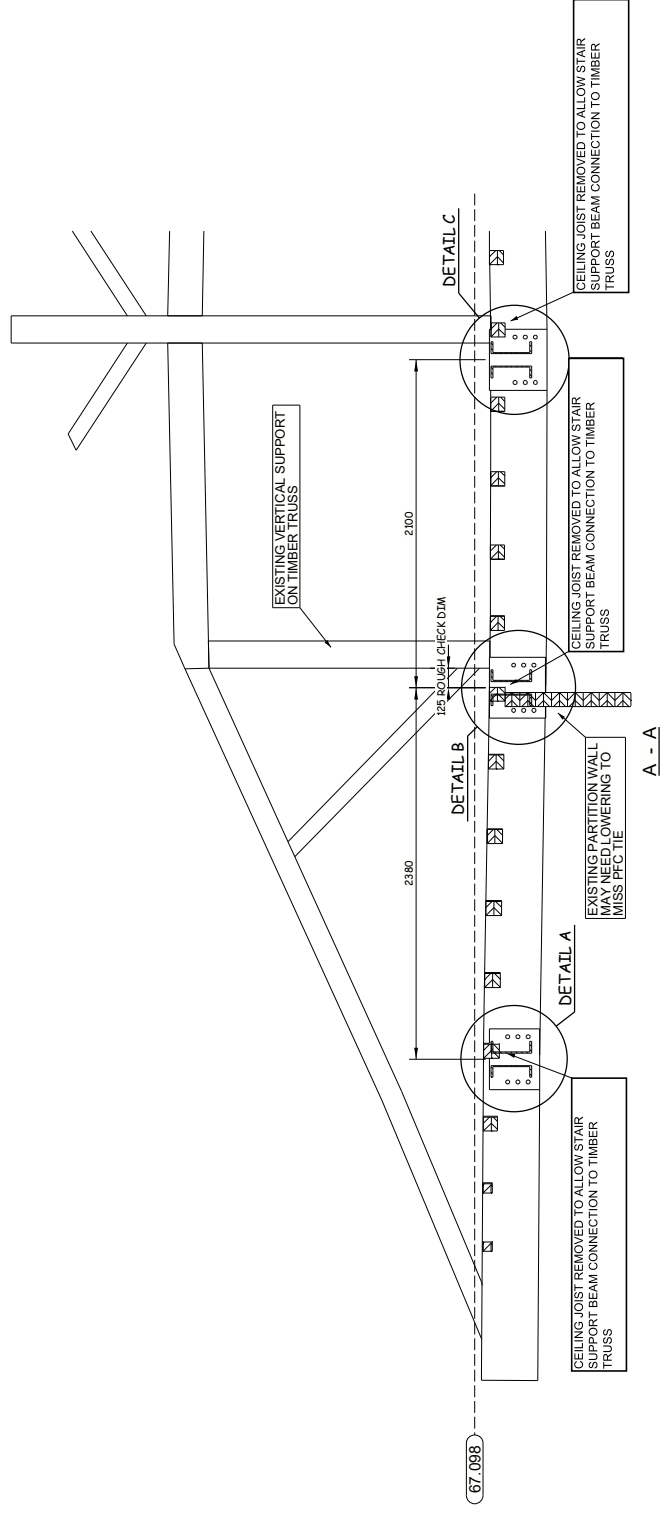


REV	REVISION DESCRIPTION	DATE
C02	PFC Level, Size Of Opening Revised & Truss Drilling Details Added	24.11.2020
C01	Construction Issue	12.11.2020

Total
Steelwork & Fabrication Ltd.

Unit 1, Warrington Central Trading Estate
Bevesey Road,
Warrington,
Cheshire, WA2 7LP
tel. 01925 234320 fax. 01925 423600
email. mike@totalsteelfab.com

PROJECT	Avro Mill Stair		
LOCATION			
TITLE	Existing Truss & Wall Breakout Details		
CLIENT			
ARC / ENG			
REVISION	C02	24.11.2020	SCALE 1:10 1:25 1:33
DRAWN	CHECKED	EXECUTION CLASS	CONTRACT NO.
M.L.	TOTAL	2	16836
			DRAWING NO. G9

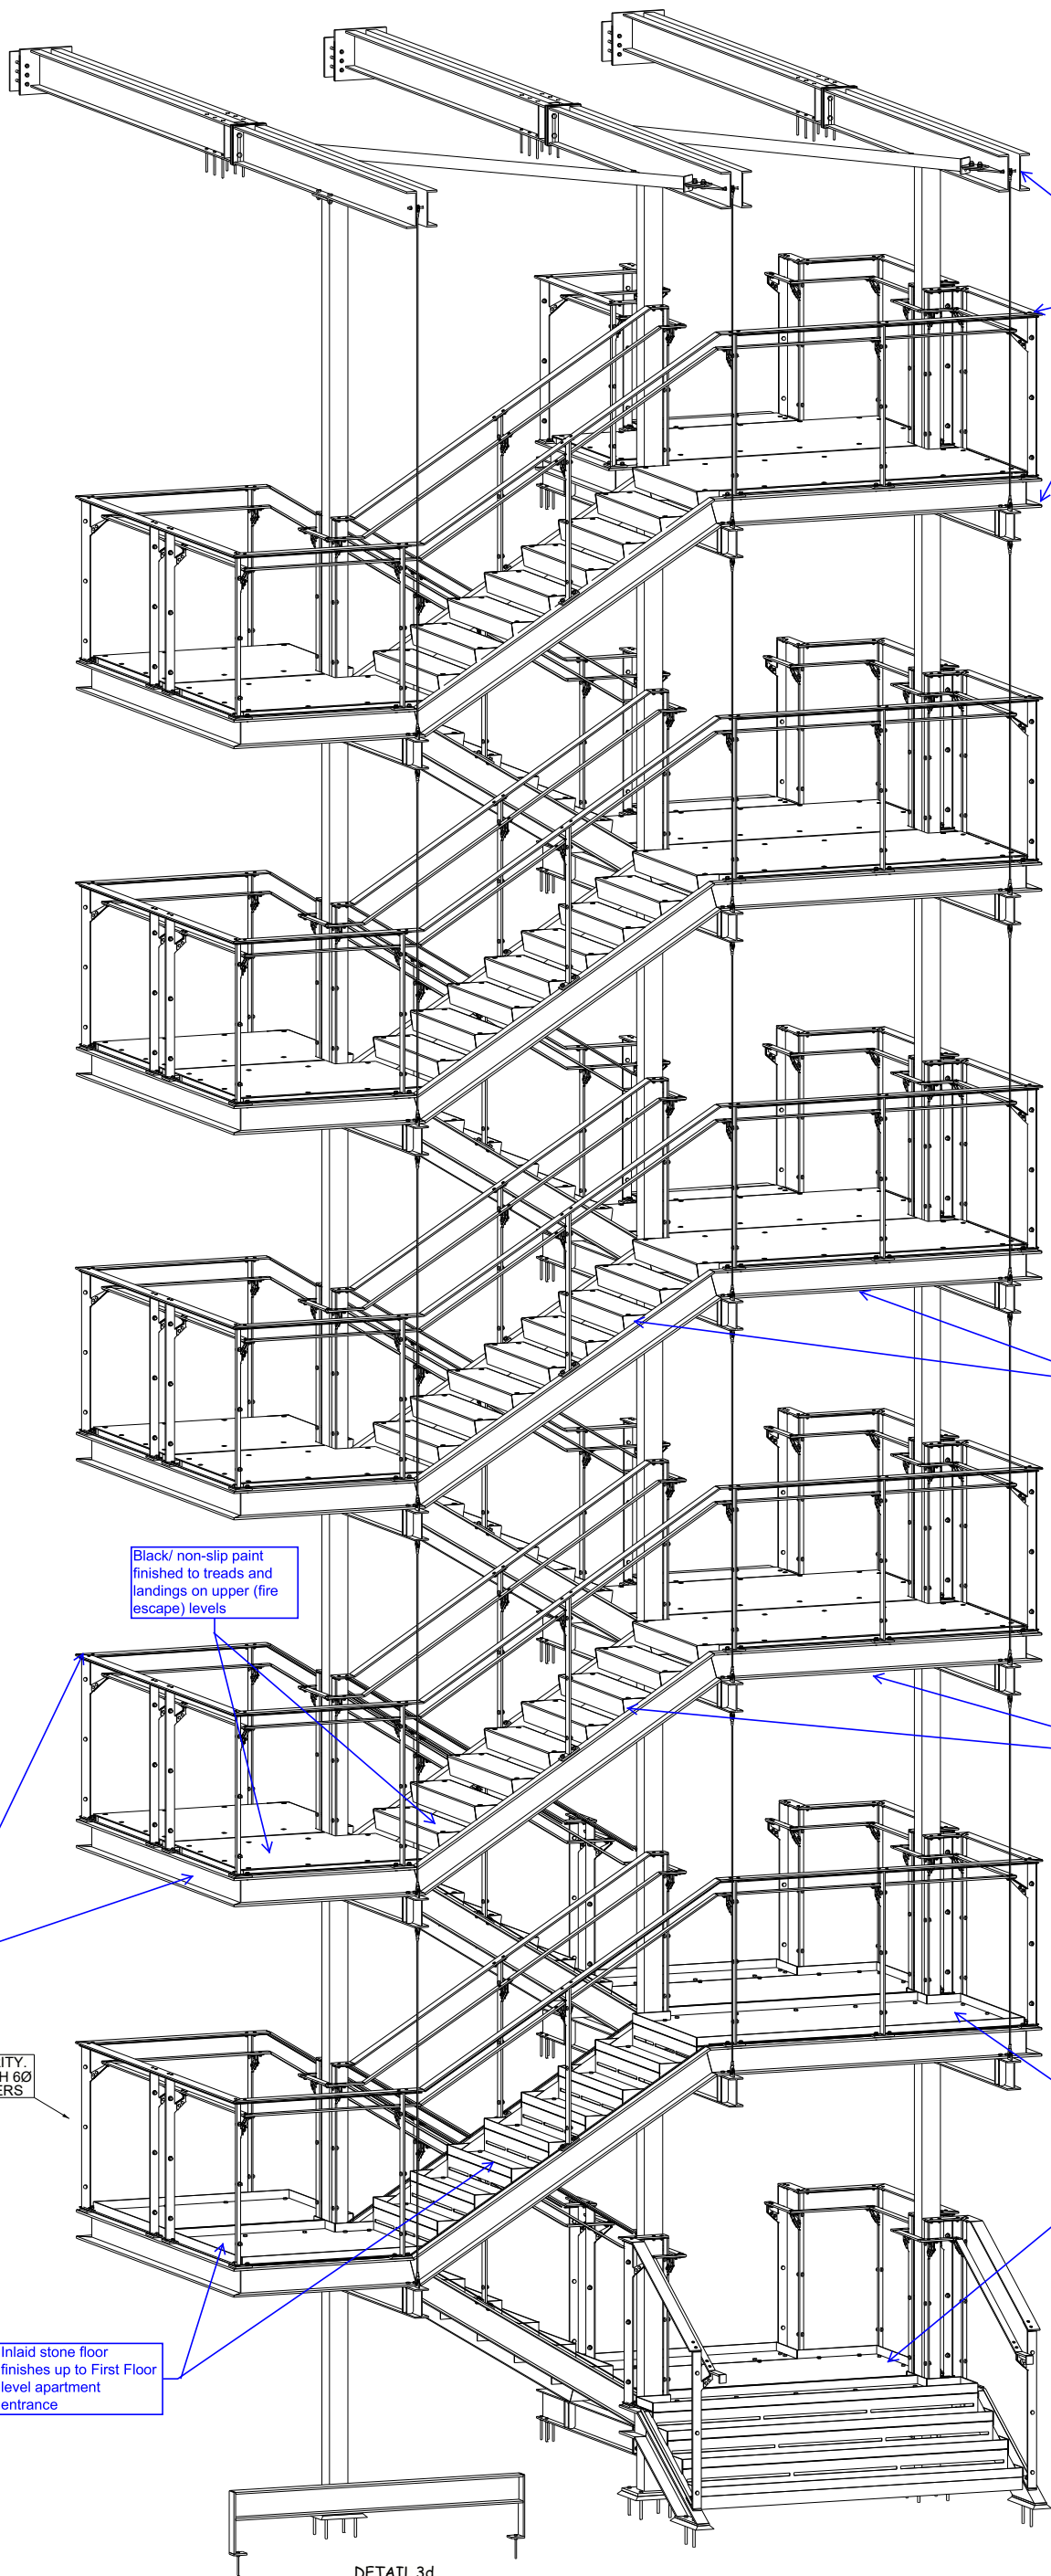

MIO paint finishes to all stair structure balustrading and perforated infill panels (dark grey)

Undersides of all landings and treads clad to conceal trace heating system and insulation. Cladding to be powder coated/painted to match stair

Black/ non-slip paint finished to treads and landings on upper (fire escape) levels

Undersides of all landings and treads clad to conceal trace heating system and insulation. Cladding to be powder coated/painted to match stair

MIO paint finishes to all stair structure balustrading and perforated infill panels (dark grey)

PANELS HIDDEN ON STAIR FOR CLARITY. ALL FOLDED PANELS 3mm THICK WITH 6Ø HOLES. HOLE PATTERN TBC BY OTHERS

Inlaid stone floor finishes up to First Floor level apartment entrance

Inlaid stone floor finishes up to First Floor level apartment entrance

C02	Updates To Suit Comments	24.11.2020
C01	Construction Issue	12.11.2020
P01	Issued For Approval	30.09.2020
REV	REVISION DESCRIPTION	DATE

Total

Steelwork & Fabrication Ltd.

Unit 1, Warrington Central Trading Estate,
Bewsey Road,
Warrington,
Cheshire, WA2 7LP
tel: 01925 234320 fax: 01925 423600
email: mike@totalsteelcabs.com

PROJECT		Avro Mill Stair				
LOCATION						
TITLE		General Arrangement				
CLIENT						
ARC / ENG						
REVISION		C02	24.11.2020		SCALE 1:25	
DRAWN	CHECKED	EXECUTION CLASS		CONTRACT NO.	DRAWING NO.	
M.L.	TOTAL	2		16836	ISO1	