




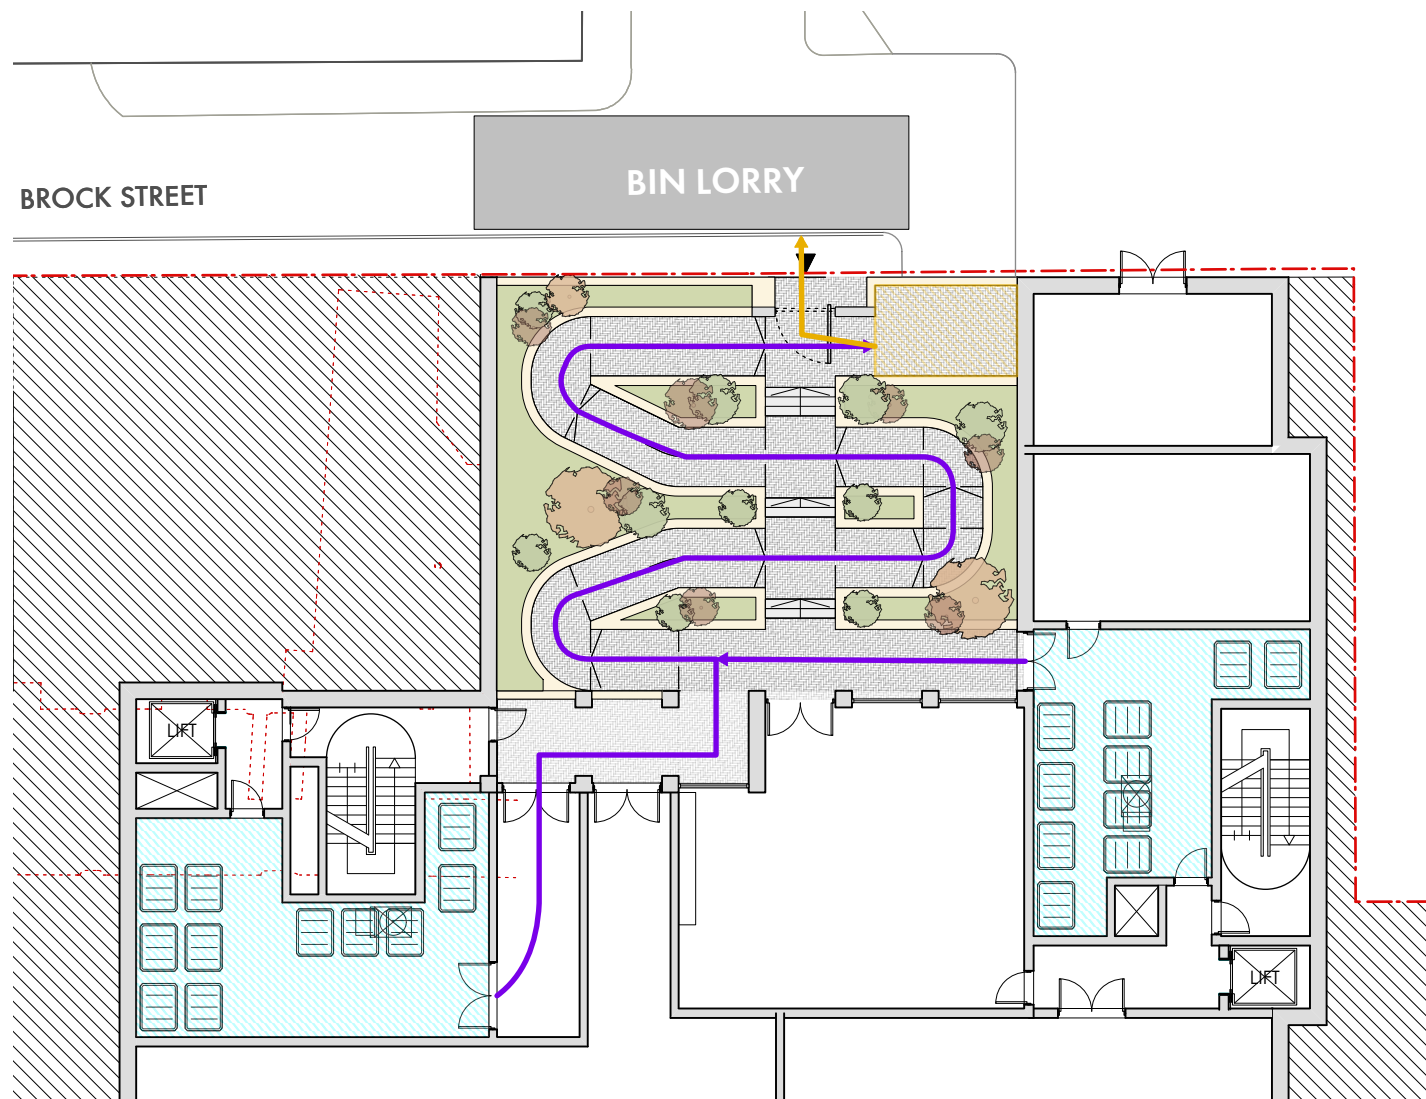

PROPOSED GA LOWER GROUND FLOOR PLAN

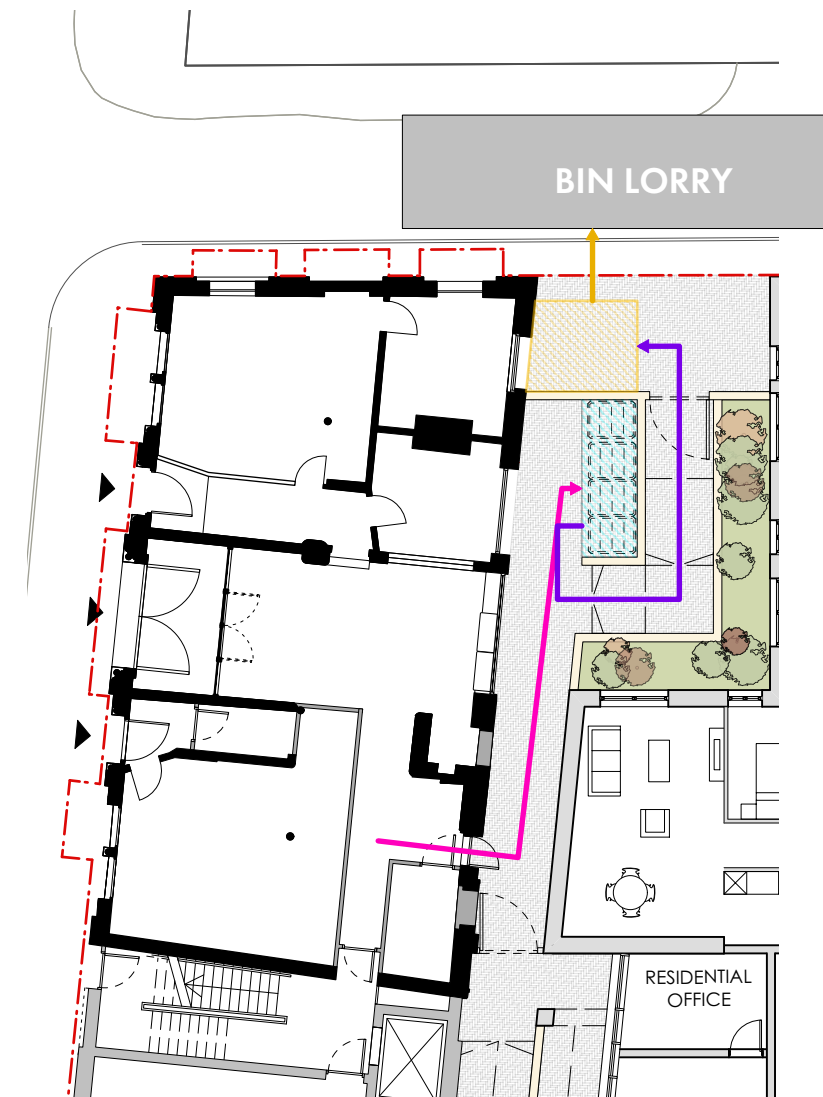


PROPOSED COMMERCIAL BIN COLLECTION

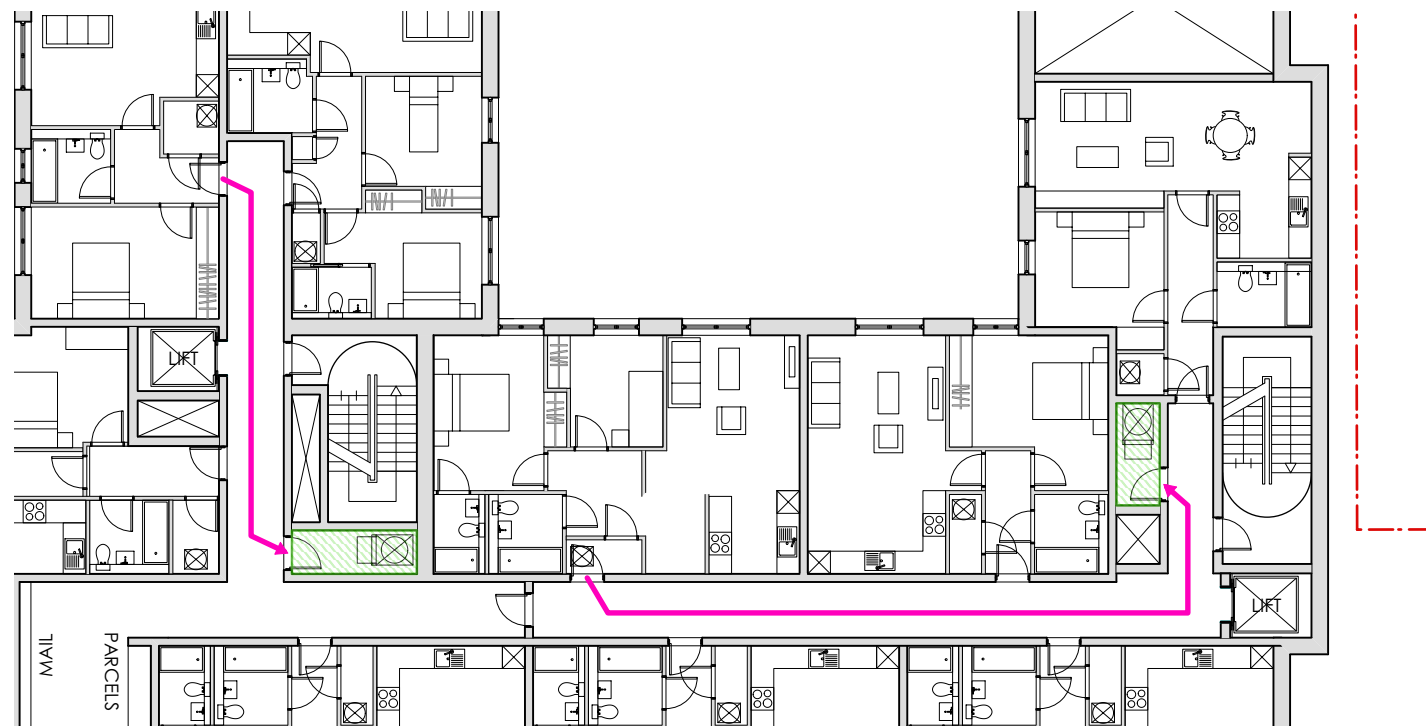

PROPOSED TYPICAL UPPER FLOOR PLAN

KEY

 

2NO DESIGNATED SECURE REFUSE STORAGE AREAS LOCATED IN LOWER GROUND FLOOR OF NEW APARTMENT BLOCK. OR COMMERCIAL BIN STORE LOCATED IN SECURE COURTYARD TO REAR OF SHOWROOM



REFUSE COLLECTION POINT - LOCATED WITHIN DEVELOPMENT CURTILAGE TO PREVENT OBSTRUCTION OF HIGHWAY AND PARKING



REFUSE CHUTE LOCATION LOCATED IN EACH WING AND ON EACH FLOOR



ROUTE & CARRY DISTANCE FOR RESIDENTS TO DISPOSE OF WASTE IN REFUSE CHUTE. OR COMMERCIAL TENANTS TO TAKE TO BIN STORE



ROUTE FOR MANAGEMENT COMPANY TO TAKE REFUSE CONTAINERS TO COLLECTION POINT



CONTAINER COLLECTION BY COLLECTION CREW

REFUSE MANAGEMENT STRATEGY

OMIArchitects

PROJECT Laystall St
DATE SEPT' 20
SCALE 1:200
DWG No. 1383 / L0110

PROPOSED REFUSE STRATEGY
WASTE MANAGEMENT PLAN