


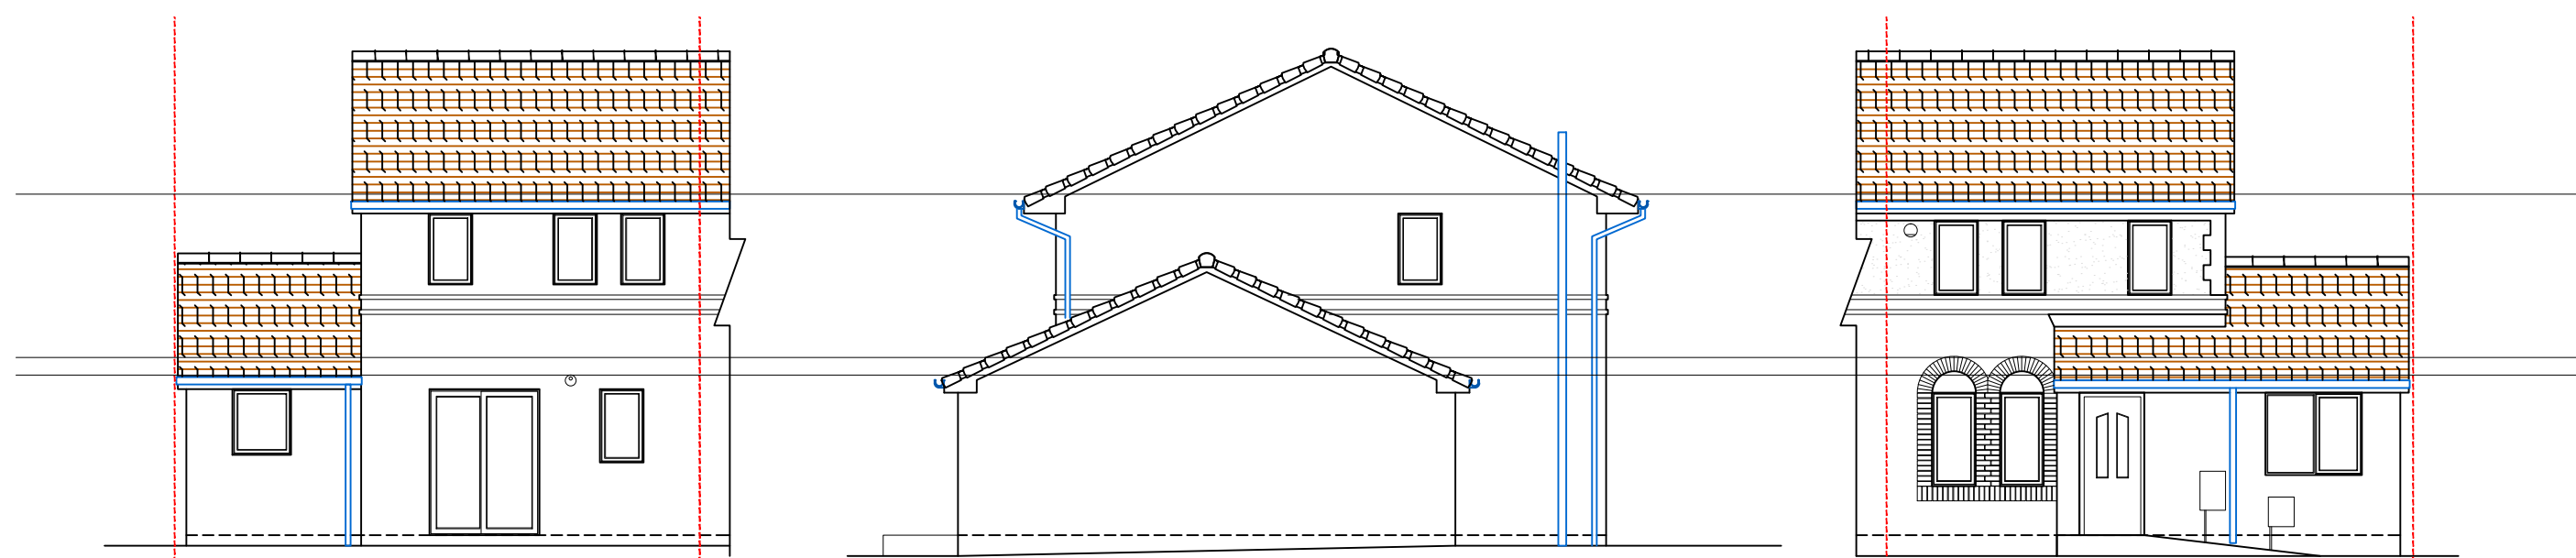


REAR ELEVATION.

SIDE ELEVATION.

FRONT ELEVATION.

1:100 10m

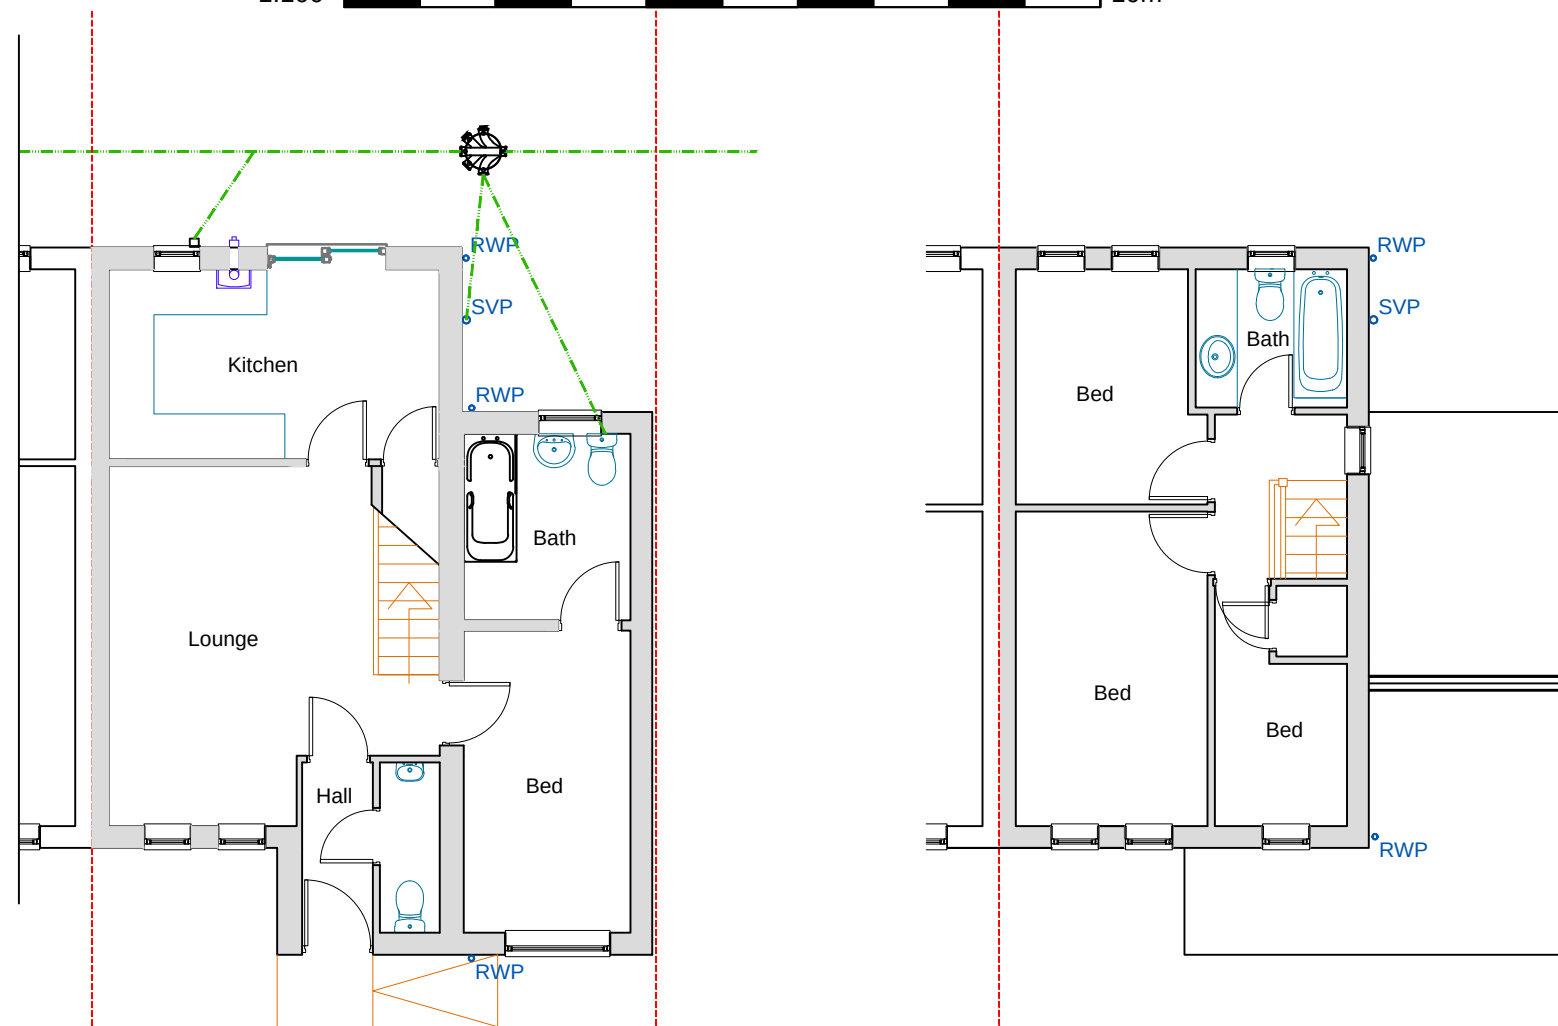

GROUND FLOOR.


FIRST FLOOR.

1:100 10m




REAR ELEVATION.

1:100 10m

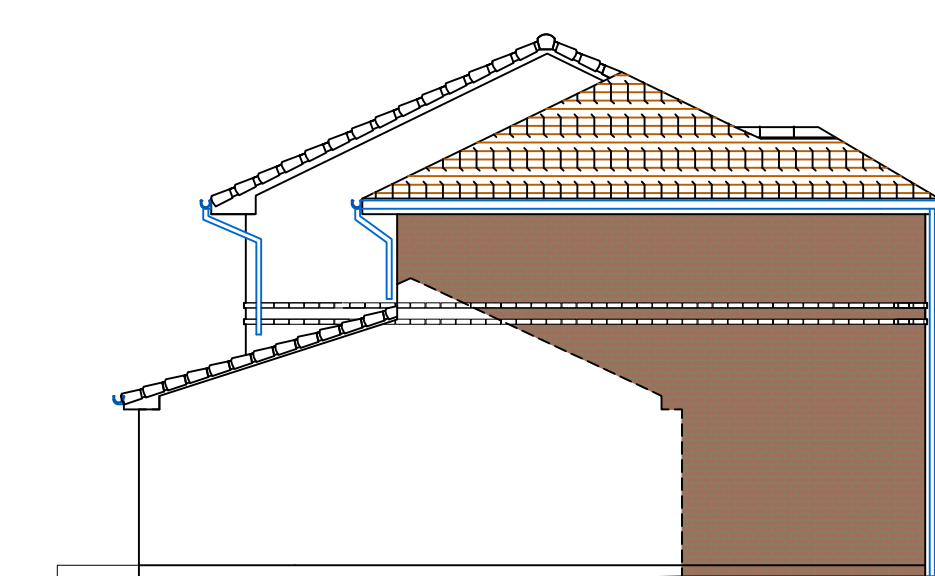

SIDE ELEVATION.

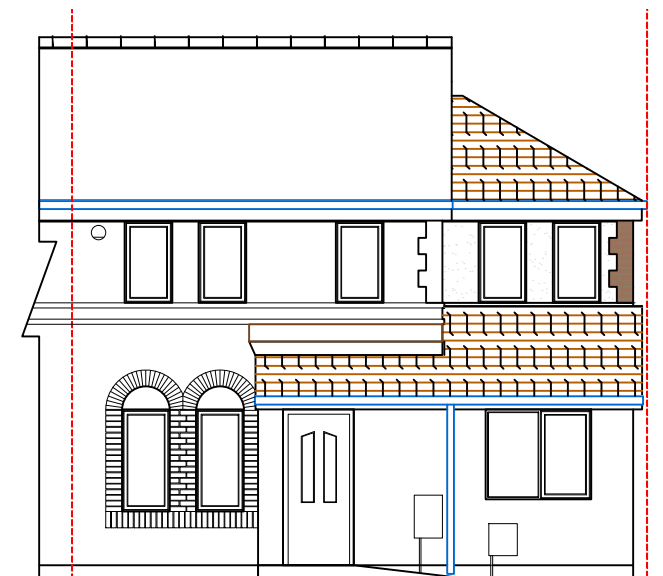

FRONT ELEVATION.



1:200 20m

All levels and dimensions must be checked on site by the contractor prior to commencement of works. Any variations must be immediately reported to GreenSkyArchitecture.

All information contained within this drawing and any attached details or specifications are copyright of GreenSkyConsult Ltd trading as GreenSkyArchitecture. Copying of this document in full or in part is strictly forbidden without the expressed written consent of GreenSkyConsult Ltd.


ONLY TO BE USED FOR CONSTRUCTION WHERE THE SCHEME IS BEING UNDERTAKEN USING LOCAL AUTHORITY BUILDING CONTROL SERVICES.

© GreenSkyConsult Ltd.

Notes


-

Revision	Date	Note
A	02.12.2020	1290mm Setback to front first floor
B	08.12.2020	2m Setback to front first floor and alterations to rear elevation
C	15.12.2020	Rear elevation reduced to 1.05m
D	15.12.2020	Roof profile changed to hipped as per Planning Officer request

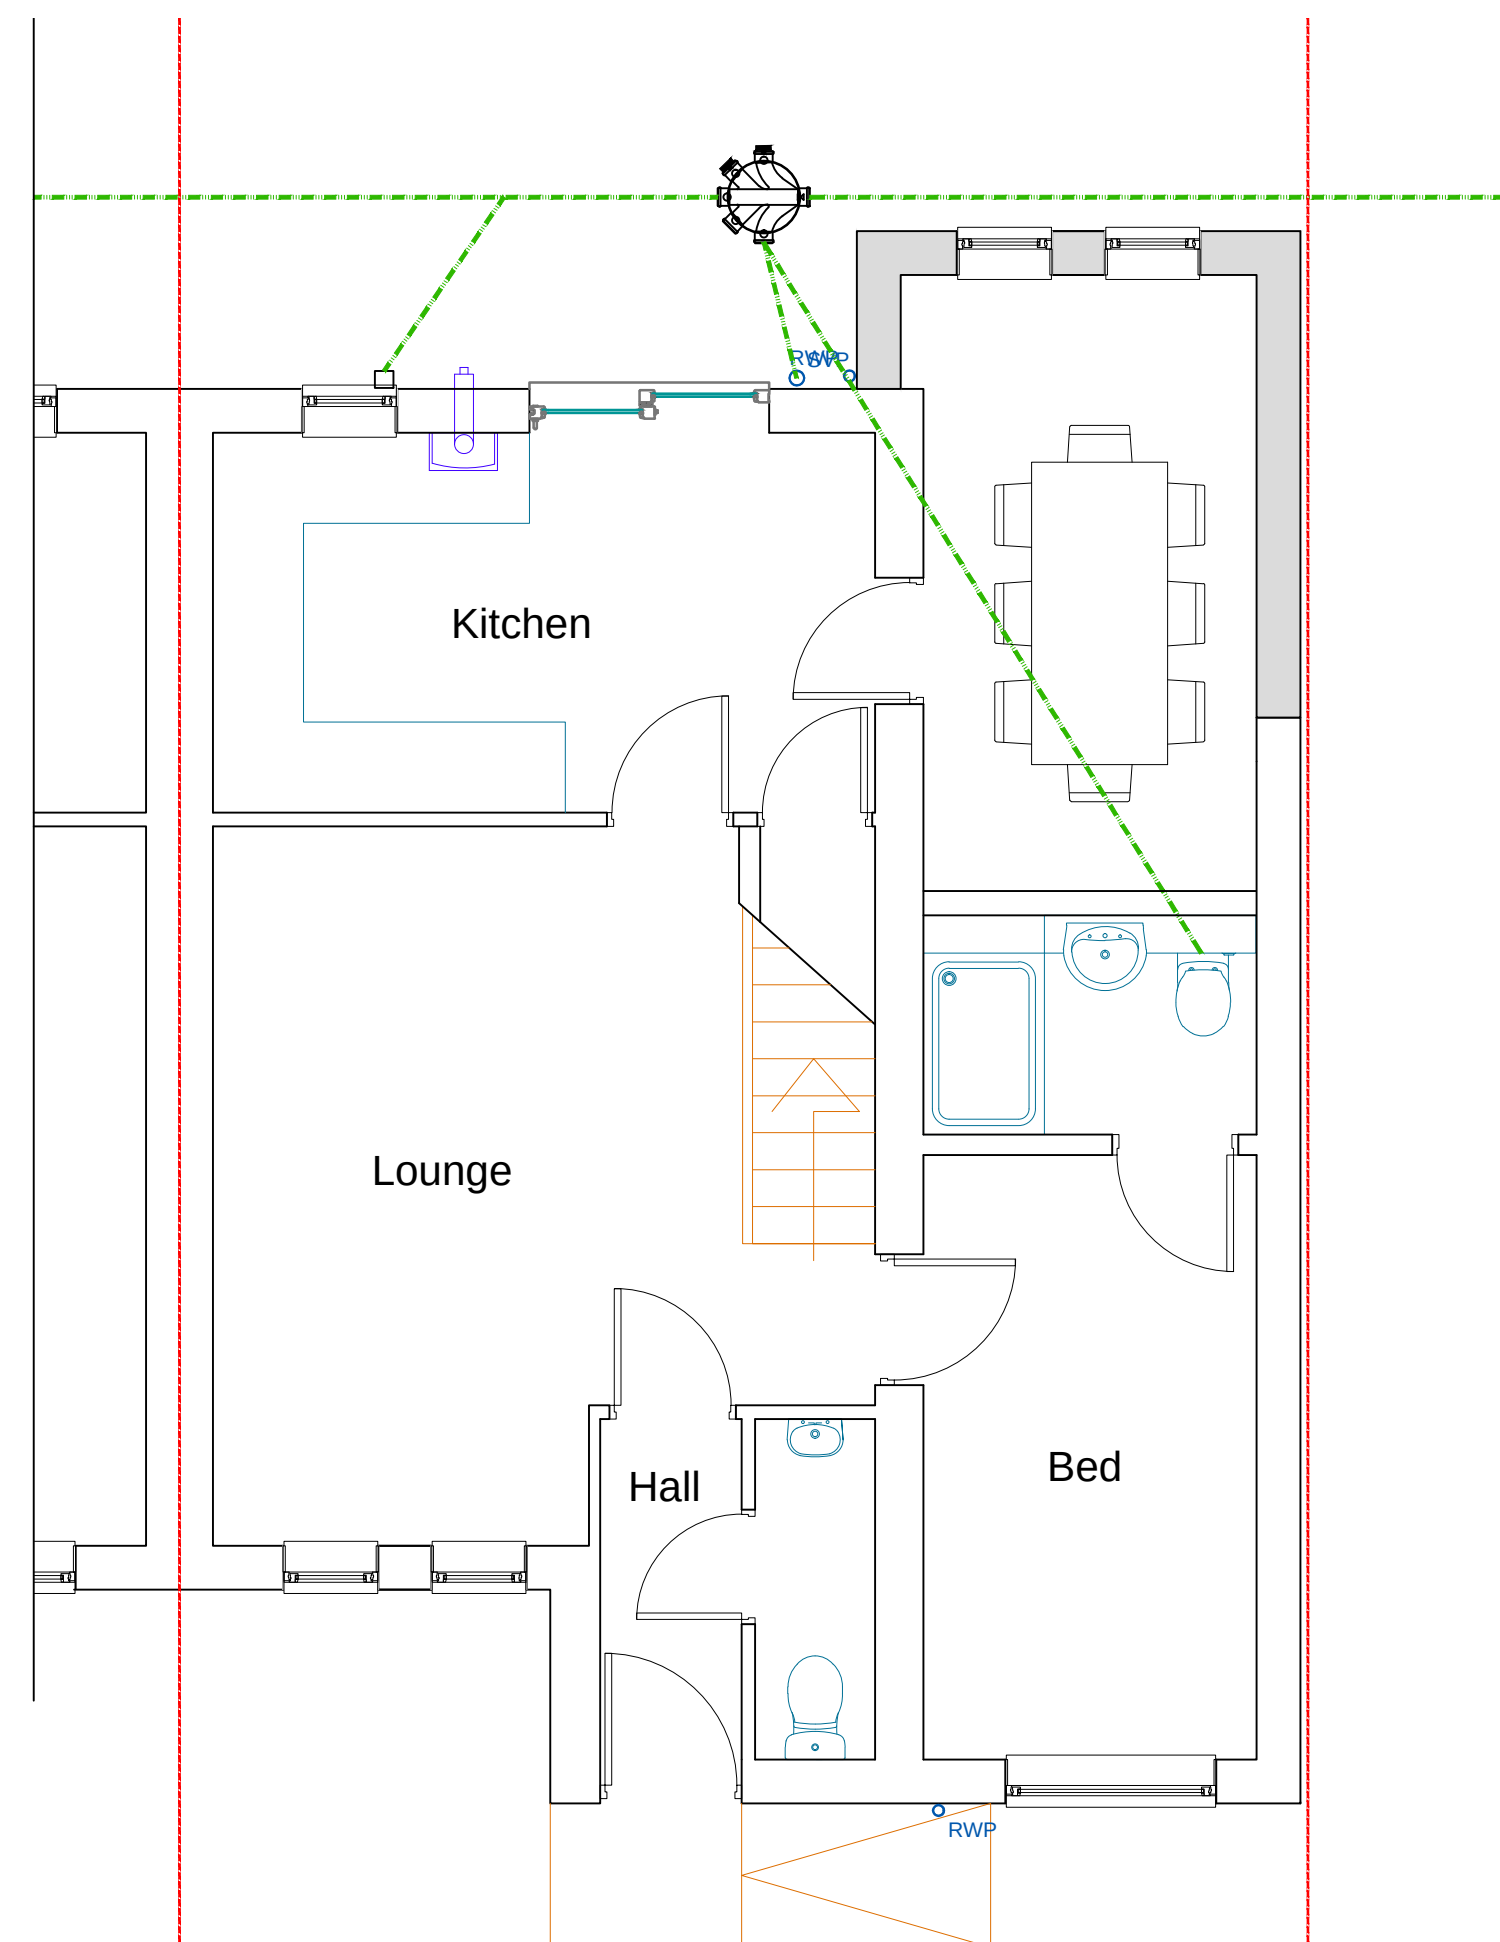

PROPOSED GROUND FLOOR

1:50 5m

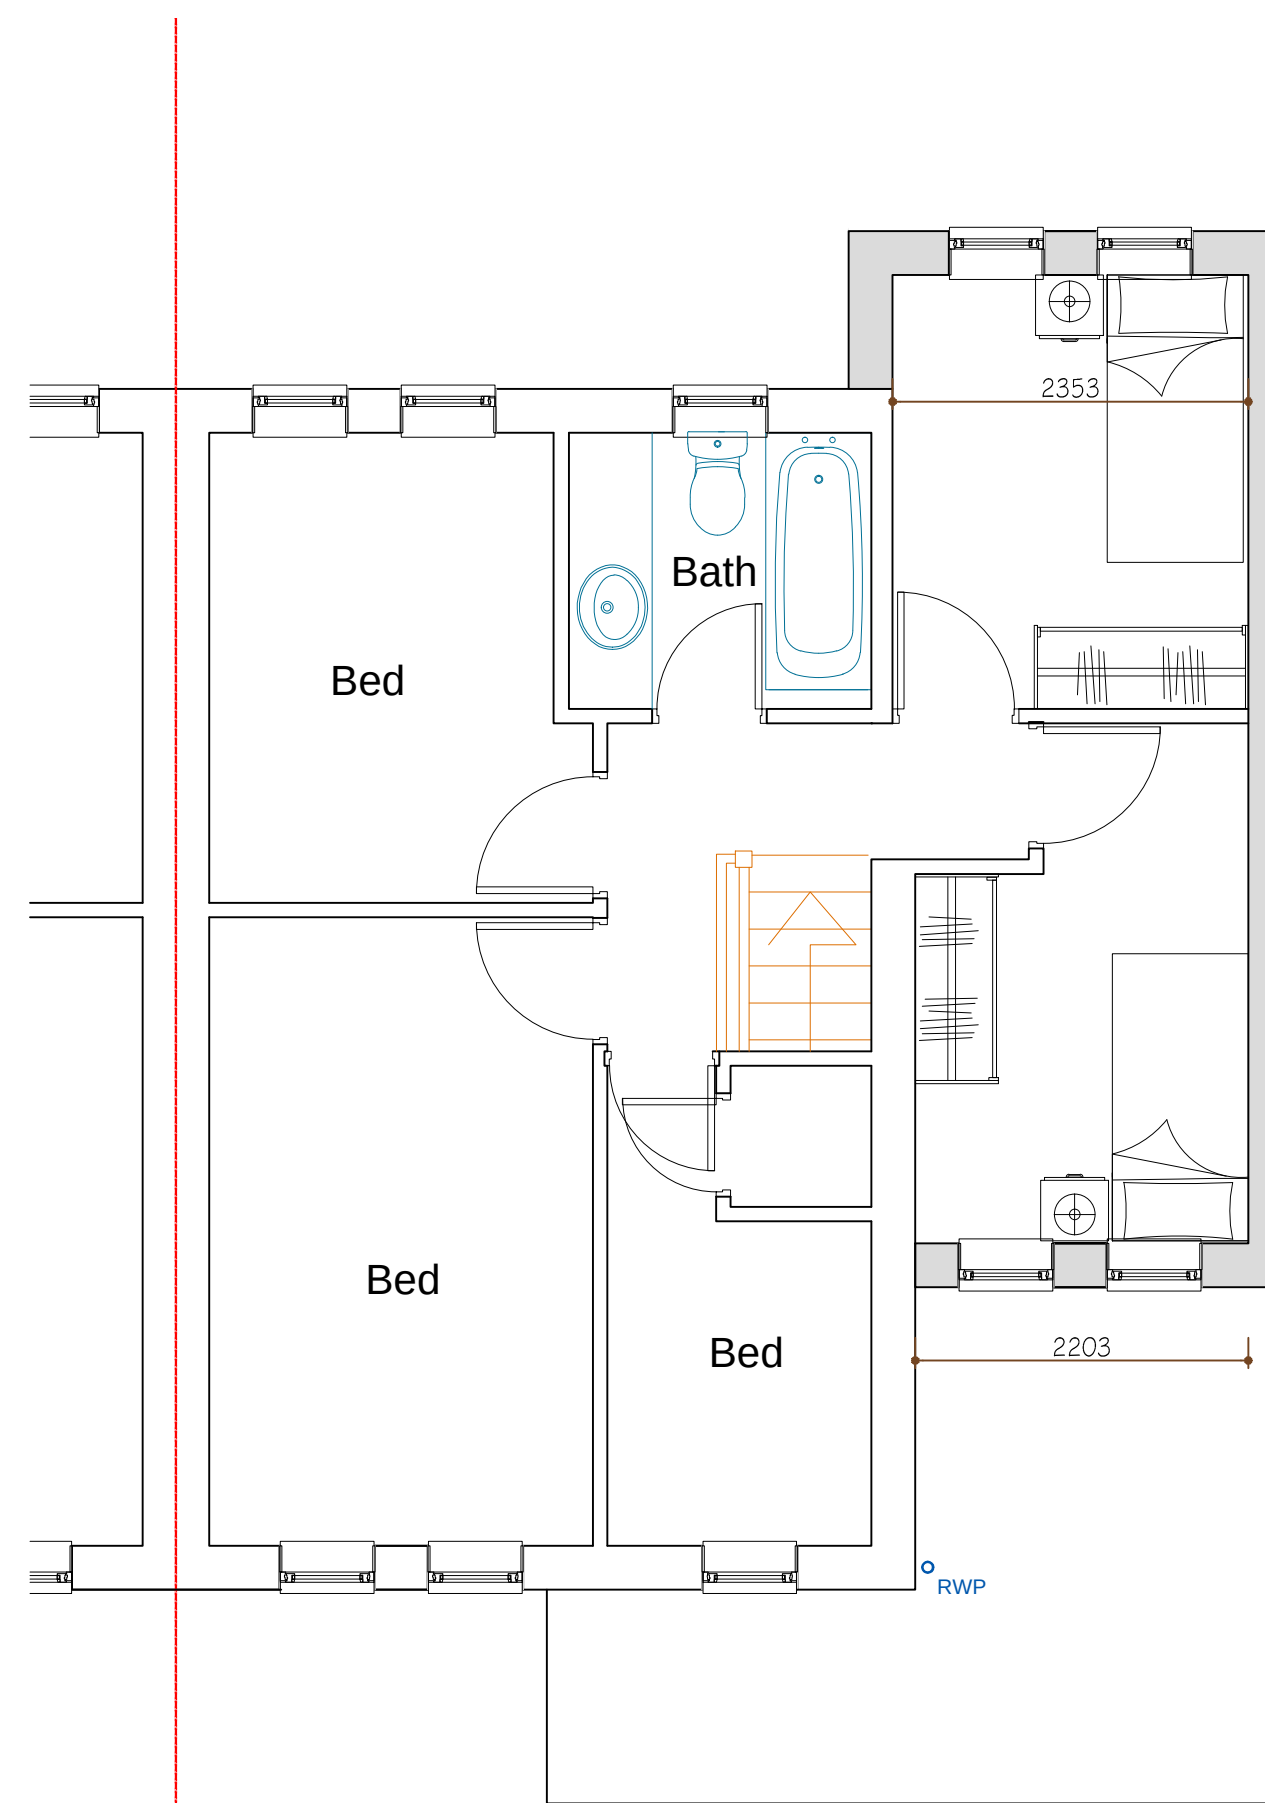

PROPOSED FIRST FLOOR

GREENSKY
ARCHITECTURE

Architecture / Interior Design / Planning / Code for Sustainable Homes / BREEAM / Sustainability / Energy Assessors
T: +44(0)7815 606738 W: greenskyarchitecture.com E: mark@greenskyarchitecture.com

Green Sky Architecture is a trading name of Green Sky Consult Ltd. Company Registered in Cardiff No 7350336

Client	Mr & Mrs Oluwaseyi Famuyiwa		
Project Title	14 Margaret Ashton Close, Harperhay, Manchester. M9 4PZ		
Drawing Title	Existing Plans		
Drawn	MS	Checked	Date 13.10.2020
Drawing Number	1384.100	Scale 1:50 @ A1 1:100 @ A3	Revision D
Drawing Status	Information	Draft	Approval
Information	☐	☐	☒
Draft	☐	Approval	☐
Approval	☐	Tender	☐
Tender	☐	Construction	☐
Construction	☐	As Built	☐
As Built	☐		