


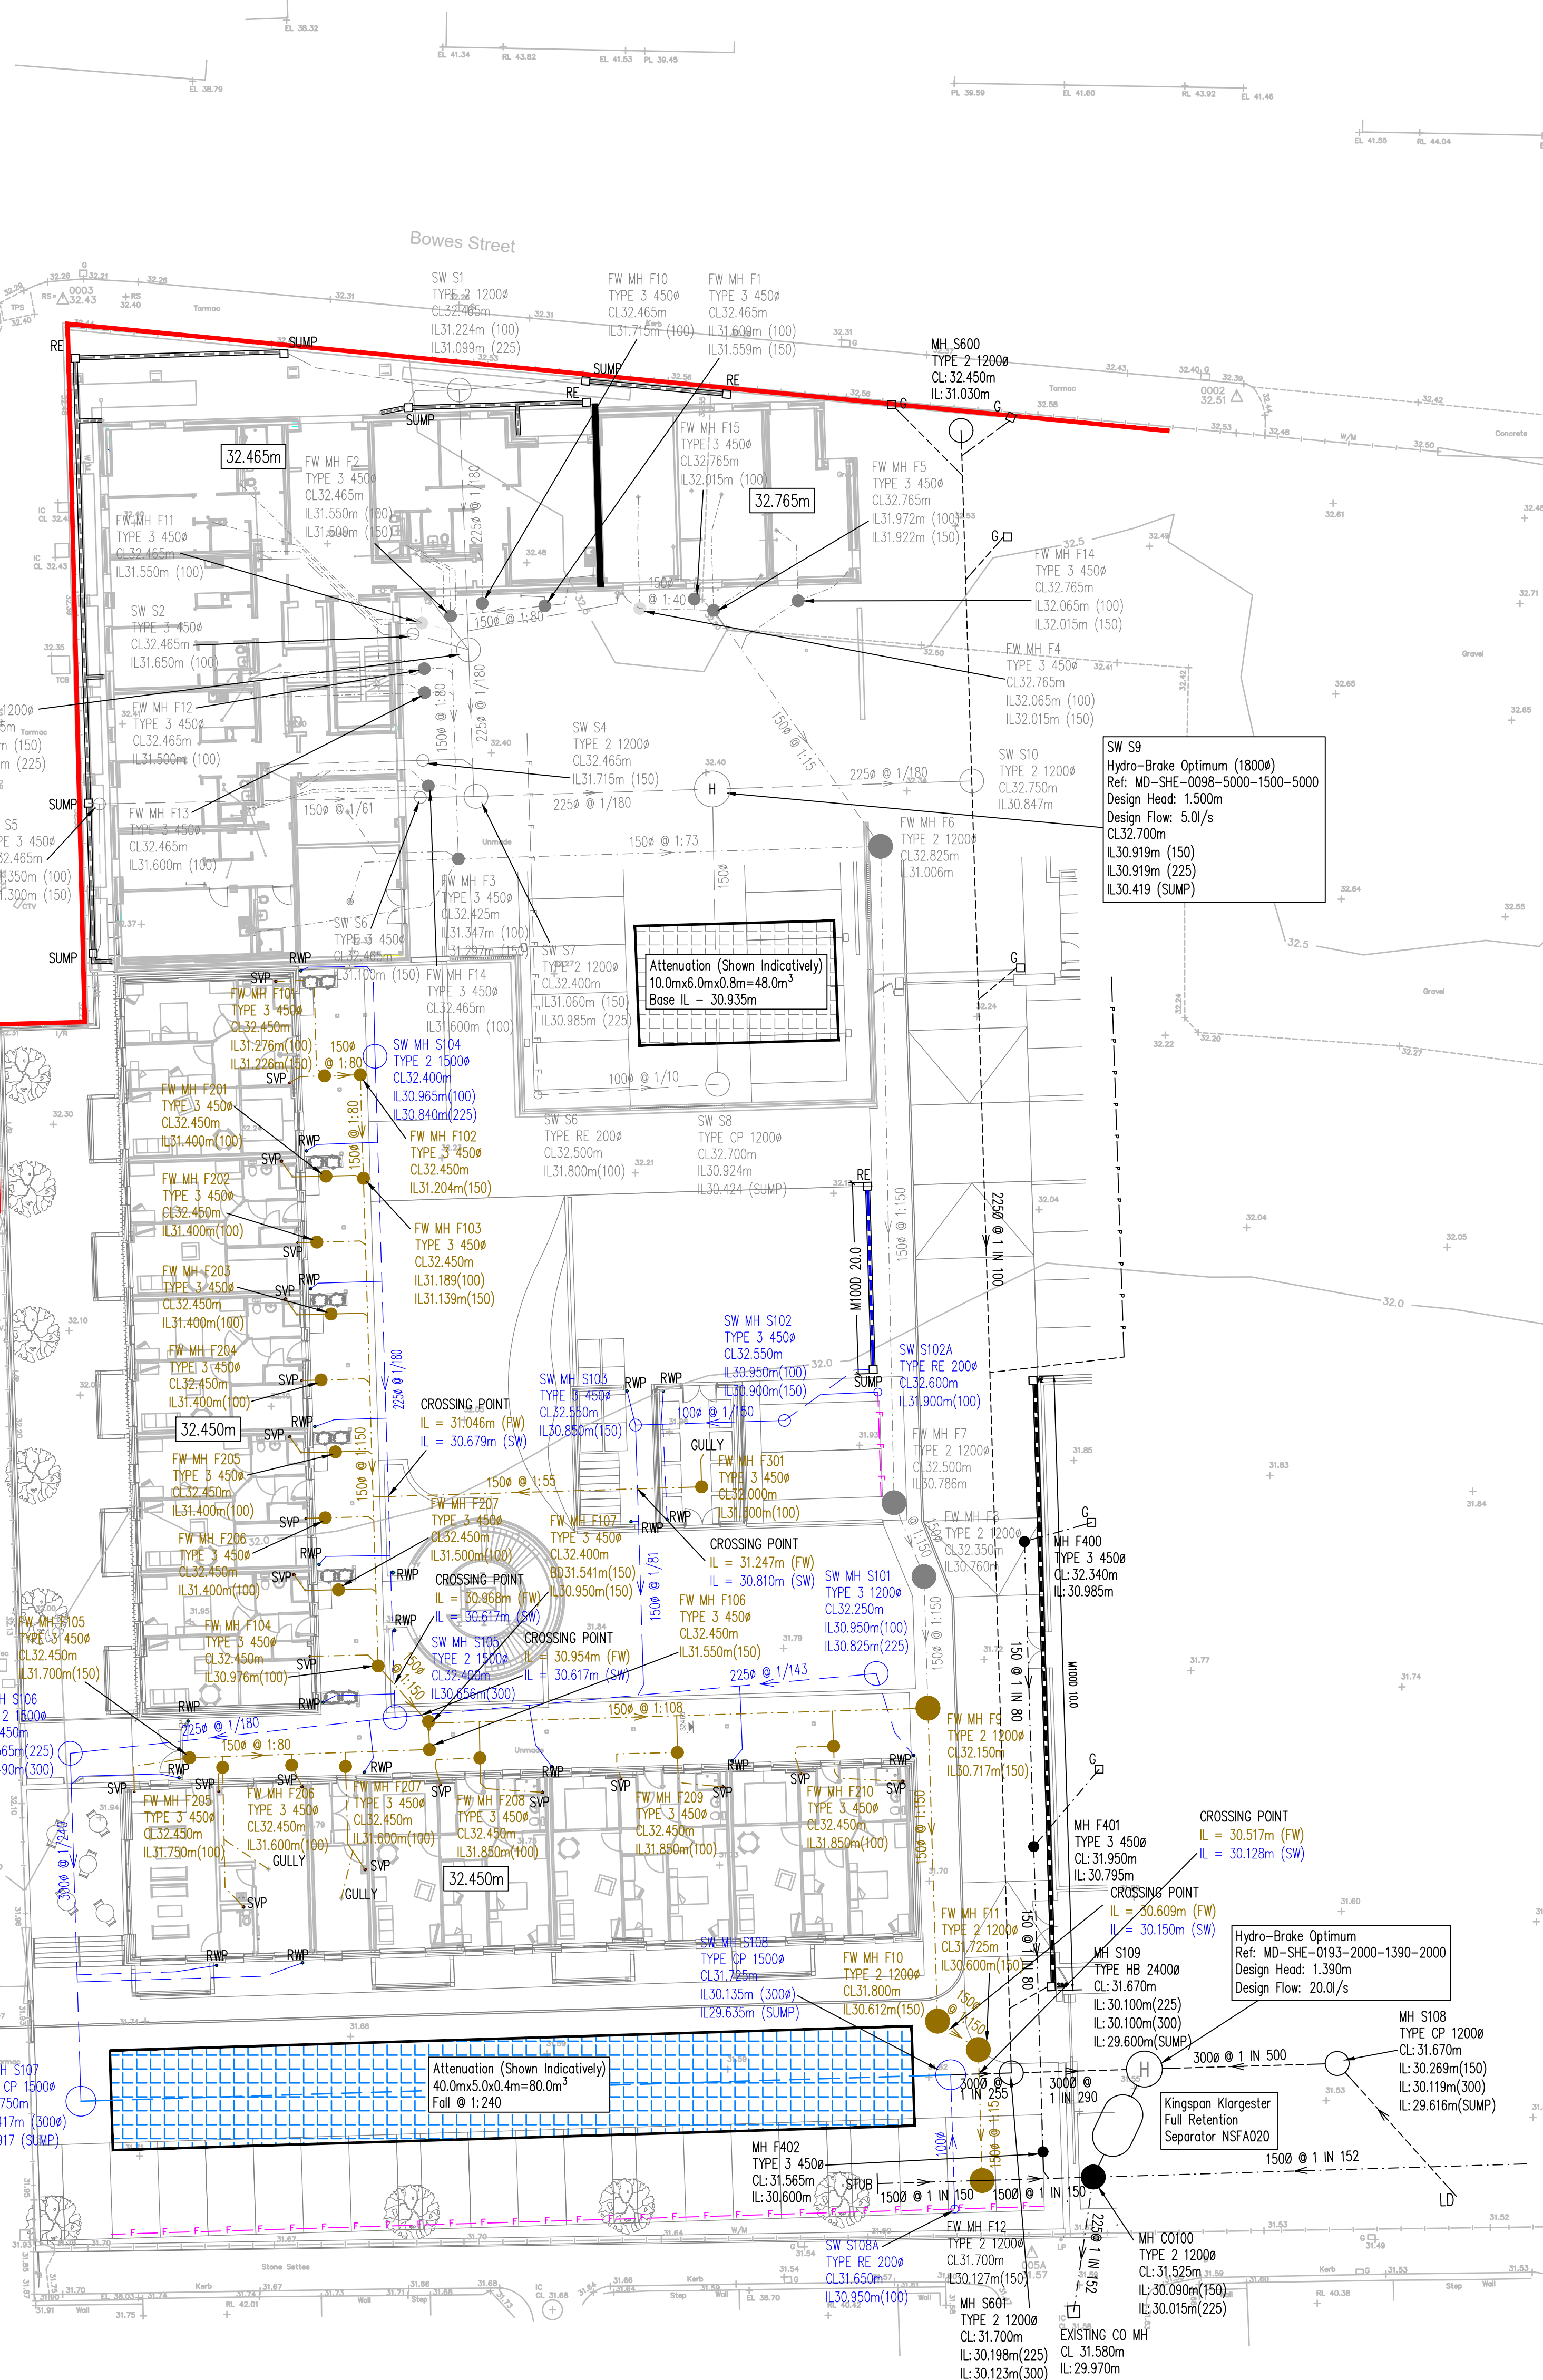

Revisions			
Project			
Bowes Street, Moss Side			
Client			
Rowlinson Constructions Ltd			
Scale	A(1)	Date	Drawn by:
1:200		05.01.2021	WC
Drawing			
HAPPI Scheme			
Proposed Drainage Layout OPTION 2			
			
Shepherd Gilmour Consulting Engineers			
Colchester House, 40 Peter Street, Manchester M2 5GP.			
Phone: 0161 837 1500. E-mail: sgl@sgiconsulting.co.uk			
Web: www.sgiconsulting.co.uk			
This drawing is copyright of Shepherd Gilmour Infrastructure Ltd. No liability will be accepted for amendments by others to either printed or digital versions.			
Drawing No:			Rev:
1262 - 2001 Option 2			A
Status			
INFORMATION			