


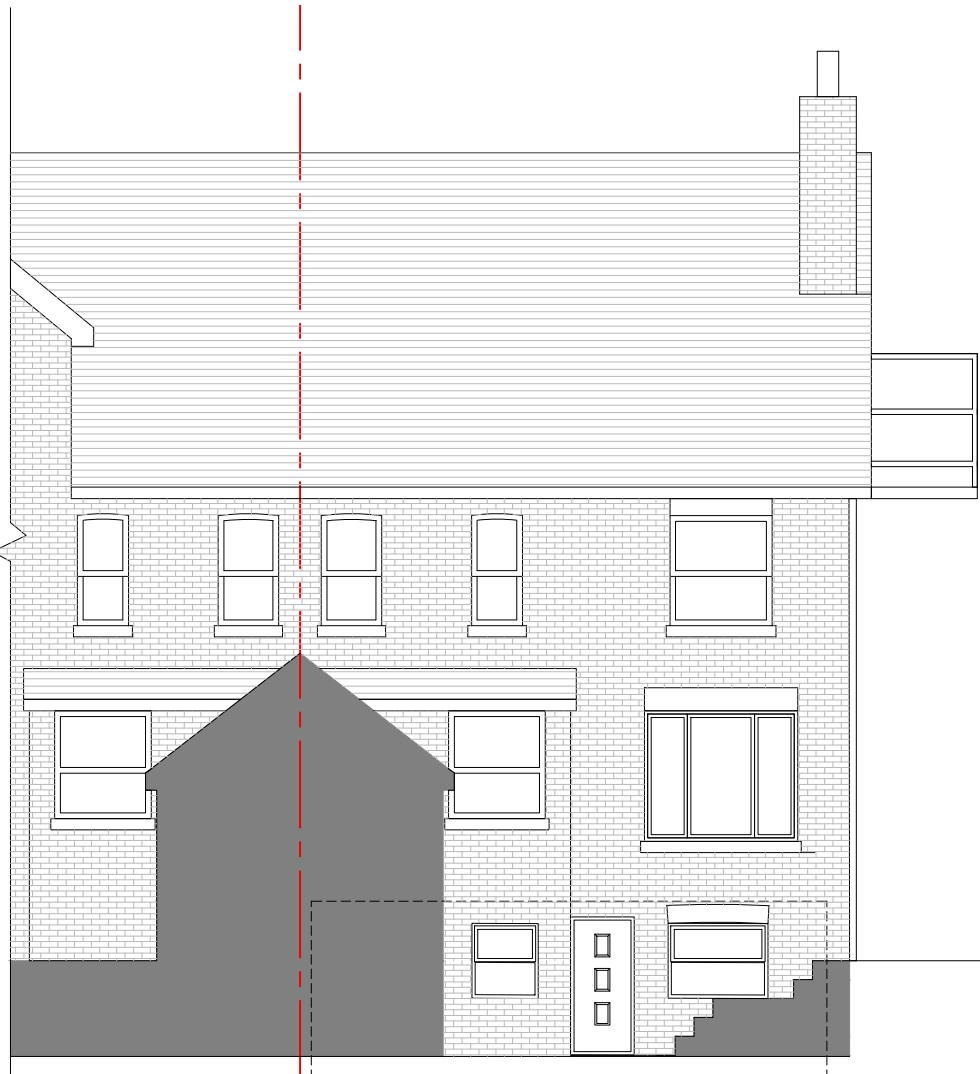


Proposed Rear Elevation
Scale 1:100




Proposed Side Elevation
Scale 1:100




Proposed Front Elevation
Scale 1:100

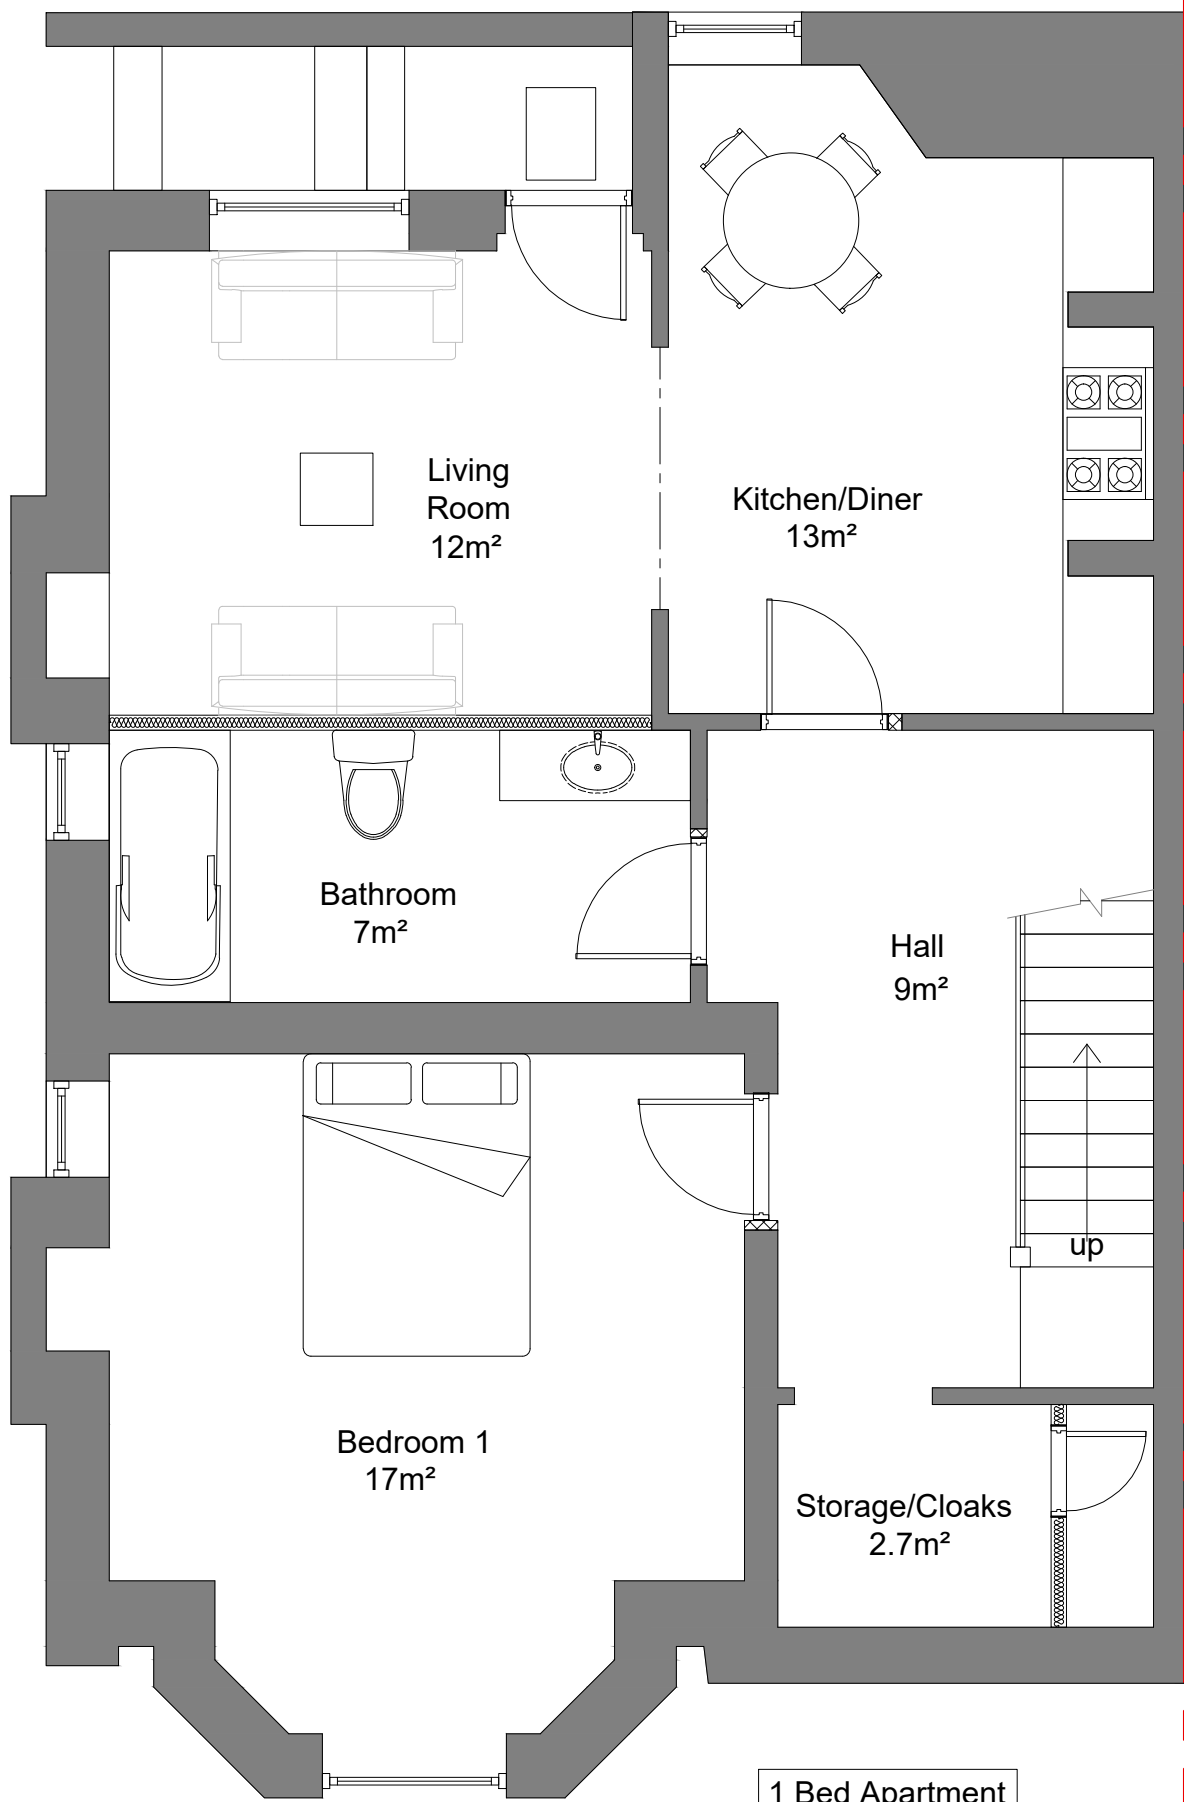


Proposed Basement Floor
Scale 1:50

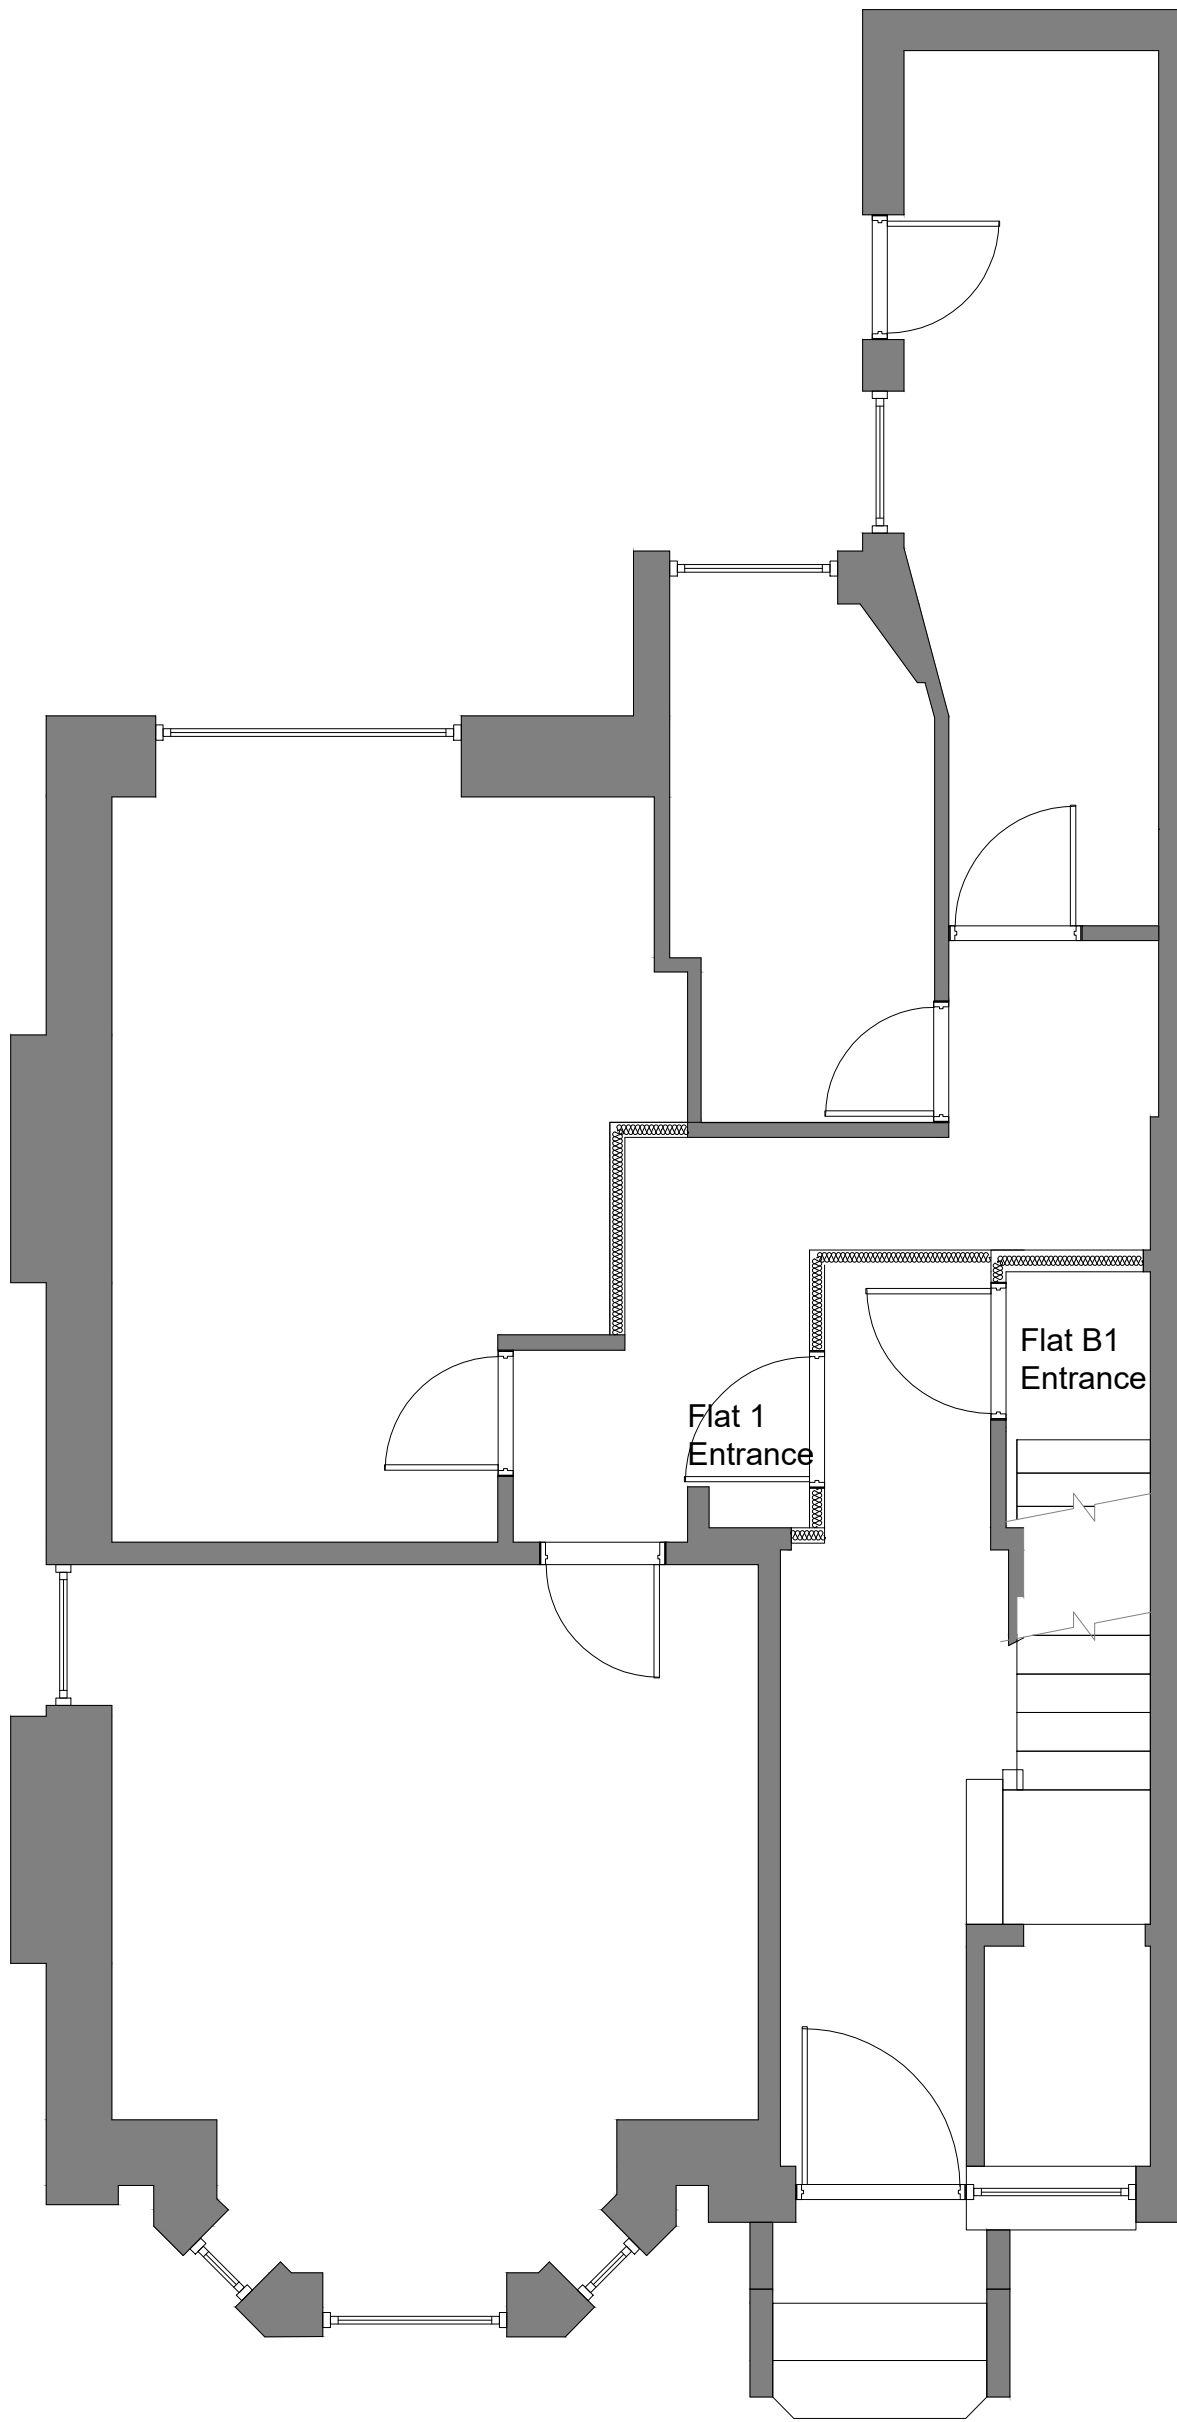

Proposed Ground Floor
Scale 1:50

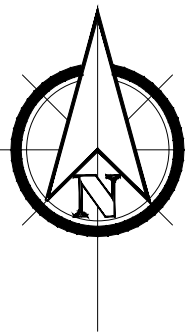

Block Plan
Scale 1:500

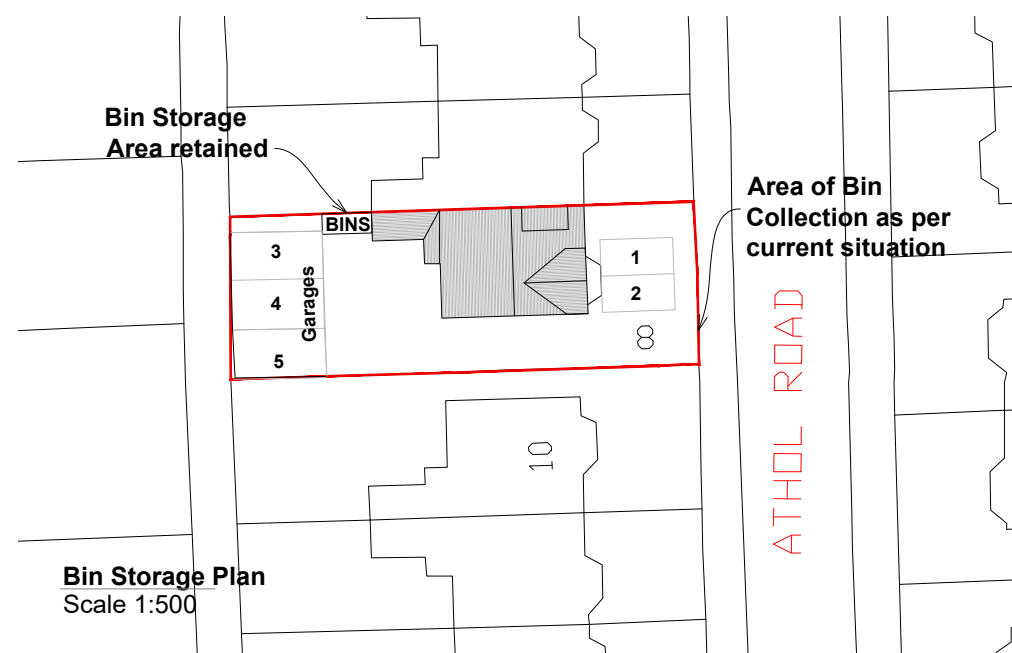

Bin Storage Plan
Scale 1:500



Notes:

- All dimensions and levels are to be checked on site prior to the commencement of any fabrication or building works.
- Any discrepancies are to be reported to the Crowstone Ltd before any work commences.
- Where applicable, dimensions and details are to be read in conjunction with specialist consultants' drawings and/or other specifications; any disparity is to be brought to the attention of contractor prior to the commencement of any fabrication or building works.
- This drawing shall not be reproduced without express written permission from Crowstone Ltd.
- Title overlay drawings and ownership boundaries are produced using all reasonable endeavors. Crowstone Ltd cannot be responsible for the accuracy or scale discrepancy of base plans supplied to them.

REV.	DESCRIPTION:	BY:	DATE:
STATUS:	Planning		
 Crowstone Ltd 583 Barlow -Moor Road Chorlton Manchester M21 8AE www.crowstoneco.com info@crowstoneco.com			
CLIENT:	Ghalbon		
SITE:	8 Athol Road Whalley Range		
TITLE:	Proposed Plans/Elevations		
SCALE AT A1:	DATE:	DRAWN:	CHECKED:
1/50-100@A1	18/09/20	TE	TE
PROJECT NO:	DRAWING NO:	REVISION:	
0486	PL002	A	