


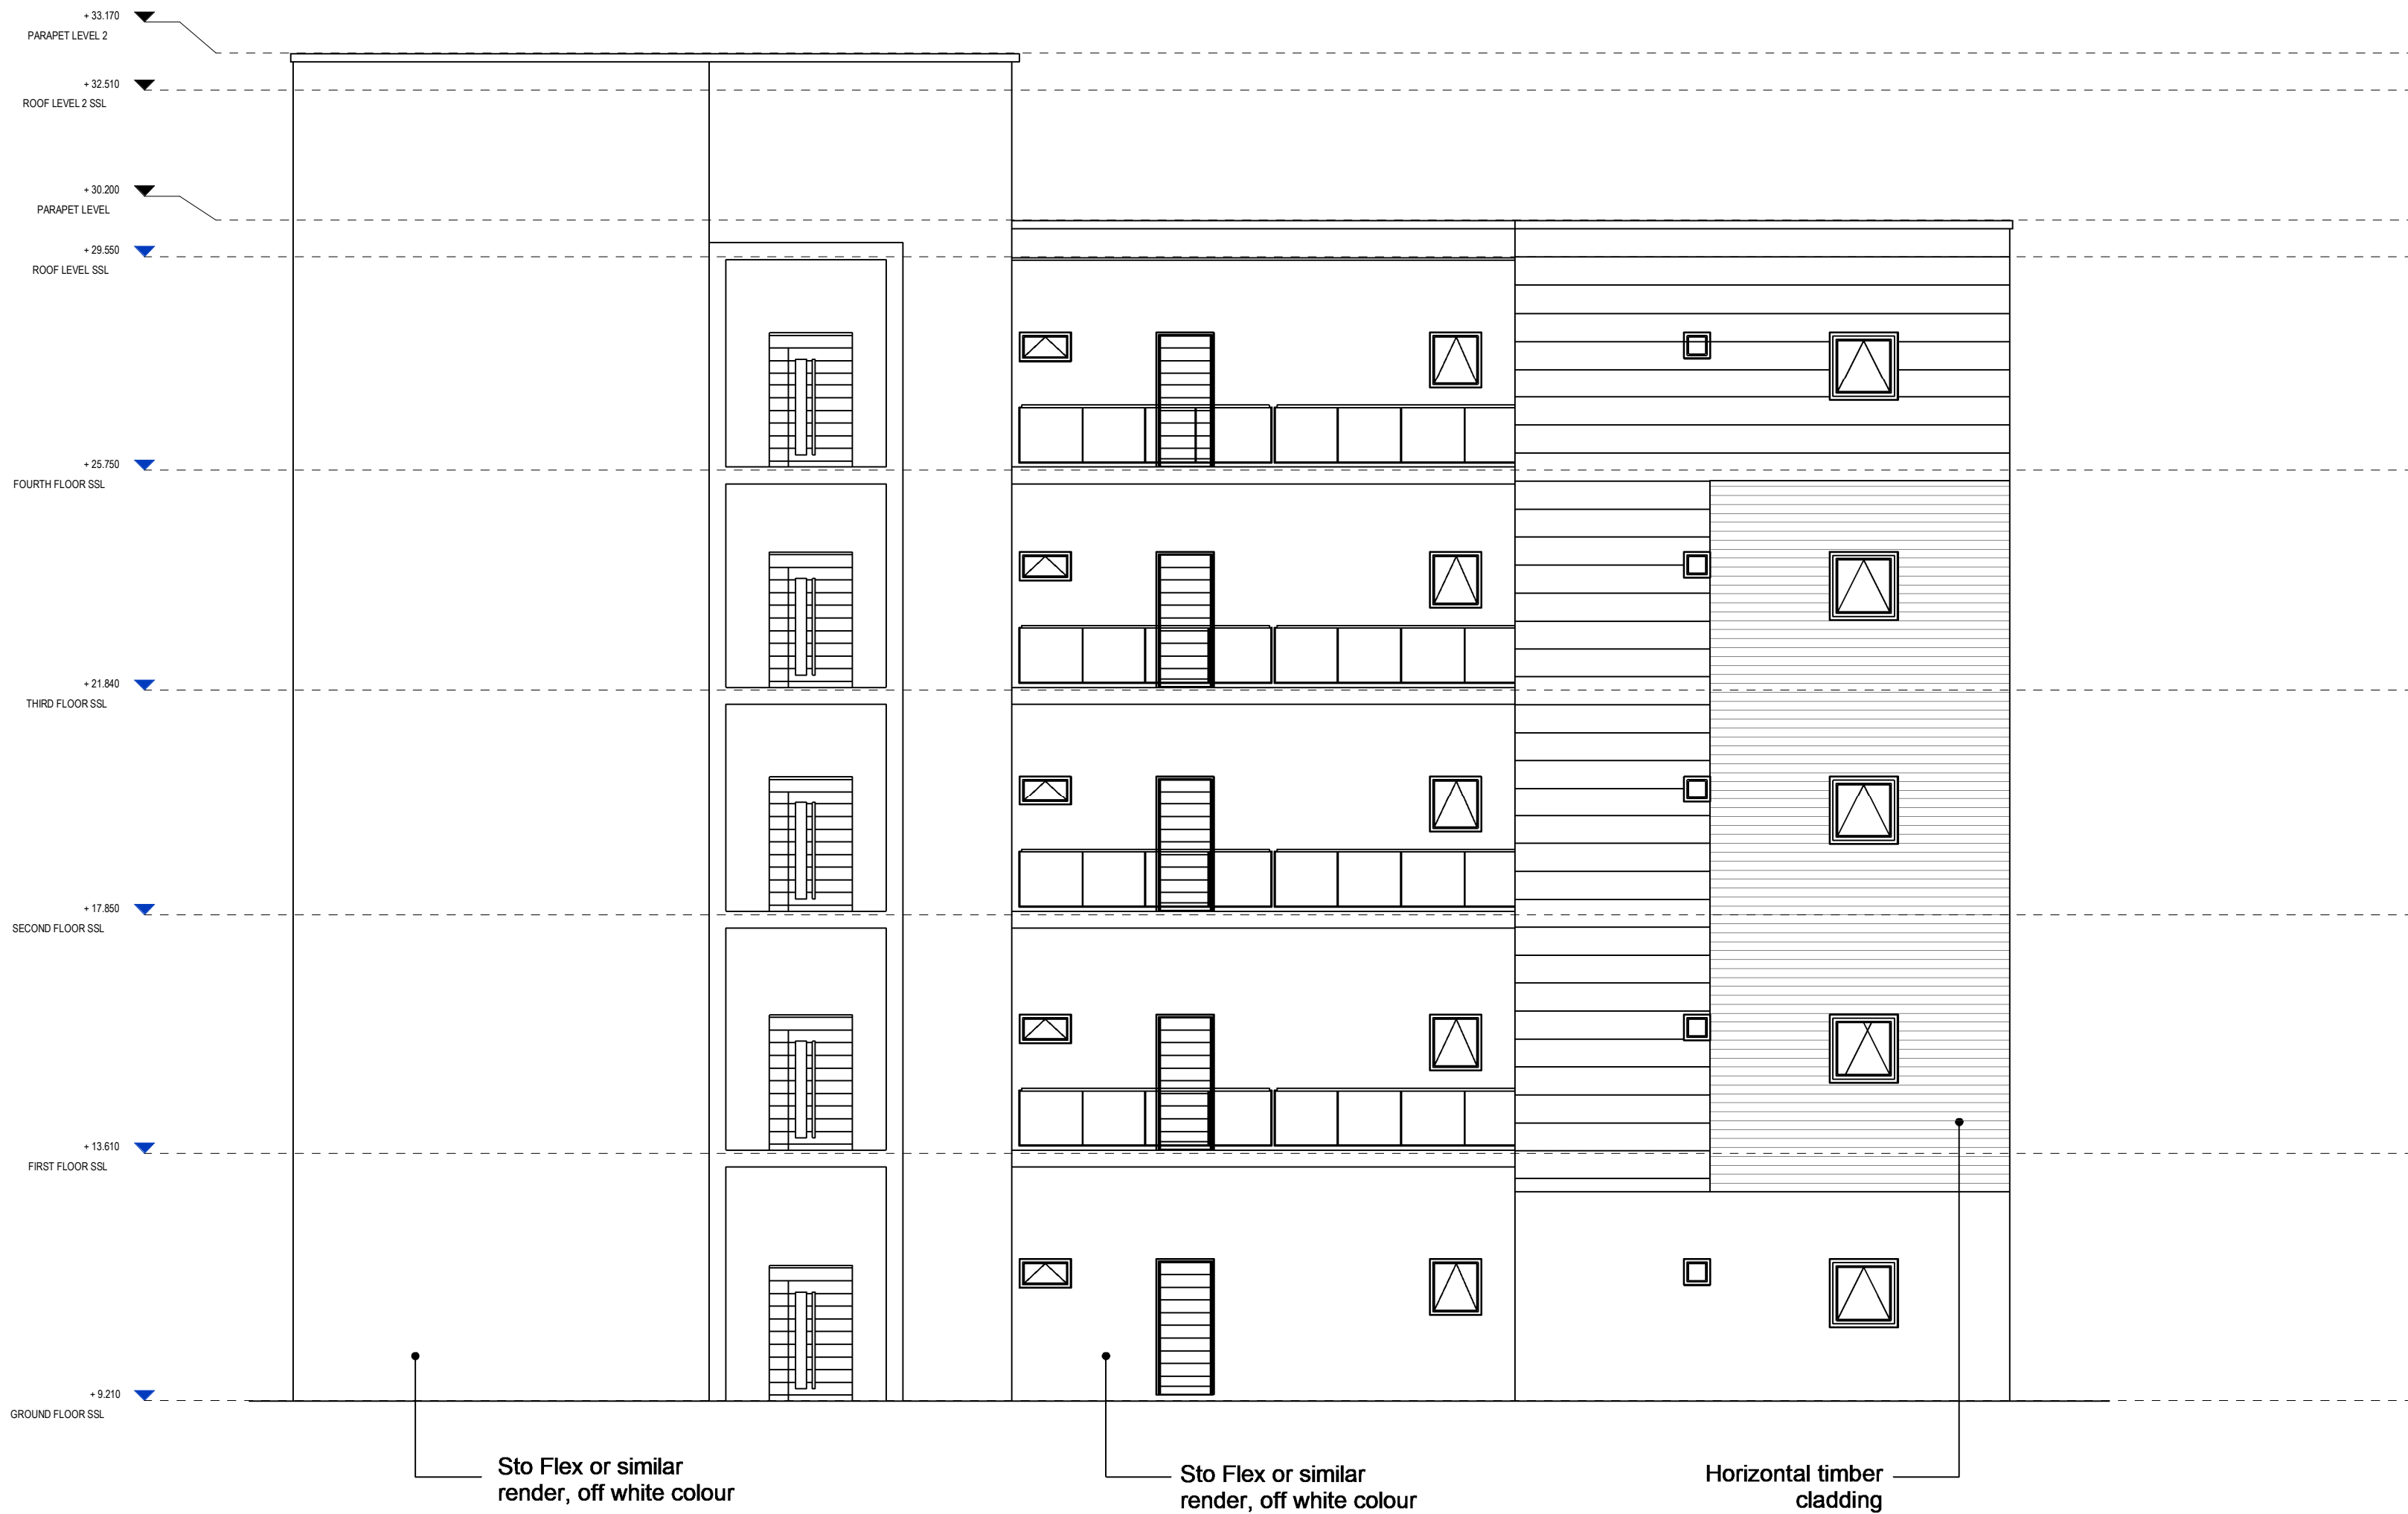


Existing North East Courtyard Elevation A-A
1:100



Existing North East Elevation B-B
1:100

Construction (Design and Management) Regulations
Design risk assessments are carried out throughout the design stage of this project in accordance with company procedures and standards. Where reasonably practicable, all areas of risk associated to design and construction of the construction have been identified and their elimination, mitigation or reduction as a residual risk. Note that general risk of which a competent designer or construction should be aware and not included. This drawing is to be made in consultation with the Pre-construction Information and all related documents prepared in accordance with the current Construction (Design and Management) Regulations 2015 and all applicable Health and Safety Regulations as currently amended.

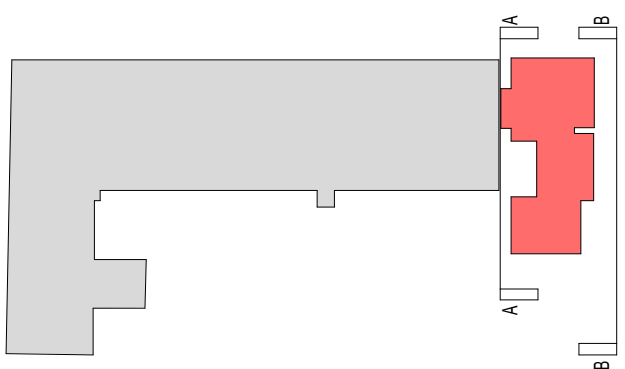

KEY PLAN

P00 Lawful Development Application	11/20/2020
REV DESCRIPTION DRAWN BY CHECKED BY APPROVED BY DATE	
RIBA PLAN OF WORK 2013 WORKSTAGE	LEVEL OF MODEL DEFINITION (LOD)
Stage 3 - Developed Design	Lod 3 - Approximate Model
PURPOSE OF ISSUE - SUITABLE FOR ...	BS1192 +A1:2015
Planning Submission	NA - Not Applicable



CARDIFF 029 2052 8140
LONDON 0207 138 5560
WREXHAM 01978 357 887
www.lawray.co.uk

CLIENT
Artisan Investment Group

PROJECT TITLE
Vulcan Mills

DRAWING TITLE
Existing Elevations - Sheet 1

PROJECT No: 19377 SCALE @ A1
1:100

DRAWING No: 19377-001	PROJECT: ORIGINATOR: VULCAN MILLS	LEVEL: TYPE: RIBA	REVISION
11/12/2020	VUL-LAW-X-Z-DR-	A-032001	P00
01/12/2020			
01/12/2020			

DO NOT SCALE
Any discrepancy or query concerning this drawing should be referred to the Architect
Copyright © LAWRA Y LIMITED
Registered Office: Construction Square, 1 The Quay, Torquay, Devon, TQ1 1AB
Reg. Co. No. 2724178, VAT Reg. No. 154 246 93

