


This drawing to be read in accordance with the specification/Bills of Materials and related drawings. No dimensions to be scaled from this drawing. All dimensions to be verified on site and the designer notified of any discrepancies.

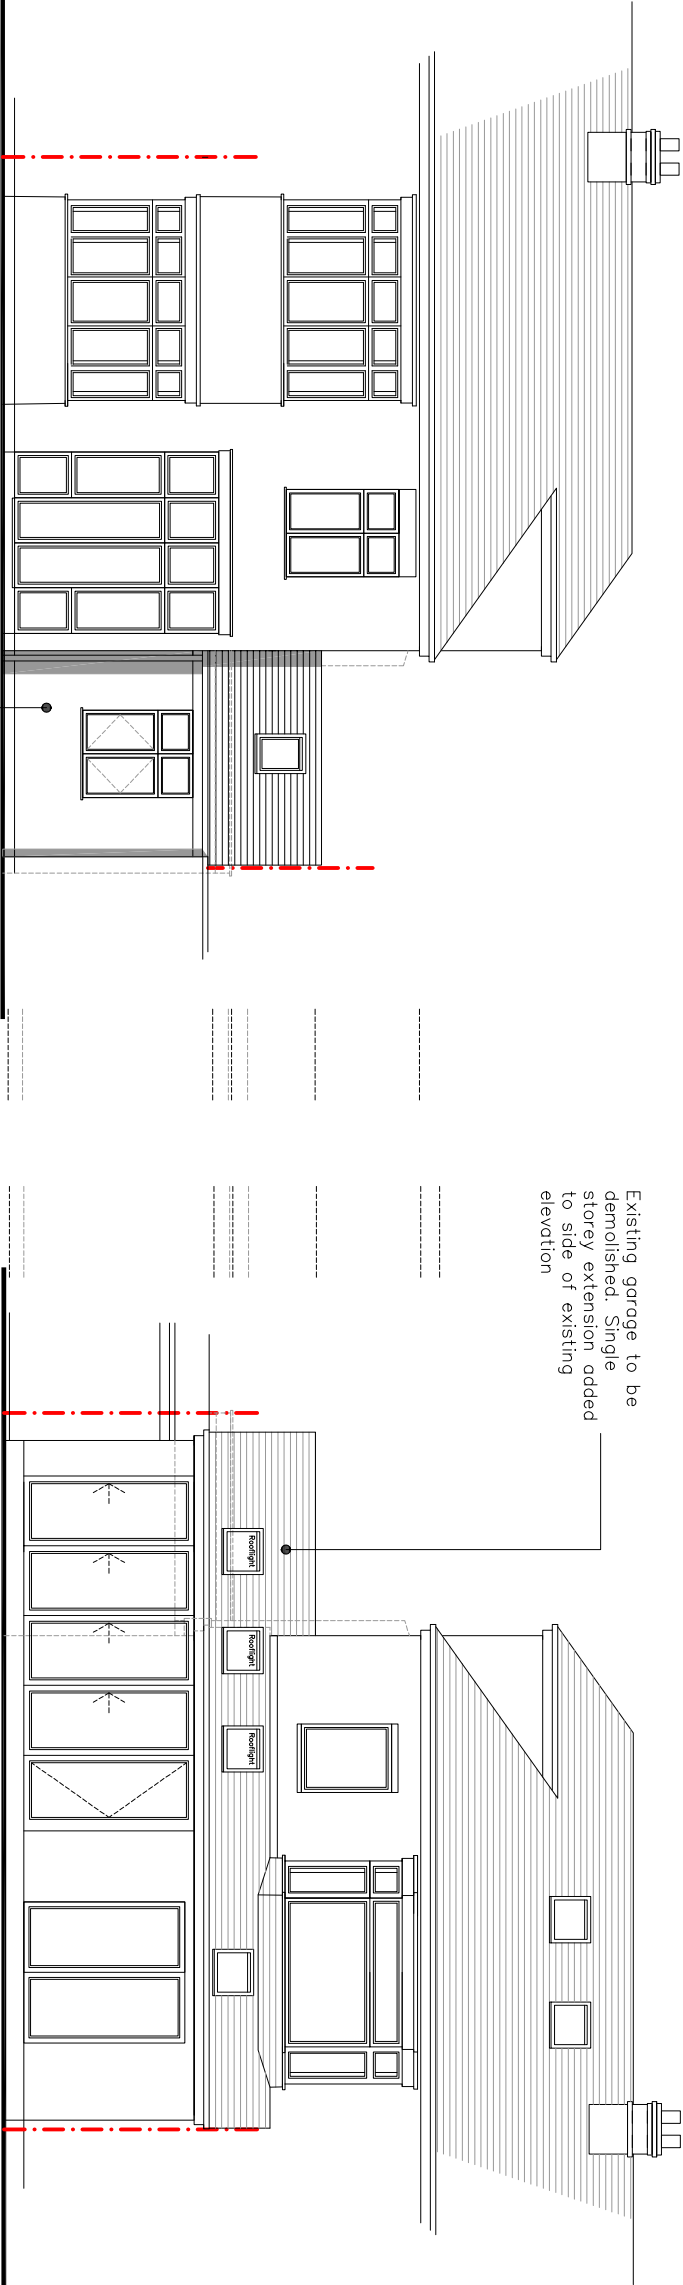


PROPOSED front elevation

Existing garage to be demolished. Single storey extension added to side

PROPOSED rear elevation

Existing garage to be demolished. Single storey extension added to side of existing elevation

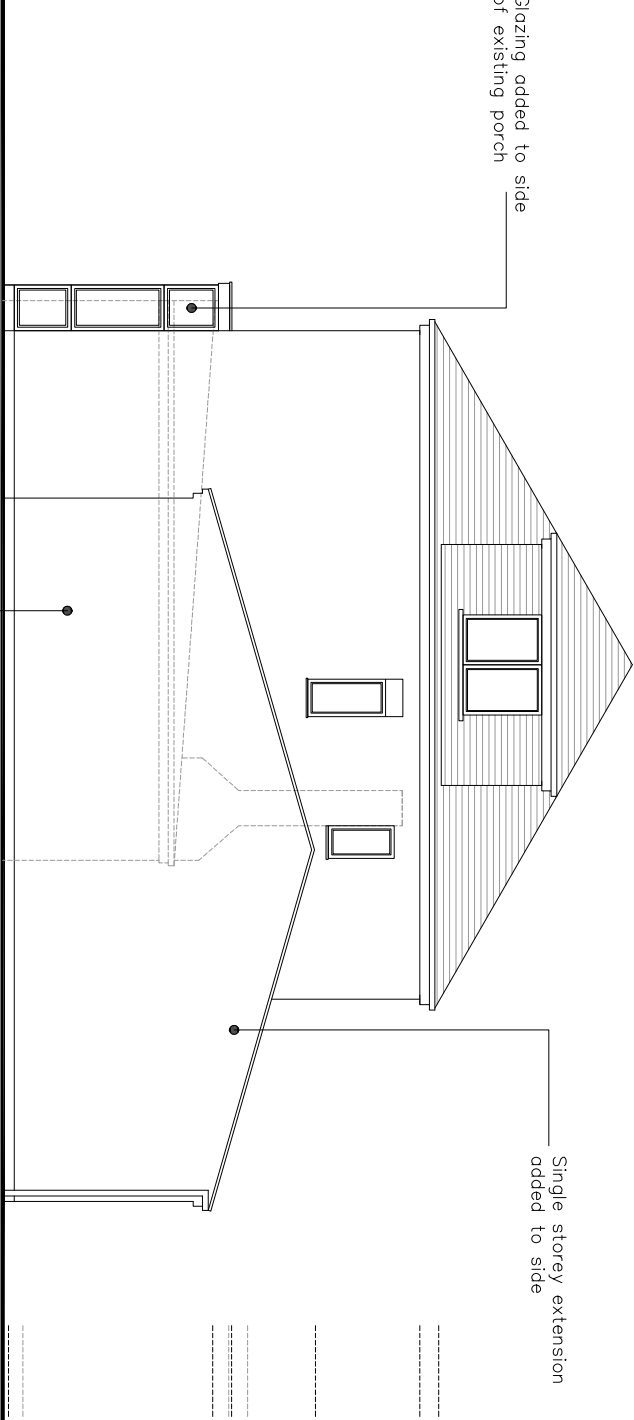

PROPOSED side elevation

Existing garage to be demolished

FOR DISCUSSION

Project
112 FOG LANE
DIDSBURY
MANCHESTER
M20 6SP

PROPOSED ELEVATIONS

Scale	Date
1:100@ A3	OCTOBER 2020
Drawn SB	Checked
Drawing Number 6969_PL05	Revision -

SMASHBOX

97 Alderley Road | Wilmslow | Cheshire | SK9 1PT
ARCHITECTURE DESIGN PLANNING
T. 01625 466 557 E. hello@smashboxarchitecture.com
www.smashboxarchitecture.com