


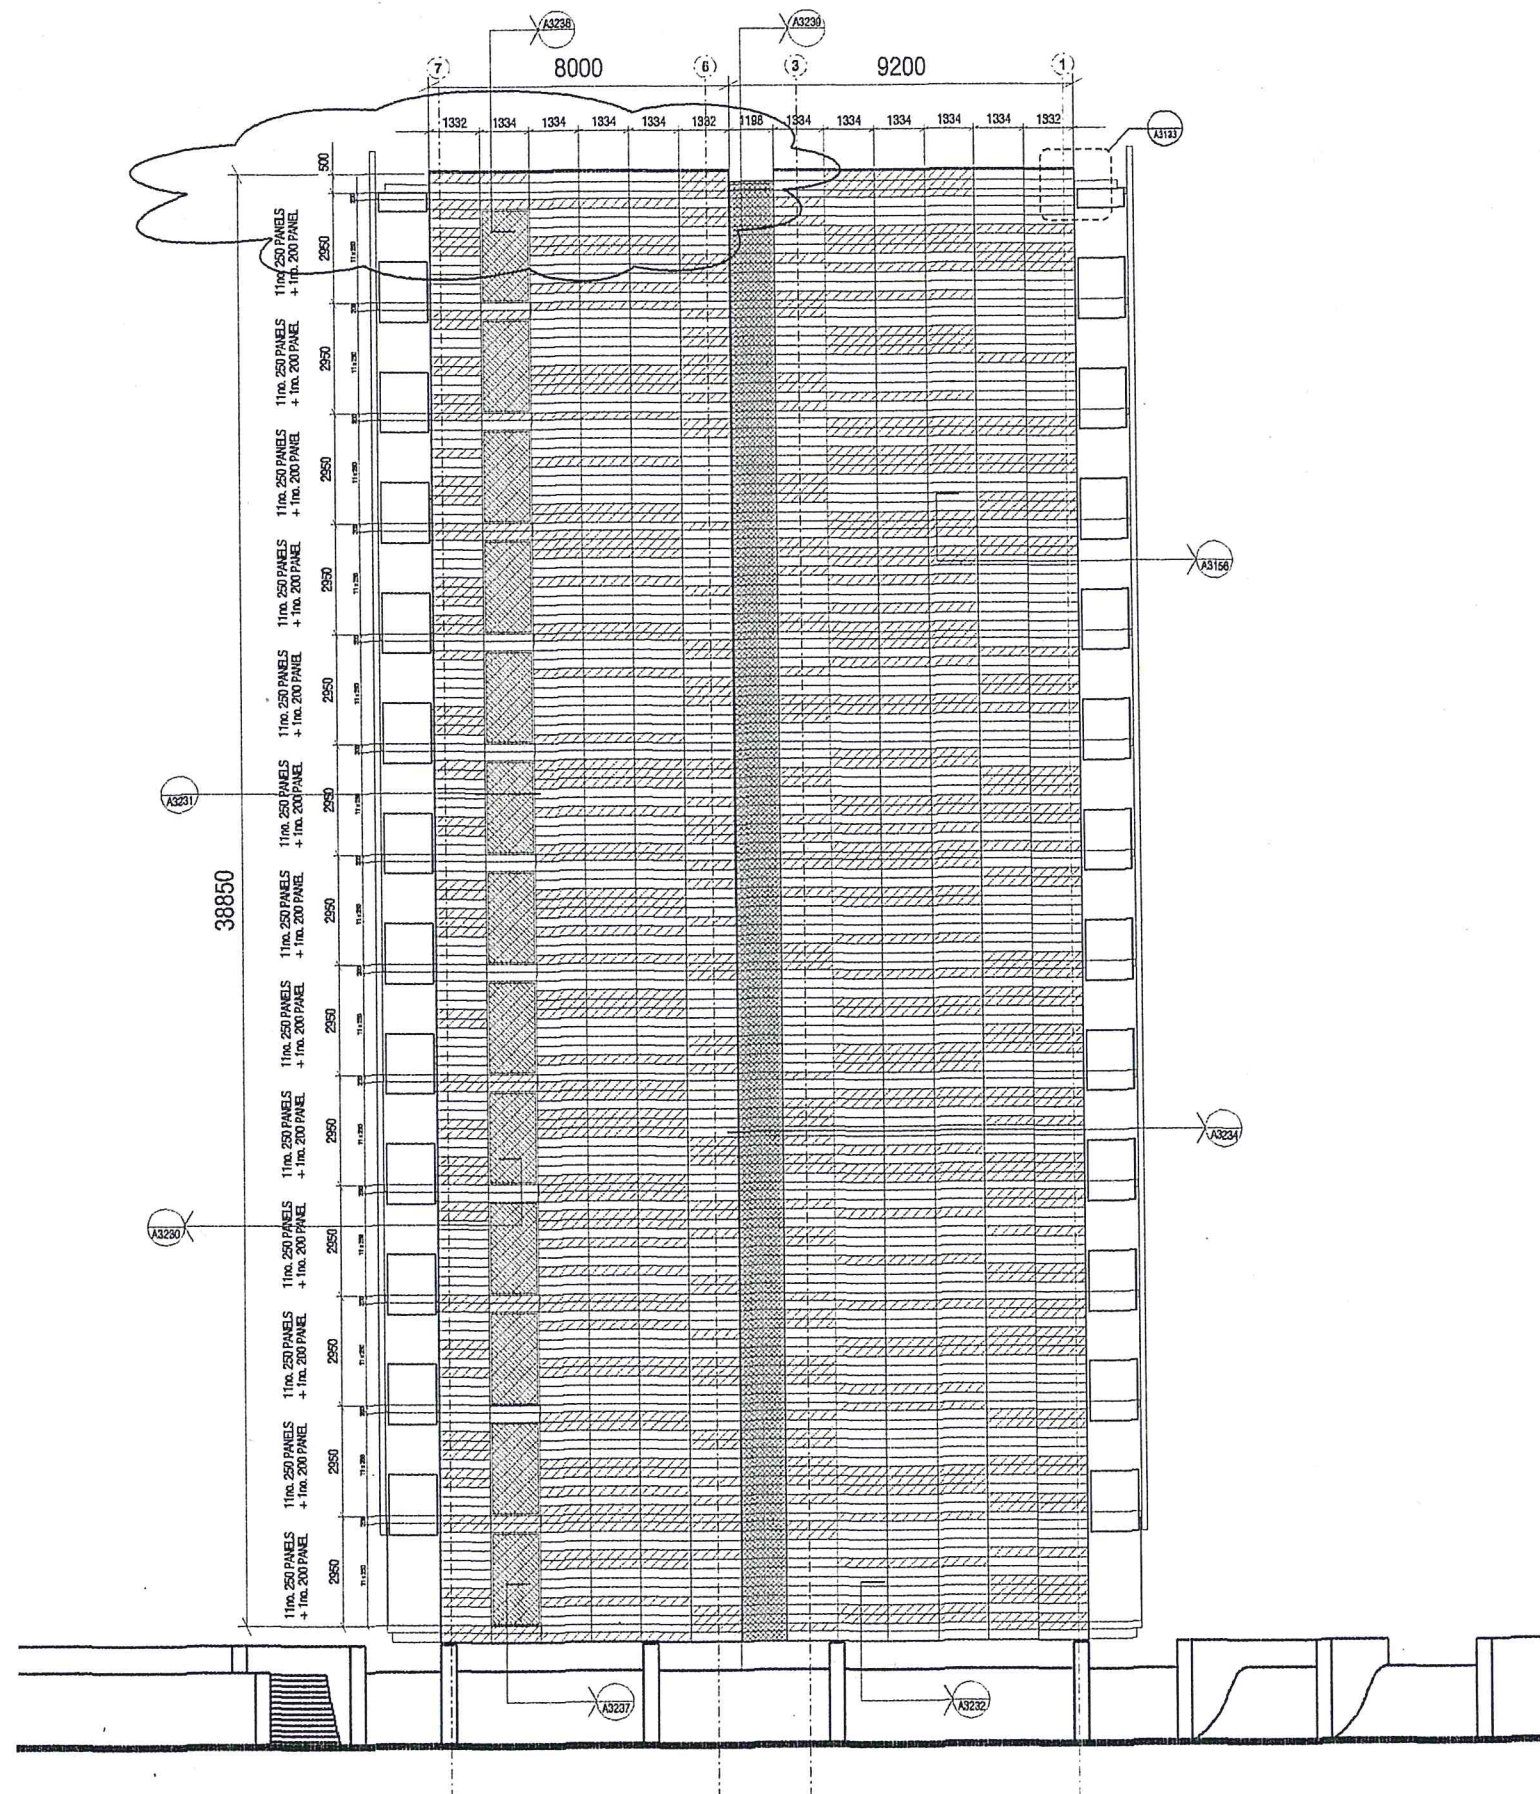

- St John's House
2-10 Green Street
Telephone: 0161 833 2037
Facsimile: 0161 833 2032
Manchester@roastan.co.uk
www.roastan.co.uk

- EWS-01
GROOVED RAIN SCREEN CLADDING
- EWS-01
GENERAL RAIN SCREEN CLADDING
- EWS-03
PATIO DOOR UNIT
- EWS-04
OPENING WINDOW UNIT
- EWS-02
TIMBER IN-FILL PANEL



FOR SETTING OUT OF LIGHTS TO
BALCONIES REFER TO DRAWING A3801

Do not scale from this drawing.
All dimensions are to be checked on site and any discrepancies noted in writing to JMP.
All dimensions are in millimetres unless noted otherwise.
If in doubt ask the Contract Administrator.

Rev.	Date	Description	Drawn	Checked
01	13.07.04	Minor revisions to landscape. Key updated	RAS	JS
02	22.09.04	Additional terracotta row added at roof level. Cladding details keyed in.	RAS	JS
03	07.04.05	Glazing and raincreens to balconies revised	RAS	JS
04	16.06.05	Glazing and in fill panels updated	RAS	JS
05	17.10.05	Fixed and opening glazed units to living room in triple glazed units handed	RAS	JS
		External lighting to balconies shown	RAS	JS

ST. GEORGE'S ISLAND - DANDARA
Block 2 - GA: East Elevation

Scale	1:100 at A1	Job no.	1045
Date	02.08.04	Drawn by	AS
Drawing title	TENDER	Checked by	DG

John McAslan + Partners

St. John's House
2-10 Queen Street
Tel: 011 81 833 2037
Fax: 011 81 833 2038
www.mcaslan.co.za

25-4-2006 15:56:59 Barren-Booth-Project-St-Georges-Island-Drawing-A3221-Rev-A-Status-Status-A-This drawing is not to scale



FOR SETTING OUT OF LIGHTS TO
BALCONIES REFER TO DRAWING A3801

Do not scale from this drawing. All dimensions are to be checked on site and any discrepancies noted in writing to JMP. All dimensions are in millimetres unless noted otherwise. If in doubt ask the Contract Administrator.	Revisions					ST. GEORGE'S ISLAND - DANDARA Block 2 - GA: West Elevation				John McAslan + Partners	
	Rev.	Date	Description	Drawn	Checked	scale 1:100 at A1 job no. 1045				25 John's Avenue 2-10 Denison Street Telephone 0161 833 2077 Facsimile 0161 833 2038 m.aslan@mcaslan.com.au www.mcaslan.com.au	
	01	13.07.04	Minor revisions to cladding and glazing. Key updated	RAS	JS	date 02.06.04 drawn by CC					
	02	22.09.04	Additional terracotta row added at roof level. Cladding details keyed in.	RAS	JS	checked by DG					
	03	04.04.05	Glazing and rainscreen to balconies revised	RAS	JS	drawing no. A3223 revision 05					
	04	15.06.05	Glazing system and in fill panels revised	RAS	JS						
	05	06.10.05	Fixed and opening glazed units to living room in triple glazed units handed	RAS	JS						
		External lighting to balconies shown									

level 12 _ FFL +63.90m

level 11 _ FFL +60.95m

level 10 _ FFL +58.00m

level 09 _ FFL +55.05m

level 08 _ FFL +52.10m

level 07 _ FFL +49.15m

level 06 _ FFL +46.20m

level 05 _ FFL +43.25m


level 04 _ FFL +40.30m

level 03 _ FFL +37.35m

level 02 _ FFL +34.40m

level 01 _ FFL +31.45m

level 00 _ FFL +28.50m

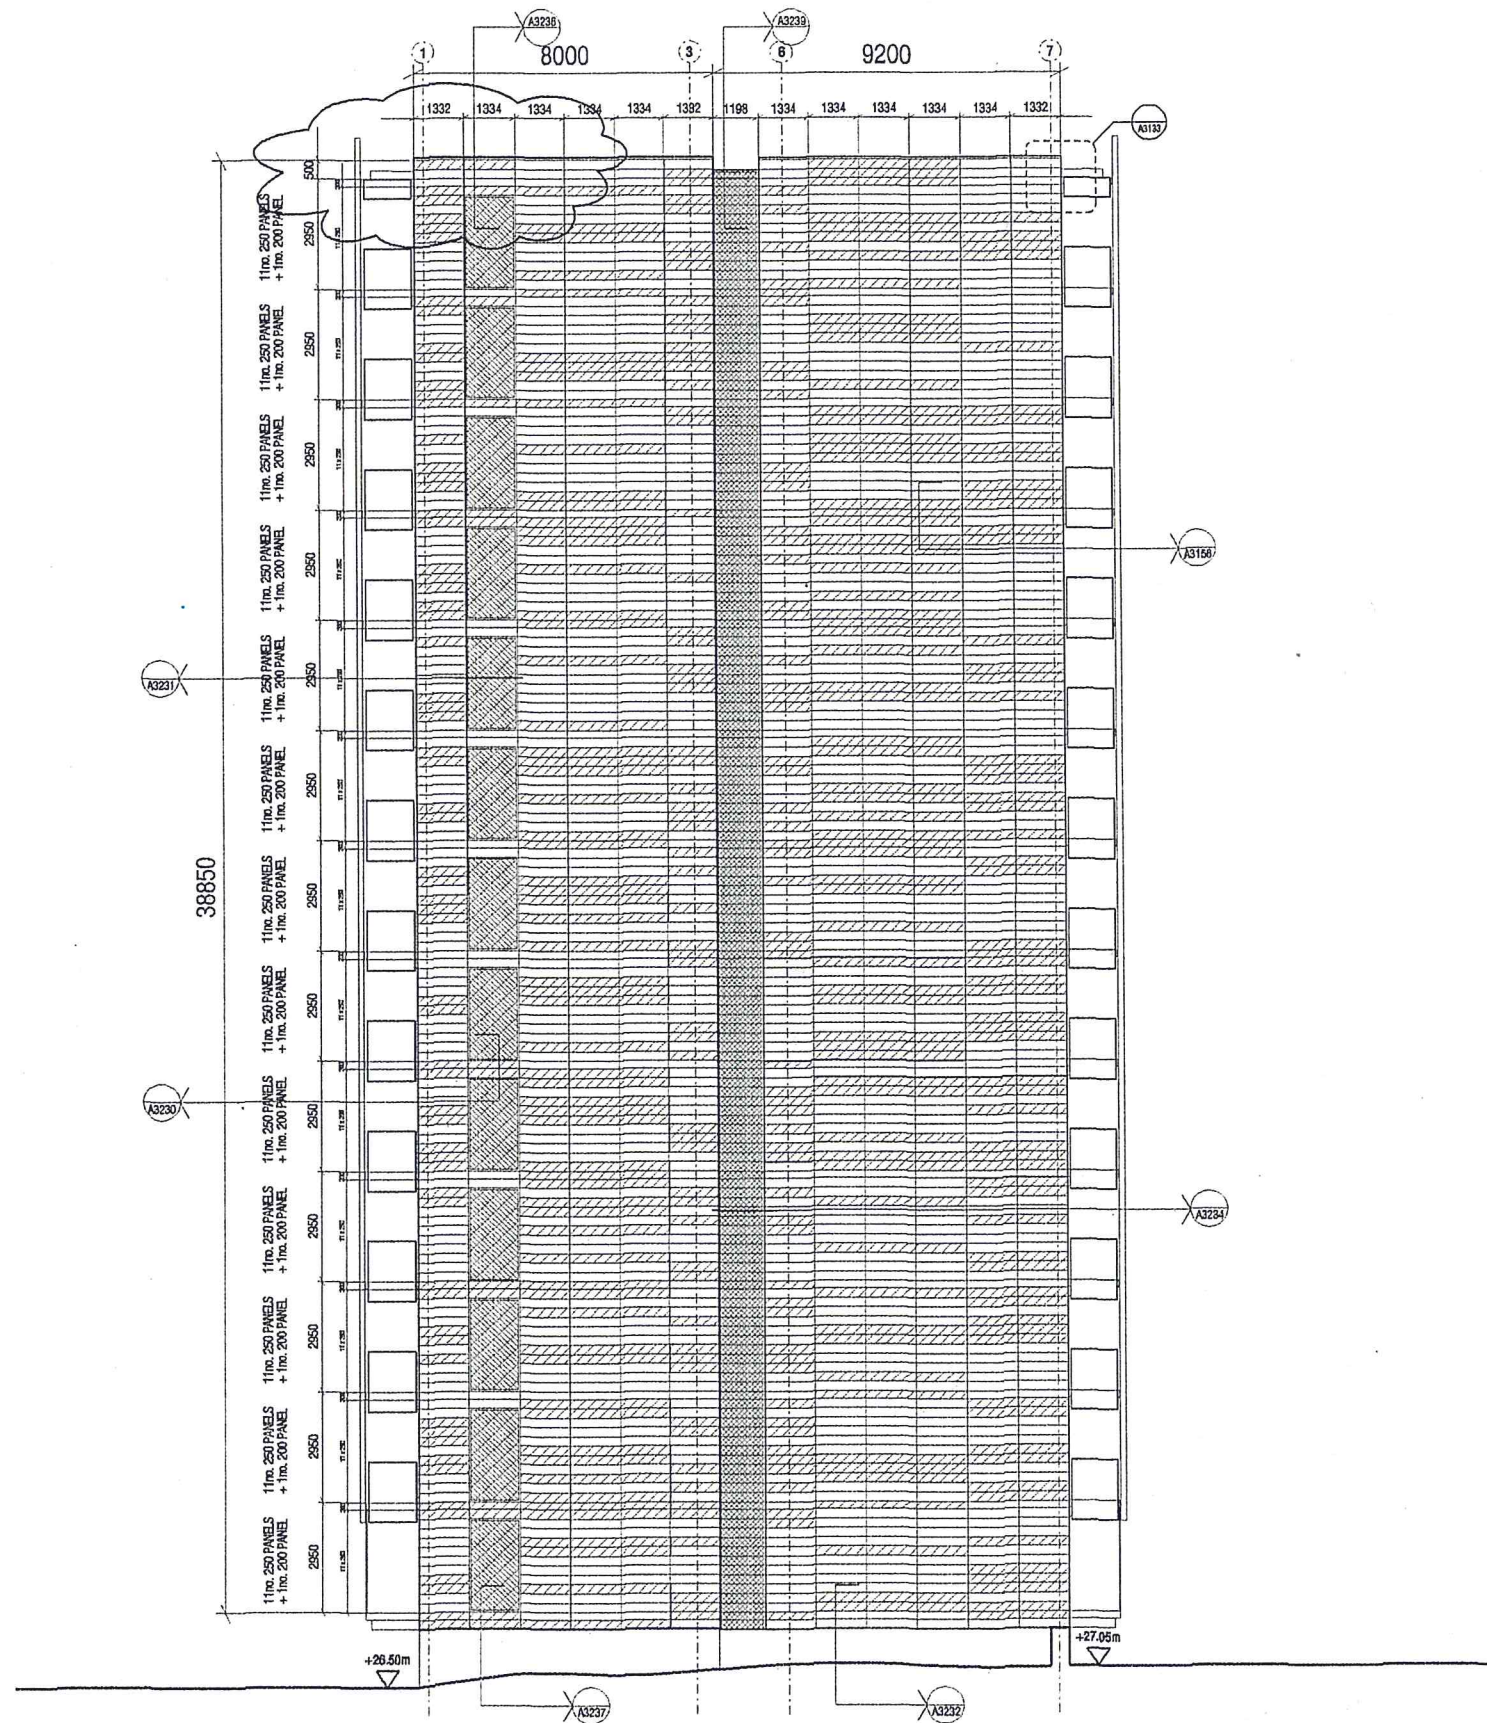

- EWS-01
GLAZED TERRACOTTA RAIN SCREEN CLADDING
- EWS-01
GROOVED RAIN SCREEN CLADDING
- EWS-01
GENERAL RAIN SCREEN CLADDING
- EWS-04B
PUNCHED WINDOW

Do not scale from this drawing.
All dimensions are to be checked on site and any discrepancies noted in writing to JMP.
All dimensions are in millimetres unless noted otherwise.
If in doubt ask the Contract Administrator.

Rev.	Date	Description	Drawn	Checked
01	13.07.04	Horizontal dimensions to cladding revised and key updated	RAS	JS
02	28.07.04	Cladding details keyed in	RAS	JS
03	23.08.04	Additional terracotta row added at roof level. Cladding details keyed in	AS	JS
04	07.04.05	Balcony and glazing revised	RAS	JS

ST. GEORGE'S ISLAND - DANDARA
Block 2 - GA: North Elevation

scale	1:100 at A1	job no.	1045
date	31.06.04	drawn by	AS
drawing sheet	TENDER	checked by	DG
drawing no.	A3220	revision	04

John McAslan + Partners

St John's House
2-10 Danden Street
Tel: 0191 831 2027
Fax: 0191 831 2028
www.johnmcaslan.co.uk

25-1-2006 15:56:31 Danden-Booth-Project-St-Georges-Island-Drawing-A3220-Rev-04-Status-Status-A-This drawing is not to scale